

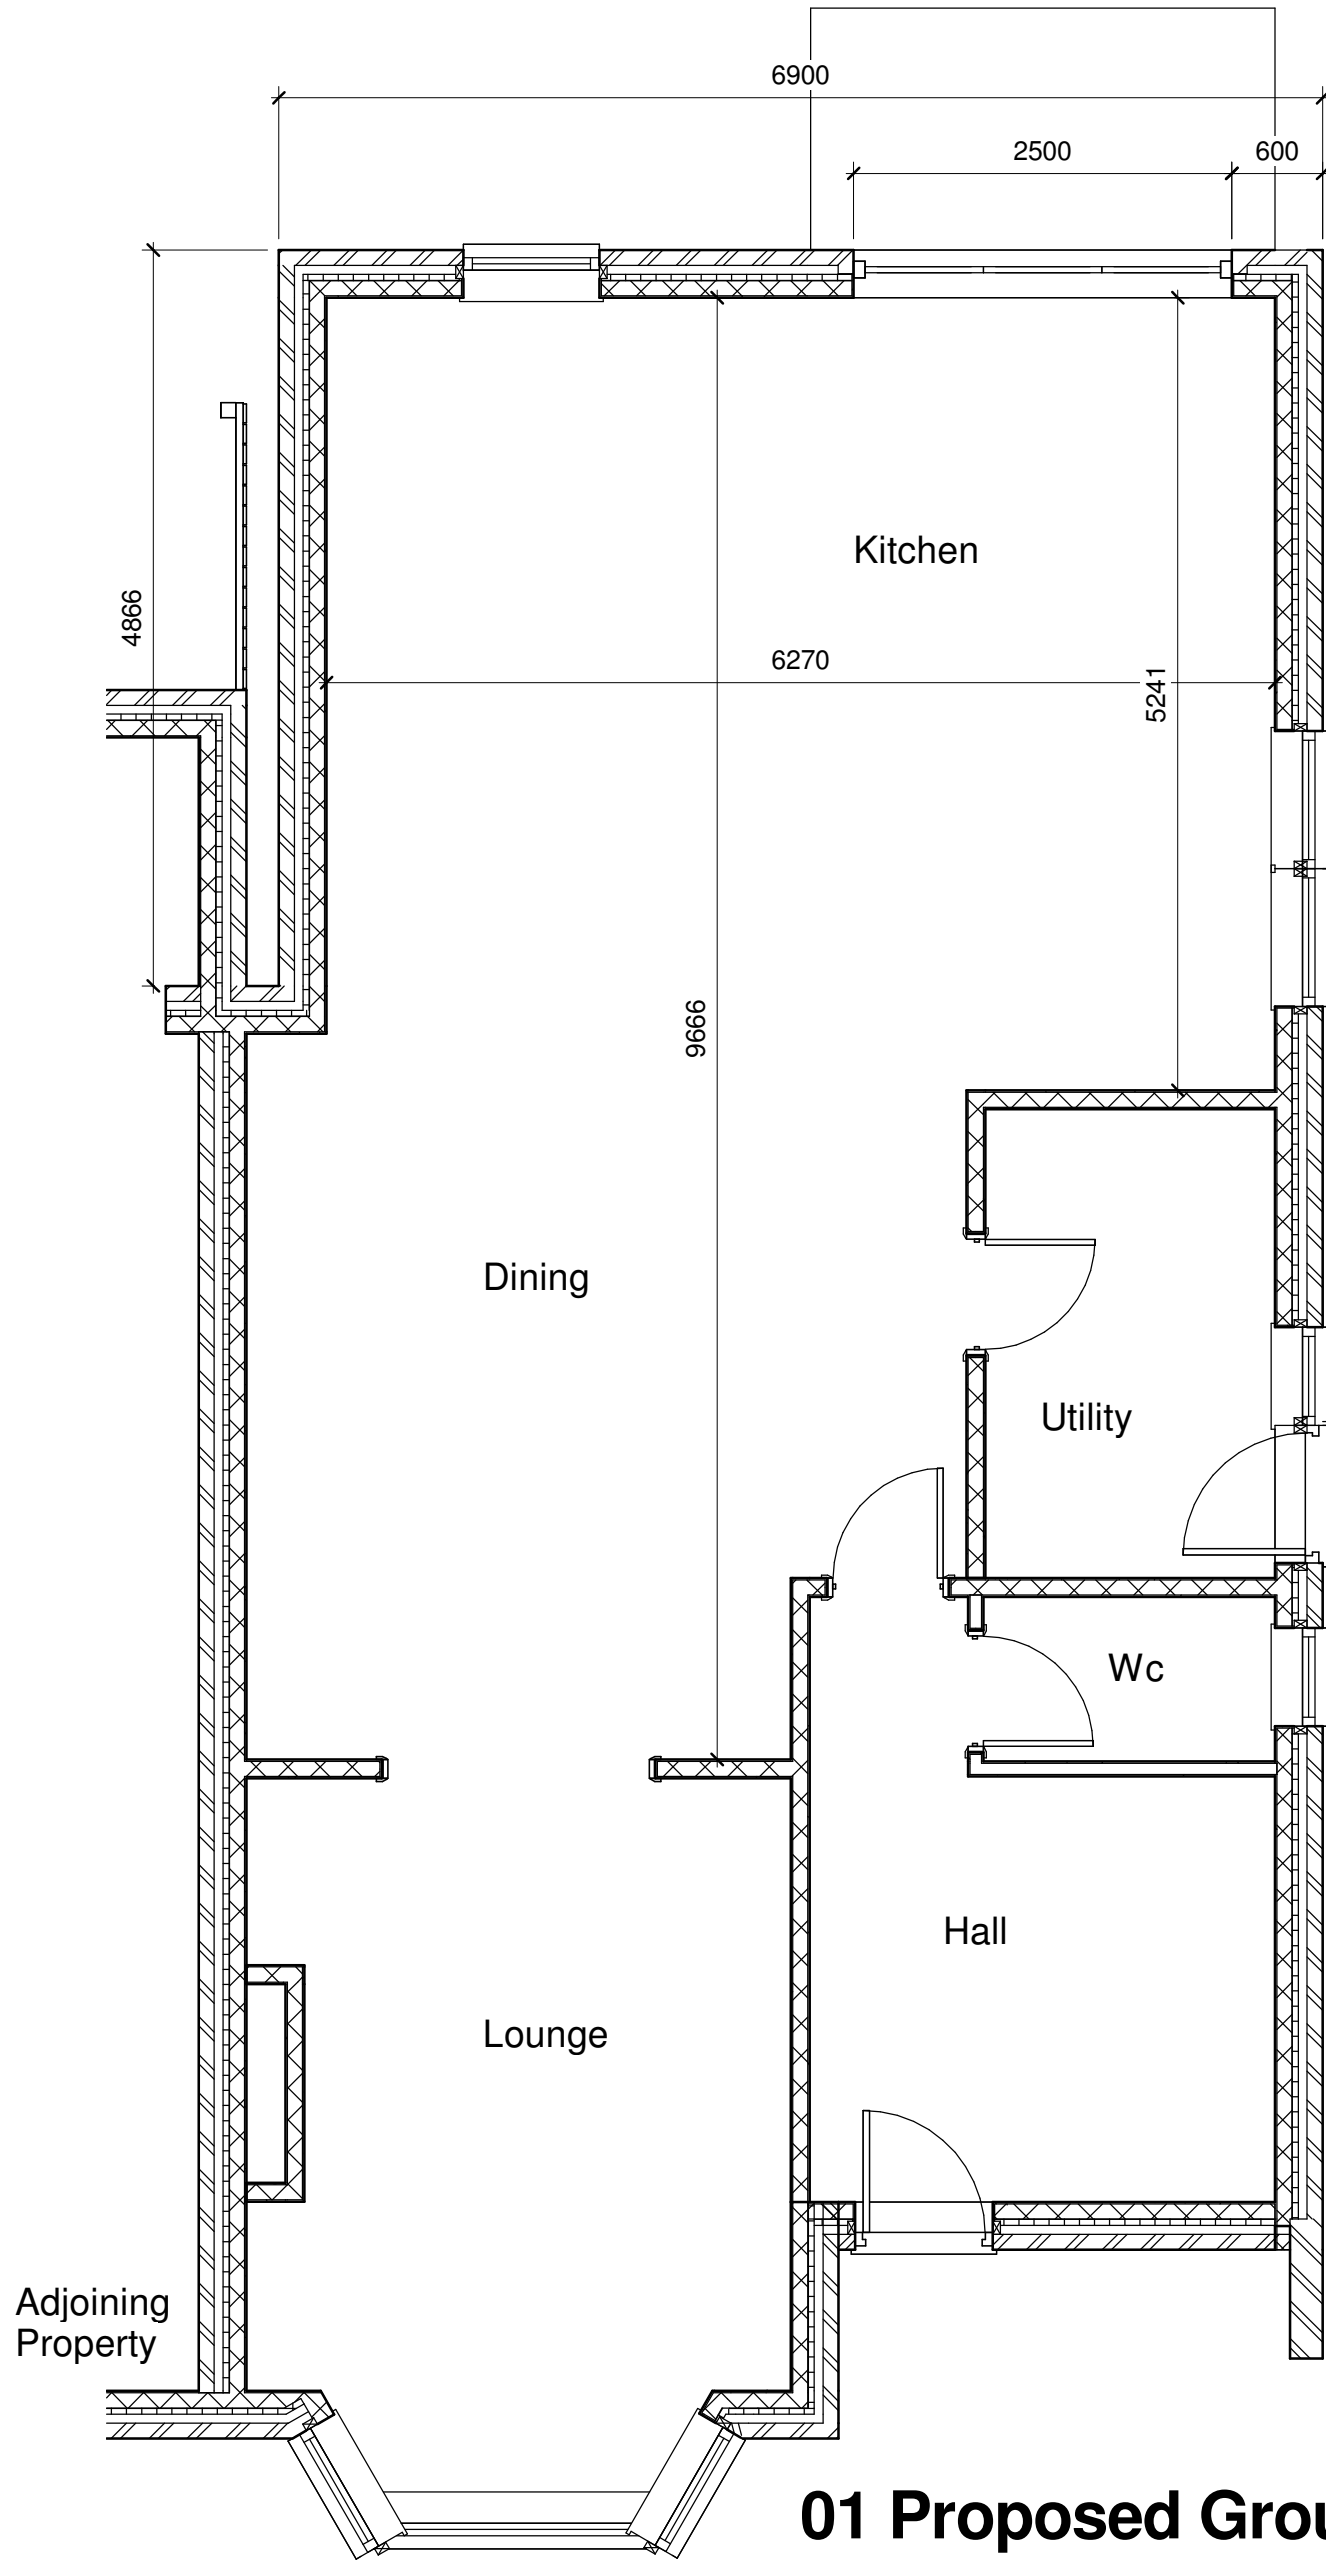


Scale Bar 1:50

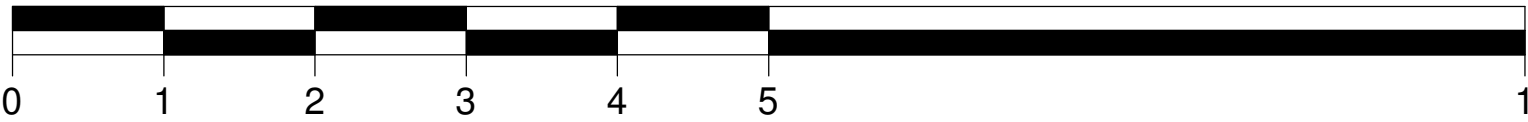

01 Proposed Ground Floor Plan
1 : 50

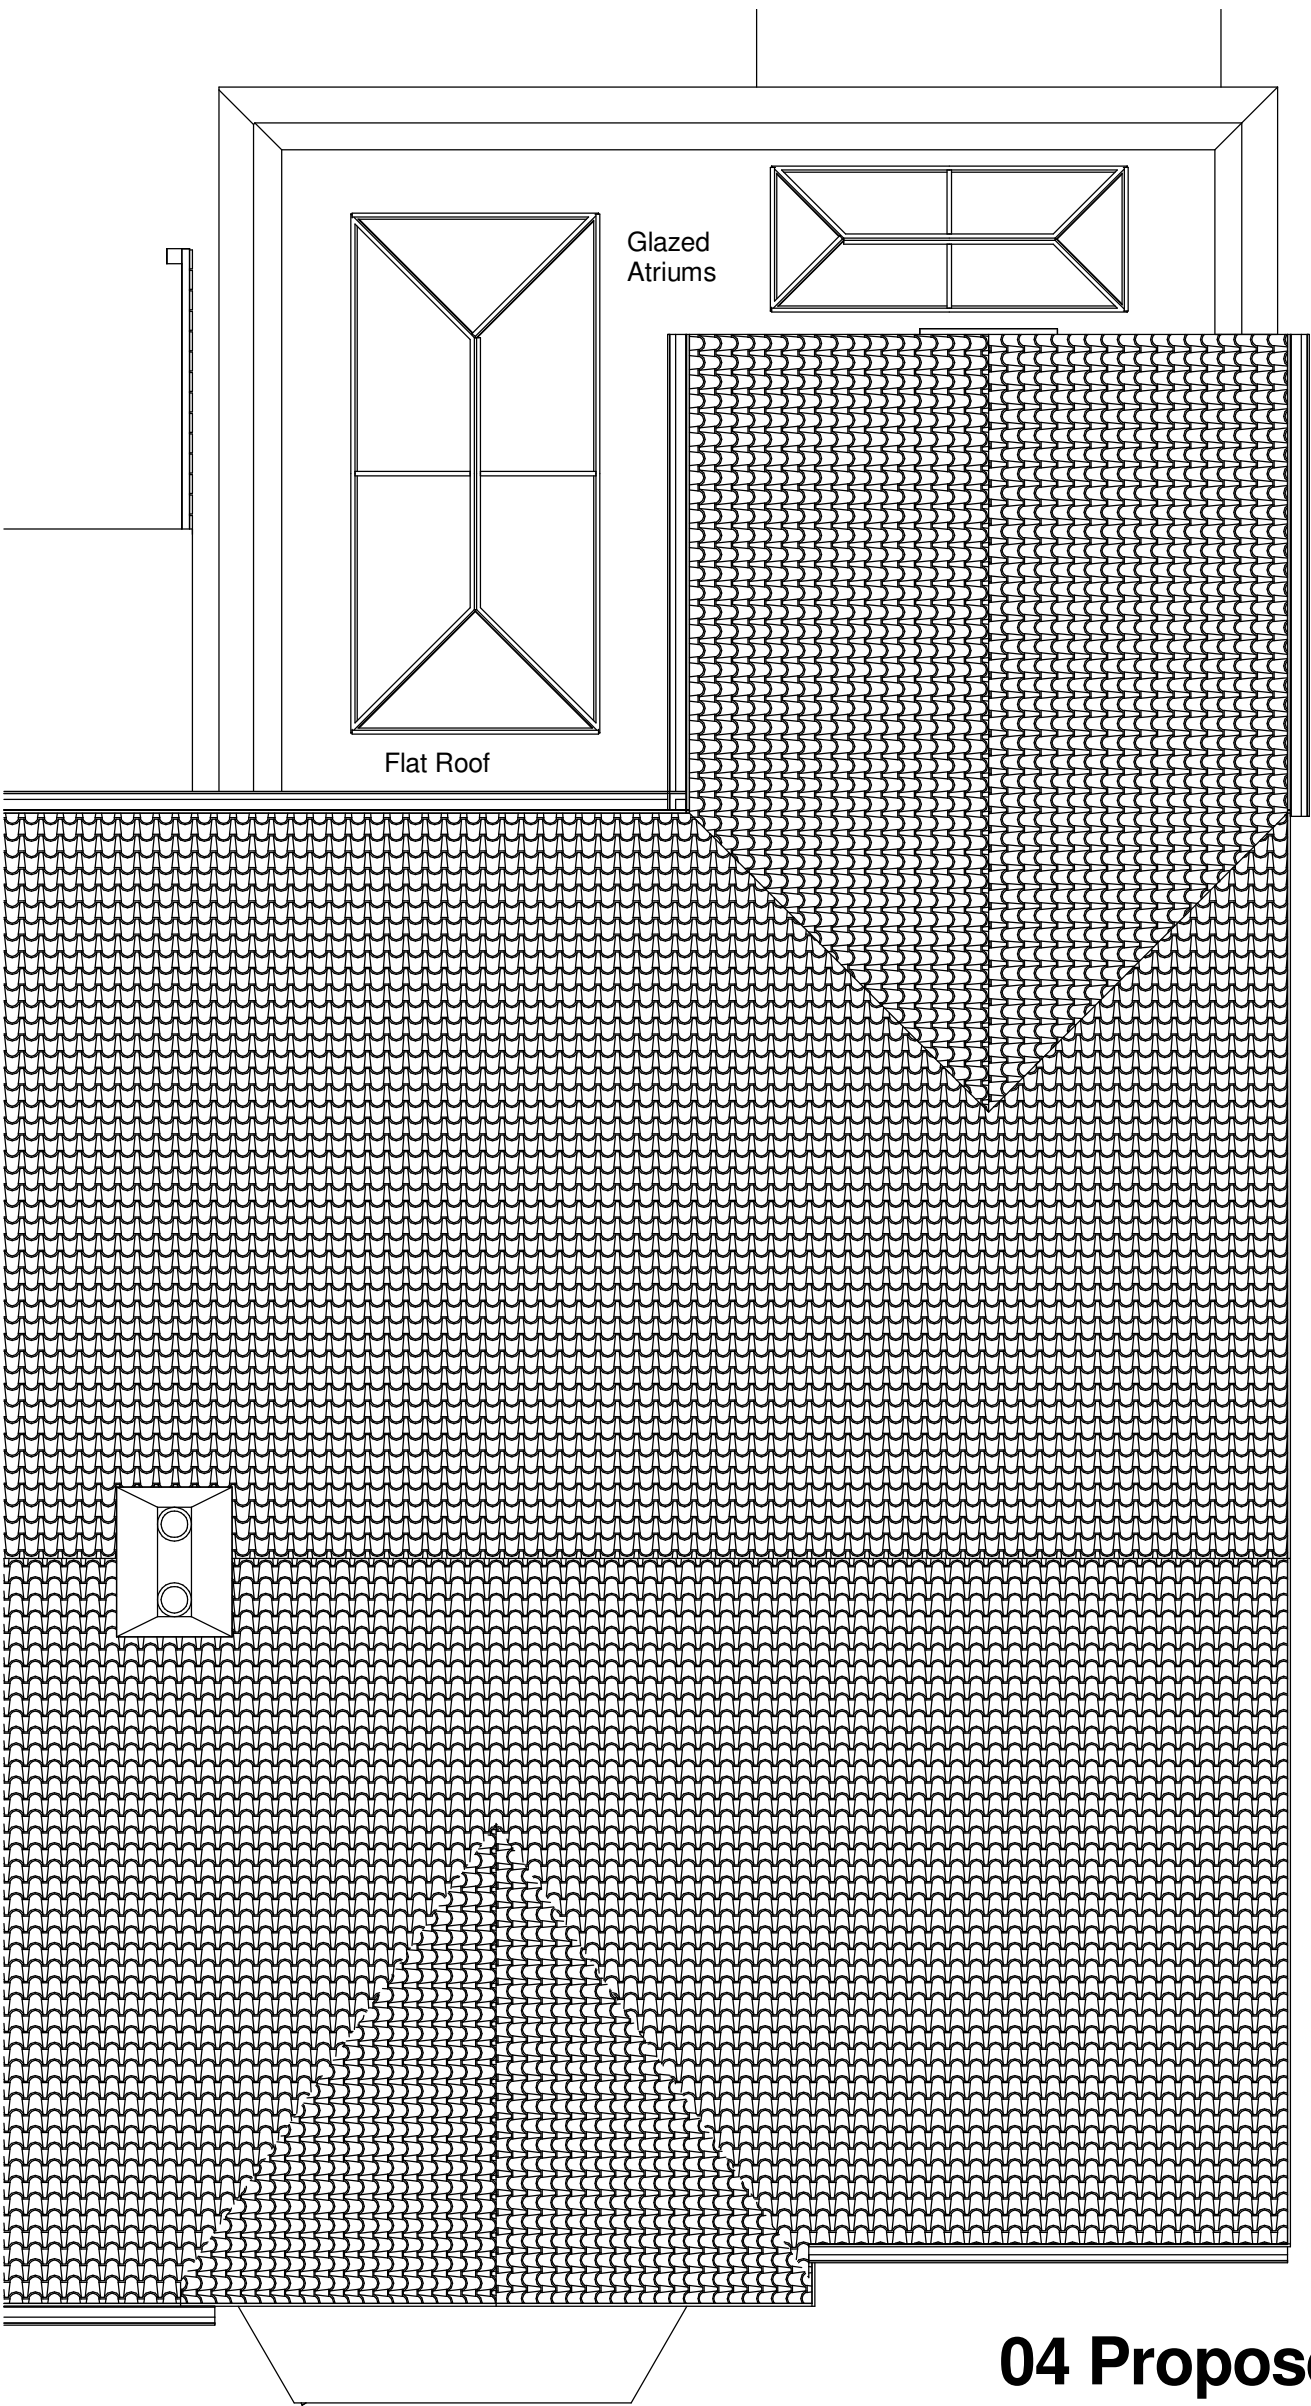

04 Proposed Roof Plan
1 : 50

SCALE 1 : 50
A2 DRAWING

Client:
Mr Marc Franks
2 Beech Road
Chorlton cum Hardy
Manchester
M21 8BQ