




1 South-West Front Elevation
1 : 50



2 South-East Side Elevation
1 : 50

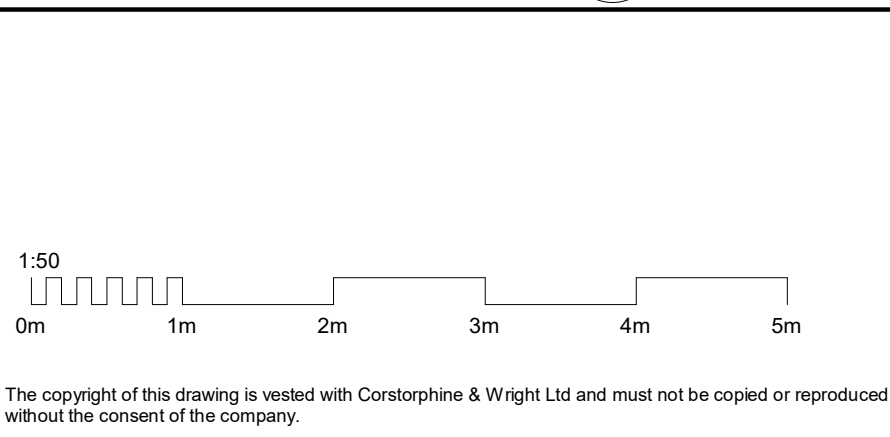

02	Issued For Planning	09.05.22	SU	LM
01	Issued For Information	21.04.22	SU	LM
Rev	Description	Date	Draw	CHK

Materials Specification				
1.	Replica reclaimed brickwork			
2.	Larch board timber cladding			
3.	Aluminium framed glazing - PPC dark grey			
4.	PPC metal fascia / gutter - dark grey			
5.	PPC coping - dark grey			
6.	Solar Thermal Panels			
7.	Natural slate roofing - Specification TBC			

Client: ABBEYWAY COMMERCIAL LTD.		Corstorphine & Wright		
Project: NEWALL GREEN FARM		Manchester Studio The Stables, Paradise Wharf, Ducie Street, Manchester, M1 2JN 0161 272 8100 corstorphine-wright.com		
Drawing Title: Proposed Elevations 1 of 2		Drawing No. 18421-CWA-XX-ZZ-DR-A-0131	Revision P-02	
Drawing Status: PLANNING		Drawn SU	Checked LM	Paper Size A1
		Scale As indicated	Date 02/28/22	