


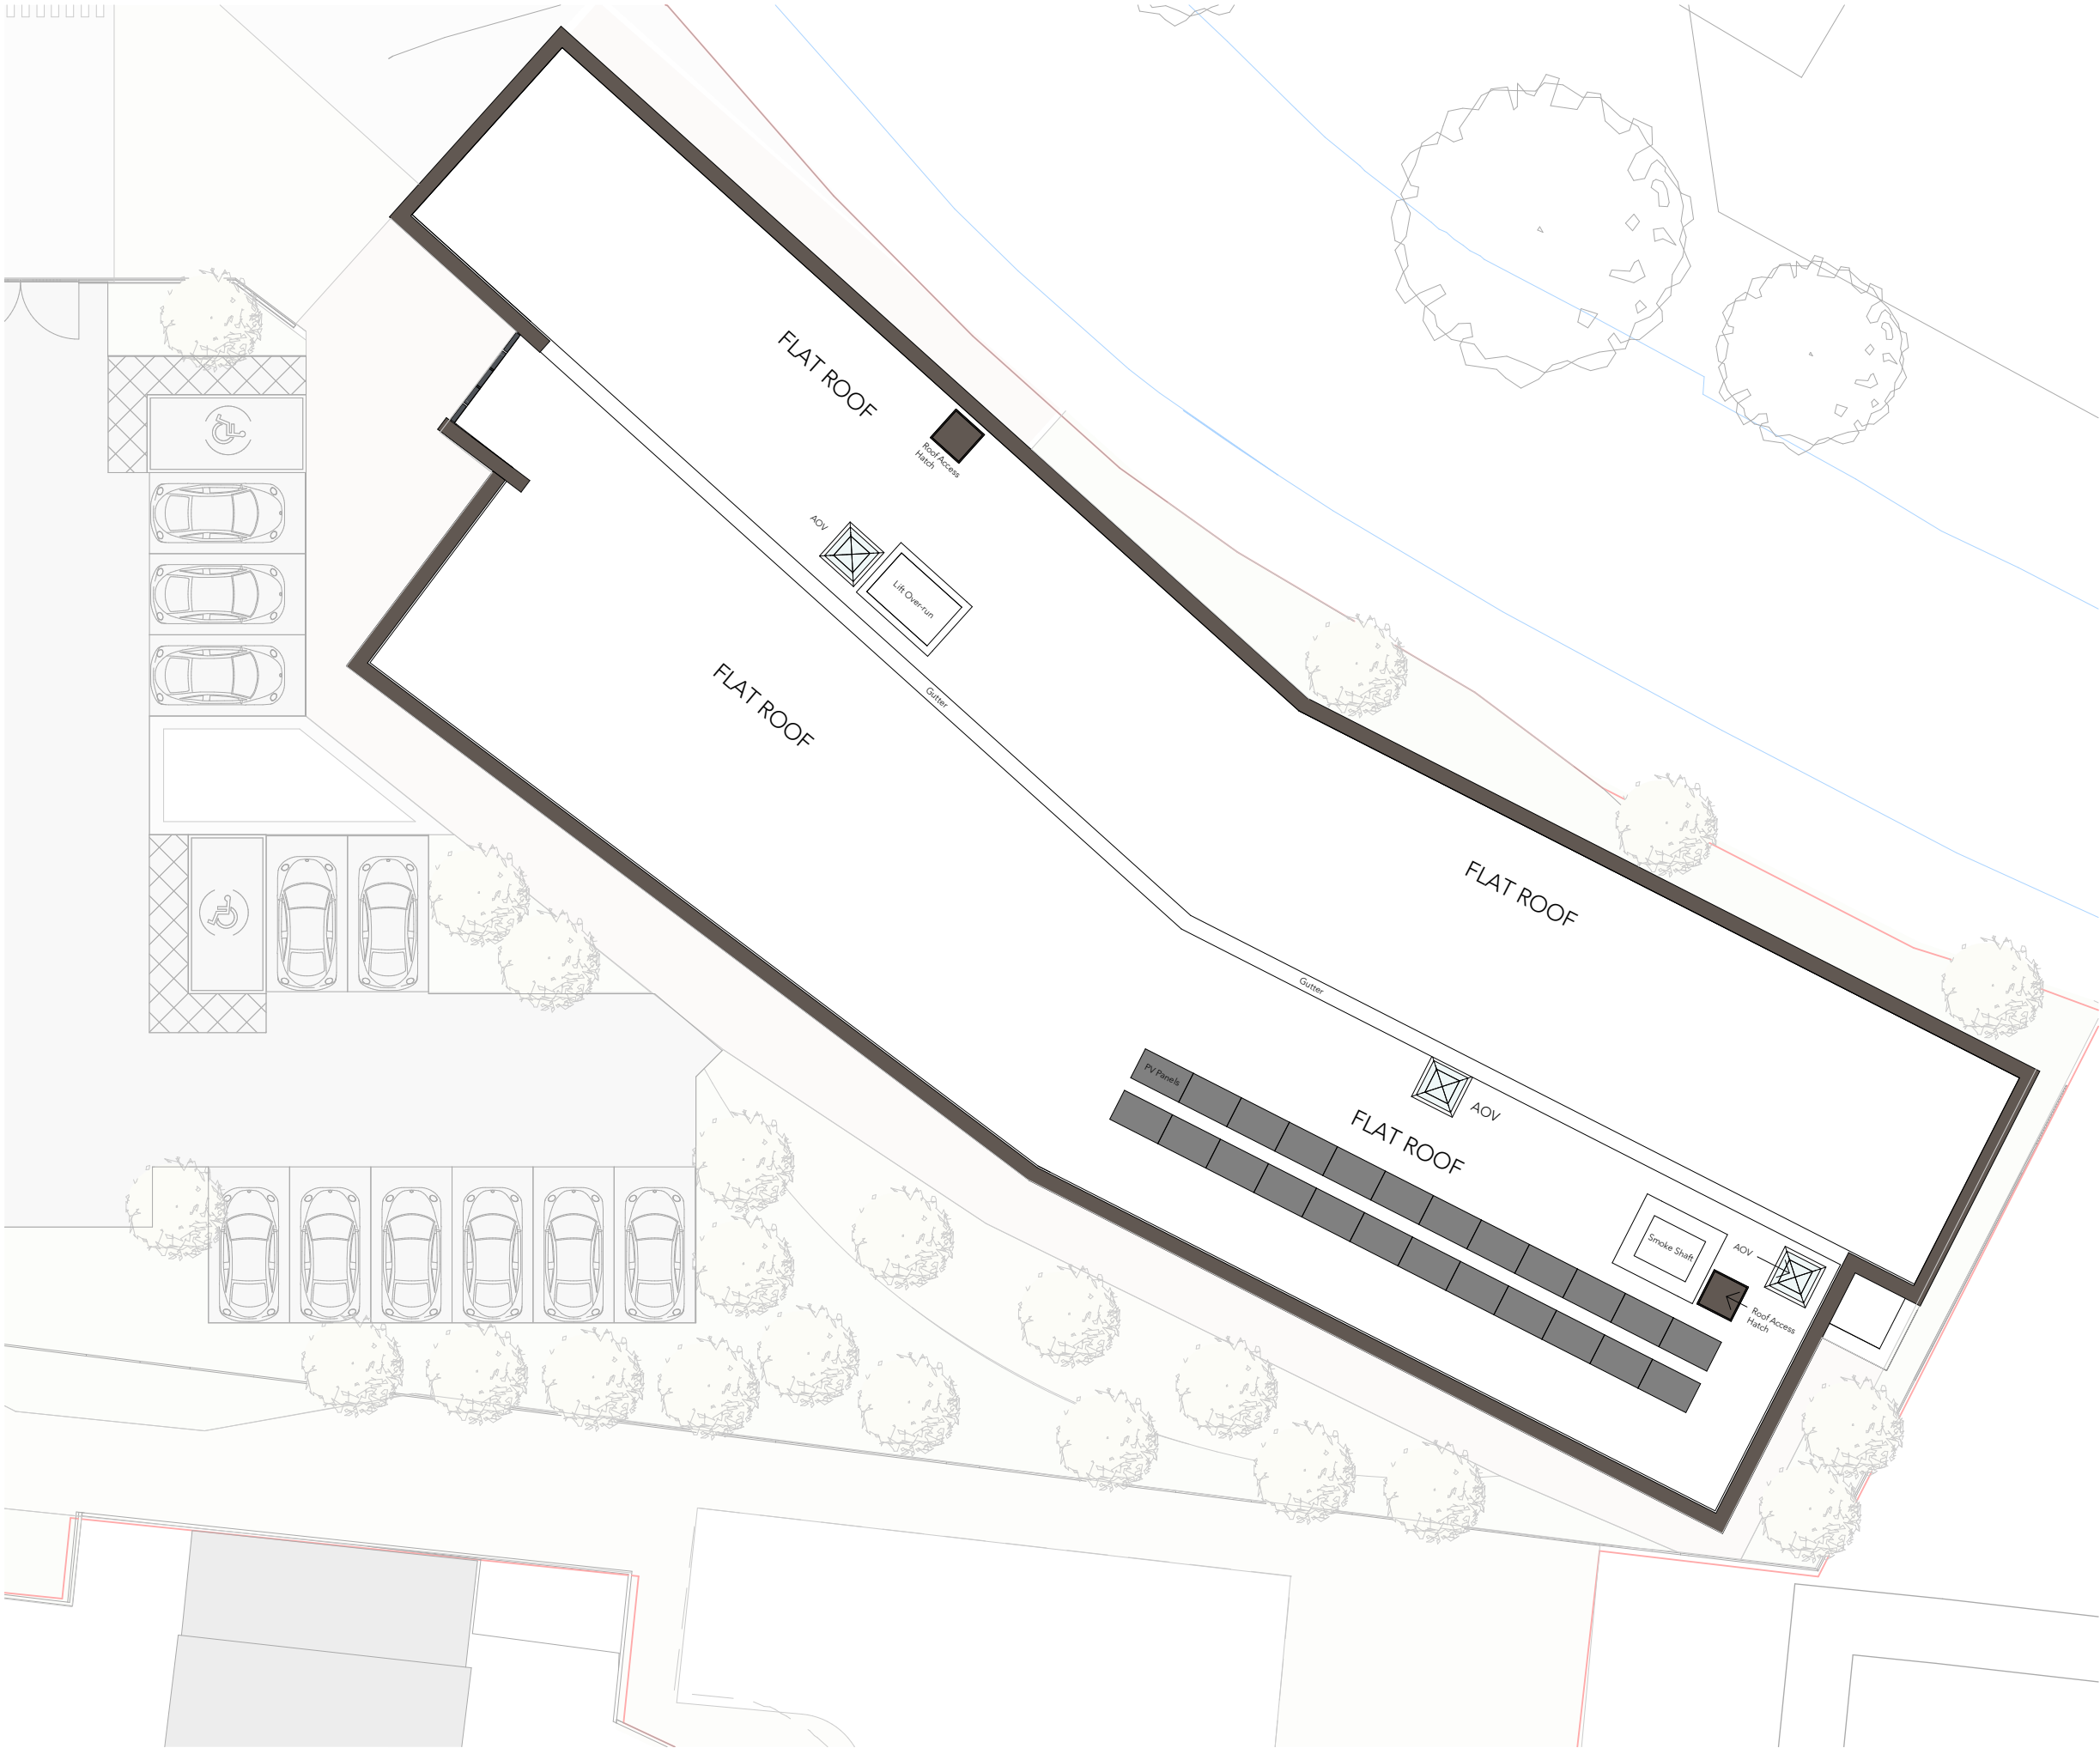

Note:
Do not scale from this drawing.
Dimensions are to be checked on site.
If in doubt please ask.

6	07/05/21	OM	Planning
5	09/04/21	OM	STAGE 3
4	31/03/21	OM	STAGE 3 DRAFT
3	29/03/21	OM	AOV
2	23/02/21	MG	Layout Updated
1	04/02/21	IB	First issue

Rev Date Intis Details

© The moral rights of the author are hereby asserted.
This drawing and design is the sole property of Buttress Ltd and must not be reproduced without permission.
Buttress Ltd is Registered in England and Wales: 5363573



Buttress

41 Bengal St
Manchester
M4 6AF

T 0161 236 3303
E contact@buttress.net
W www.buttress.net

Project Title Downley Drive
Client Great Places
Location Ancoat - Manchester

Drawing Title Apartments Roof Plan

Date 07/05/2021 11:23:52 Scale 1 : 200
Checked IB Orig Paper Size A3

Job No: 8801 Status Planning

Project: Origin: Zone: Level: Type: Disc: Number: Rev:

8801-BA-00-04-DR-A-(04) 204-6