



EXISTING ELEVATION A-A
SCALE 1:50

Boundary Line

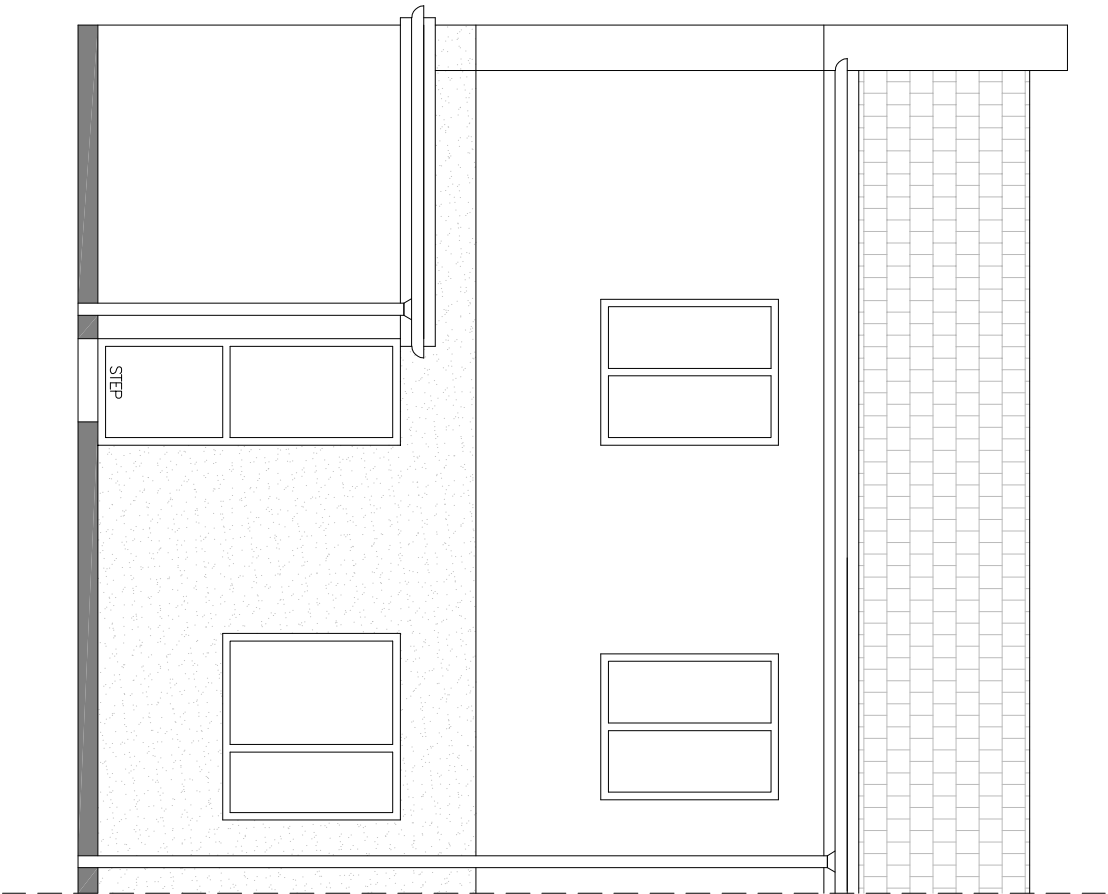


PROPOSED ELEVATION A-A
SCALE 1:50


Boundary Line

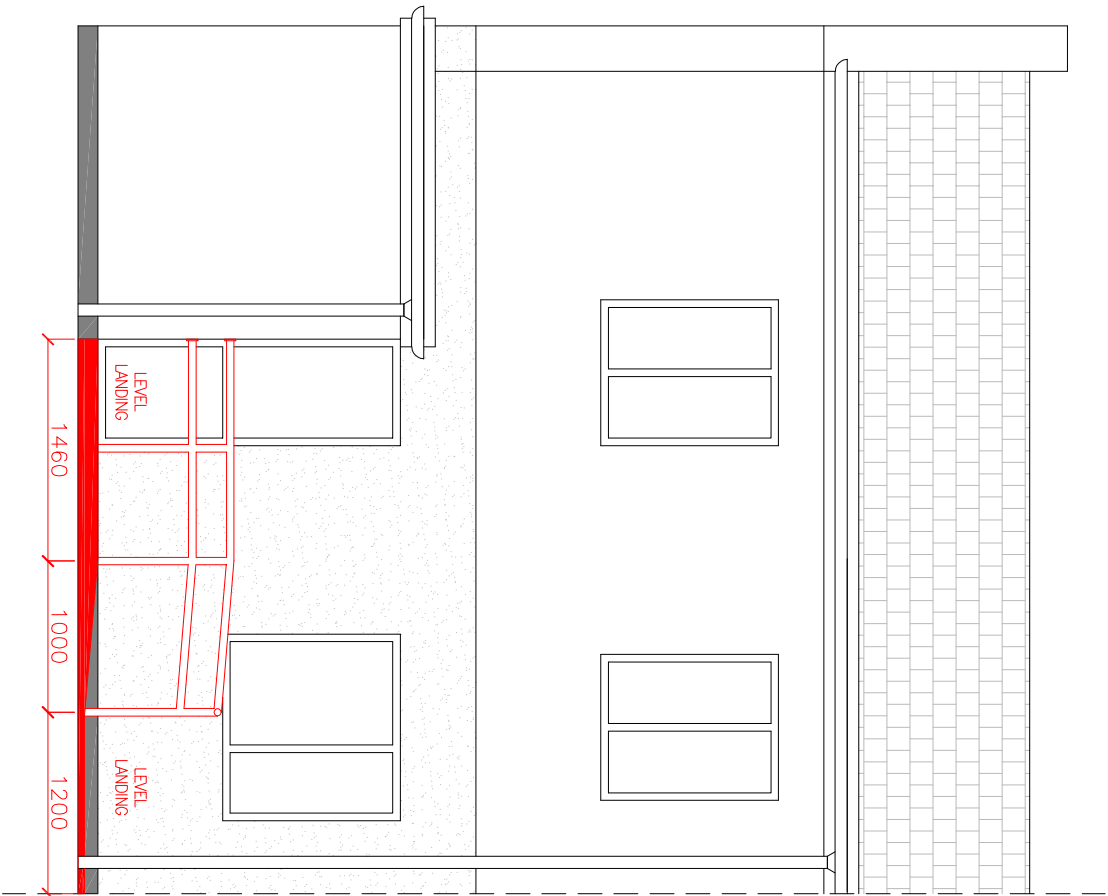

EXISTING GARDEN PLAN
SCALE 1:100

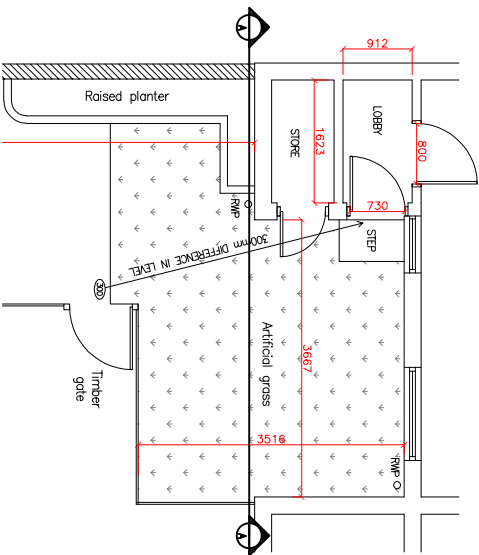

PROPOSED GARDEN PLAN
SCALE 1:100

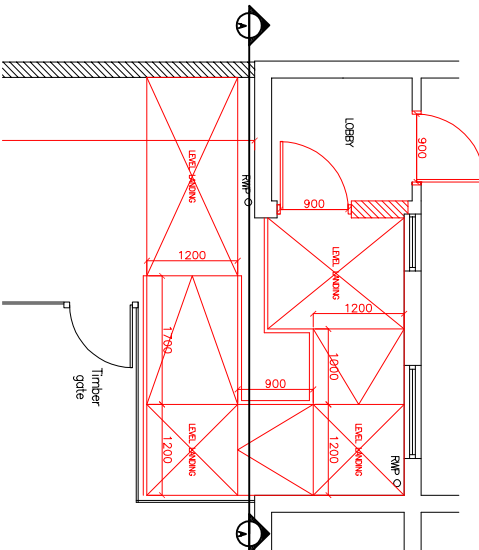

REV	DESCRIPTION	DATE	BY	CHK
Project:	15 Littleham Walk, Gorton, Manchester			
Drawing Title:	Existing and Proposed Rear Elevation			
Drawing No.:	080-002			
Scale @ A3	Revision:	Status:	Drawn By:	Date:
1:50	.		AU	24/05/22