



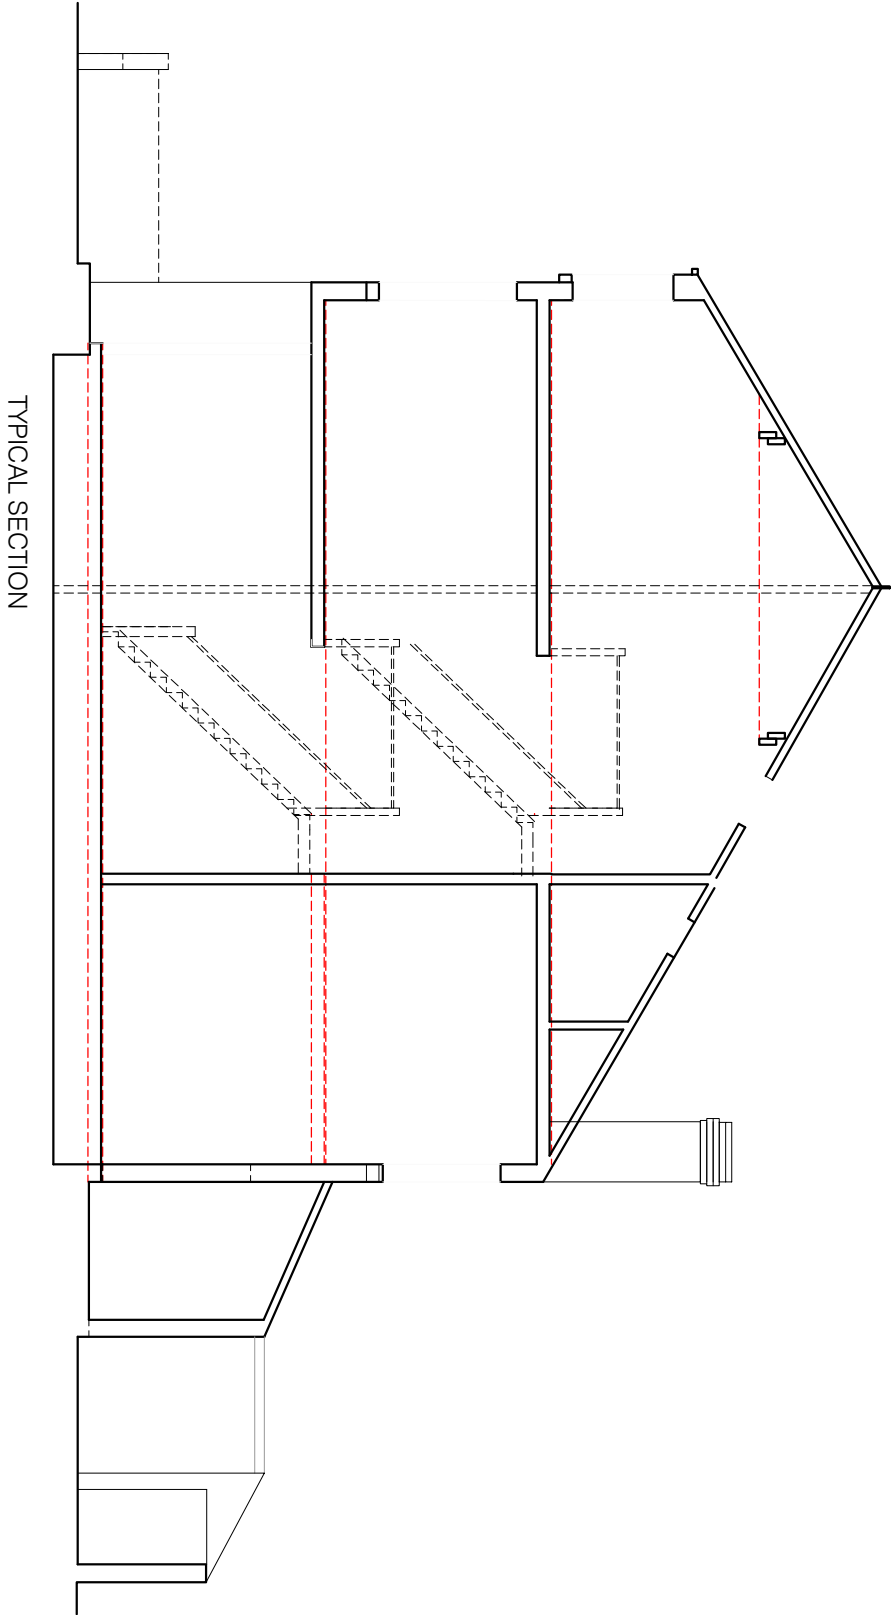


TYPICAL SECTION

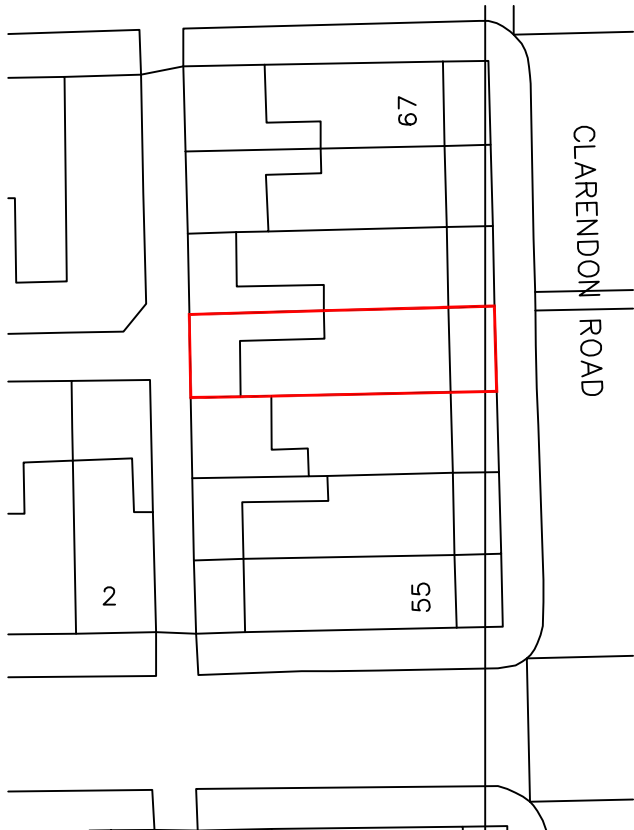


BLOCK PLAN 1:500

EXISTING EXTERNAL FINISHES:
grey slate main pitched roof,
smooth red facing brickwork/
white upvc cladding to front elevation
common brick to rear/side elevations
black fascia and rainwater goods,
white upvc/timber framed s/glazed windows

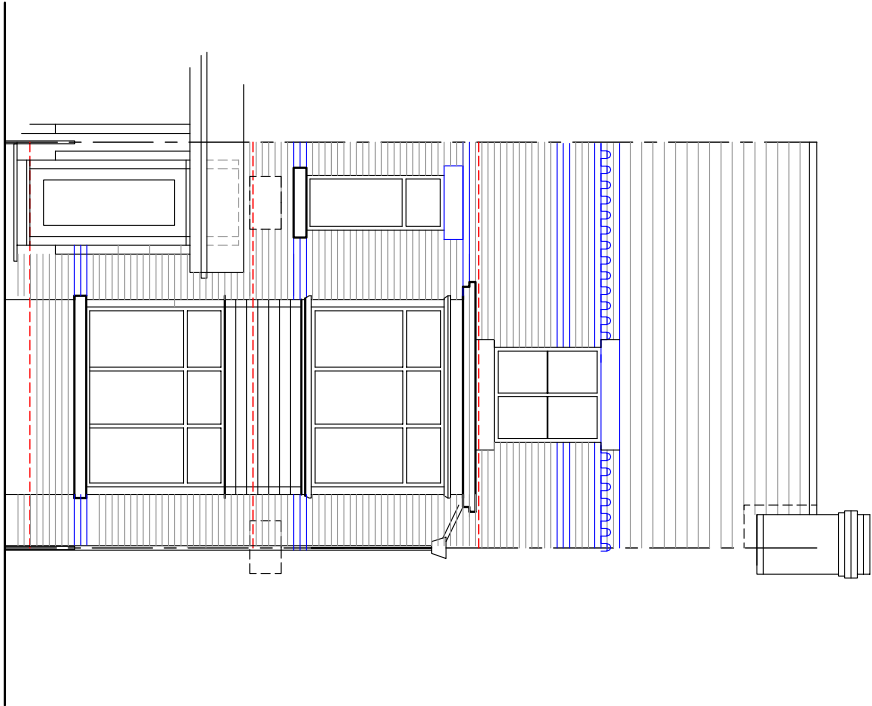

FRONT ELEVATION

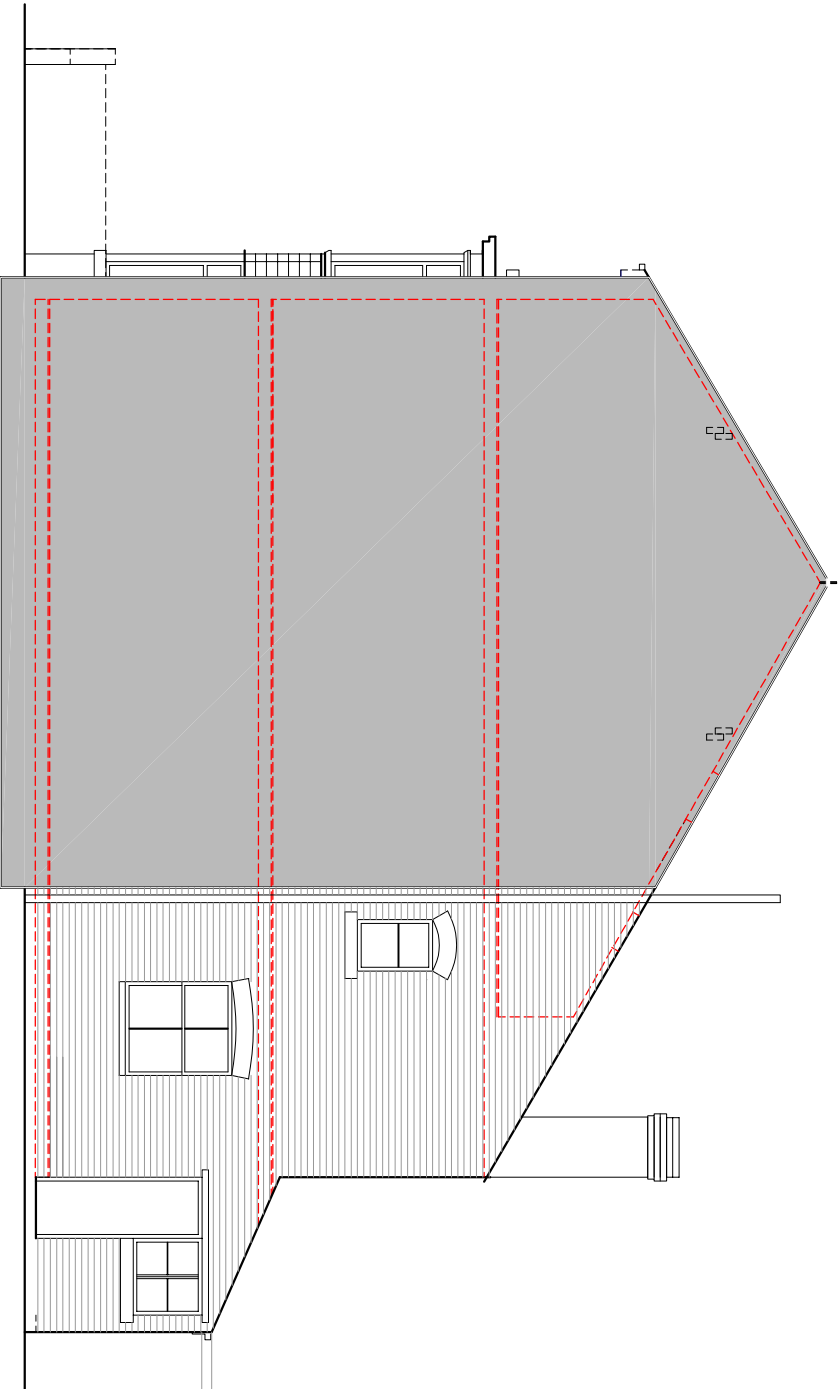

SIDE ELEVATION



REAR ELEVATION

Simon R Miles
Chartered Architect
Didbury
Manchester
T: 07778 137830
E: srmilesarchitect@gmail.com

Revision Date Revision note

Notes

Do not scale. Contractor must check all dimensions on site before preparing production drawings or commencing any work. This drawing and its design is the copyright of S R Miles Ltd and may not be reproduced in any form whatsoever without their prior express written consent.

Project: 61 Clarendon Road Whalley Range
Title: Elevations as existing
Drawing number: 22 340 PL101
Client: WALAJUK LTD

Scale: 100@A3
Date: 14.05.2022
CAD Ref: 22 340
Drawn by: SRM

SRM

Simon R Miles s.r.miles@srmltd.co.uk
Chartered Architect