

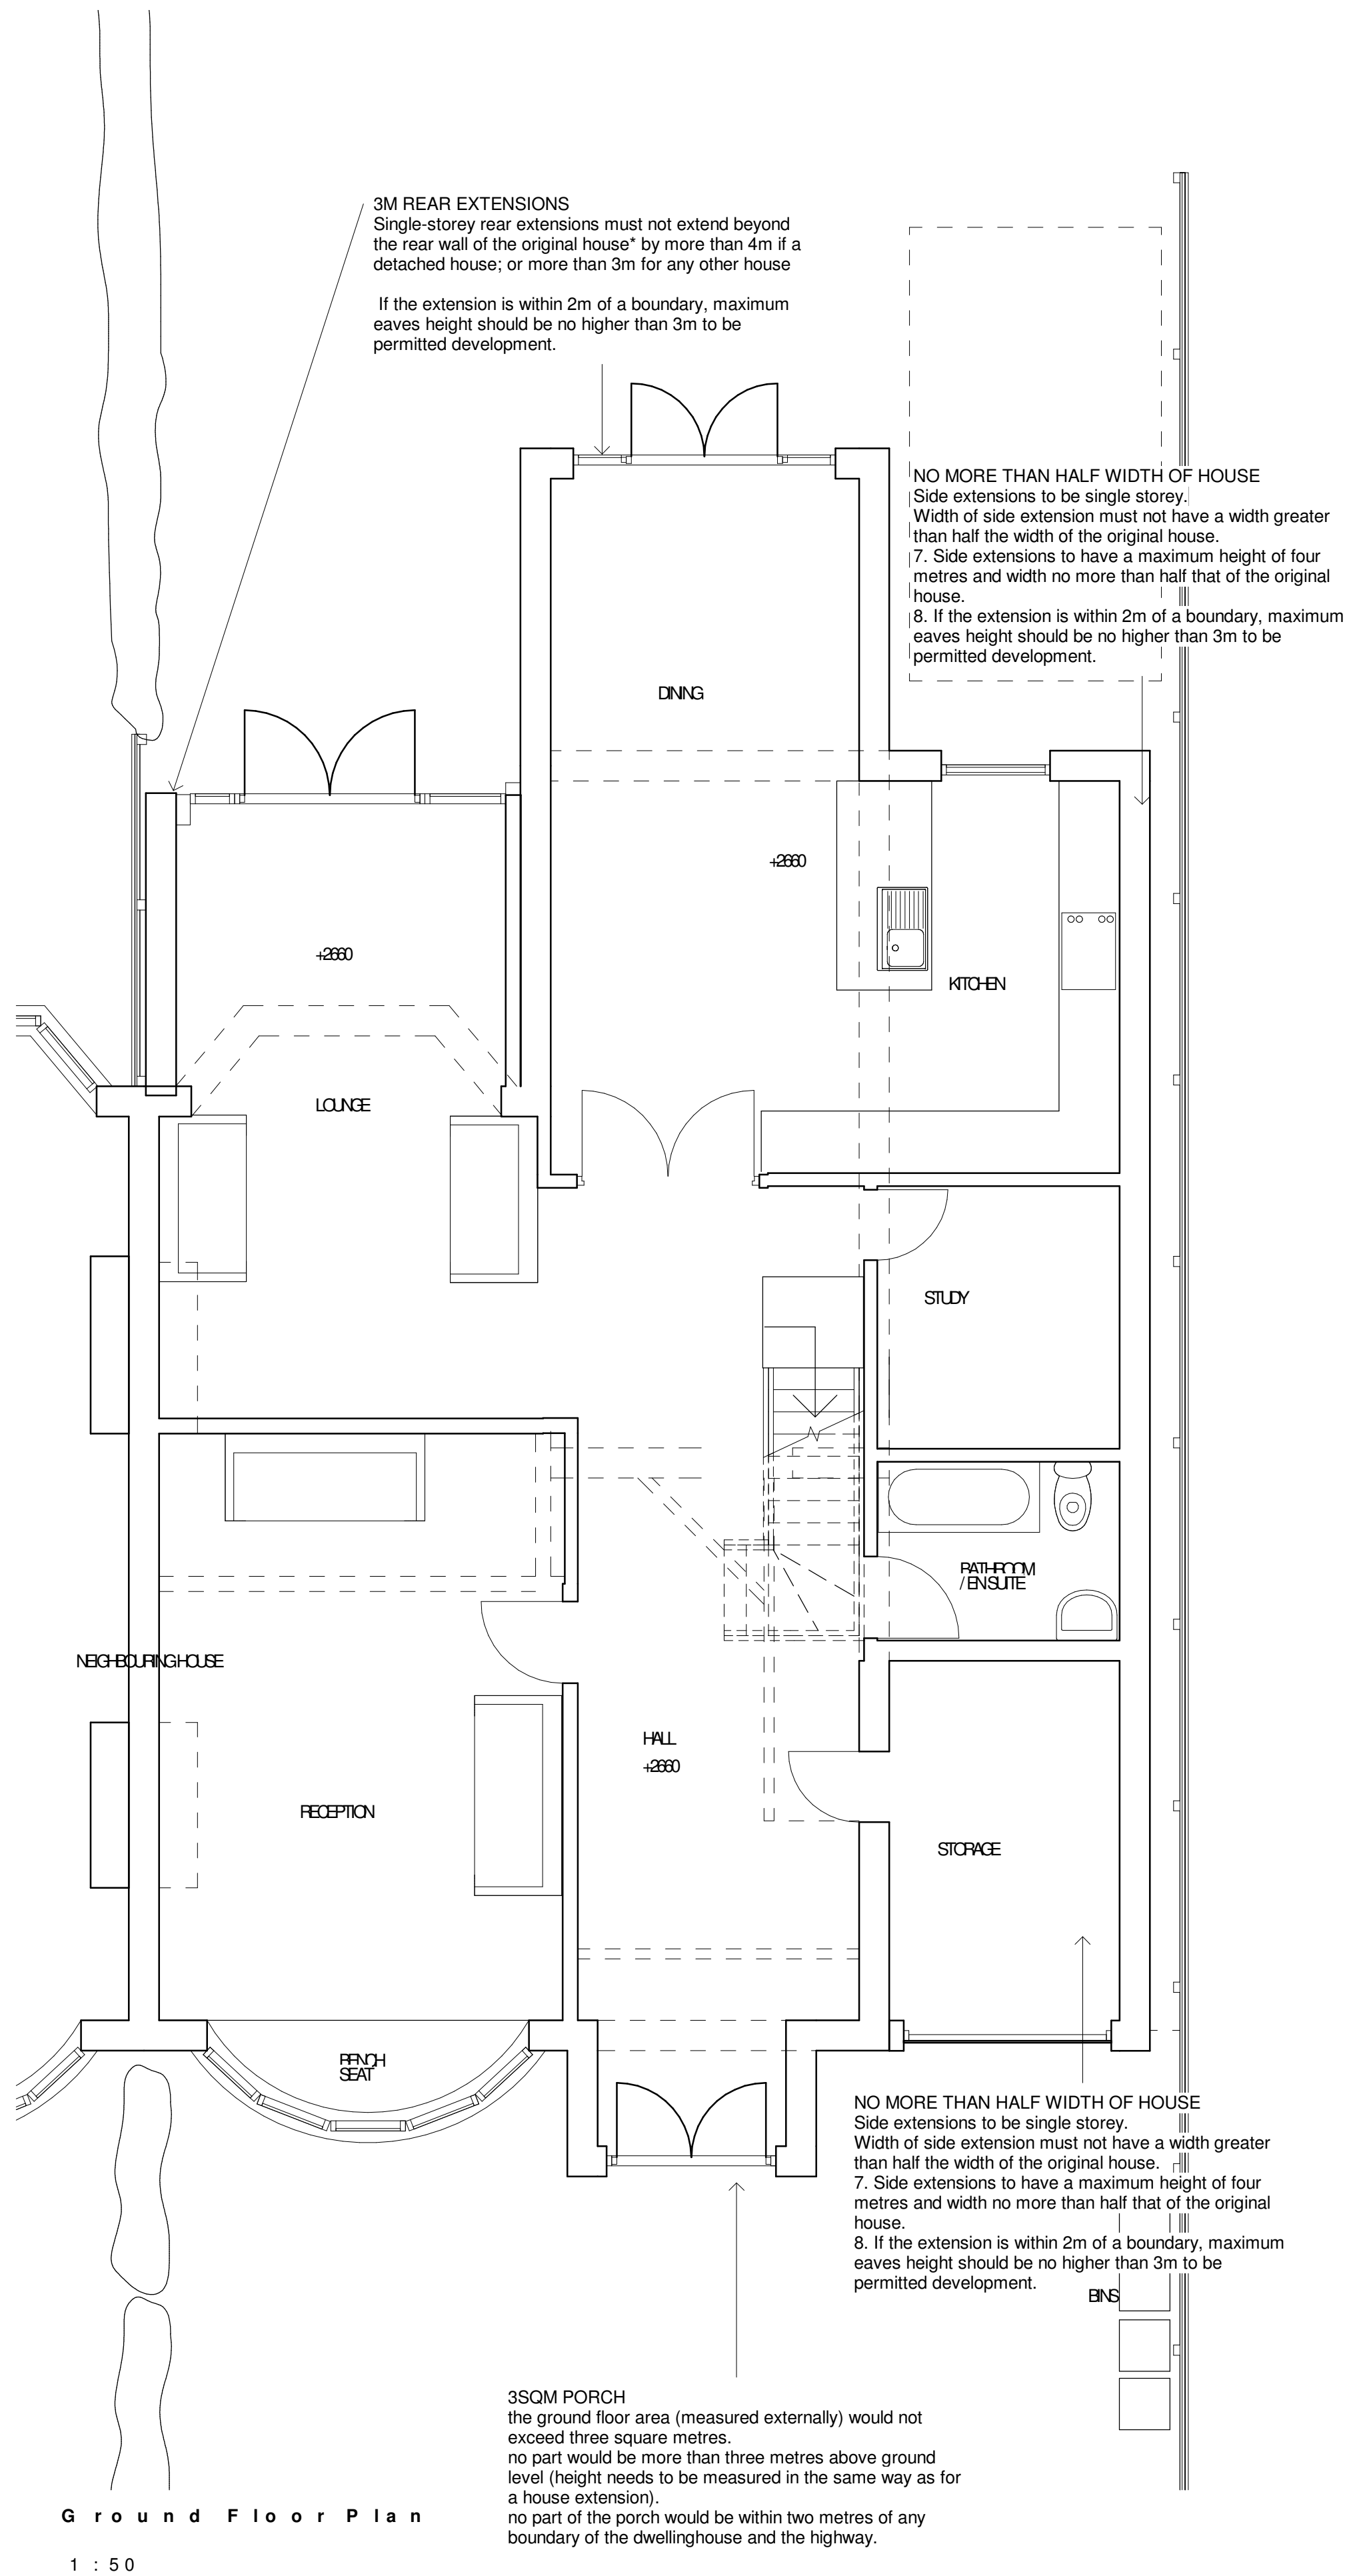
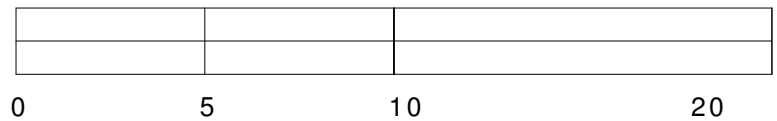


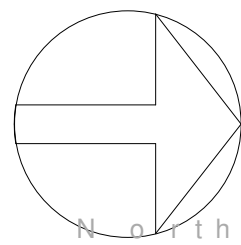


Site Plan

1 : 200

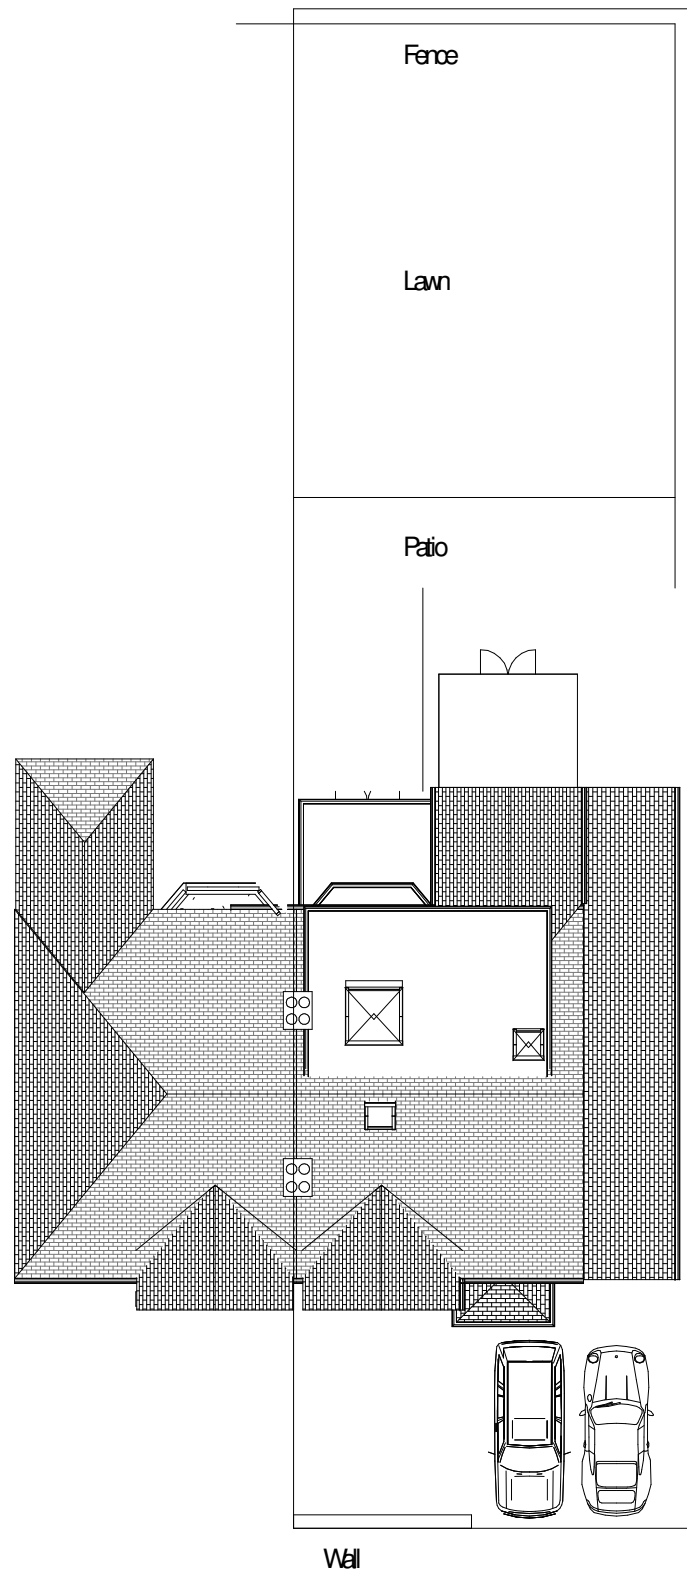

SCALE BAR 1:200

 

SCALE BAR 1:50

Location Plan

North Point

The contractor must verify all dimensions on site before commencing any work of fabrication drawings. If this drawing exceeds the quantities taken in any way Northedge Architecture are to be informed before the work is initiated. Only figured dimensions are to be taken from this drawing. Do not scale off this drawing. Drawings are based on Ordnance Survey and / or existing record drawings - design and drawing content is subject to detailed Site Survey, Structural Survey, Site Investigations, Planning and Statutory Requirements and Approvals. Authorised reproduction from Ordnance Survey Map with permission of the Controller of Her Majesty's Stationery Office. Crown Copyright reserved. Northedge Architecture Copyright.

Drawing Notes:

Rev:	Description:	Revised By:	Issue Date:
R11	Updated	UA	18/03/21
R12	Updated	UA	18/03/21

Project:
42 Spring Bridge
Road, Whalley Range

Drawing Title:
Proposed Ground Floor Plan and Site Plan

Scale:	As indicated@A1	Original Issue Date:
Original Drawn By:	Author	Original Checked by: Checker
Drawing Number:	20-14-20-001	Revision: R 12

Reason For Issue:
Concept