


PURPOSE OF ISSUE	BUILDING CONTROL
Do not scale from this drawing. All information should be checked by the contractor on site before commencing work. Any discrepancies should be reported to the architect immediately. All rights are reserved and are not transferable. Unauthorised reproductions of this drawing are not permitted.	

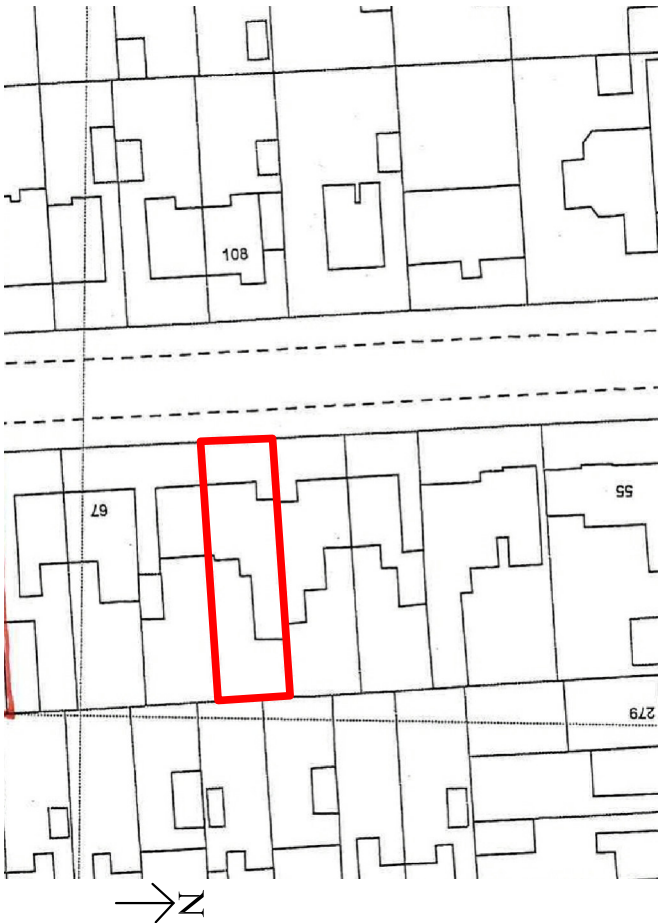


LOCATION PLAN 1:1000




EXISTING SIDE ELEVATION

EXISTING SIDE ELEVATION

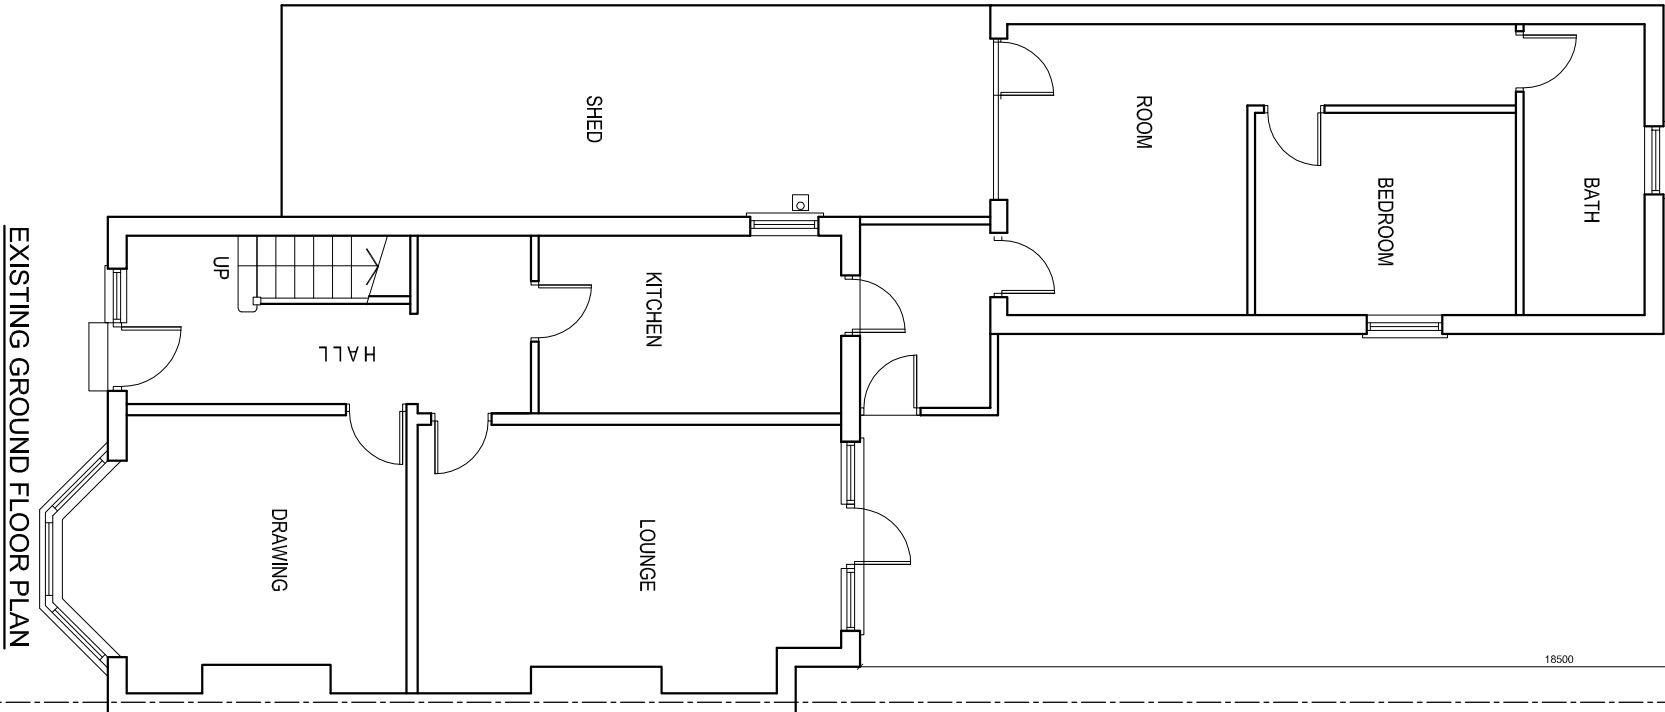

EXISTING GROUND FLOOR PLAN

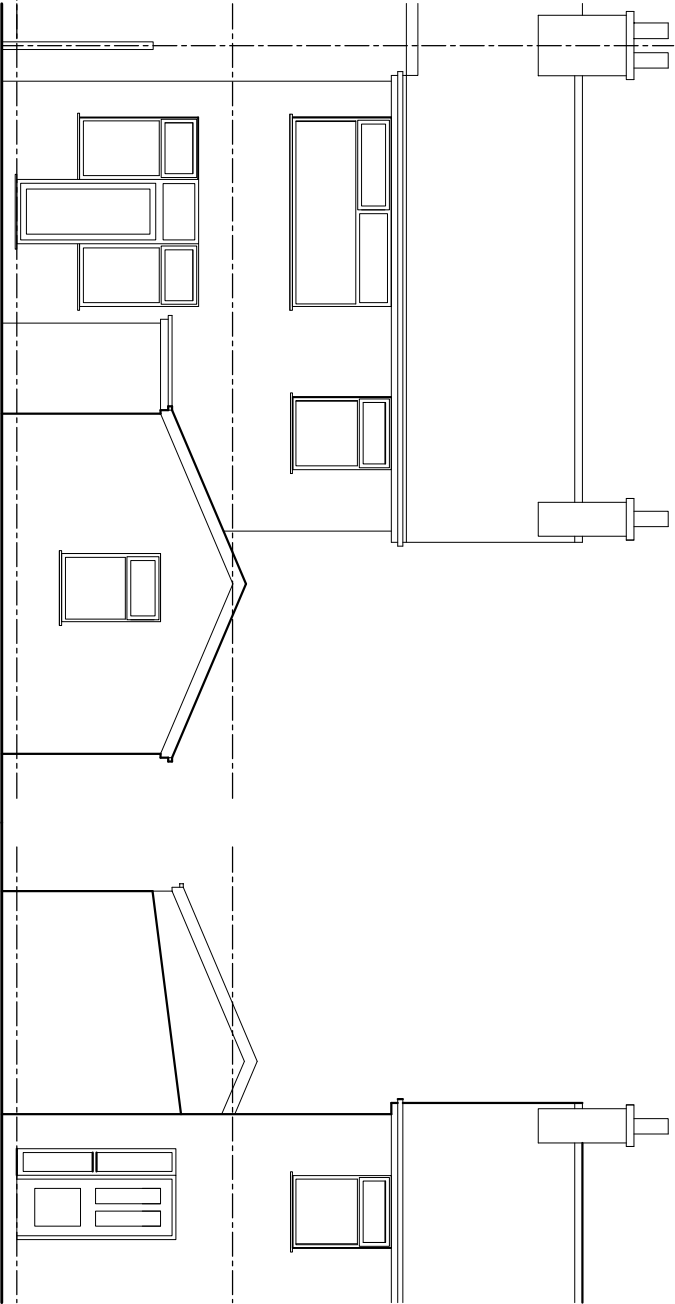

EXISTING REAR ELEVATION

EXISTING FRONT ELEVATION

PROJECT

63 St Werburg Rd,
Chorton

CLIENT

Mrs. Akram

DRAWING TITLE

Existing Plan

JOB No

NA-B02

SCALE

1:100@A3

DATE

Jan. 2018

REVISION

-

t: 0782 895 3405

e: niamat@hotmail.co.uk

na design