


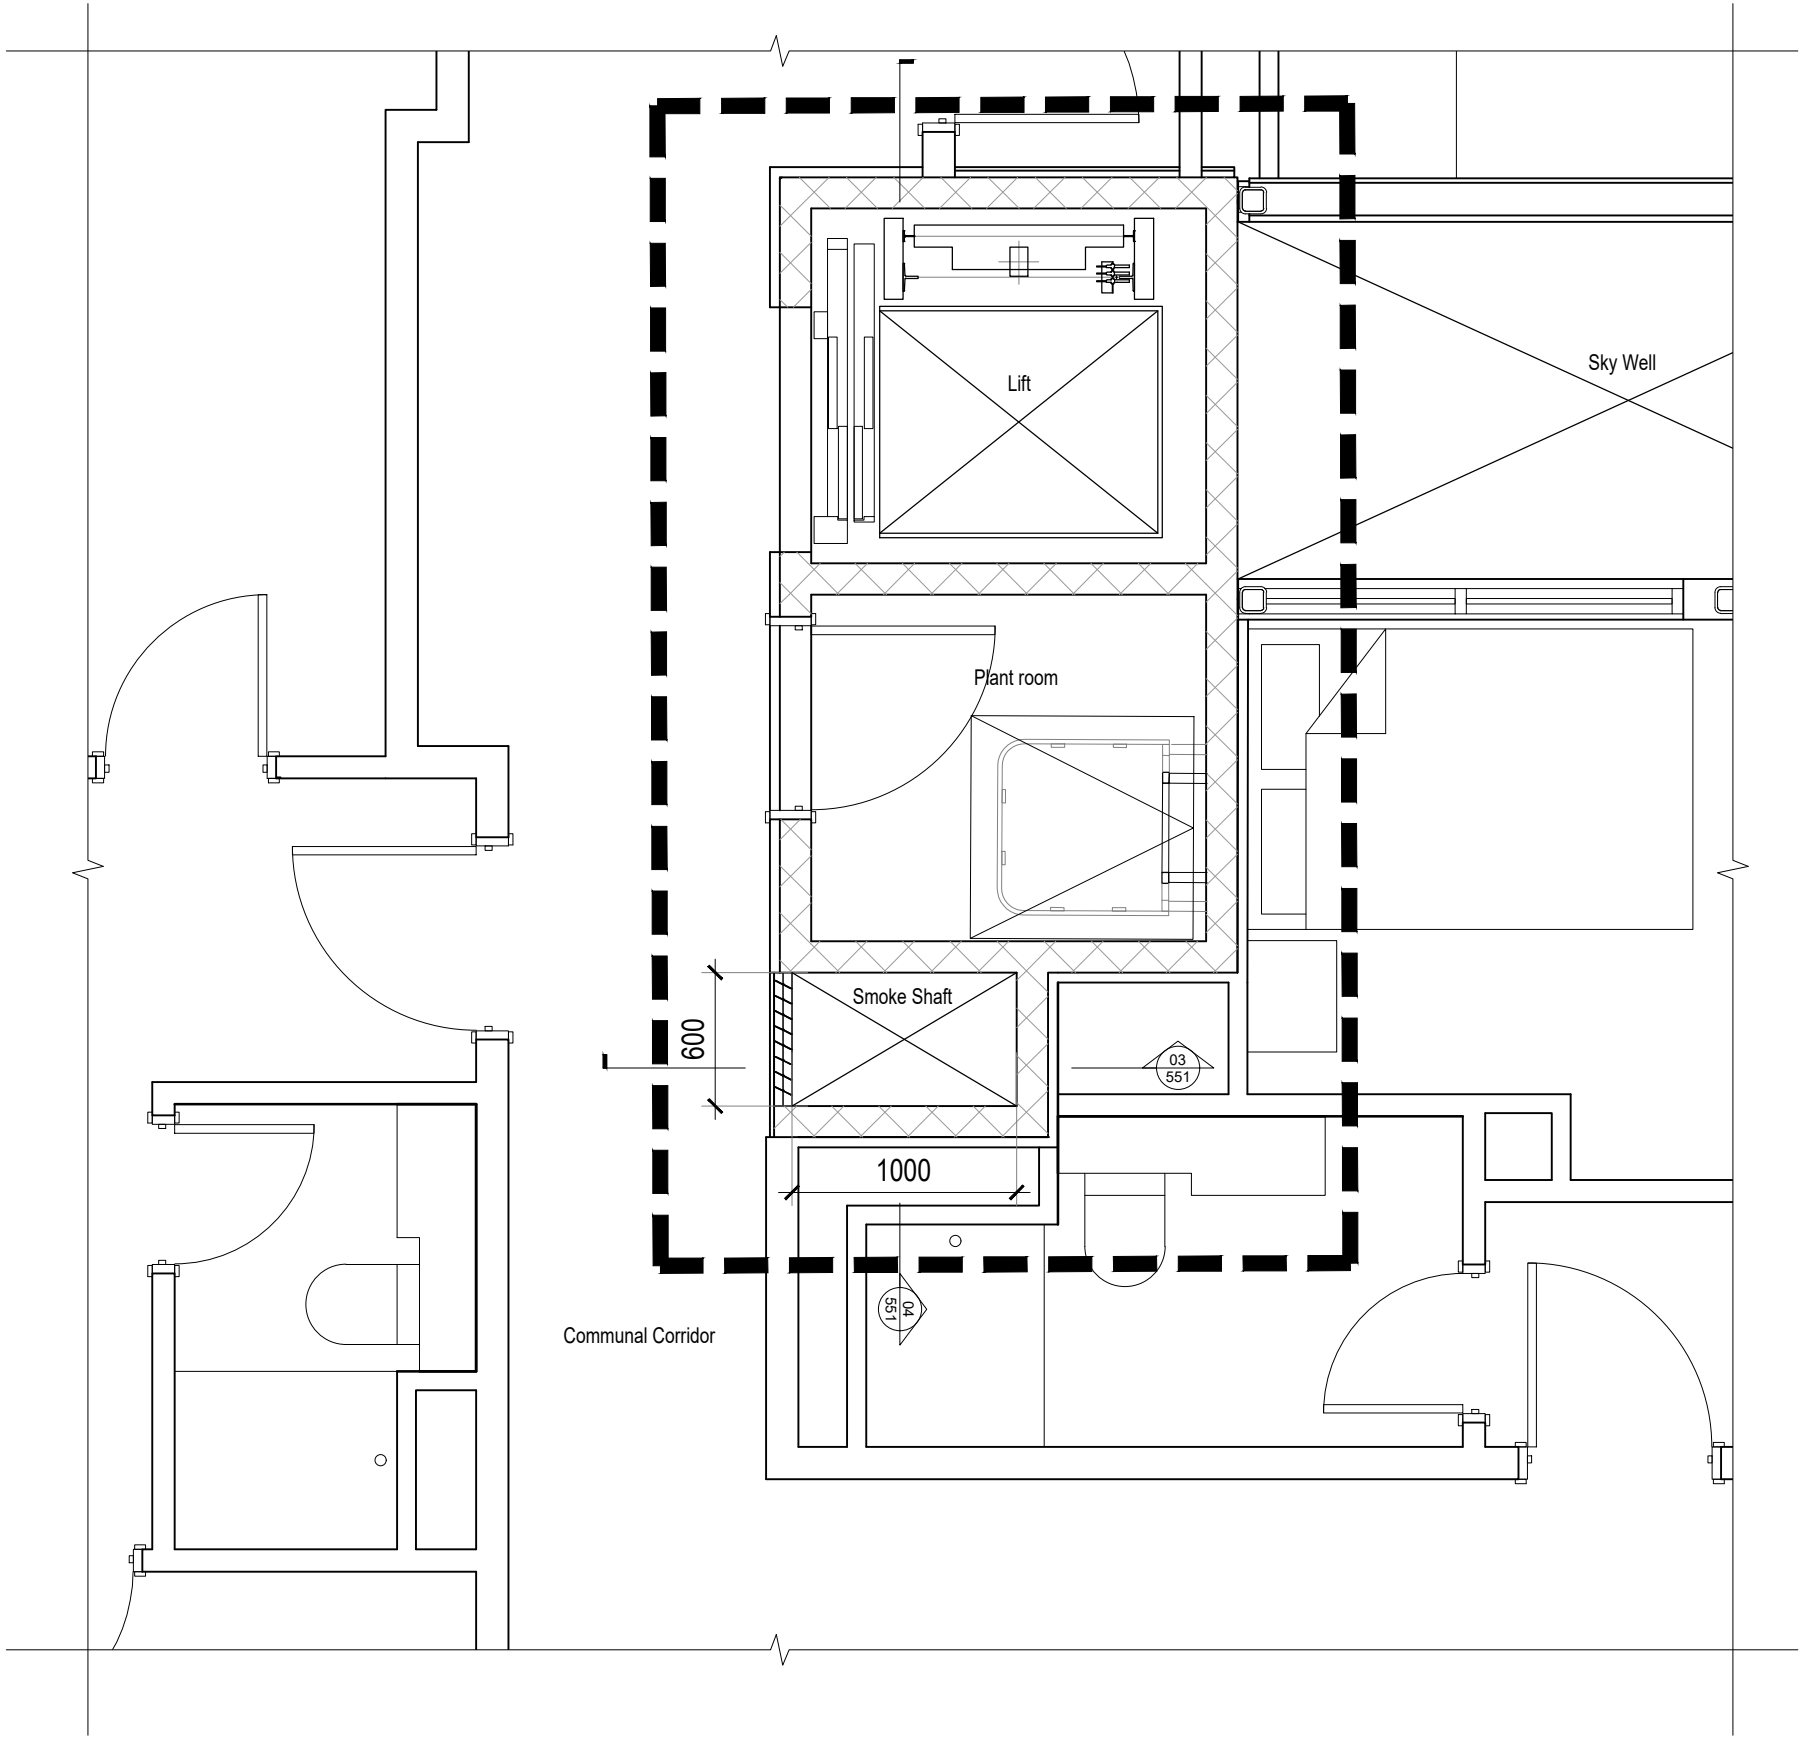


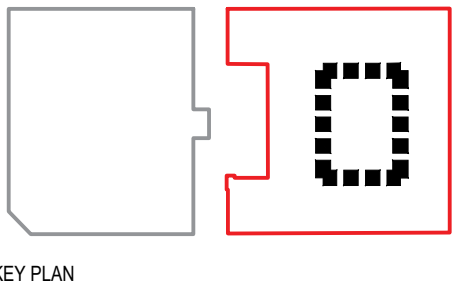


01: Proposed Smoke Shaft Plan
Scale: 1:20 @ A1

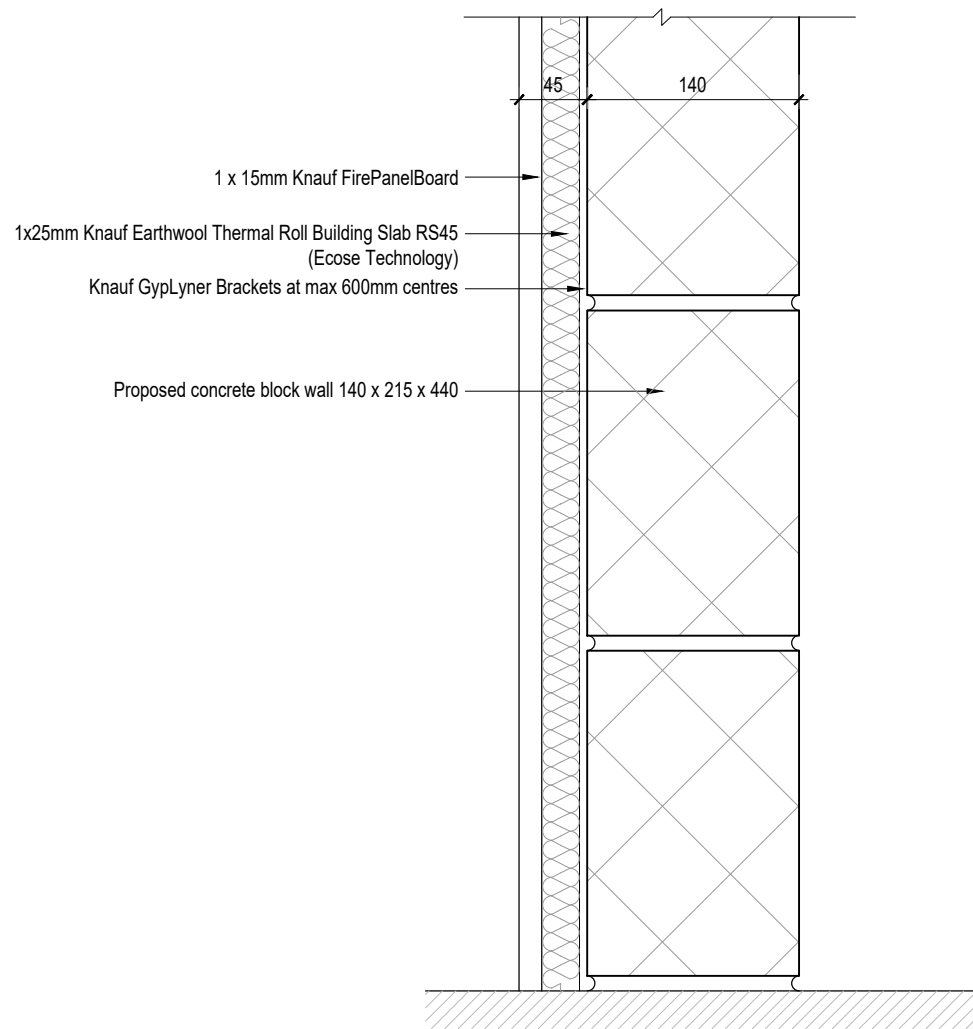


02: Proposed Smoke Shaft wall Section
Scale: 1:5 @ A1

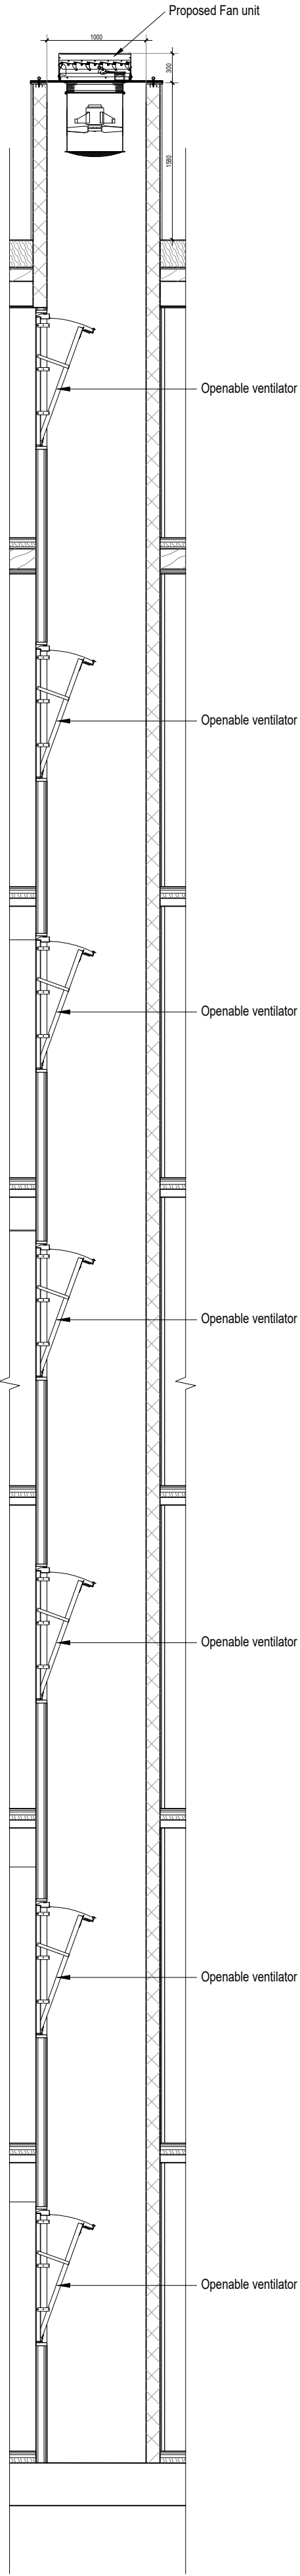


03: Proposed Smoke Shaft Section
Scale: 1:50 @ A1

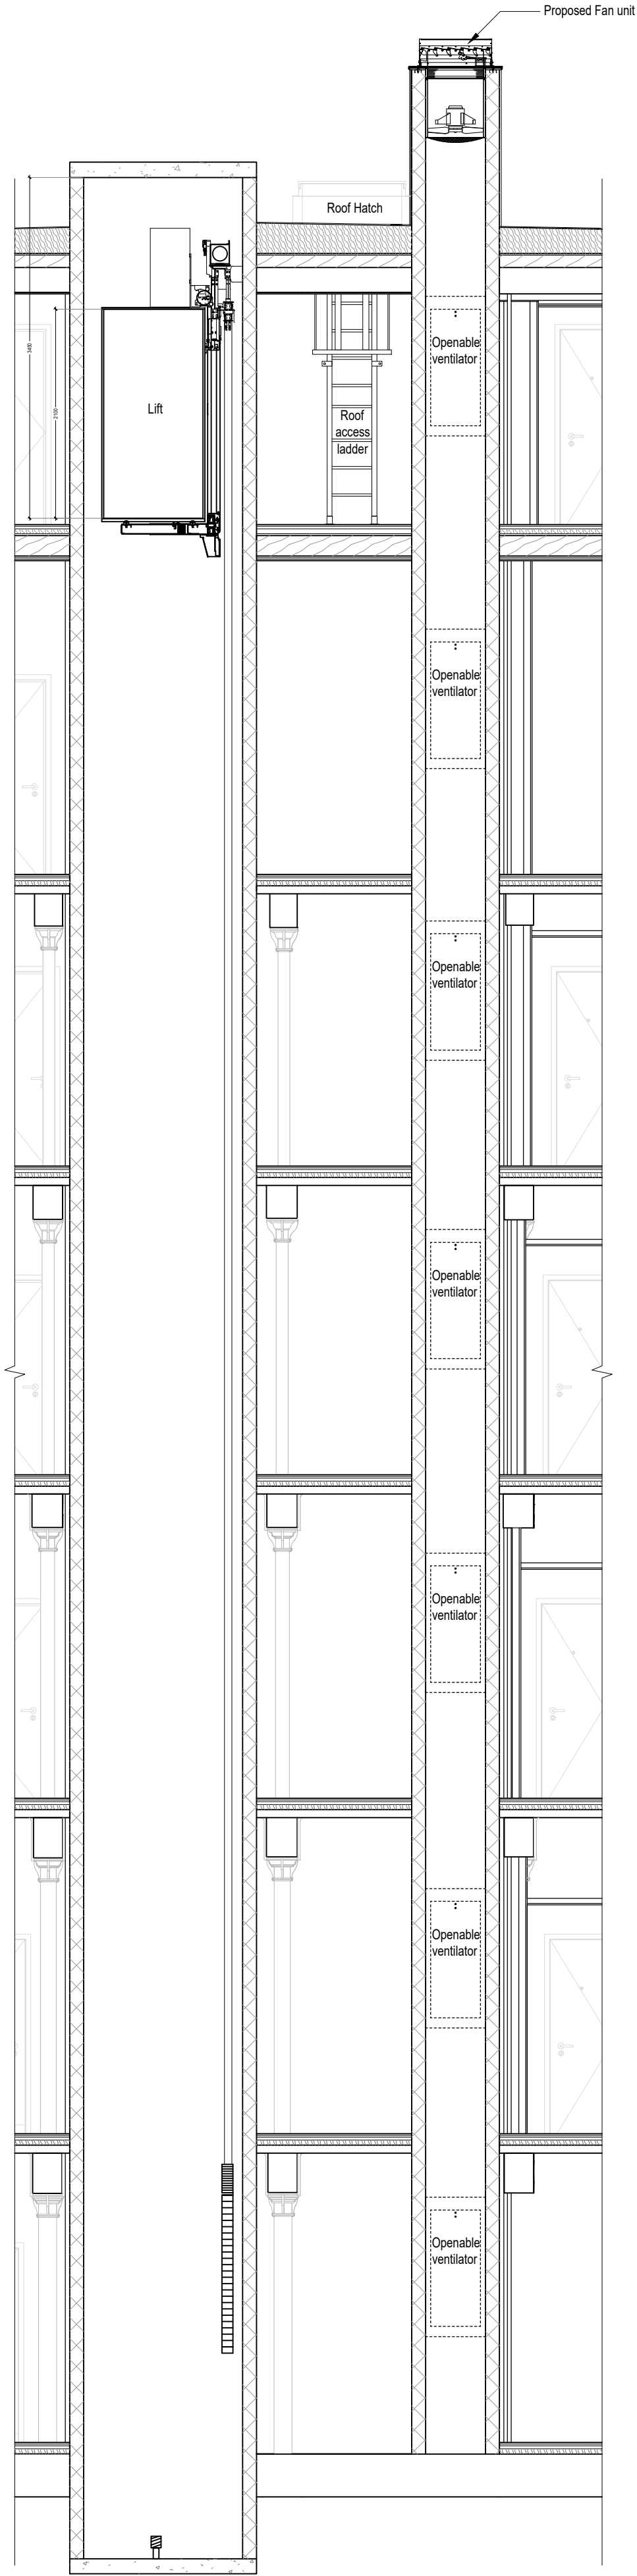

04: Proposed Smoke Shaft & Lift Section
Scale: 1:50 @ A1

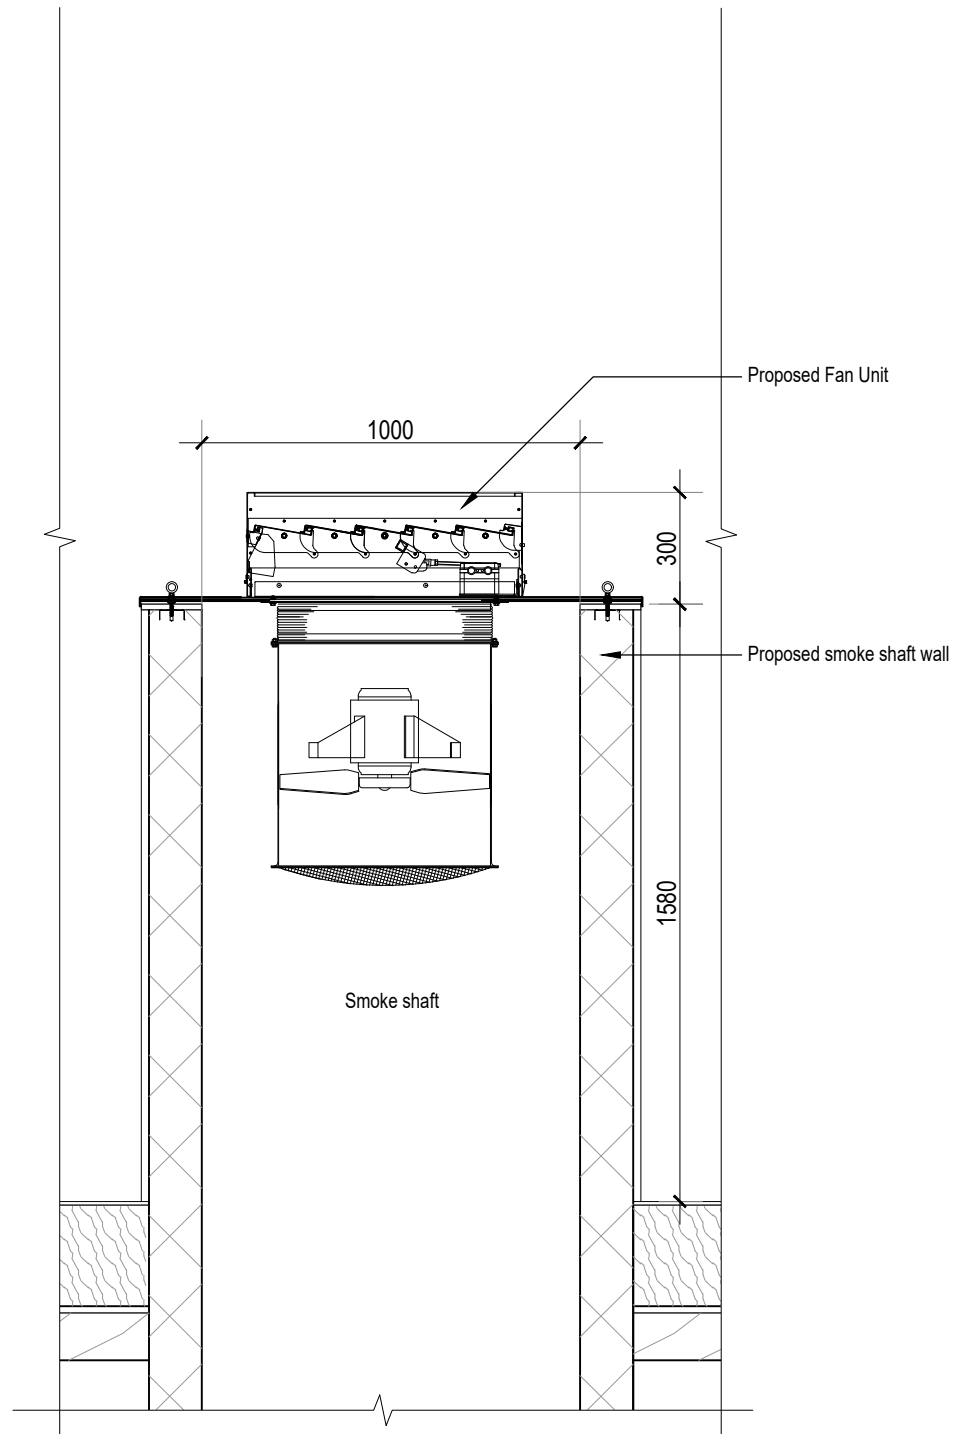

06: Proposed Smoke Shaft Fan Detail
Scale: 1:20 @ A1

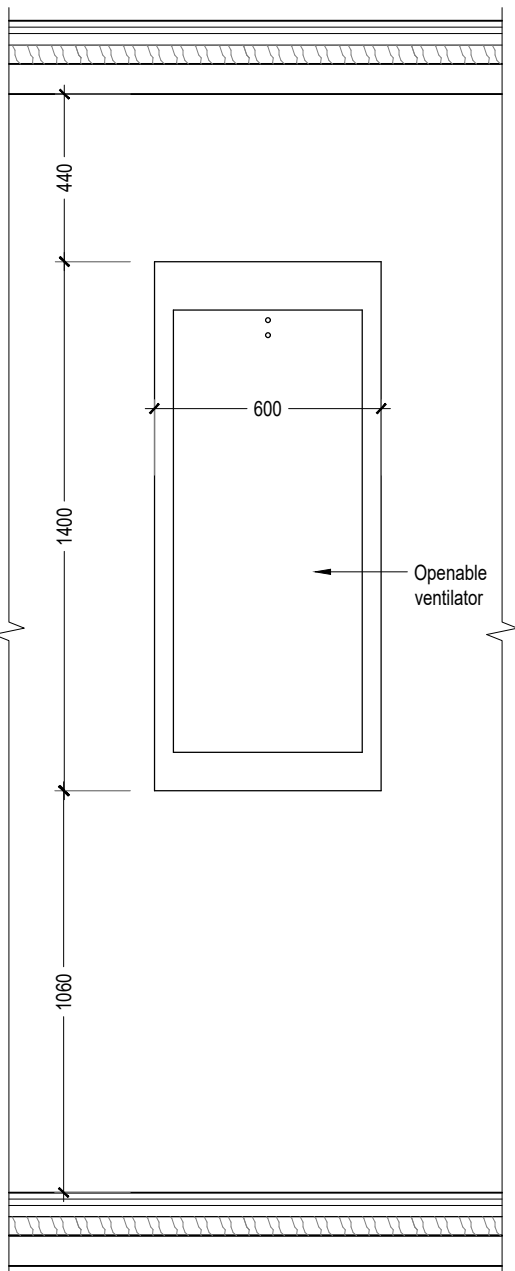

05: Proposed Smoke Shaft Ventilator
Elevation
Scale: 1:20 @ A1

- GENERAL NOTES**
1. ALL DIMENSIONS ARE IN MILLIMETRES UNLESS OTHERWISE STATED
 2. ALL LEVELS ARE IN METRES UNLESS OTHERWISE STATED
 3. DIMENSIONS ARE NOT TO BE SCALED FROM THE DRAWING
 4. ALL WORK TO BE CARRIED OUT IN ACCORDANCE WITH THE CURRENT EDITION OF THE BUILDING REGULATIONS 1991 (INCLUDING AMENDMENTS) AND ALL RELEVANT BRITISH STANDARDS/CODES OF PRACTICE
 5. CONTRACTOR IS RESPONSIBLE FOR THE CORRECT SETTING OUT OF THE WORKS ON SITE. ALL DIMENSIONS TO BE CHECKED PRIOR TO FABRICATION OF MATERIALS
 6. THIS DRAWING IS TO BE READ IN CONJUNCTION WITH ALL RELEVANT DRAWINGS AND SPECIFICATIONS

- REFERENCE DRAWINGS**
- 001 - SITE LOCATION PLAN
 - 100 - EXISTING & PROPOSED PLANS
 - 200 - EXISTING & PROPOSED SECTIONS & ELEVATIONS
 - 300 - CEILING PLANS
 - 400 - M&E PLANS
 - 500 - DETAILS
 - 600 - FIRE PLANS
 - 700 - TYPES OF WALLS PLANS
 - 800 - ACOUSTIC PLANS
 - 900 - STRIP OUT PLANS

D	Issued for conditions release	12.05.21	JK	MP	MB
C	Issued for planning	08.11.19	JK	SL	PD
B	Issued for planning	07.06.19	JK	AK	AK
A	Issued for planning	17.01.18	AM	MB	IG
REV	DESCRIPTION	DATE	BY	CHK	APRV



BLOOM STREET PROJECT

11 BLOOM STREET
PROPOSED
SMOKE SHAFT DETAILS

PLANNING					
DRAWING STATUS					
DRAWN	TP		CHECKED	MB	
APPROVED	PD		DATE	AUG 2017	
VARIES @ A1		061_563		D	
SCALE		DRAWING NUMBER		REV	