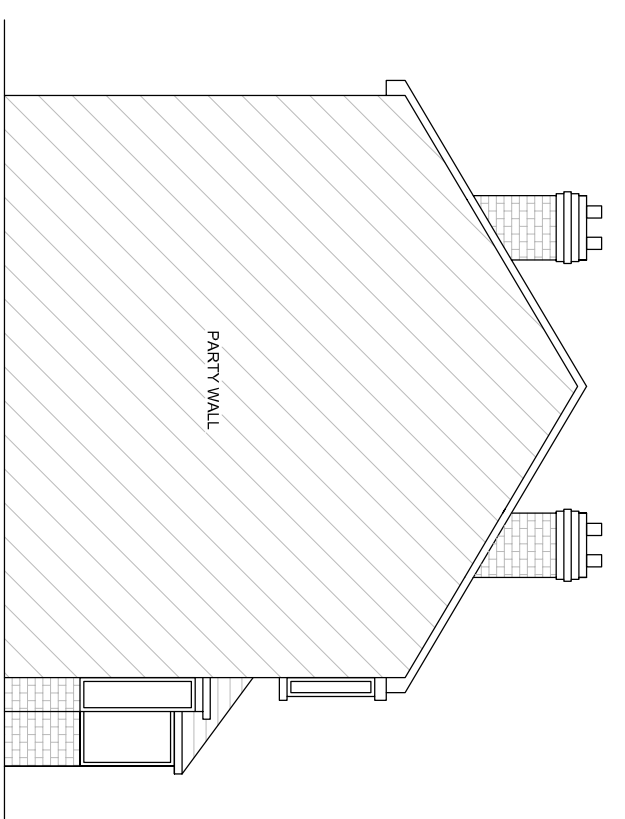
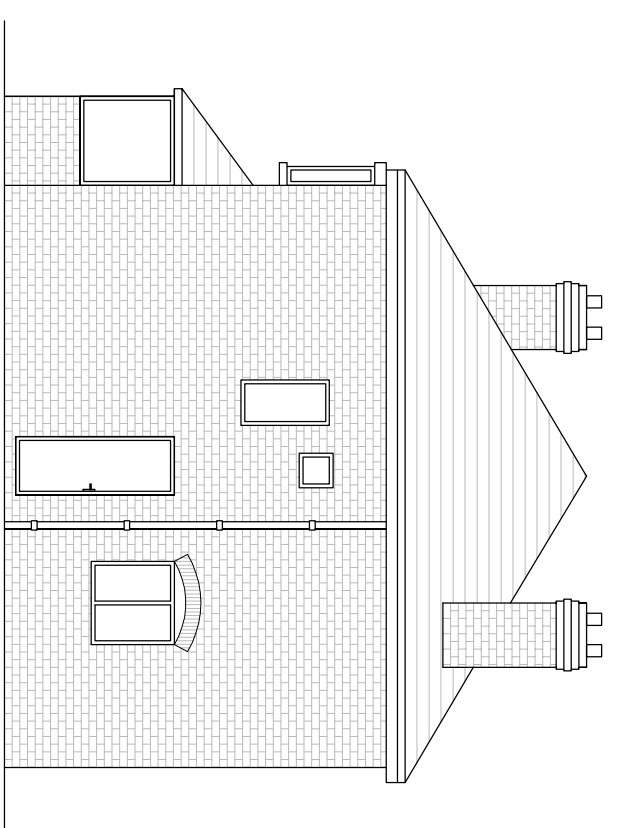
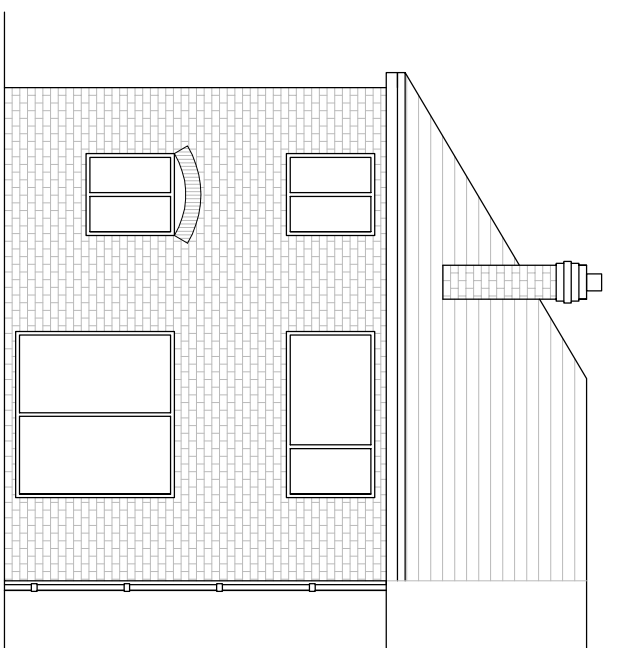
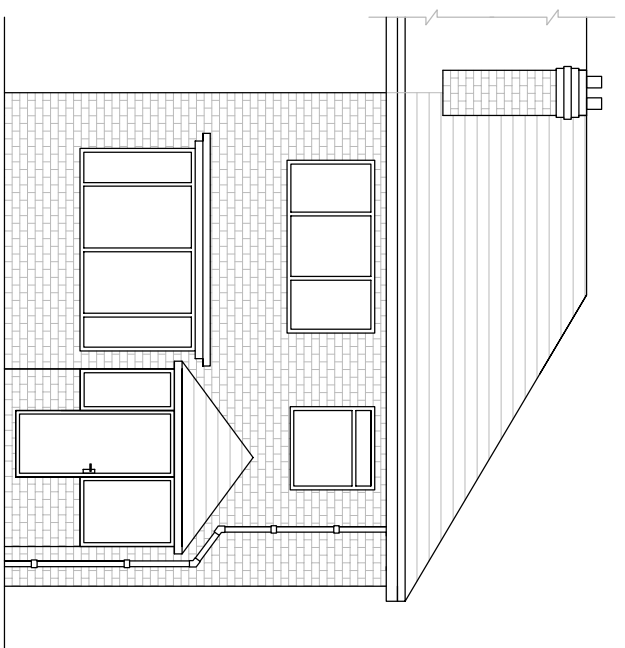
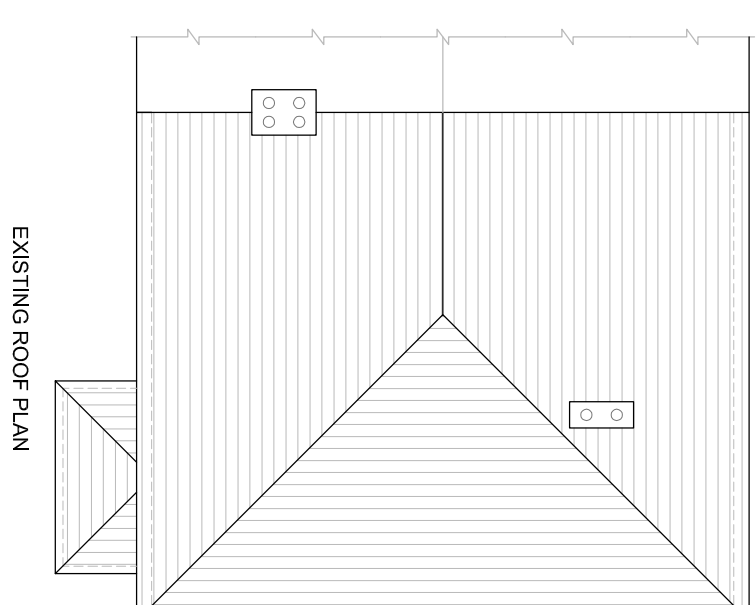
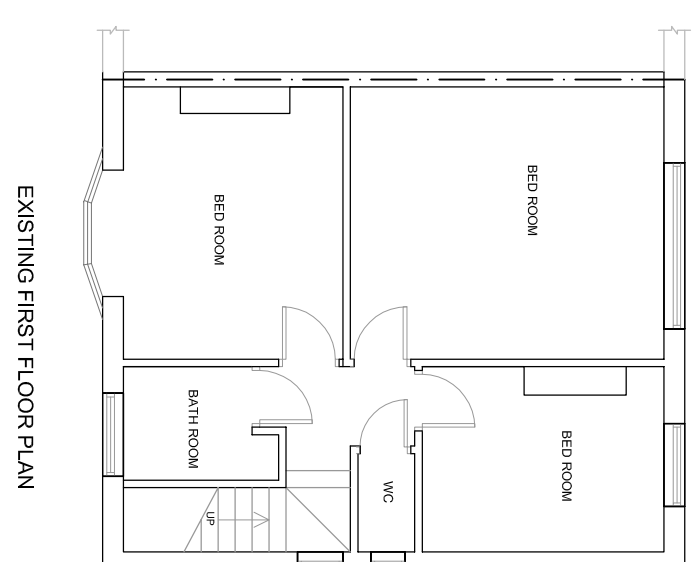
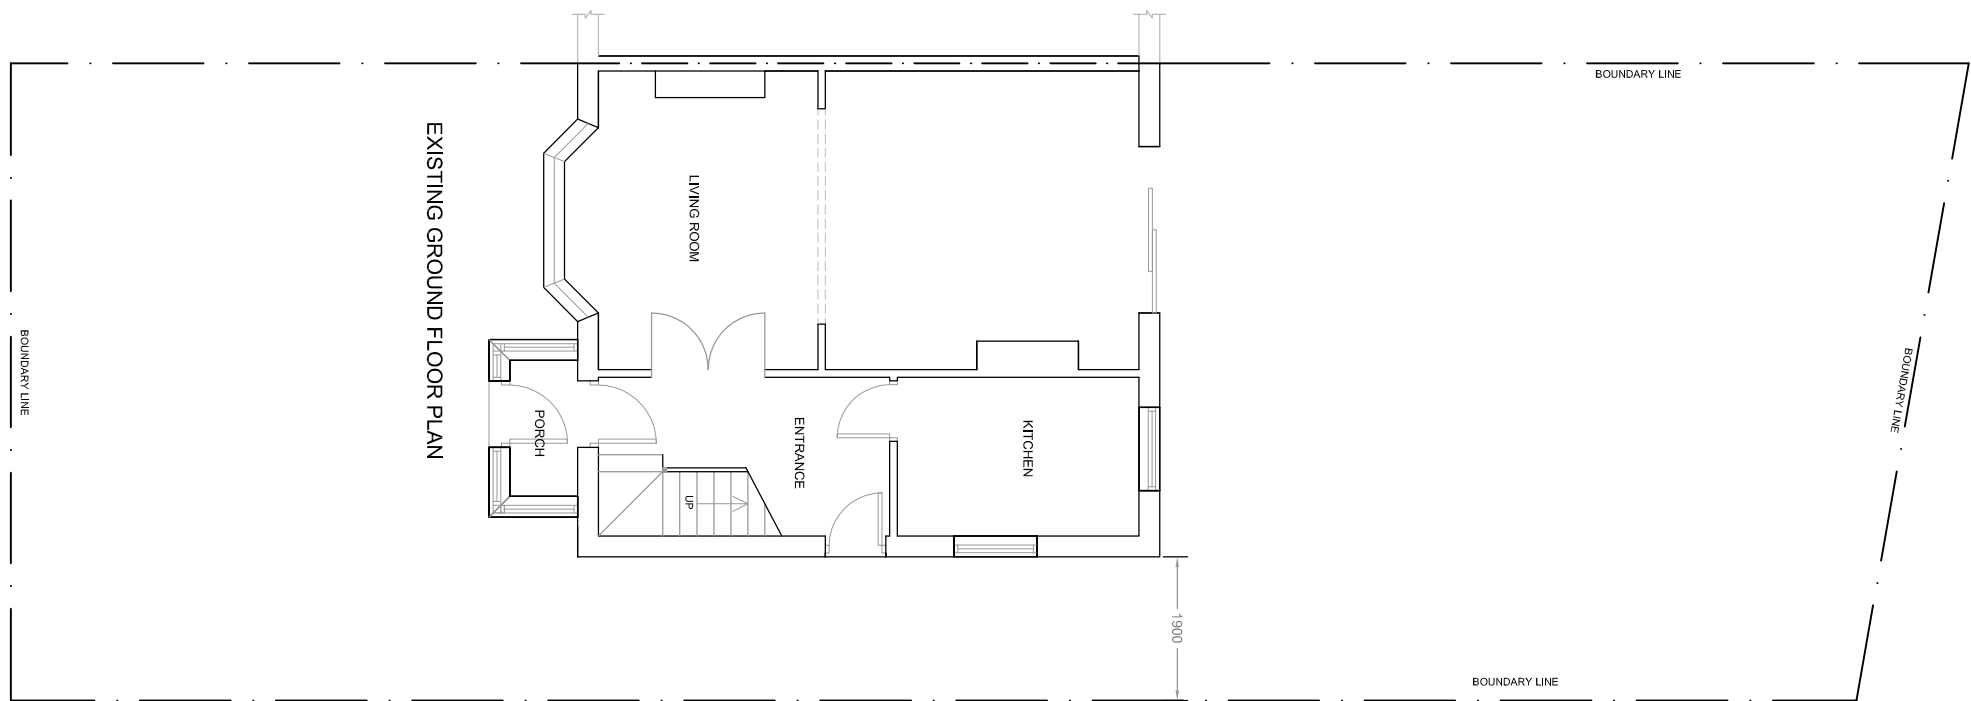


[illegible]

- THIS DRAWING IS SUBJECT TO COPYRIGHT AND IS NOT TO BE REPRODUCED IN PART OR WHOLE WITHOUT APPROVAL.
- ALL DIMENSIONS TO BE CHECKED ON SITE BY CONTRACTOR AND DISCREPANCIES CLARIFIED WITH THE CLIENT PRIOR TO COMMENCEMENT.
- THESE DRAWINGS ARE PREPARED FOR PLANNING PURPOSES ONLY.

Project	149 WILBRAHAM ROAD, MANCHESTER, M14 7DS	Client	MR S L MOUSTAFA
Title		Date	
EXISTING FLOOR PLANS AND ELEVATIONS		FEBRUARY 2021	
		Scale	
		1:100 @ A1 SHEET	
Drawing Number		REV.	
HS2002/01			