


Notes:
Do not scale from this drawing.
All dimensions are in millimetres unless otherwise noted.
All dimensions to be checked on site before proceeding with work.
All omissions and discrepancies to be reported in writing to Project 3 Architects Ltd.
Areas indicated on this drawing are approximate and indicative only.
© Project 3 Architects Limited Registered in England & Wales Number 08021795.

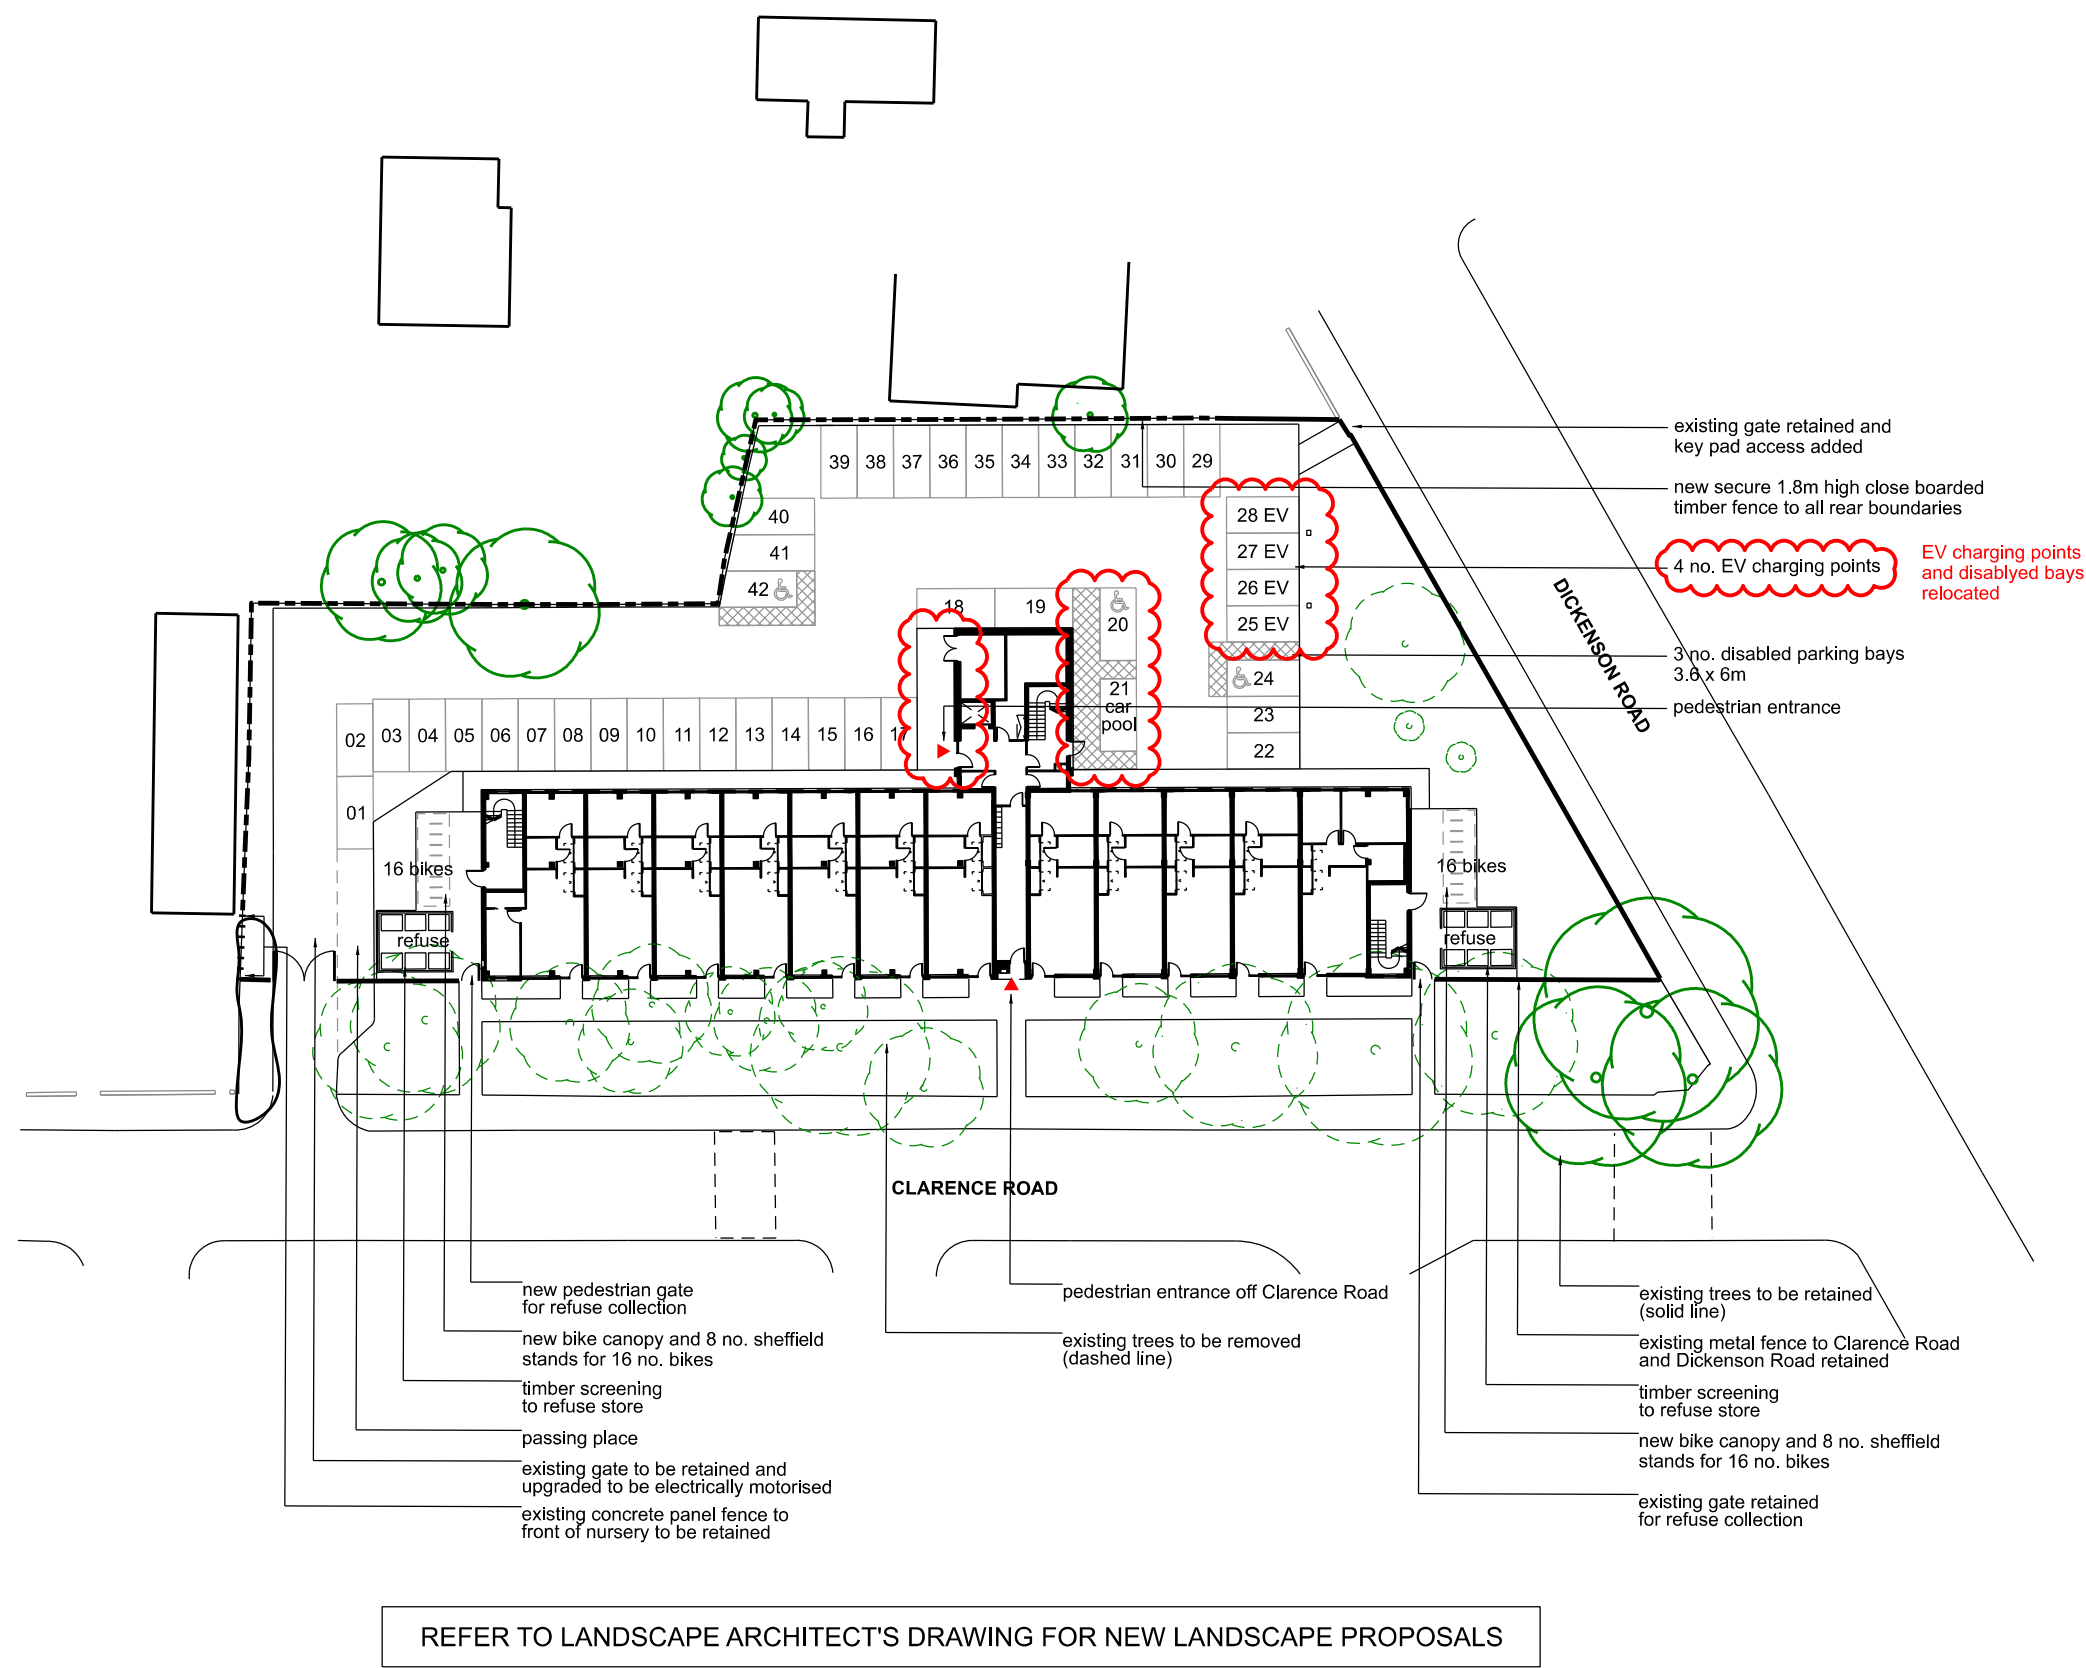

P13	10/05/2021	Issued for planning	LK
P12	23/04/2021	Issued for planning	LK
P11	13/10/2020	Issued for planning	CS
P10	13/07/2020	Issued for planning	CS
P09	05/06/2020	Issued for planning	CS
P08	03/06/2020	Issued for planning	CS
P07	29/05/2020	Issued for planning	CS
P06	19/03/2020	Issued for planning	CS
P05	29/01/2020	Issued for planning	CS
P04	14/01/2020	Issued for planning	CS
P03	13/01/2020	Issued for planning	CS
P02	07/01/2020	Issued for planning	CS
P01	12/12/2019	Information	CS

Rev: Date: Description: By:



PROJECT3
architects

4 back grafton street
altrincham
cheshire
WA14 1DY

0161 233 0575
mail@project3architects.com
www.project3architects.com

Project:
Clarence Road
Title:
Proposed Site Plan - Opt 01
Status: Scale @ ISO A3:
PLANNING DOCUMENT 1:500
Drawing Number: Revision:
0622-P3A-XX-XX-DR-A-SK022 P13