





Note:
Do Not Scale from this drawing.
Dimensions are to be checked on site.
If in doubt please ask.

NOTE:
Bin and bike store to sub-contractor design.
Drawings show intent only.

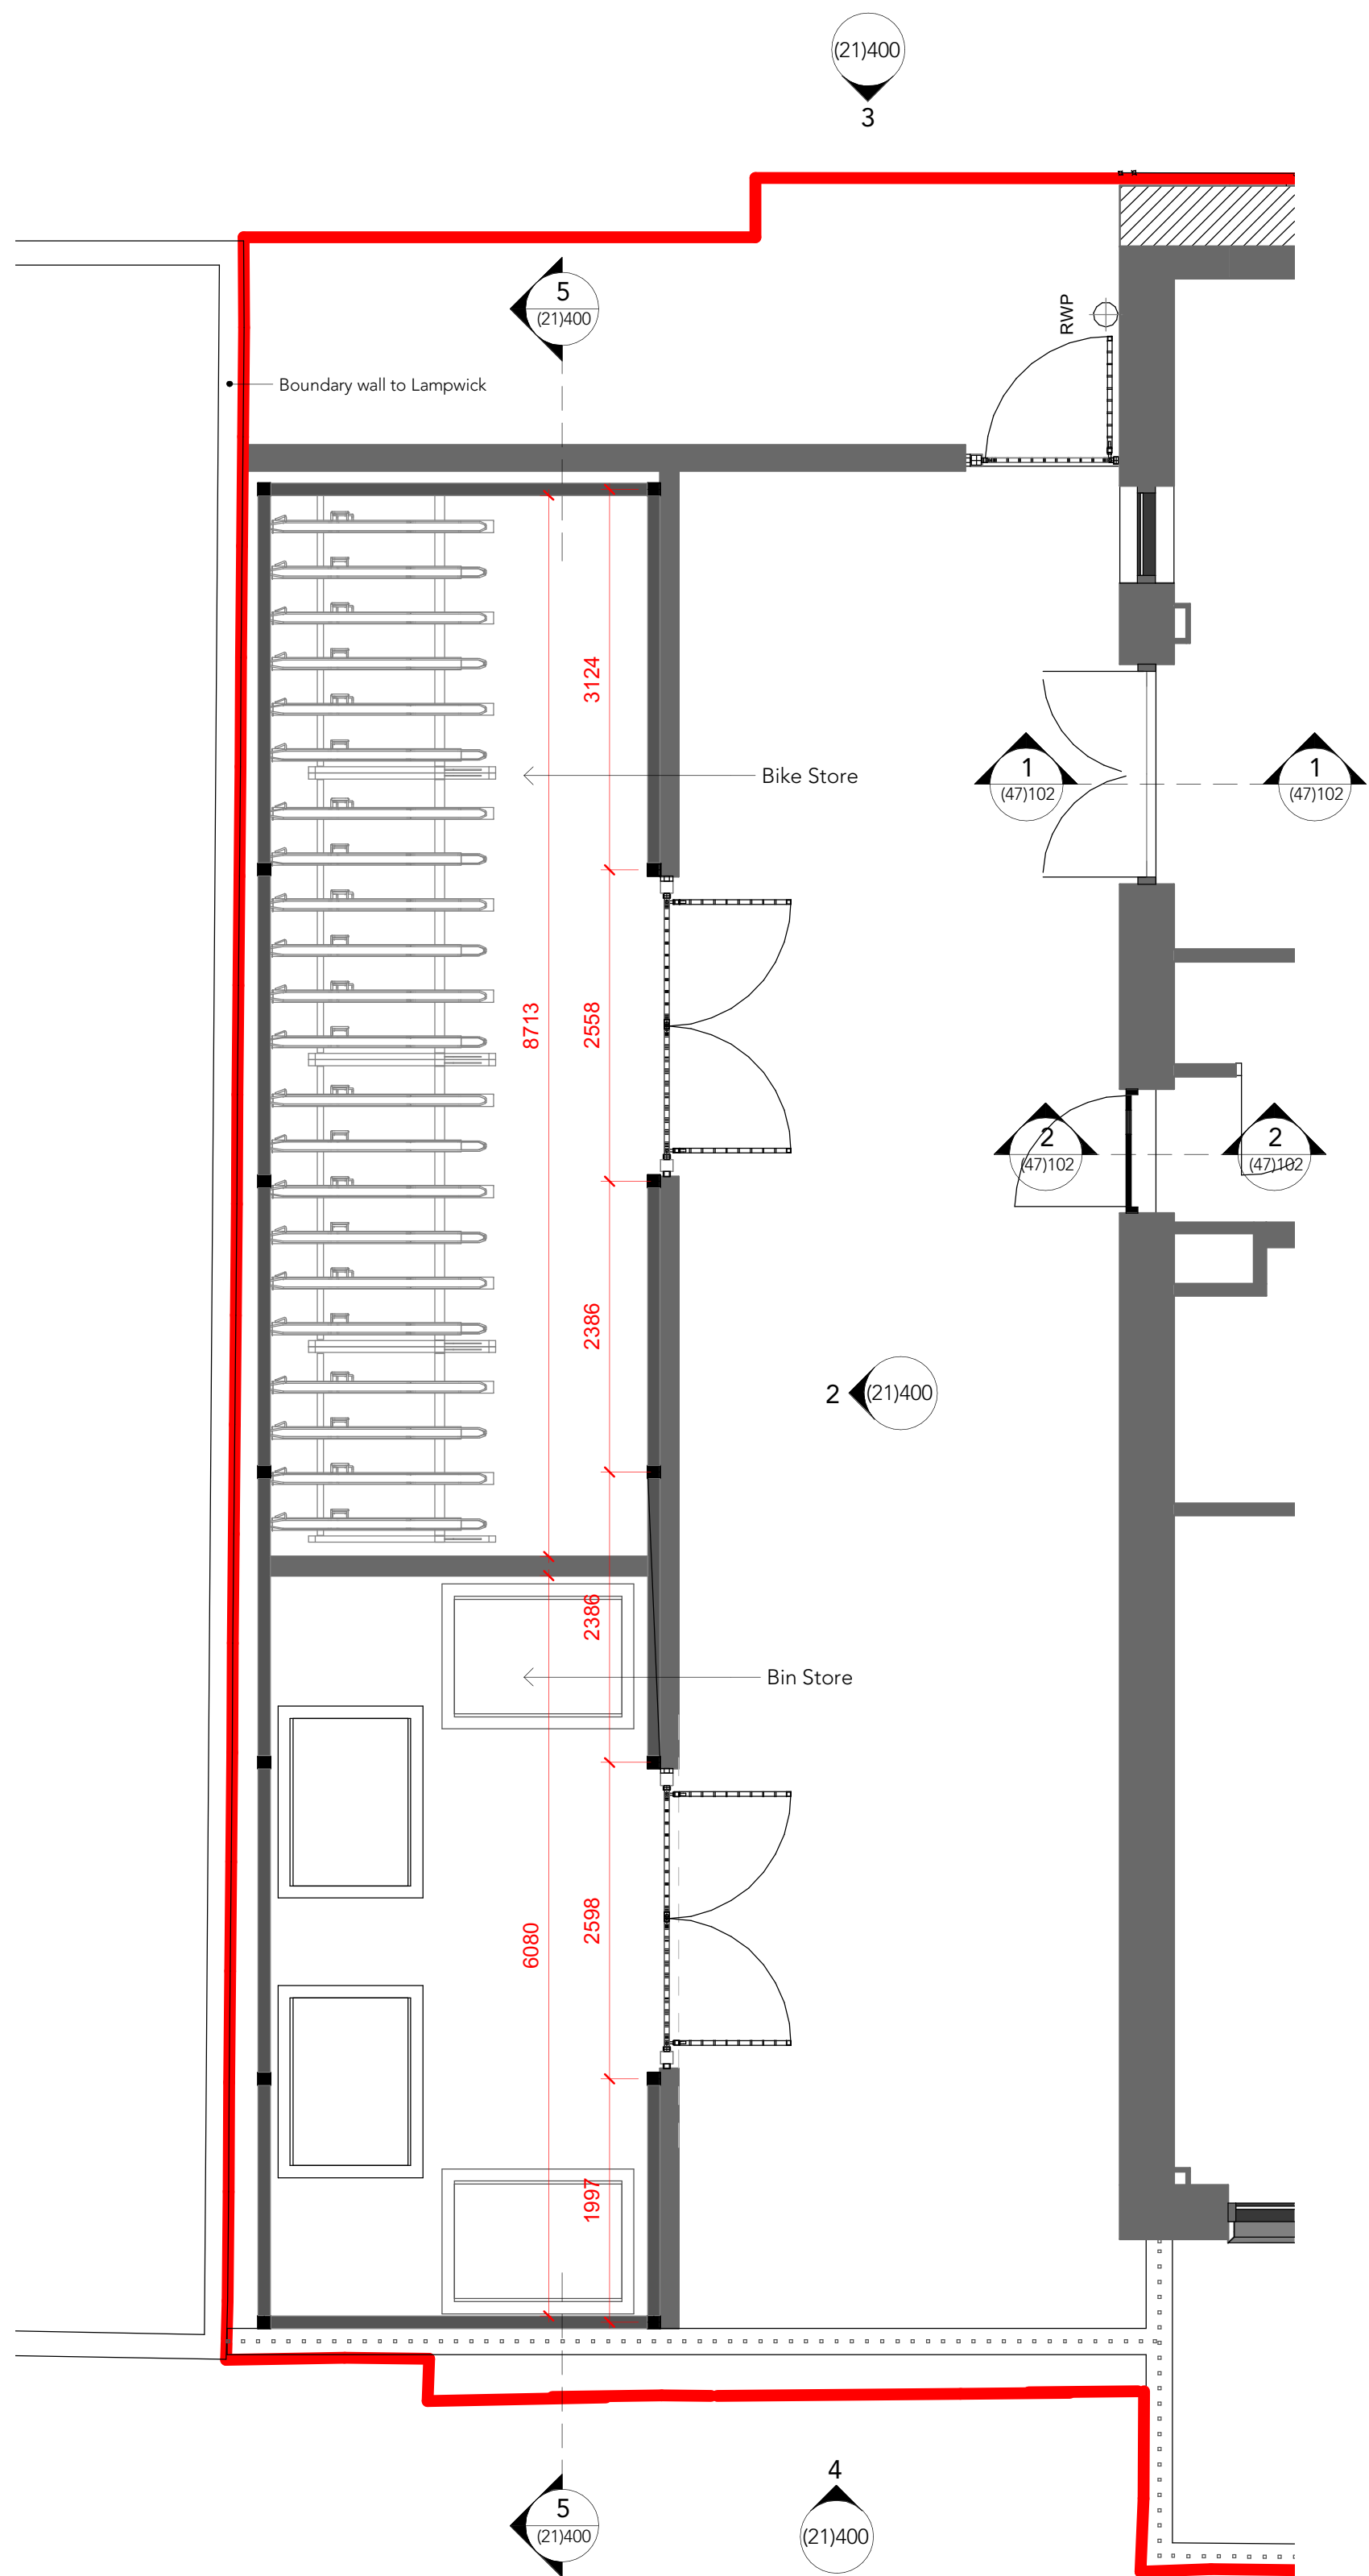


Bin and Bike Store Plan
1 : 50

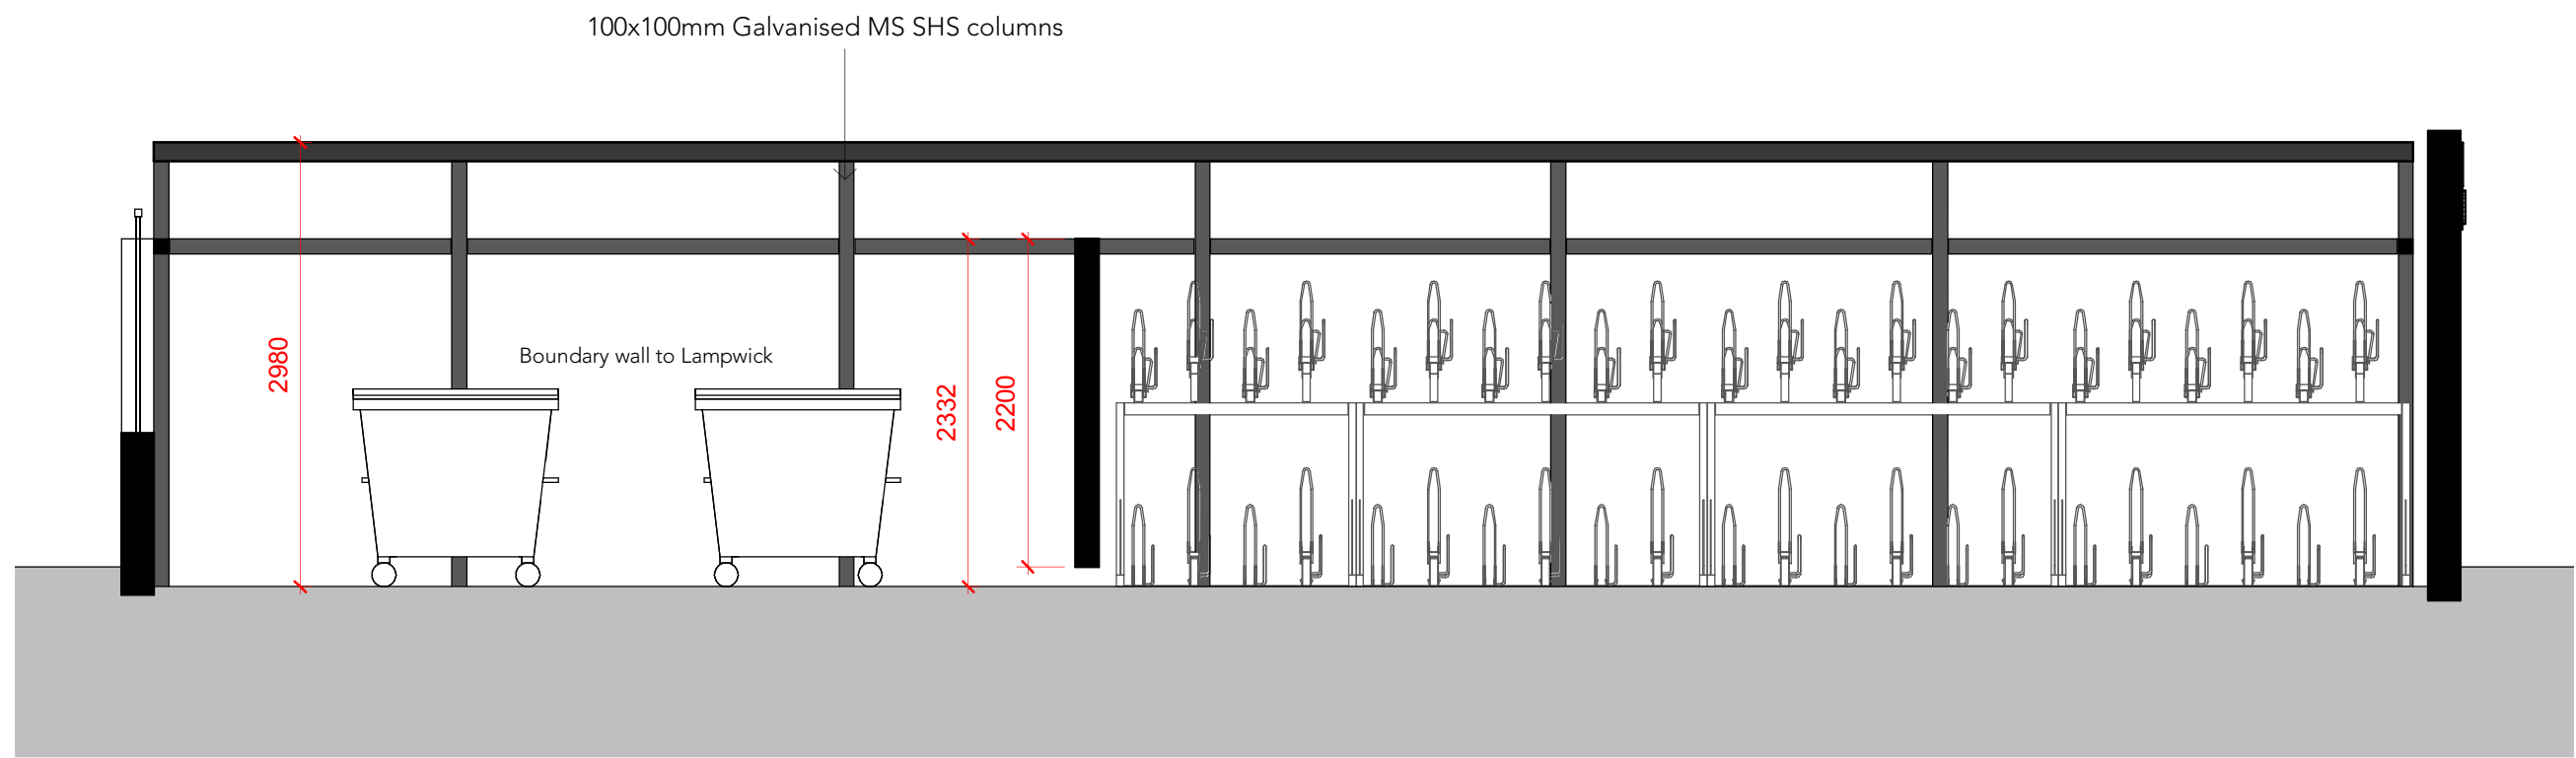


Bin and Bike Store Section
1 : 50



Bin and Bike Store Section North East Elevation
1 : 50

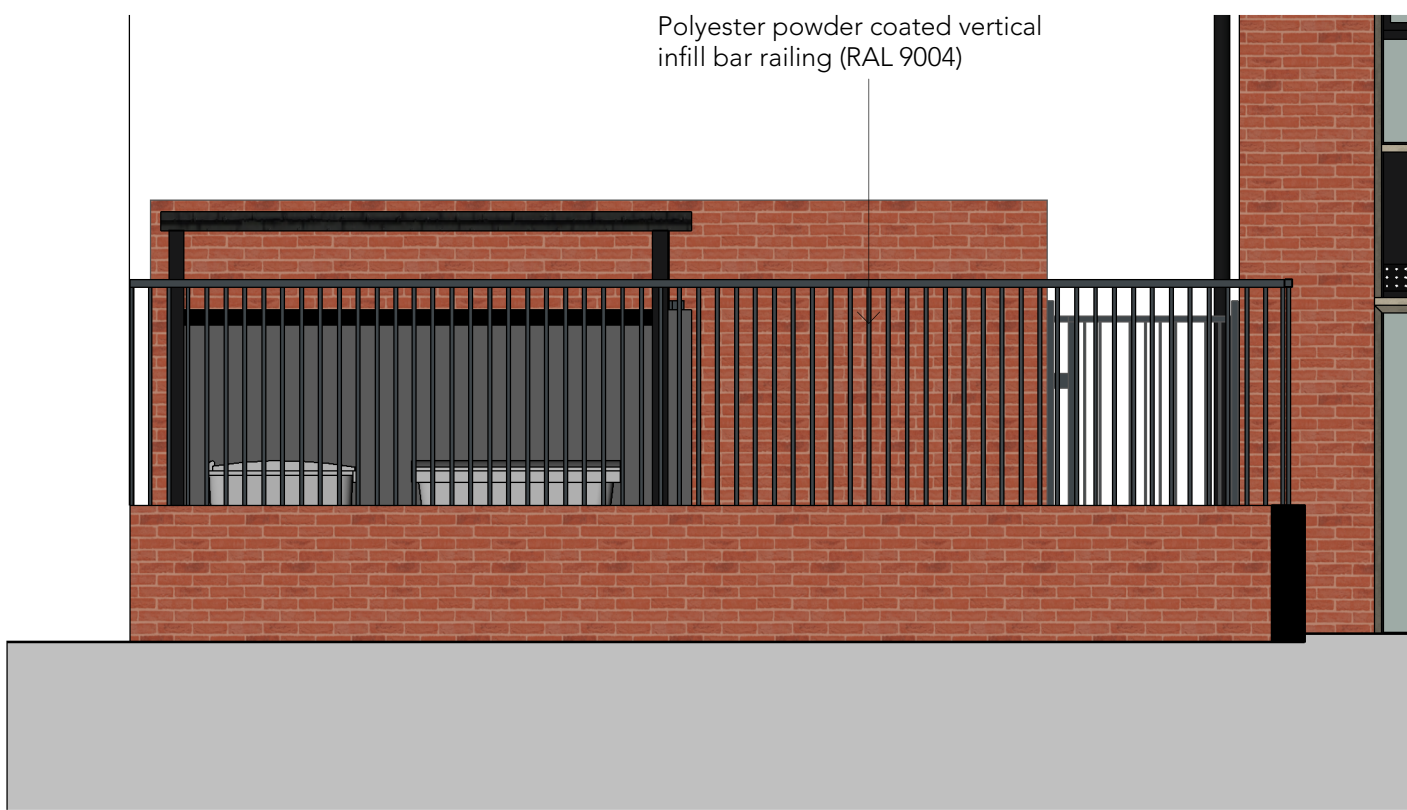

Bin and Bike Store South East Elevation
1 : 50

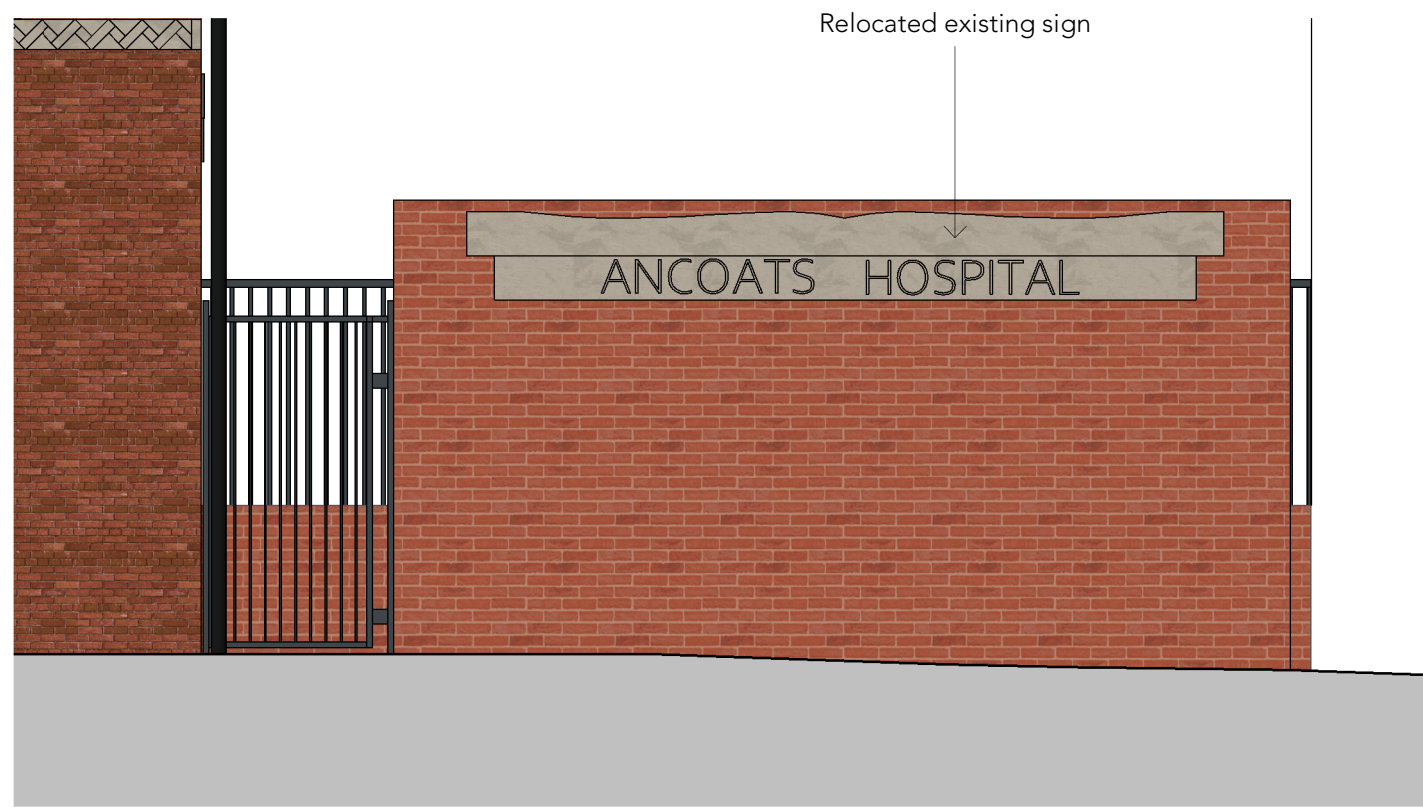

Bin and Bike Store North West Elevation
1 : 50

P1	05.05.2021	Bin Storage Capacity amended to comments/ Issued for Planning
P0	21.04.2021	Preliminary Issue

Rev Date Ints Details

© The moral rights of the author are hereby asserted.
This drawing and design is the sole property of Buttress Ltd and must not be reproduced without permission.
Buttress Ltd is Registered in England and Wales: 5385973

Buttress

41 Bengal Street
Manchester
M4 6AF

T 0161 236 3303
E contact@buttress.net
W www.buttress.net

Project Title Ancoats Dispensary
Client Great Places Housing Group
Location Ancoats, Greater Manchester

Drawing ref Bin and Bike Store - Proposed

Date 05/05/2021 18:22:10 Scale 1 : 50
Checker AH Orig Paper Size A1

Job No: 8803 Status PRELIMINARY

Project: Origin: Zone: Level: Type: Disc: Number: Rev:

8803-BA-XX-XX-DR-A(21)400- P1