



first +44.67

unit G5 entrance
+41.40

minshull house proposed shopfront elevation • unit G5 courtyard entrance

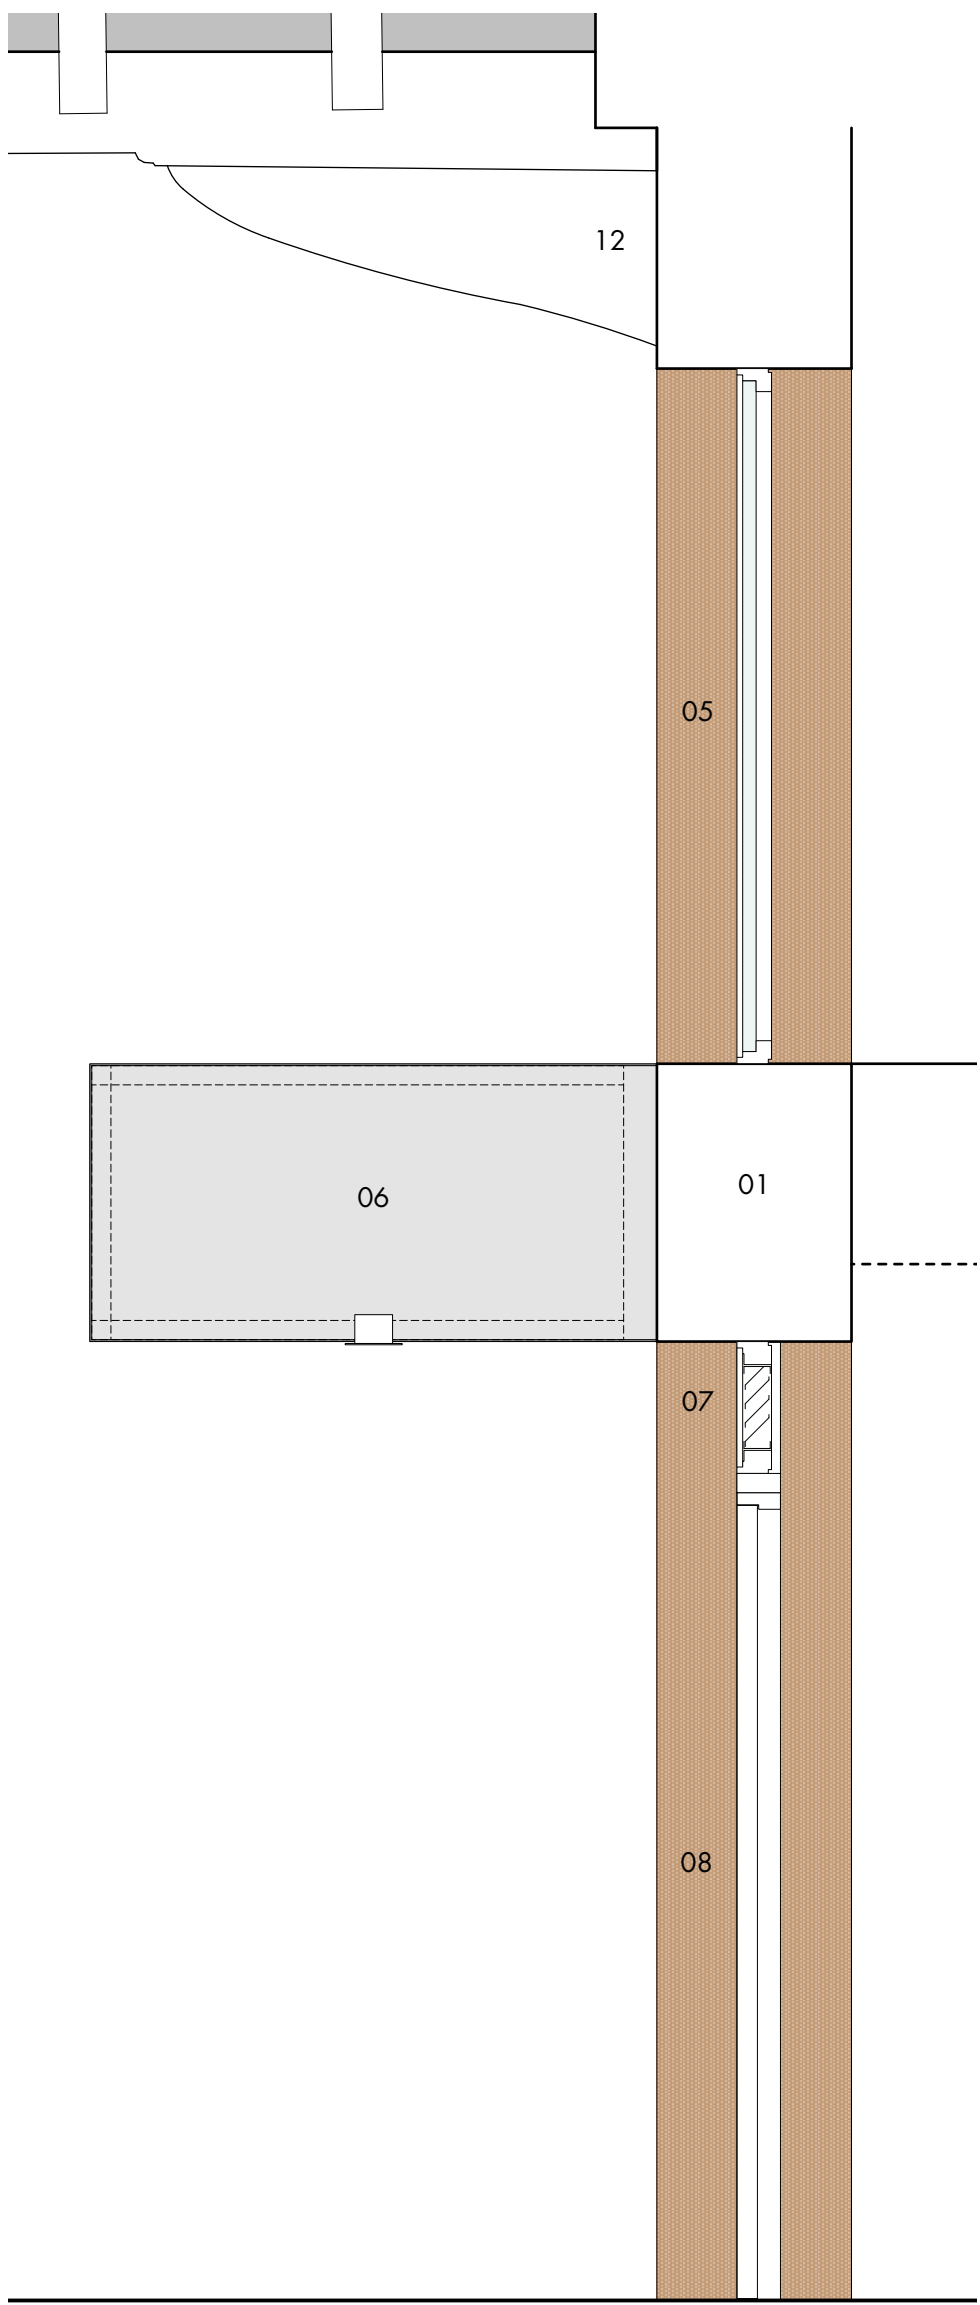

proposed shopfront section • unit G5 courtyard entrance

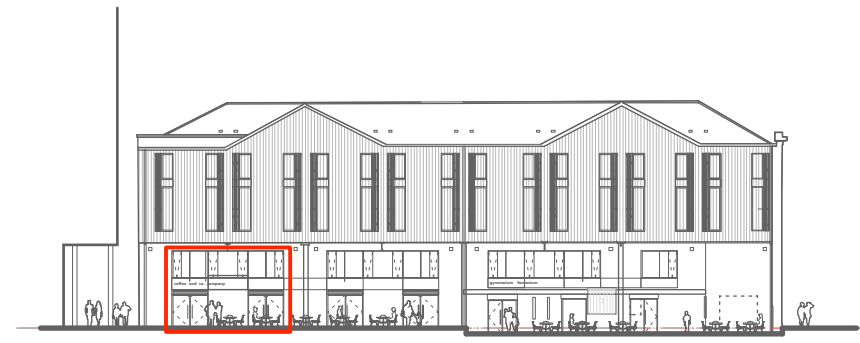

- 01 existing brickwork to be cleaned (method tbc)
- 02 metal sleeve
- 03 solid metal panel
- 04 new aluminium window (bottom hung/inward opening)
- 05 new aluminium window (fixed)
- 06 metal canopy with integrated signage + lighting
- 07 micro-louvre
- 08 glass pivot door w/powered operation (outward opening)
- 09 pull handle
- 10 manifestation (pattern tbc)
- 11 existing steel column
- 12 existing structural bracket to cantilever

notes

dimensions of window framing tbc with manufacturer following agreement of window system.

ventilation strategy and louvre locations assume worst case scenario/maximum requirement.

indicates extent of existing brickwork to be removed to create larger aperture to ground floor commercial unit

a • planning issue - validation
- • first issue
rev • description

05.06.17 • hlm • ms
17.02.17 • hlm • ms
issued • drawn • checked

shedkm

+44 (0)151 709 8211
+44 (0)207 253 8881

project	kampus • listed buildings
client	ASDL
drawing number	AW(00)263a
scale	1:100 @ a1
status	planning

mh prop. shopfront elevation • unit G5

do not scale from this drawing • all dimensions are to be set out and checked on site prior to starting construction • any discrepancy found between information given on this drawing and that given elsewhere or recorded on site shall be brought to the attention of the project architect immediately