


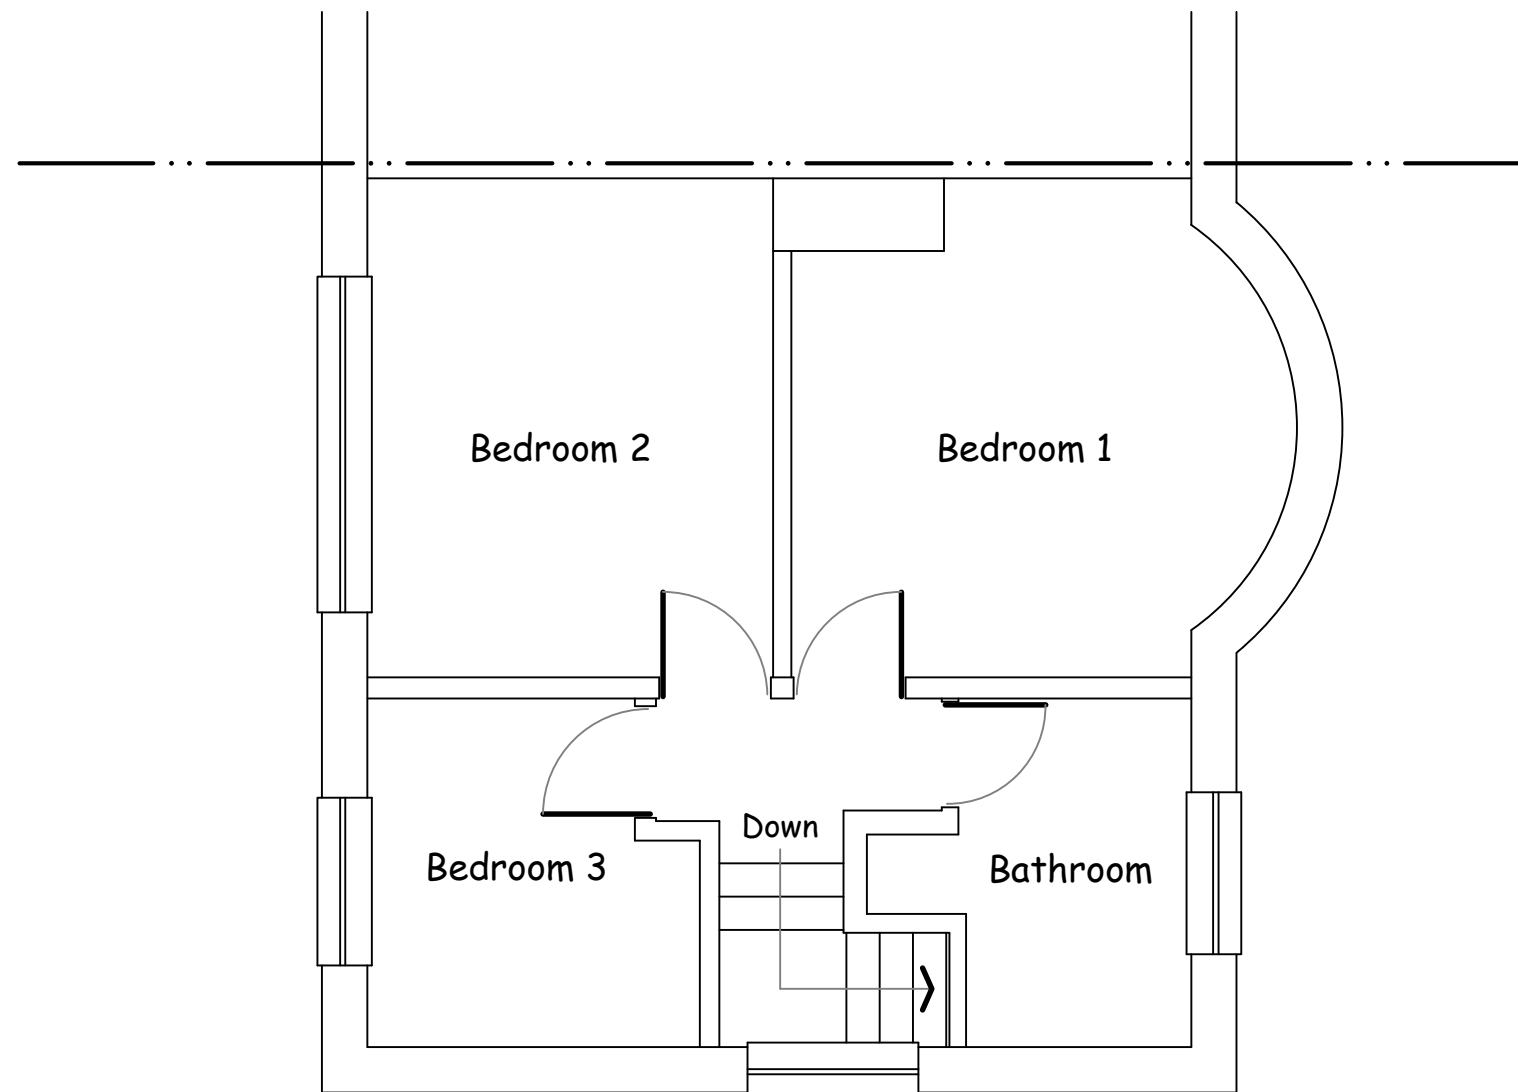

EXISTING FIRST FLOOR PLAN scale 1:50