


ELEVATION KEY

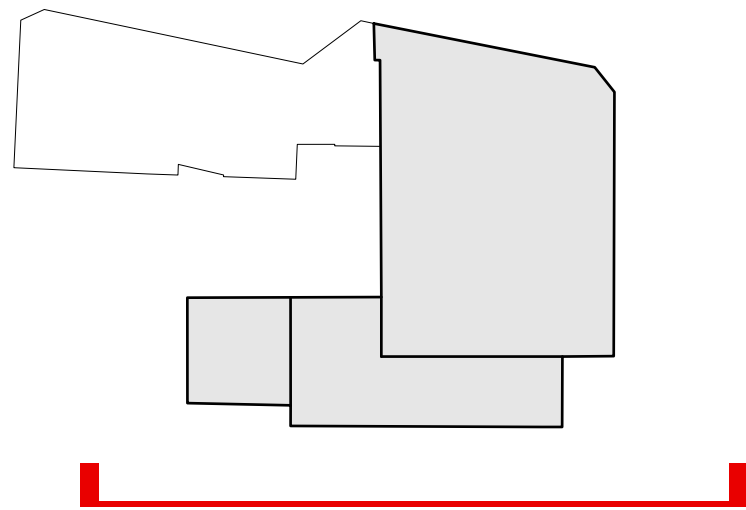

- MATERIAL KEY:
1. STRETCHER BOND BRICKWORK

2. FLEMISH BOND BRICKWORK

3. SOLIDER COURSE BRICKWORK

4. METAL CLADING - COLOUR AND PROFILE TBC

5. PATTERNED METAL CLADING - COLOUR & PATTERN TBC

6. METAL BALUSTRADING / SCREENING - COLOUR TBC

7. PPC METAL FACED WINDOW SYSTEM - COLOUR TBC

8. AIR BRICK VENTILATION


9. GLAZED PPC METAL FACED DOOR - COLOUR TBC

10. GLAZED METAL DOOR - COLOUR TBC

11. METAL DOOR - COLOUR TBC

12. COPING - MATERIAL & COLOUR TBC

13. METAL LOUVRE DOOR - COLOUR TBC

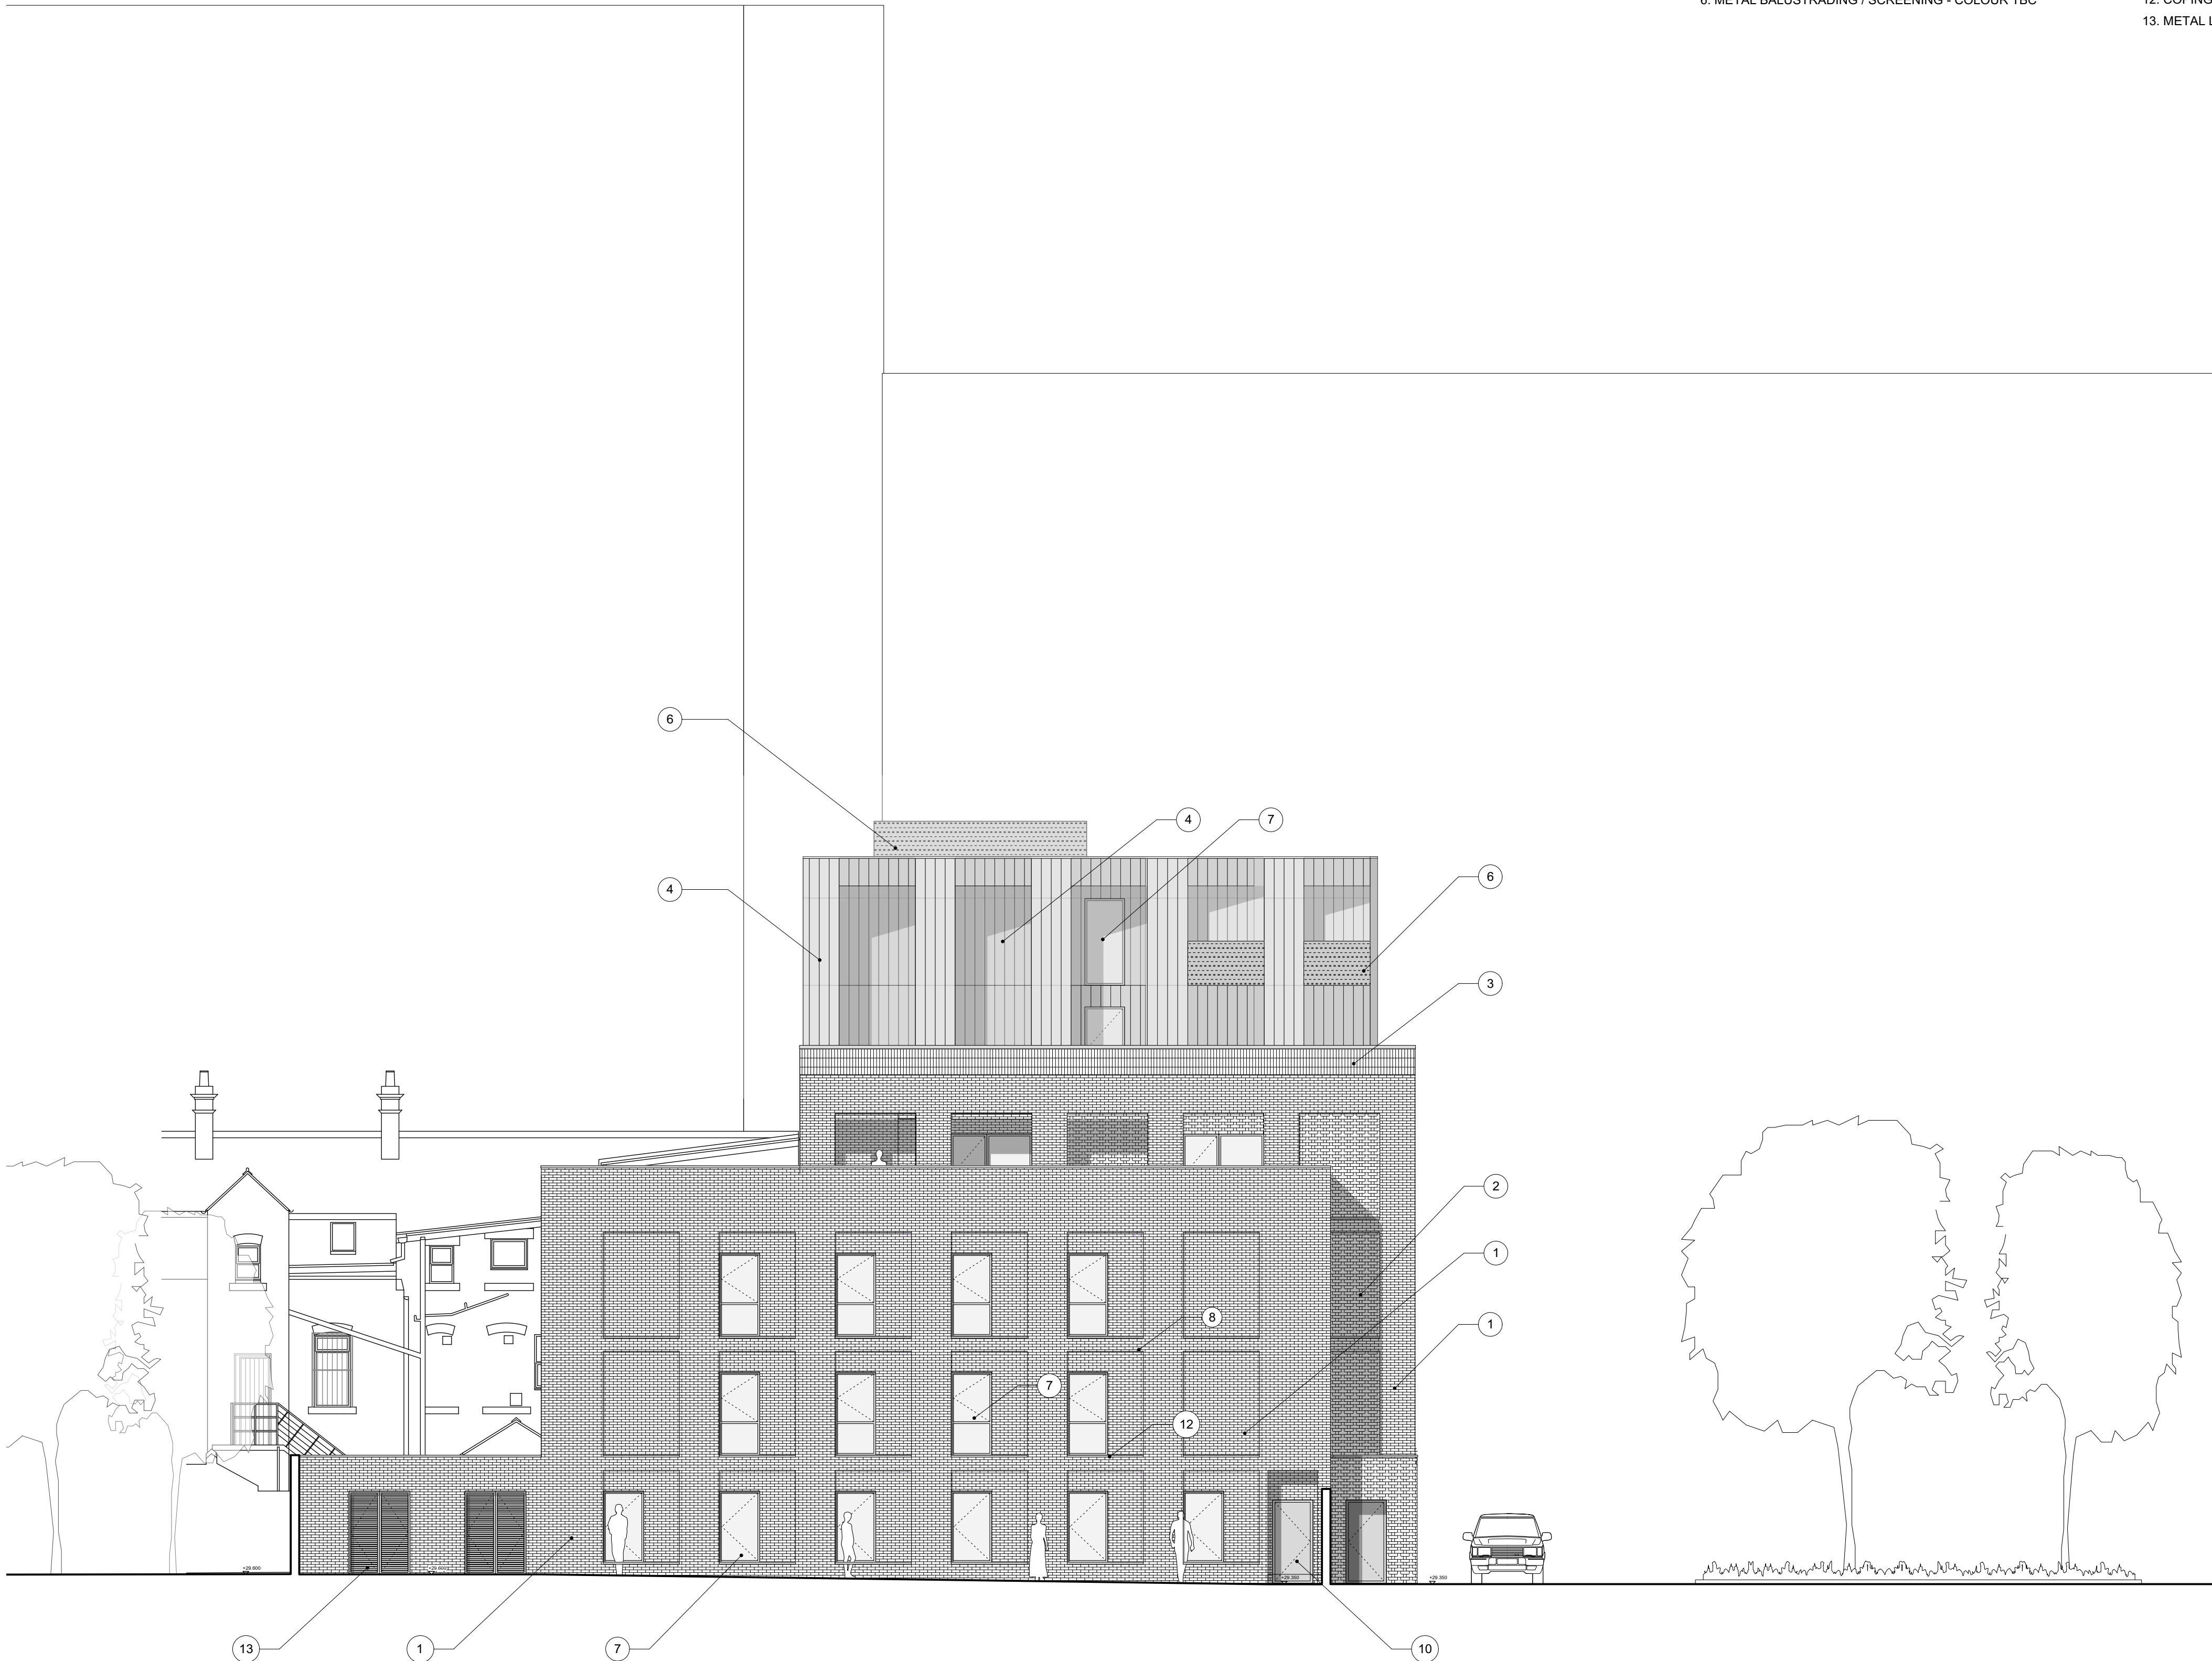

PROPOSED SOUTH ELEVATION - 1:100 @ A1

PLANNING

IMPORTANT NOTES:			CLIENT: ONE HERITAGE		OLLIER SMURTHWAITE ARCHITECTS 40 King Street, Manchester, M2 6BA T 0161 893 0838 F 0161 893 0839 E mail@olliersmurthwaite.com
			PROJECT: PROPOSED RESIDENTIAL DEVELOPMENT		
			ADDRESS: 287A CHESTER ROAD, MANCHESTER		
			DRAWING TITLE: PROPOSED SOUTH ELEVATION		
			SCALE: 1:100 @ A1	DATE: 23.11.17	
			DRAWING NO: A288_P_302_C		
	C B A	26.03.2021 26.02.2021 20.02.2019	Metal cladding amended Brickwork detailing amended Updated in line with plans		
	REVISION	DATE	DESCRIPTION		

© Copyright 2017 Ollier Smurthwaite Architects