


SITE PLAN

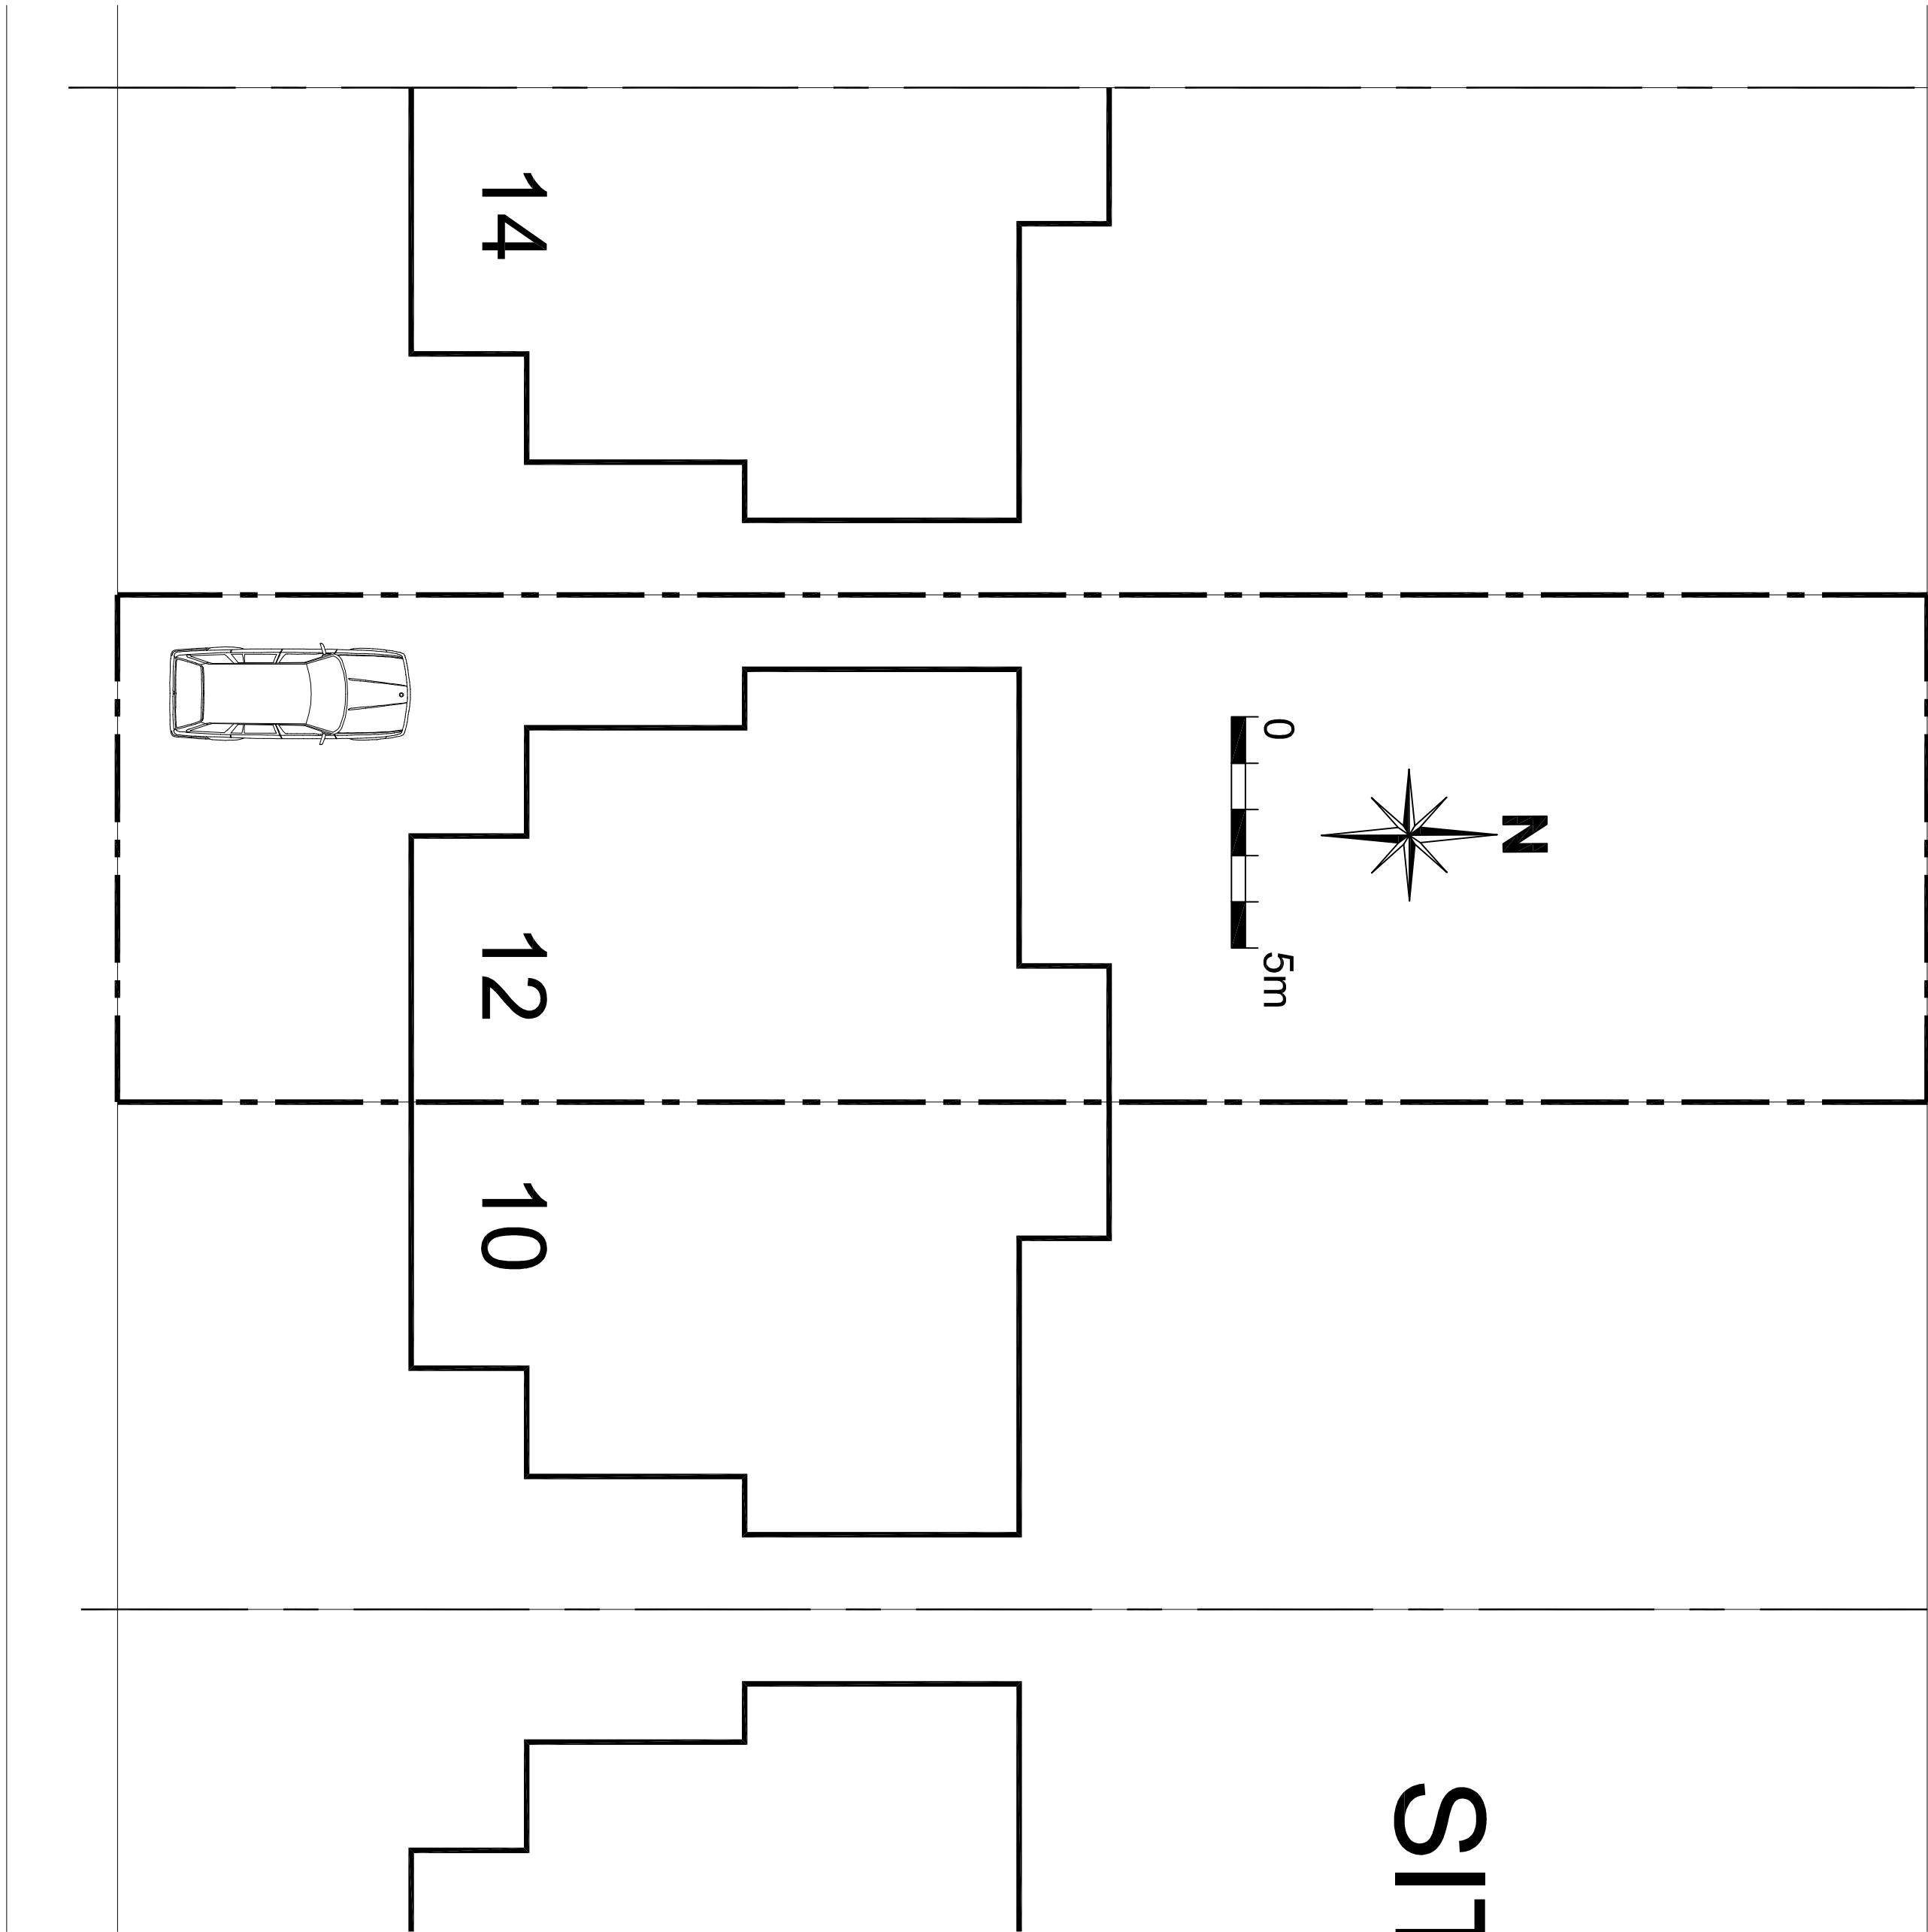

SILVERDALE ROAD

REV: | DATE: | DETAILS:

BM ARCHITECTURAL DESIGNS,
APARTMENT 8,
224 GREAT CLOWES STREET,
MANCHESTER M7 2ZS
TEL: 07415 493002

email- benjamin.maguire10@gmail.com

Project: PROPOSED NEW DORMER ROOF EXTENSION
AT 12 SILVERDALE ROAD, CHORLTON M21 0SH

Title: PROPOSED LAYOUT- SITE PLAN

Client: MR. DAVID DEANE AND FAMILY

Scale: 1:100 @ A1 Date: 04/2021 Drawn: BM

Status: PLANNING

Drawing no: BM/0421/SILV/PL4 Rev:

Architectural Design/ Planning/ Construction/ Building Regs