


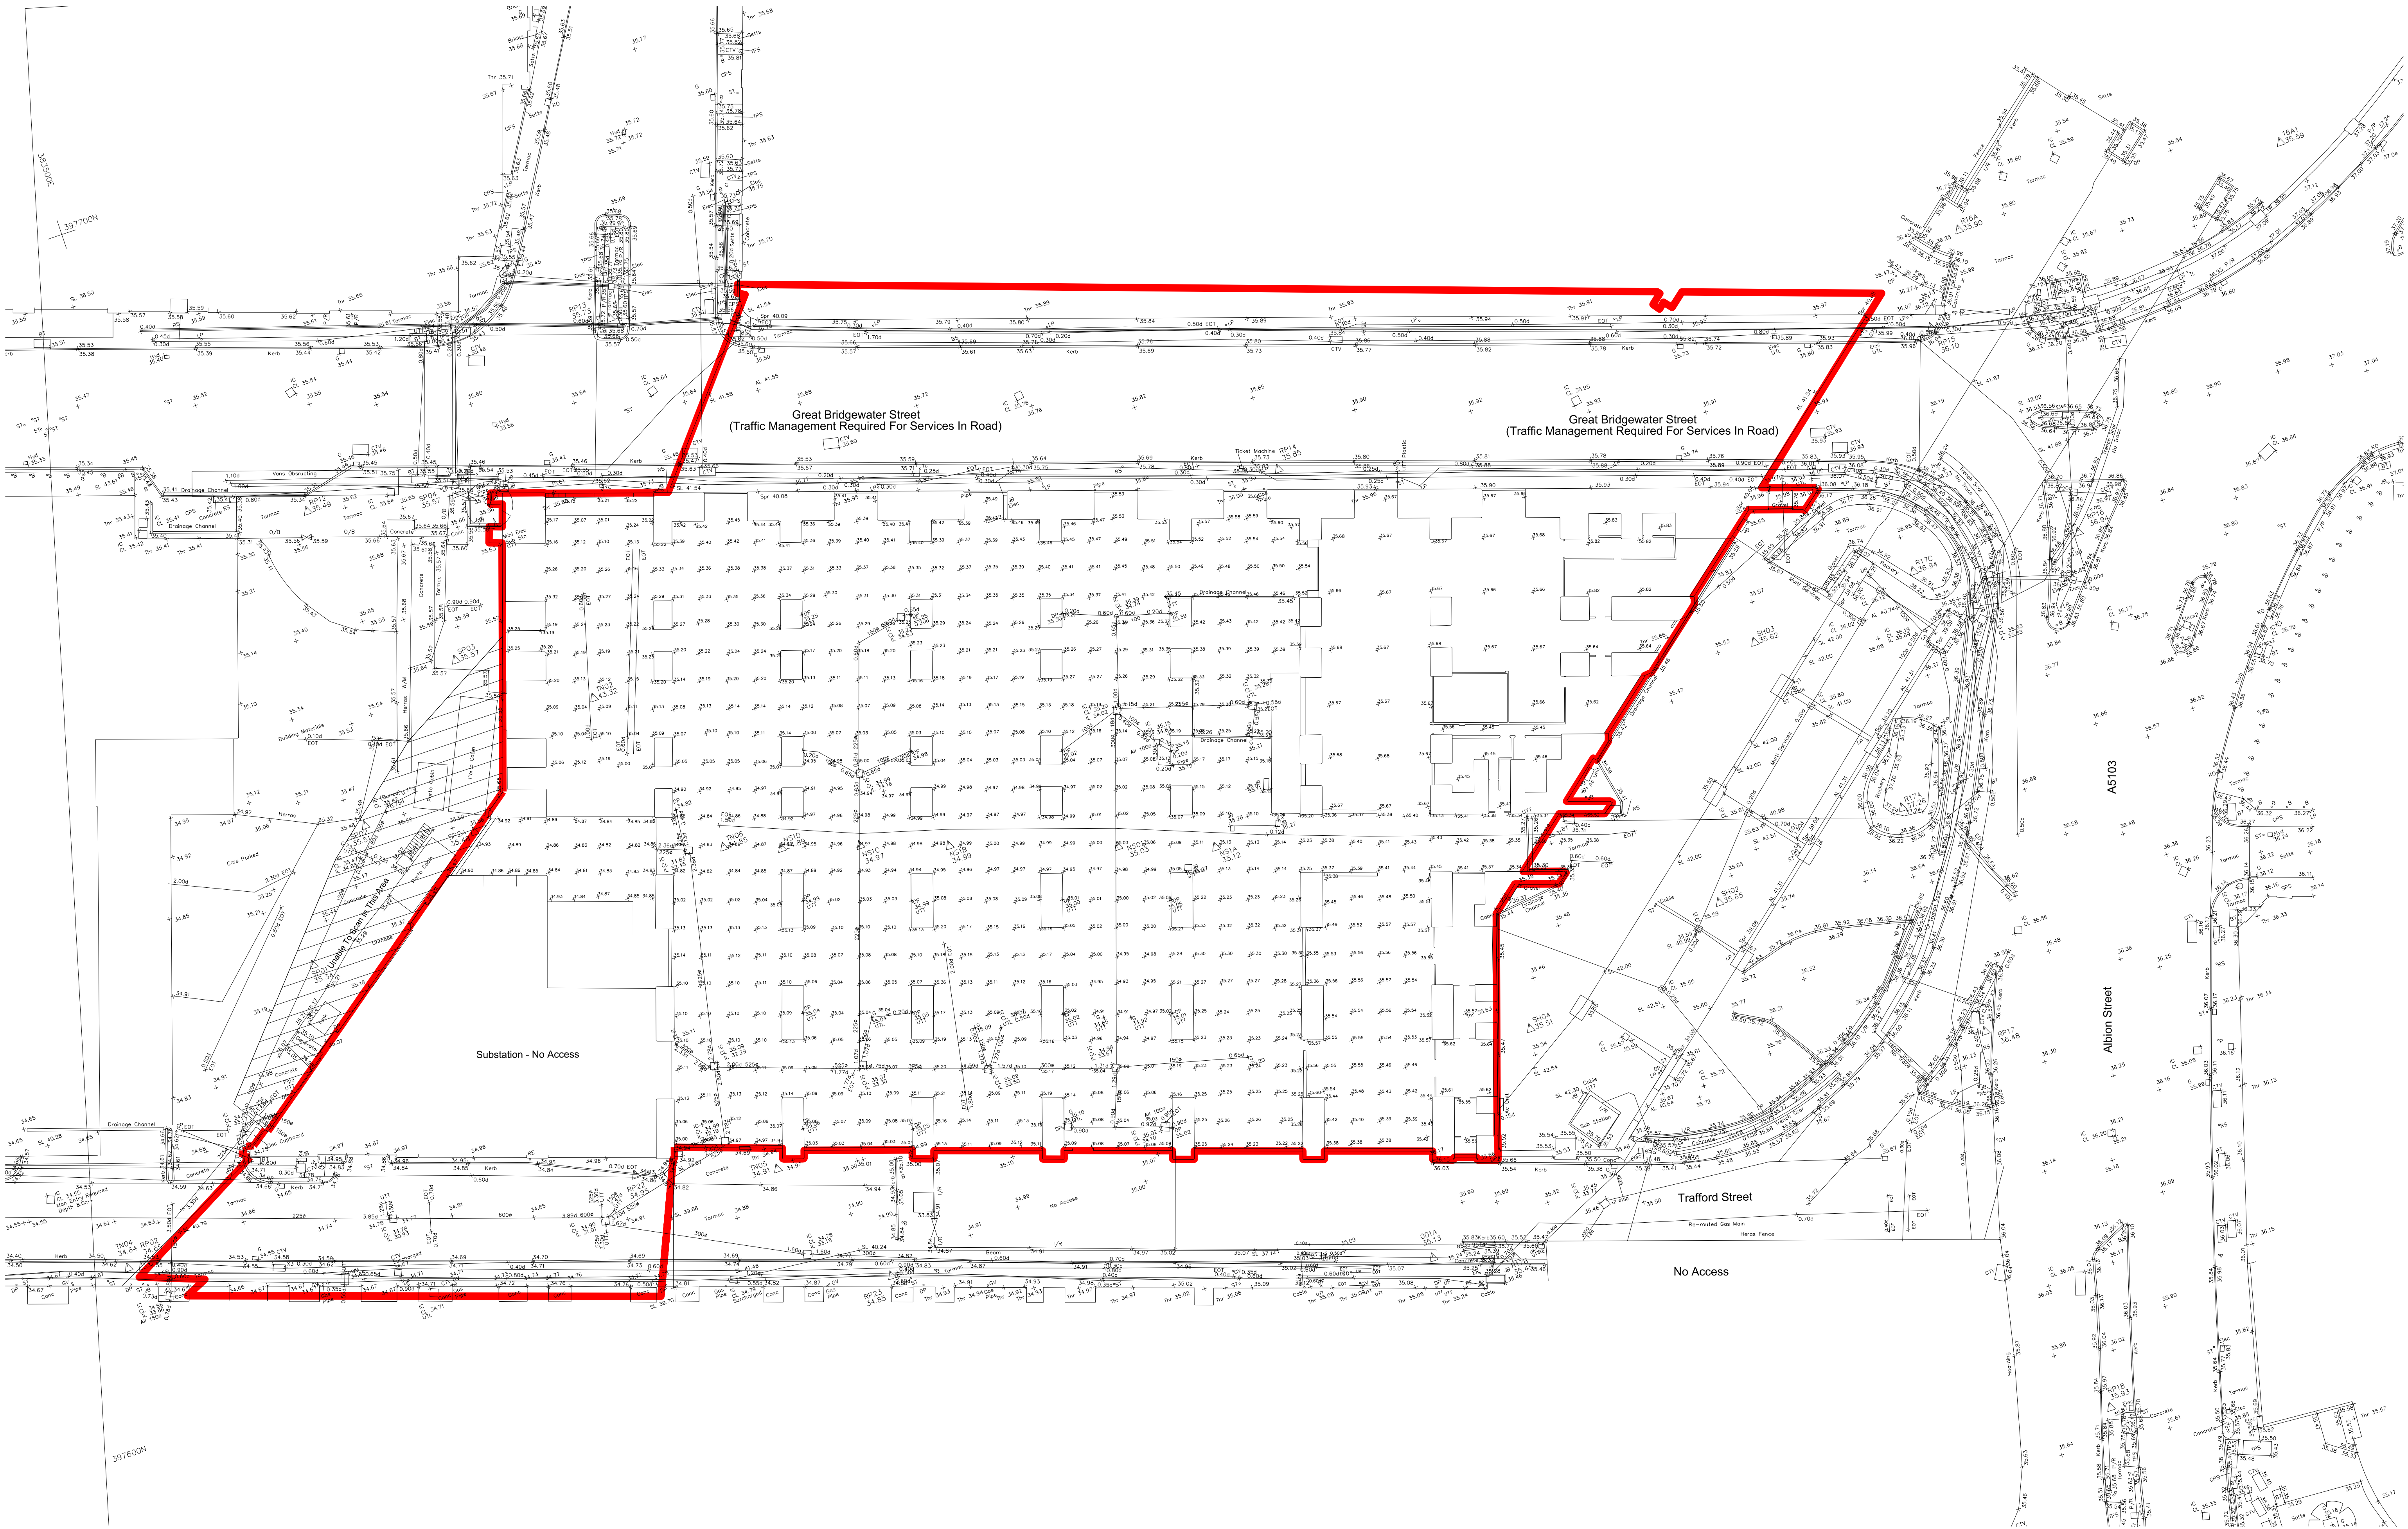

This drawing is copyright
Do not scale off dimensions.
All dimensions to be checked on site by contractor.
Contractor to report any dimensional discrepancies,
errors or omissions prior to commencing on site.

0m 2.5m 5m 10m

Rev	Date	Description	Rev	Date	Description	Rev	Date	Description
00	03-07-2020	Listed Building Application						

North

Project Title
Former Bauer Millet Site

Drawing Title
Masterplan- Existing Site Plan Topography

Status	Scale	Date
Planning	1:500 @ A3 1:250 @ A1	July 2020

Job No	Drawing No	Revision
10053	10053-MP-A-B5D9-G100-XP-00-101	00

simpsonhaugh

MANCHESTER
Riverside, 4 Colindale St
Manchester M14 4ED
+44 (0)161 855 2440
www.simpsonhaugh.com

LONDON
44 Belsize Place
London EC1R 8BB
+44 (0)20 7549 4900
mail@simpsonhaugh.com

© SimpsonHaugh 2017