
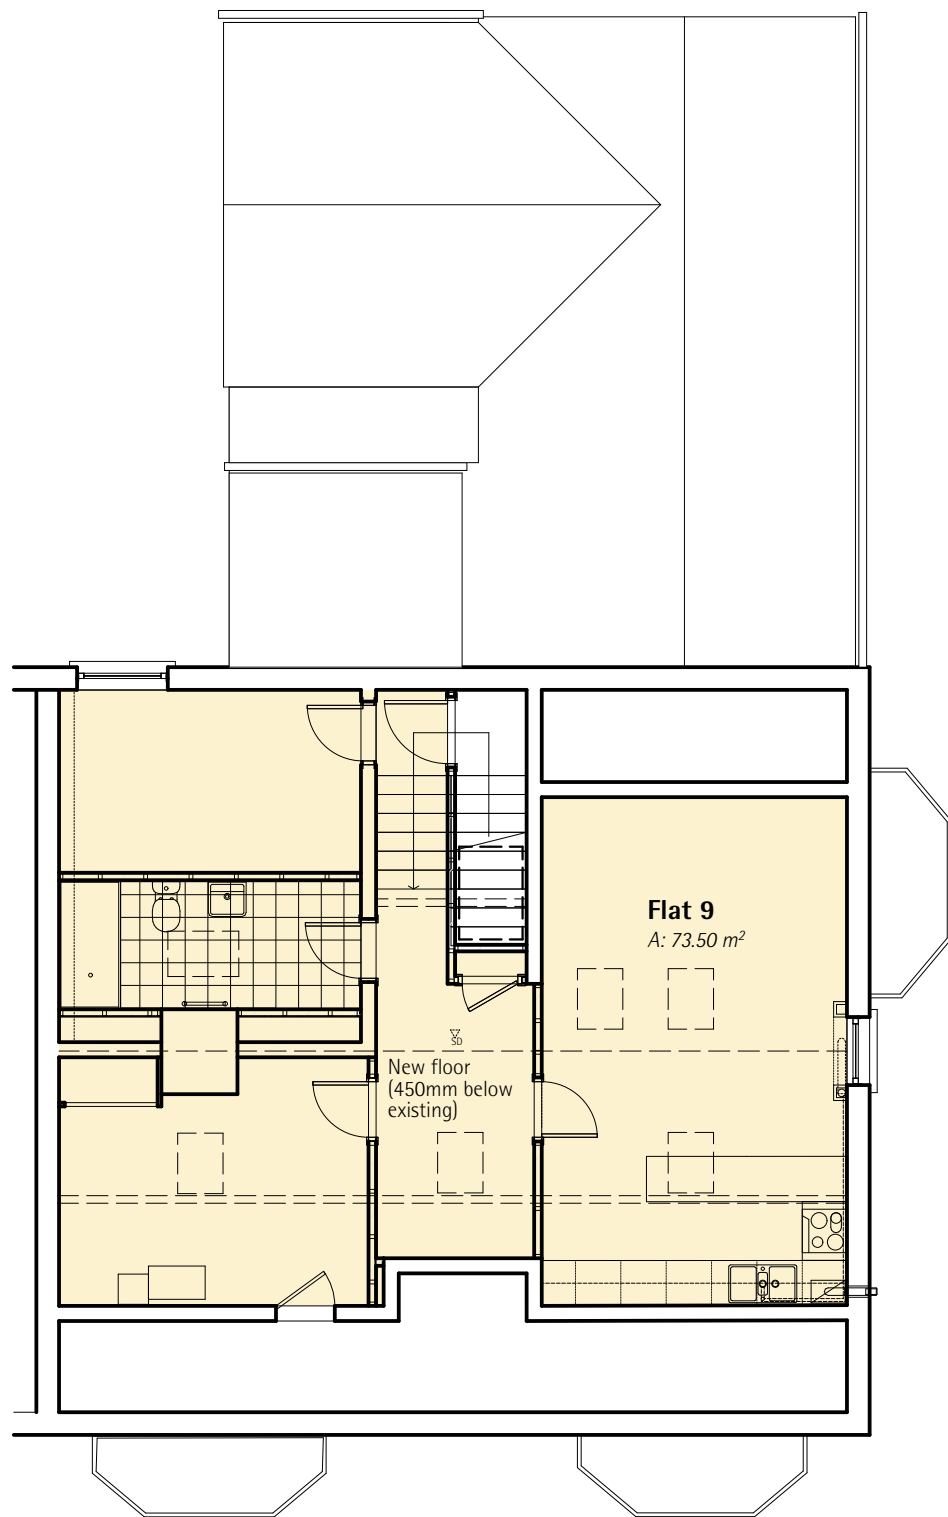
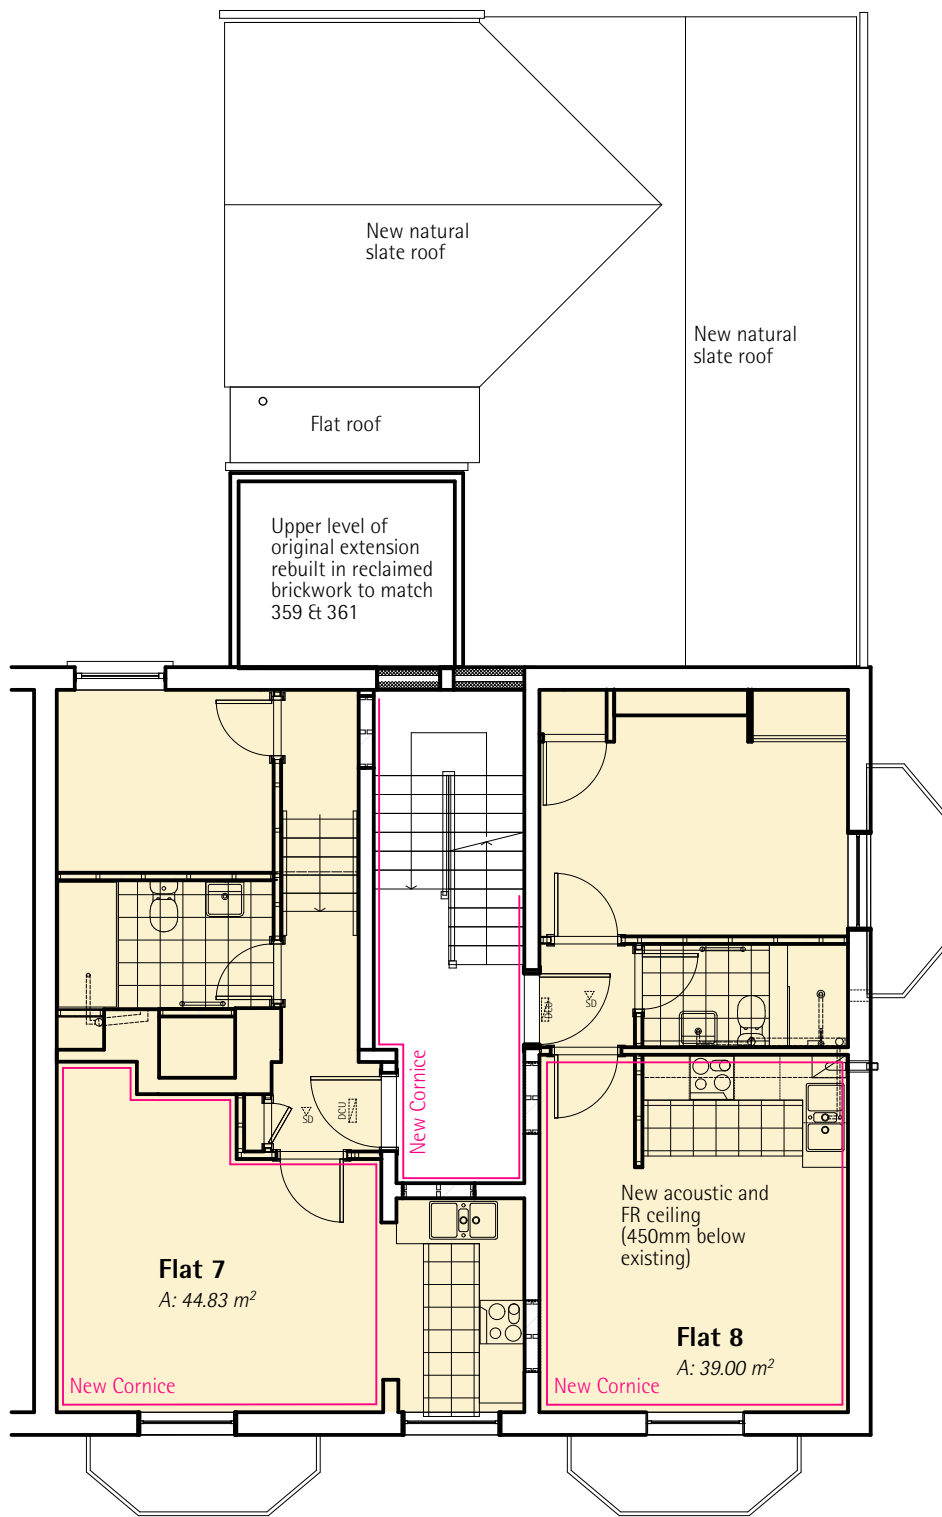


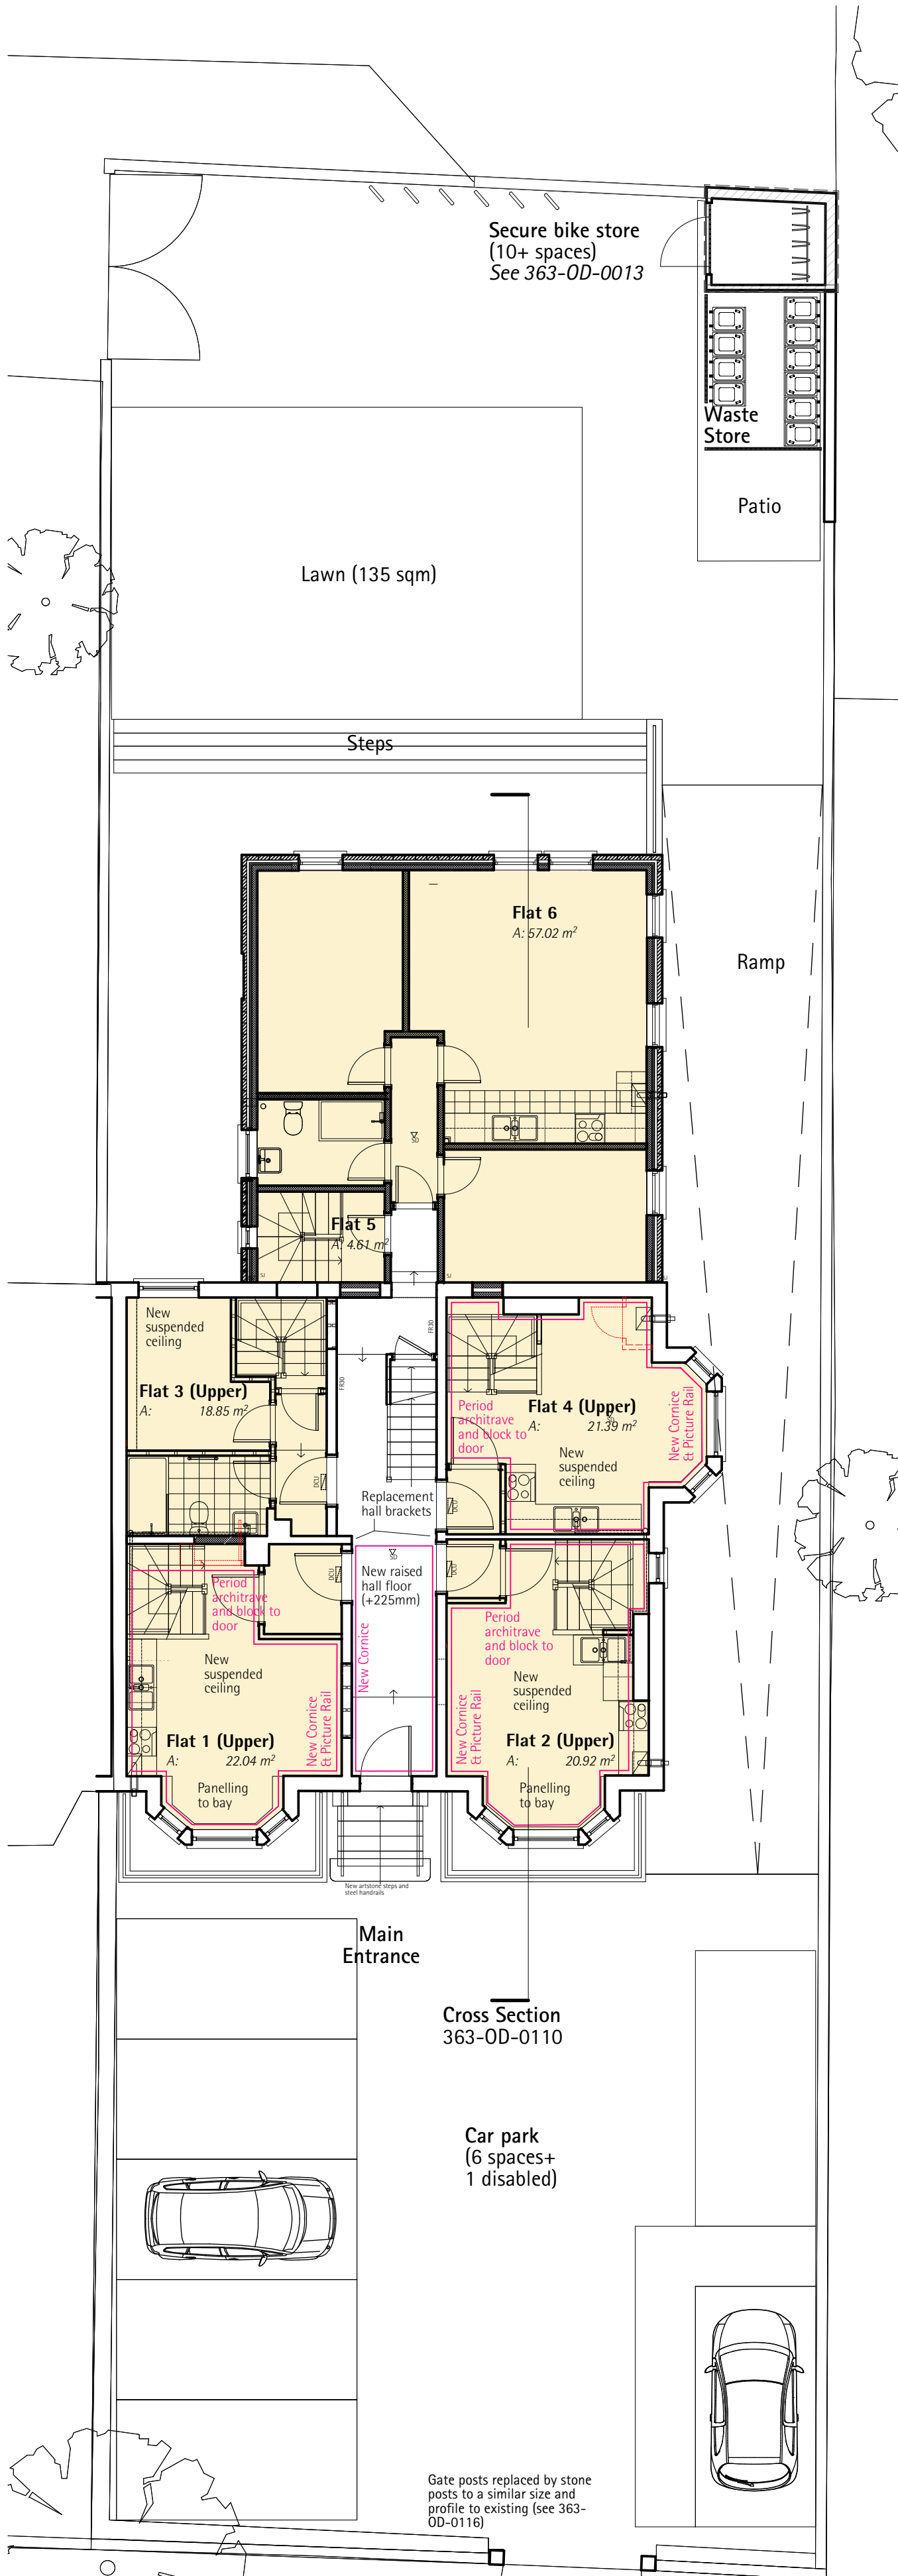

General Notes

- Do not scale drawings, dimensions govern.
- All dimensions are in millimeters unless noted otherwise.
- All dimensions to be field verified before proceeding with work.
- All areas are indicative and approximate only.

This document is copyright ©Arca

Legend

04	10	Windows corrected to match elevs	20/05/2021
03	08	Amendments following MCC Comments	14/08/2020
02	07	Flats renumbered	02/06/2020
01			26/06/2020
Rev	Description	Date	

Arca Architects 37 Station Road Cheadle Hulme SK8 5AF
0161 236 6886 www.arca.co.uk

Client
Feltham Management Ltd
20 Aldwych Avenue Rusholme Manchester M14 5NL UK

Project
363 Wilmslow Road
New Homes
Manchester

Title
Floor Plans (As Proposed)

Stage / Status
For Planning Approval

Project Code	Scale @ A1	Date
363	1:100	20/05/2021
Drawing Number	Revision	
363-OD-0108	04	