





Do not scale from this drawing. All information should be checked by the contractor on site before commencing work. Any discrepancies should be reported to Archirama immediately. All rights are reserved and are not transferable. Unauthorised reproductions of this drawing are not permitted.

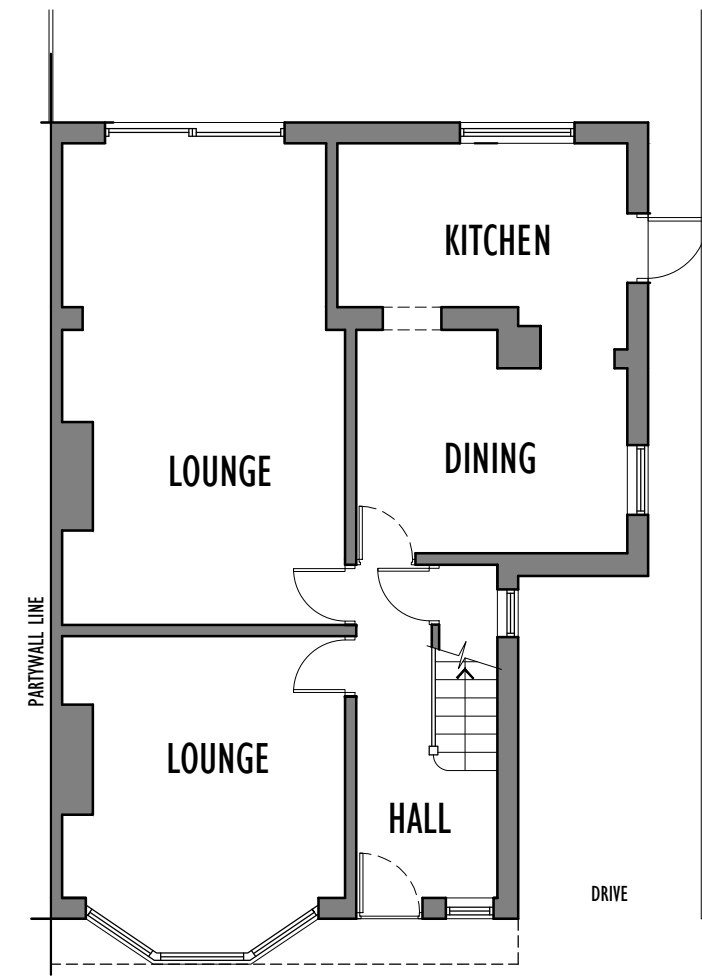


EXISTING GROUND FLOOR PLAN

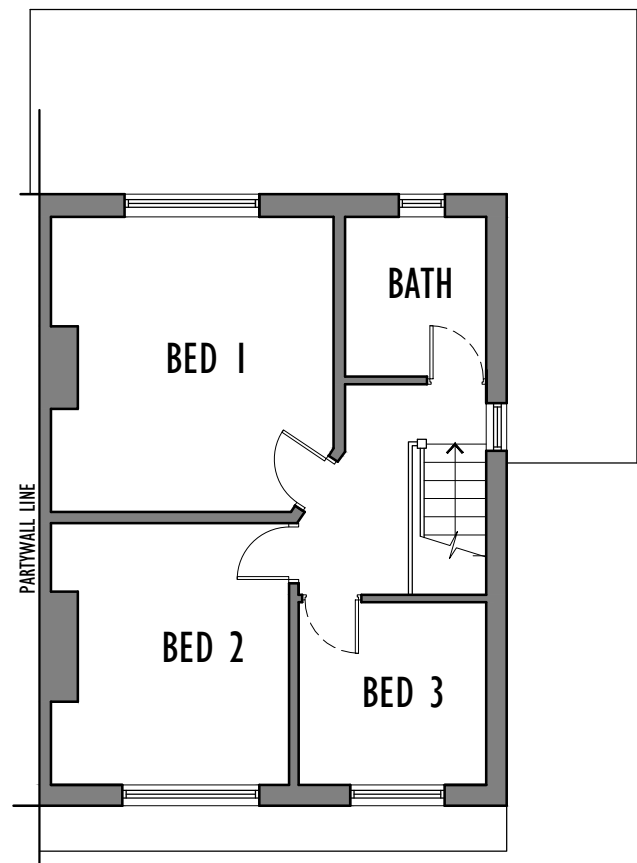

EXISTING 1ST FLOOR PLAN



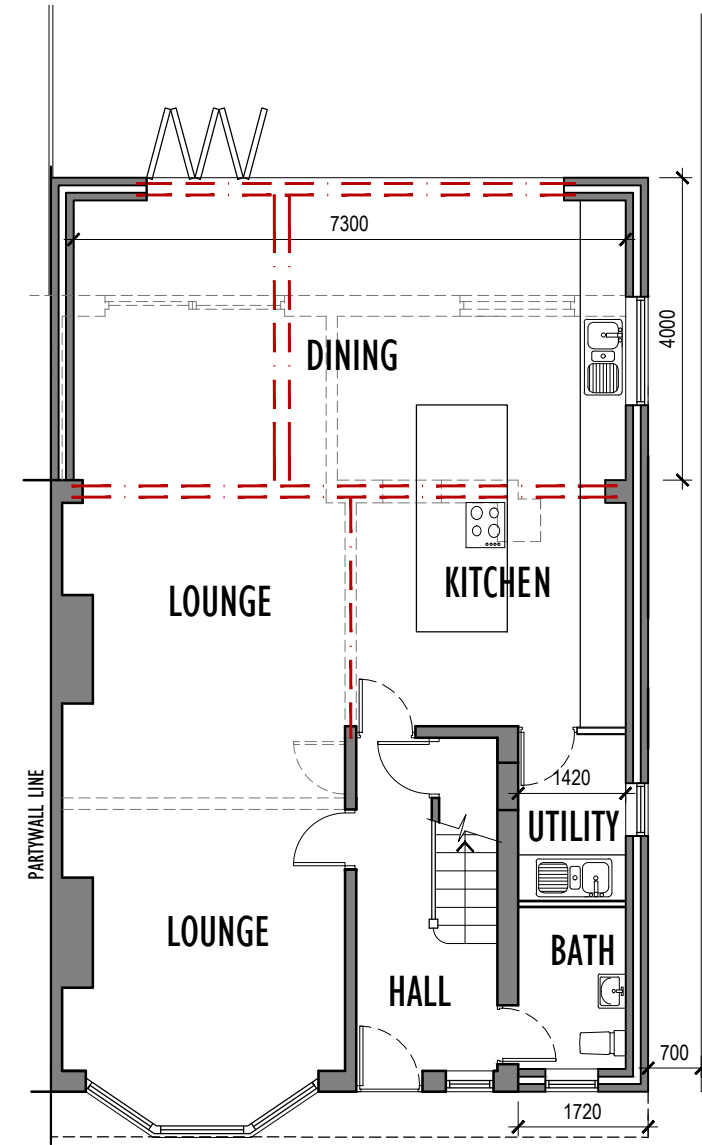
 


PROPOSED GROUND FLOOR PLAN

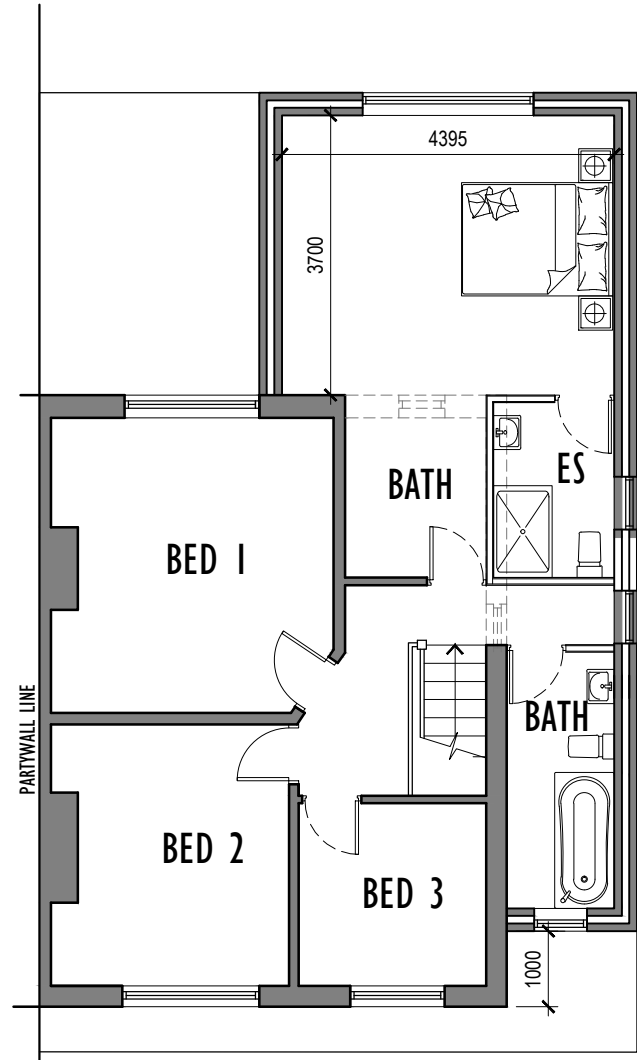


PROPOSED 1ST FLOOR PLAN


KINGS ROAD

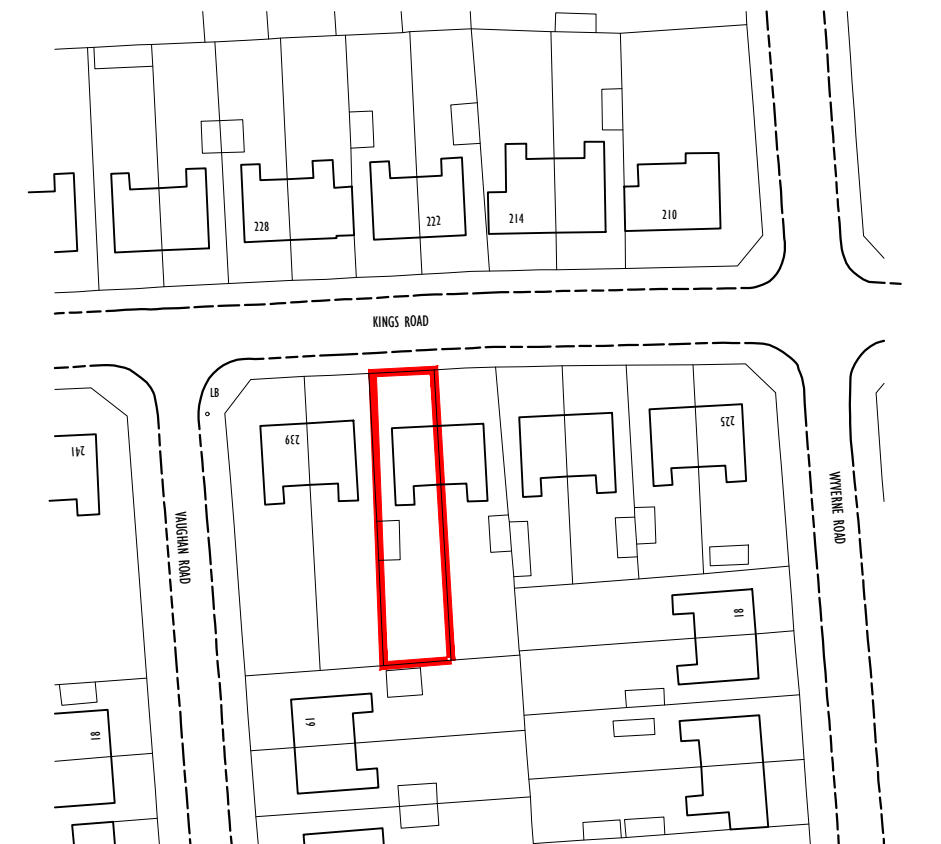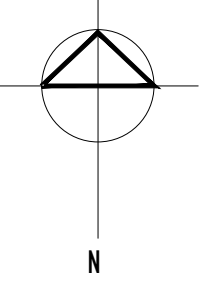 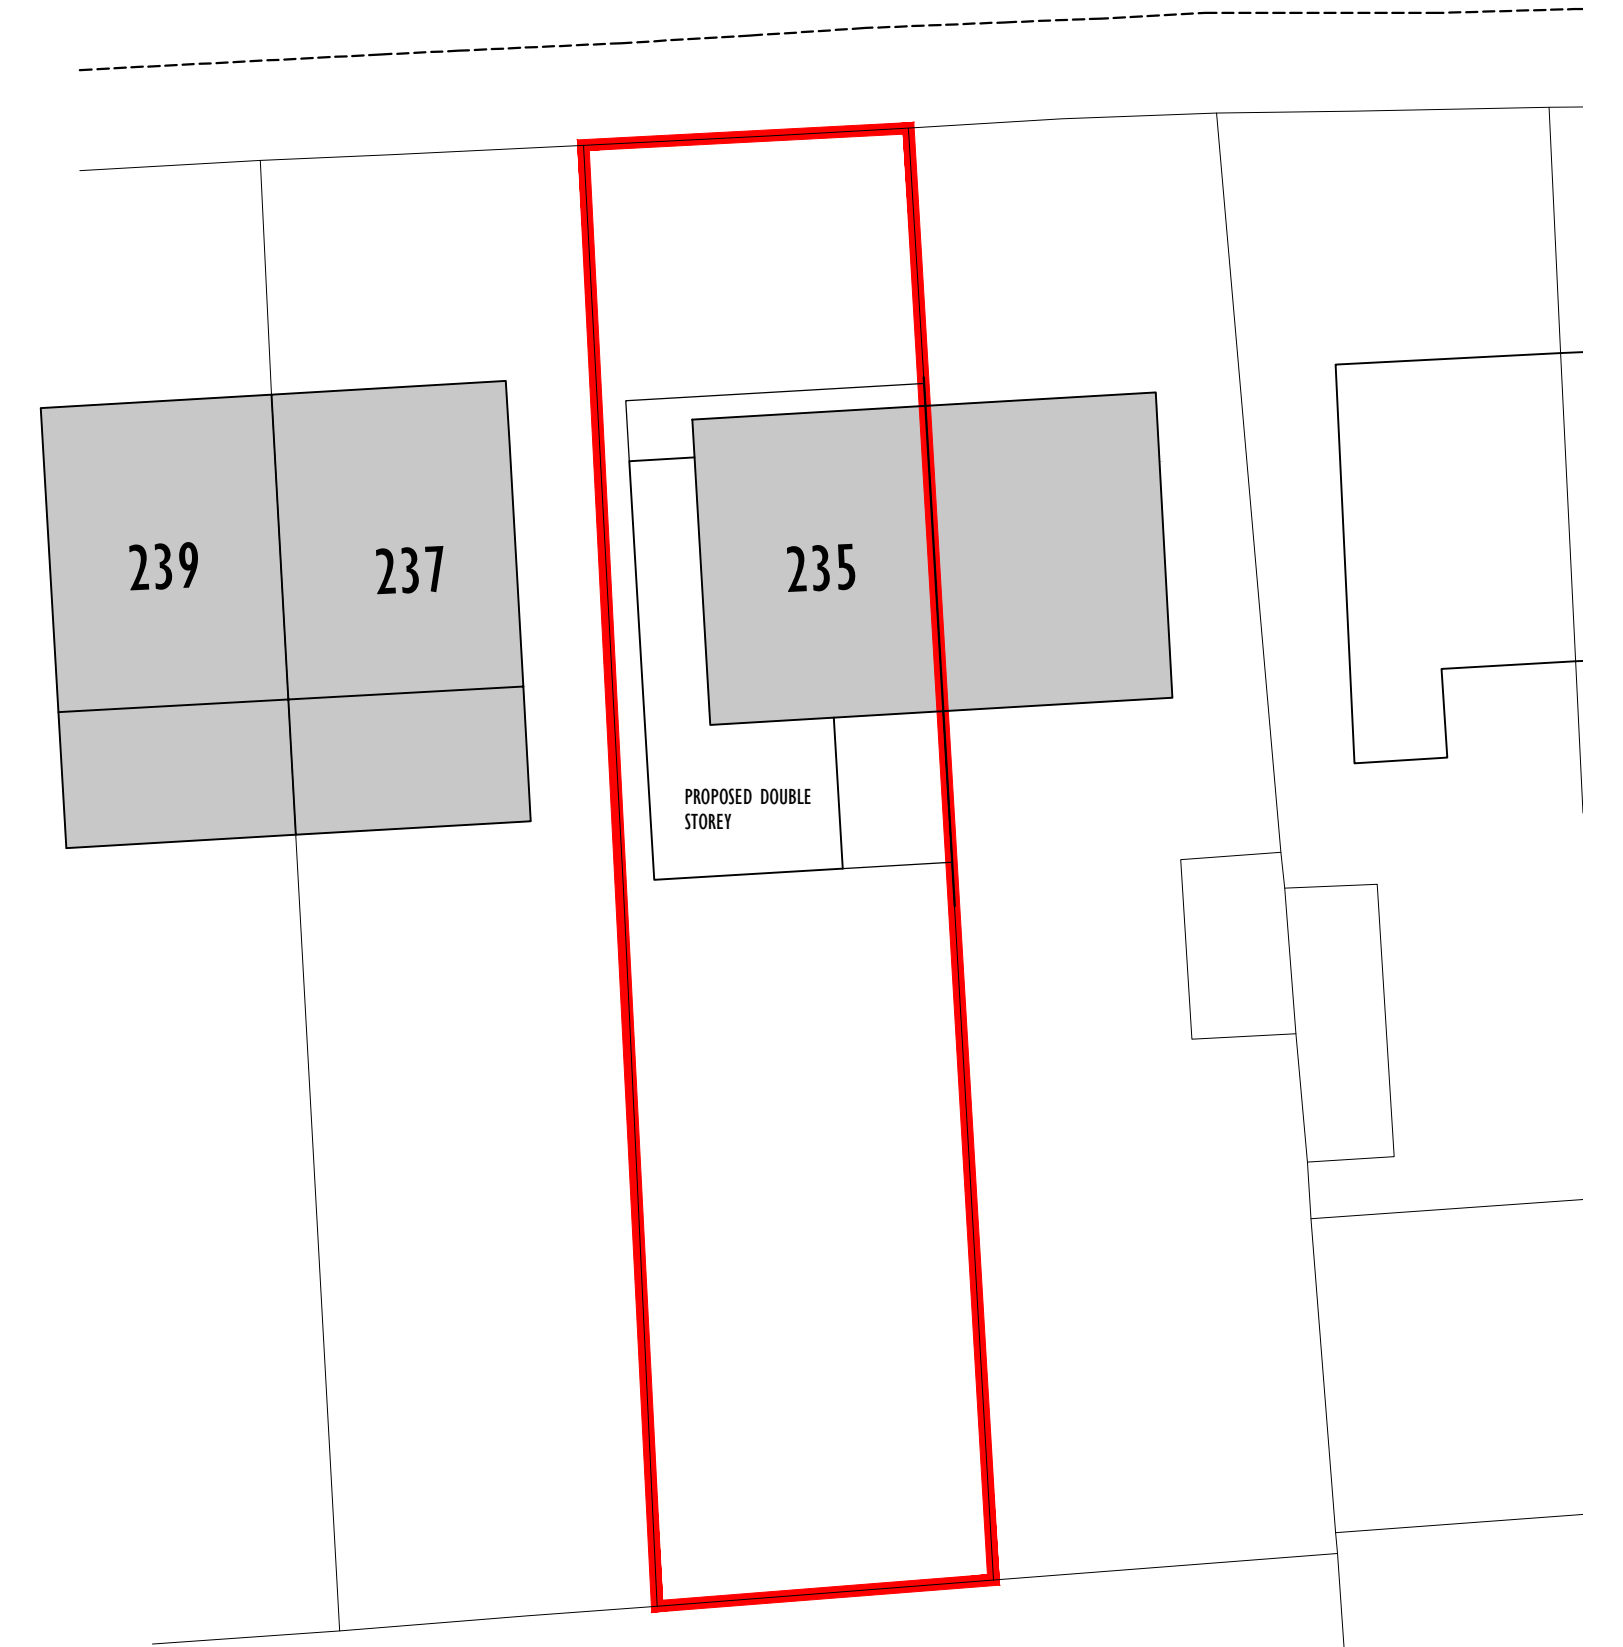


LOCATION PLAN 1:1250

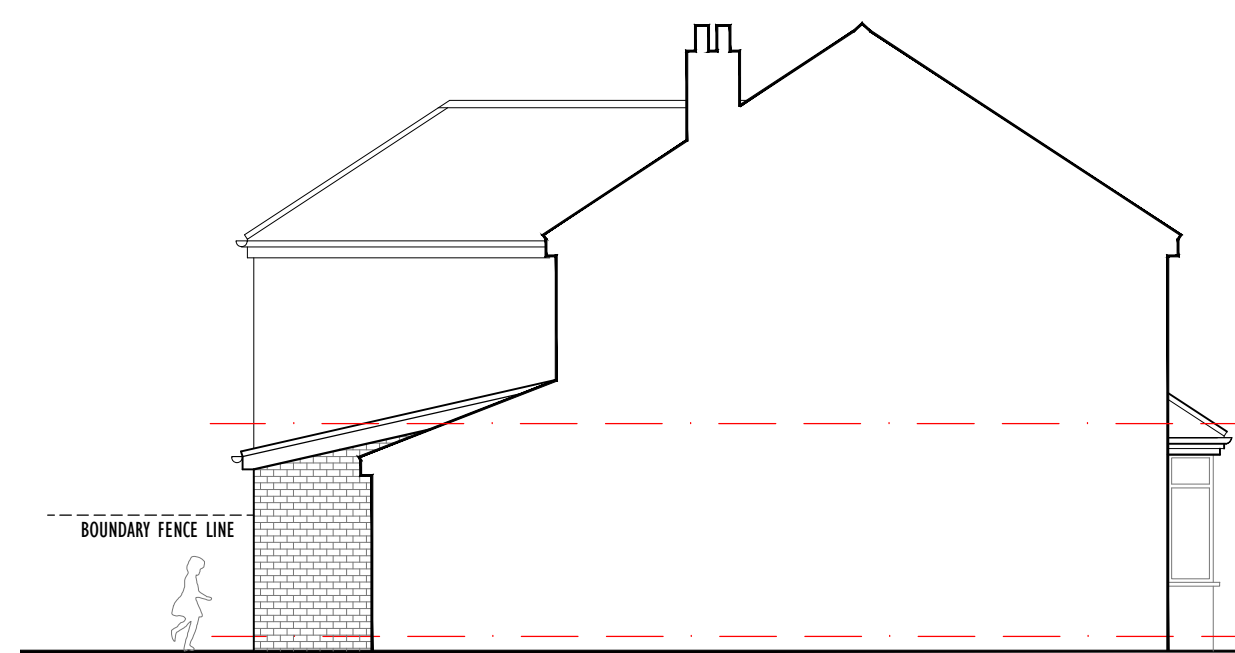


PROPOSED SIDE (EAST) ELEVATION

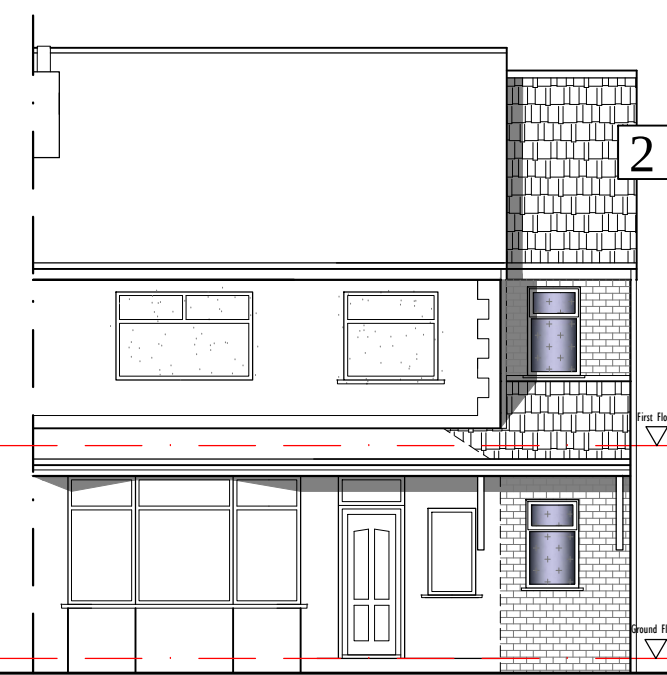


PROPOSED FRONT ELEVATION

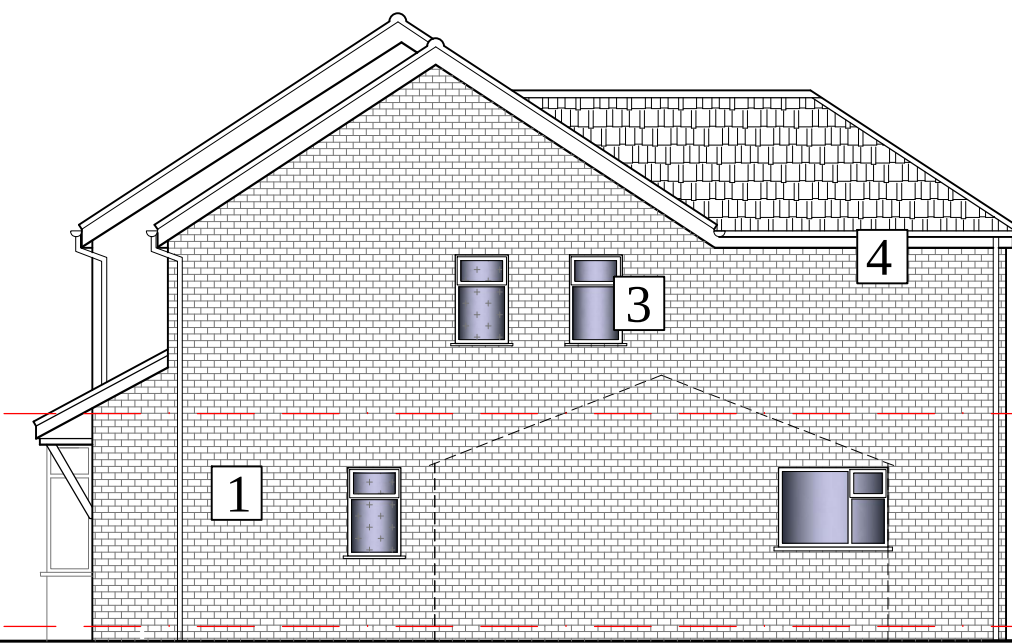


PROPOSED SIDE (WEST) ELEVATION

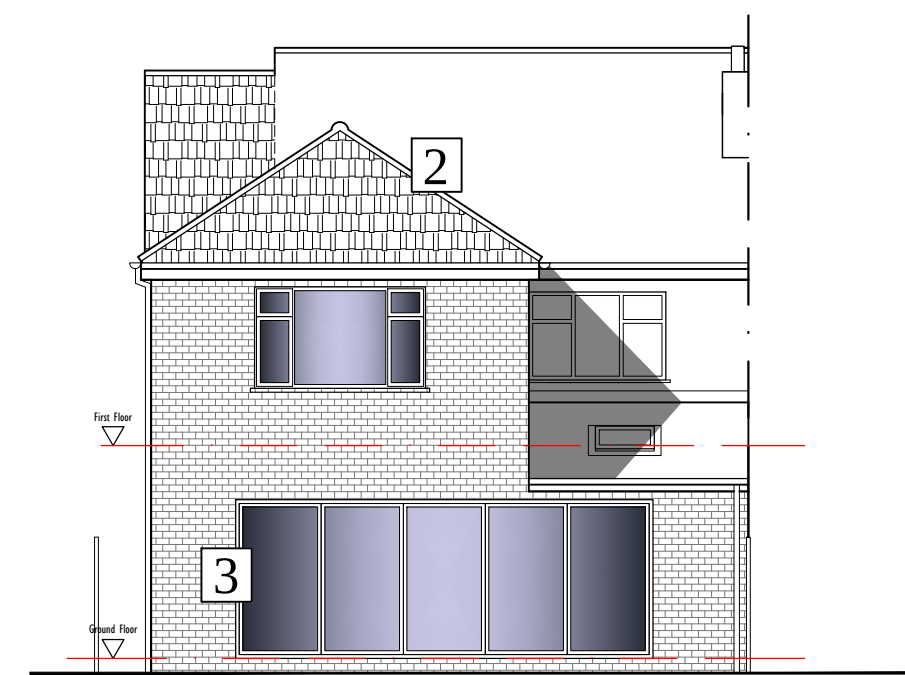


PROPOSED REAR ELEVATION

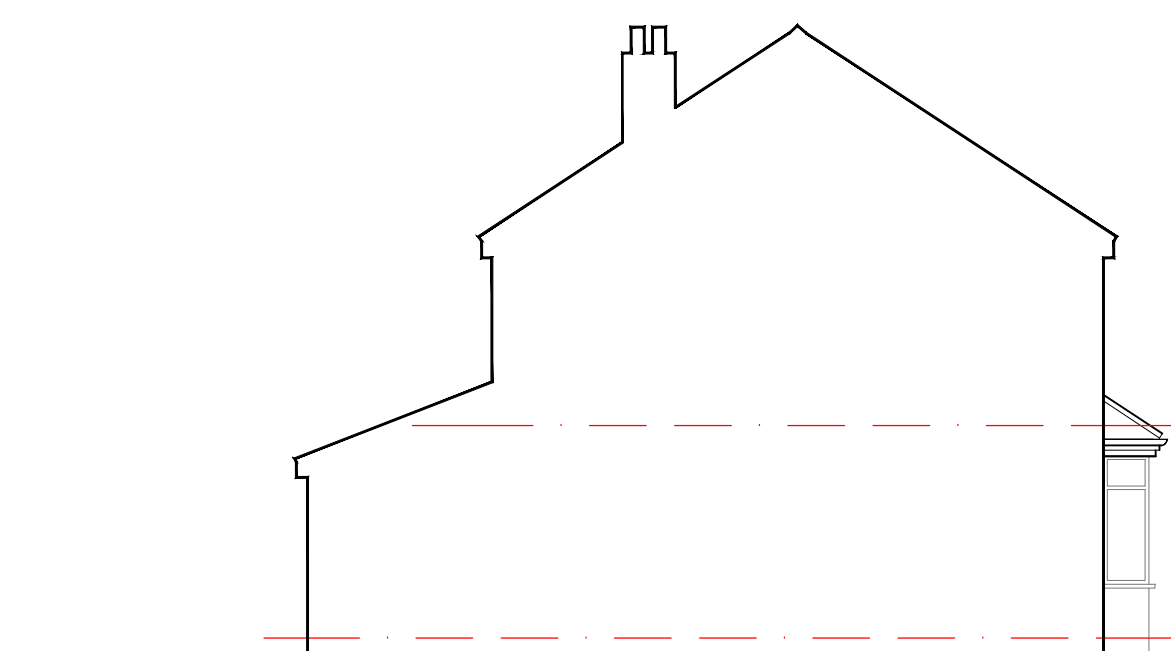

EX. SIDE (EAST) ELEVATION

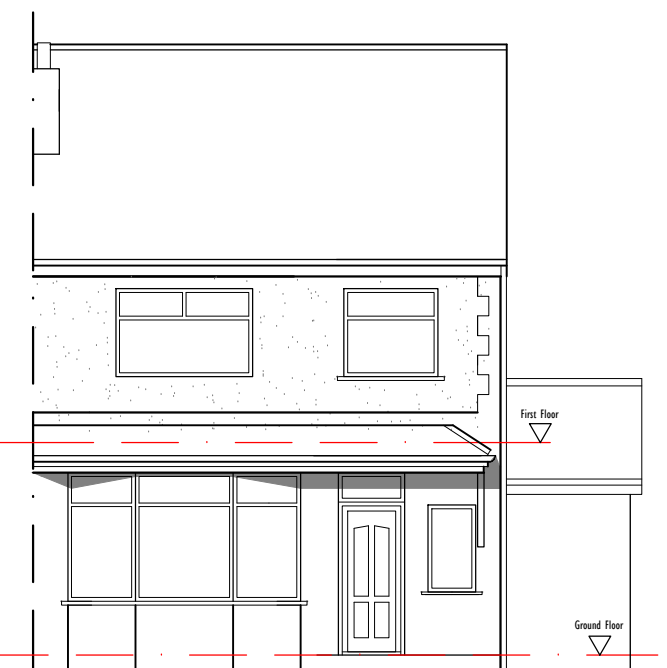

EX. FRONT ELEVATION

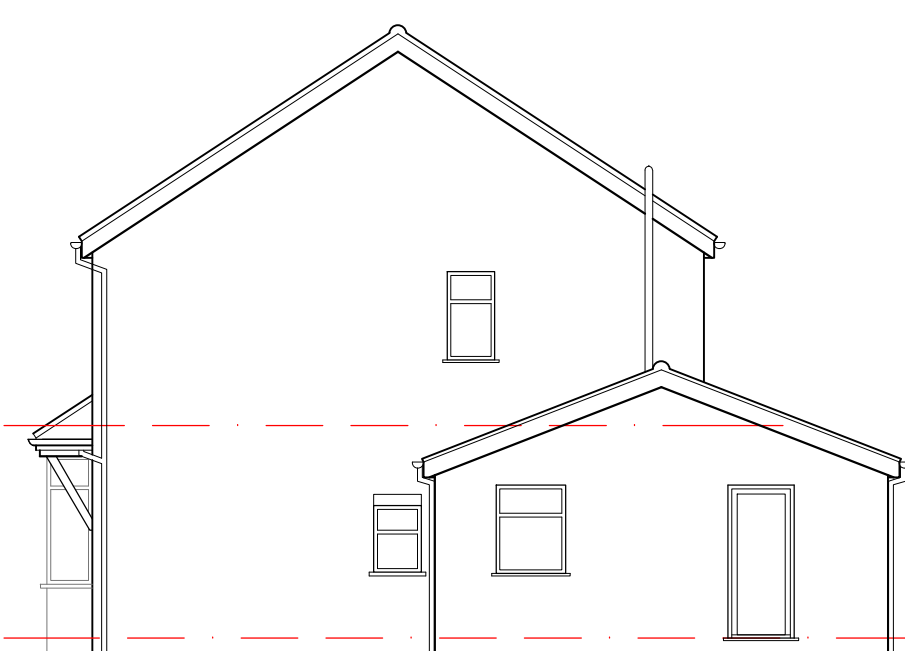

EX. SIDE (WEST) ELEVATION



EX. REAR ELEVATION

- LEGEND**
- 1 New facing bricks
 - 2 Concrete tiles
 - 3 UPVC windows and doors
 - 4 Black UPVC fascias & rainwater goods

Rev	Date	Description
A		
B		
C		
D		
E		

archirama Architecture & project management 3 Park Gate Ave, Wiltington, Manchester M20 3BZ Tel: 01795 171 009 email: mail@archirama.co.uk	
Client	Mr Alzai
Project / Site	235 Kings Road Chorlton, Manchester
Drawing Title Proposed double storey side & rear extensions with internal remodelling works	
Drawn By FR	11/02/21
Checked By	Stop
Scale	1 : 100@A1
Planning No	-
Revision	A