


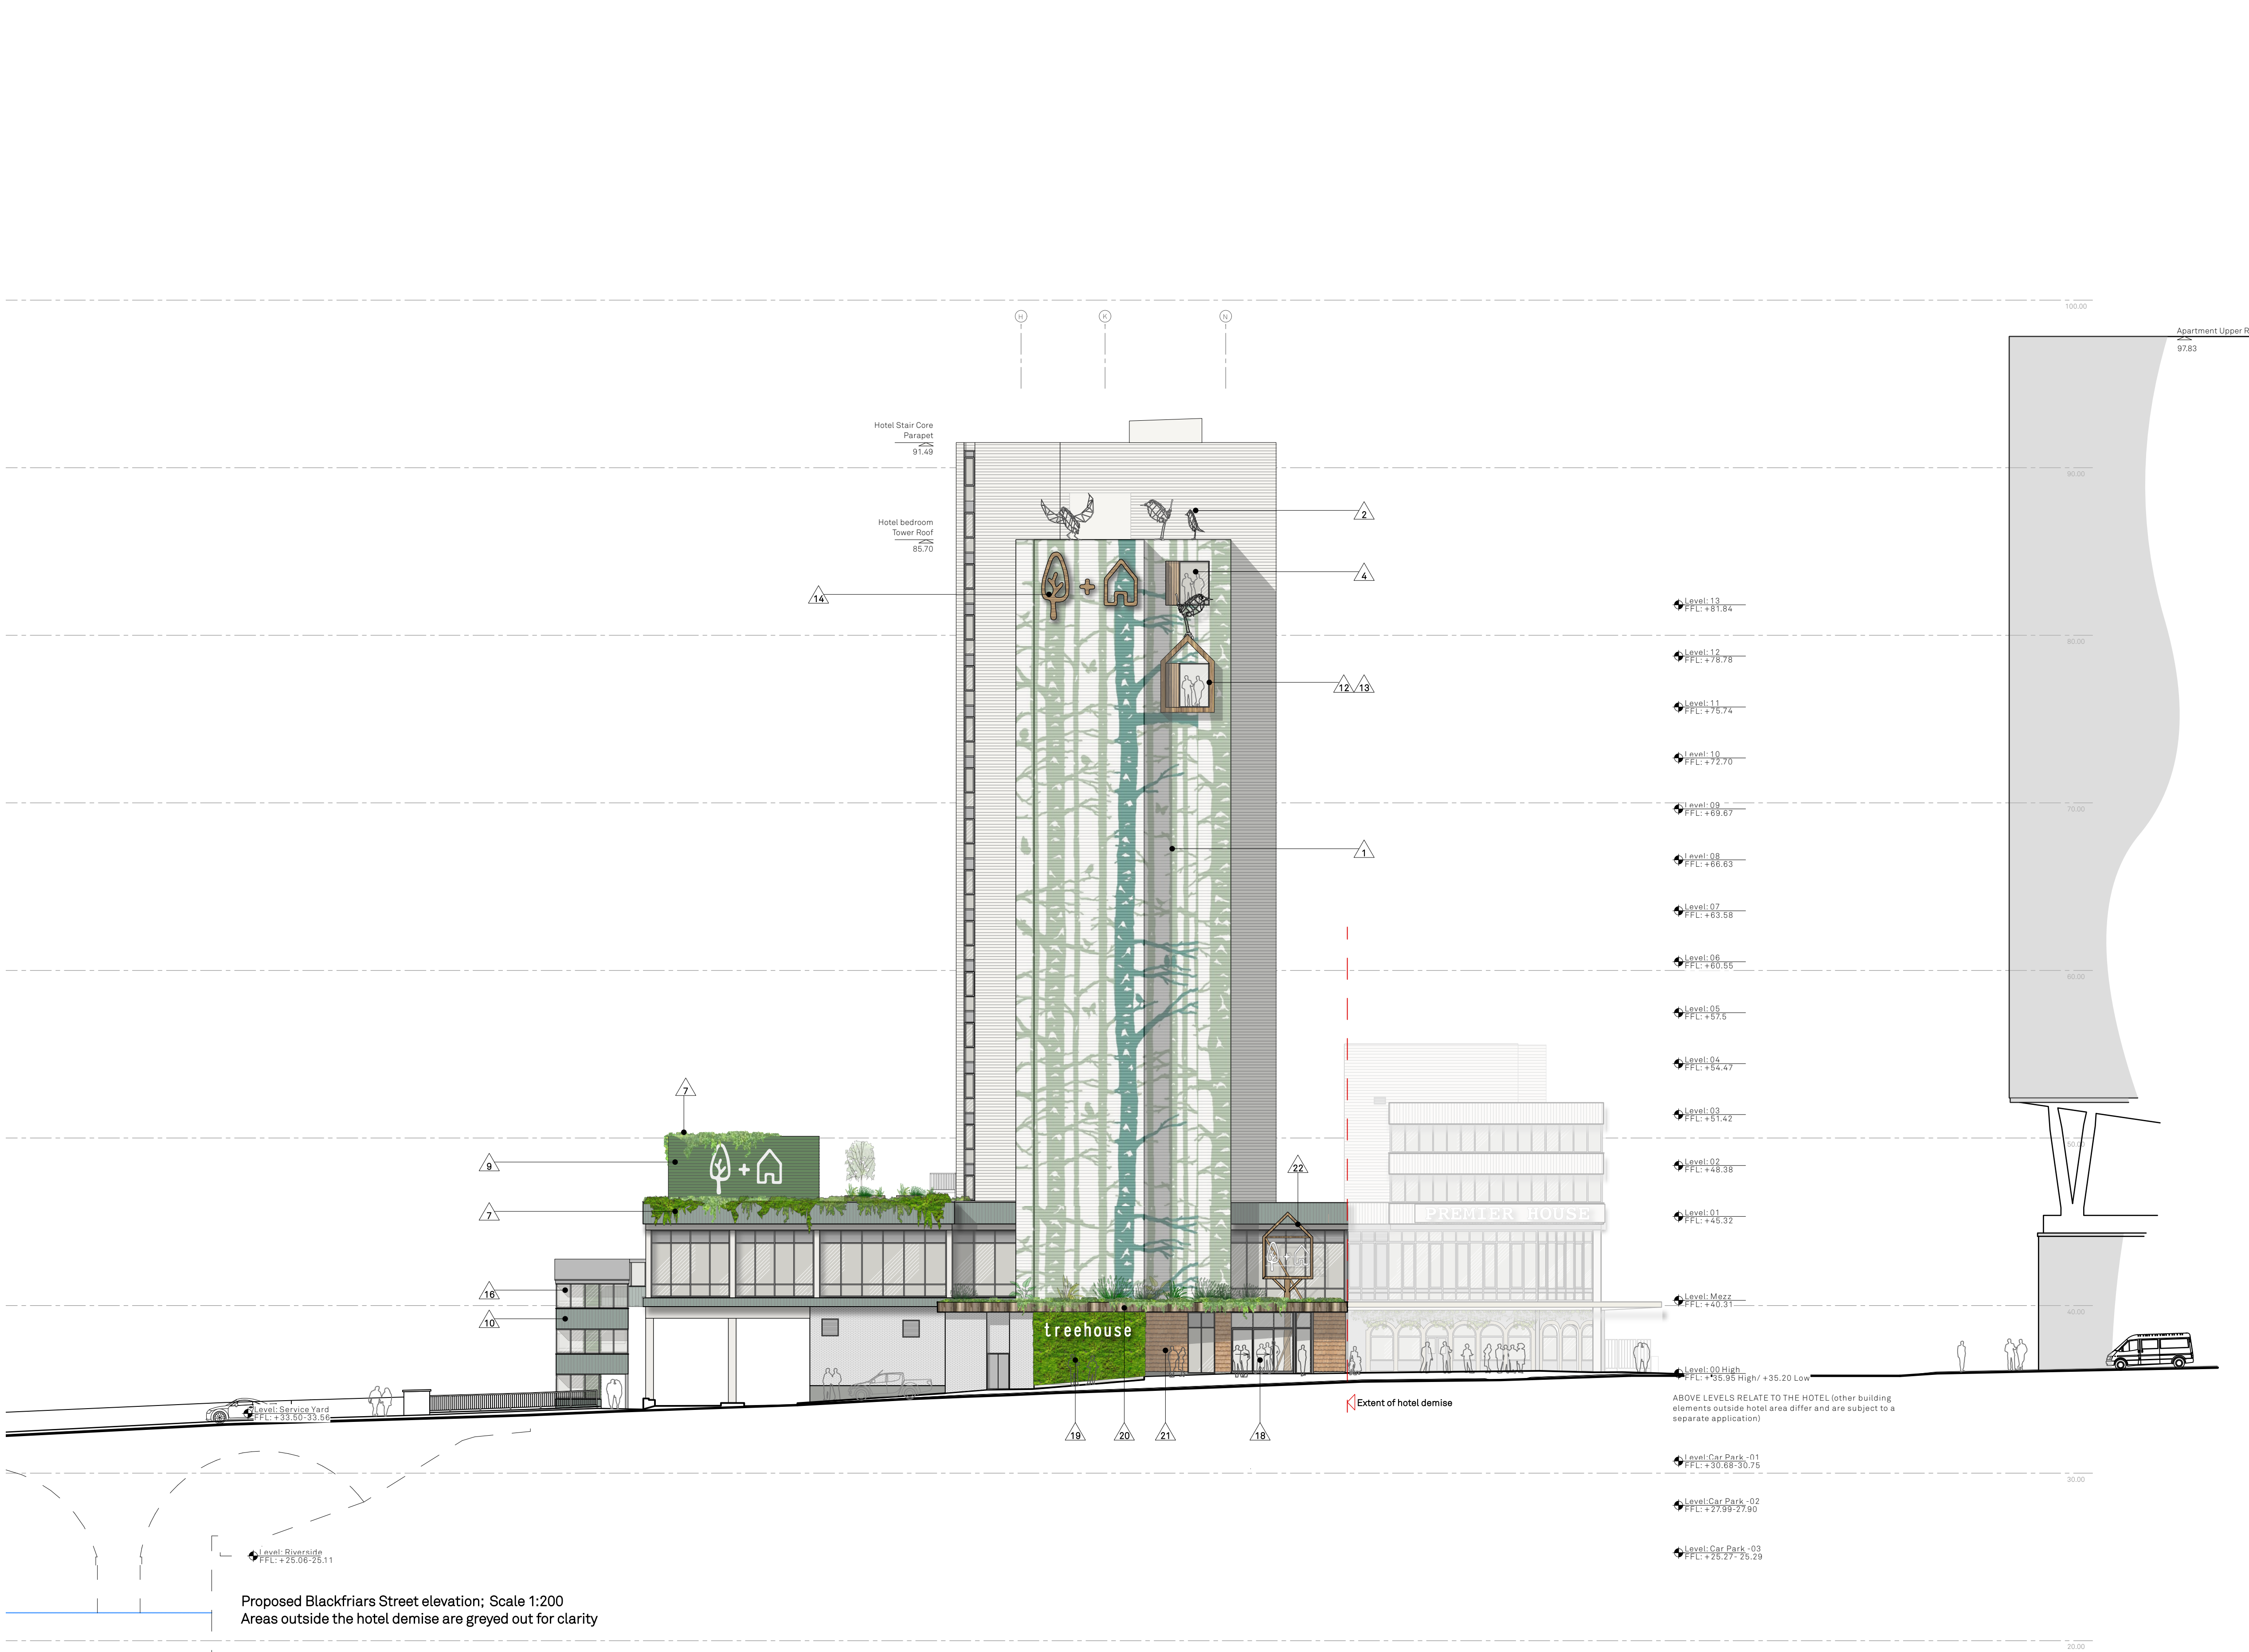

- Notes & Materials Key ;
(not all notes will apply to this elevation)
- Public art installation; Mural painted onto the building facade. Indicative "place holder" image shown for reference only. All details will be issued for MCC approval pursuant to planning condition. For further details refer to B3_04_2215.
- Public art installation; Feature metal sculptures. Indicative "place holder" forms shown for reference only. All details will be issued for MCC approval pursuant to planning condition. For further details refer to B3_04_2215.
- Kingspan KS 500 kingszip or equivalent insulated standing seam roof. Merlin Grey RAL 180 40 05 BS 18B25
- PPC aluminium glazing system. Ral 7015
- Timber clad steel subframes to form treehouse feature frames
- 1.5m high glazed guarding system. Hinged sections with inward swing to allow access to planting for maintenance.
- Maintained irrigated live planting in linear troughs fixed to roof to drape over edge.
- Existing unscreend and redundant hvac plant removed. New acoustic fenced used to conceal new condensers. Colour: light grey ral 7035.
- Existing profiled concrete and inset louvers painted Green- 70GY 14/187 Dulux Trade Tuscan glade 1 or similar.
- Existing profiled concrete painted Grey Green- final colour tbc. Colour: 60GG 40/064 - fresh foliage or similar.
- 3 Dimensional brand name lettering sat on frame fixed to parapet
- Glazed feature window with timber side panel. Finish ; Rockpanel
- Wood Caramel Oak
- Timber effect treehouse 750mm projection Finish; Rockpanel Wood Caramel Oak
- Timber effect brand signage nominally 150mm from face of building with led lighting to rear
- End wall following demolition. Zinc effect vertical cladding panels with mineral fibre insulated backing. Class A fire rating. Euroload Visio Zinc.
- Stair tower re-glazed. PPC Aluminium Ral 9015
- Existing profiled concrete painted Green- final colour tbc
- Central concrete core painted to match colour of rooftop plan
- PPC roof window to fitness suite. Ral 7015 frames.
- New entrance lobby in PPC aluminium framed with Treehouse feature passing through circular glazed rooflight. Automatic sliding doors
- Irrigated and maintained living wall applied to stair tower below entrance canopy
- Timber cladding. Assorted timber finishes and plank size. Soffit to be finished in matching timber planks. Fire retardant treated.
- Realwood timber shingles with Fire retardant impregnation. Assorted sizes and shapes.
- Timber clad entrance treehouse structure supported on "tree trunk". Illuminated signage with brand logo cable supported to front face. Structure uplight via lights mounted on entrance canopy roof.
- Shaded area denotes new proposals for Premier House subject to future application under separate cover.
- Close shaded area denotes inductive roofline over ramp as part of new proposals for residential application; subject to future application under separate cover.
- Dotted line denotes line of existing Premier House and Medici Ballroom in foreground and subject to demolition application under separate cover.
- Indicative location of new ramp formed to access retained service yard to Hotel & Premier House approx level at Street +34.260 Details to be submitted under Premier House Application.
- Irrigated and maintained climbing planting on galvanised open mesh subframe. <https://langandfulton.co.uk/architectural-gratings/green-wall/> or similar.
- Pressure treated vertical timber slats mounted off galvanised channel brackets fixed to existing carpark ramp edge.
- Kitchen Garden formed on the conference room roof. See plans. Existing roof to be provided with self contained planting boxes, beehives and planting to provide fresh produce for use in the hotel kitchens.

Notes:
REPLACEMENT GLAZING FOR HOTEL BEDROOM FLOORS 1-12 AND CONFERENCE AND MEZZANINE LEVELS
PREVIOUSLY SUBMITTED FOR APPROVAL UNDER SEPARATE APPLICATION. SEE B3_04_2214 FOR DETAILS
Rev A: 16/04/21 Timber side panels to picture windows removed
Rev B: 16/04/21 Framed windows to 11th floor suite updated at clients request
Rev C: 23/04/21 Items 18&2 updated in Materials key to reference B3_04_2215

Project Name: Renaissance		Title: Hotel- Block 3	
Drawn: DB		Checked: RG	
Details: 28/01/21		Status: Planning	
		Project: 150	Drawing No: B3_04_2211
		Scale: 1:200 @A1	Rev: C

Jon Matthews Architects

22 City Tower, Piccadilly Plaza, New York St, Manchester, M1 4BT 0161 974 3690

Copyright of this drawing is vested in Jon Matthews Architects and must not be copied or reproduced without written consent. Figured dimensions only are to be taken from this drawing. Do not scale from this drawing. For full company disclosure please visit www.jonmatthewsarchitects.com