


1. ALL DIMENSIONS ARE IN MILLIMETRES AND LEVELS IN METERS UNLESS OTHERWISE SPECIFIED. ALL MEASUREMENTS SHOULD BE VERIFIED ON SITE PRIOR TO WORKS BEING UNDERTAKEN
2. THIS DRAWING IS TO BE READ IN CONJUNCTION WITH ALL OTHER RELATED DRAWINGS AND SPECIFICATIONS.

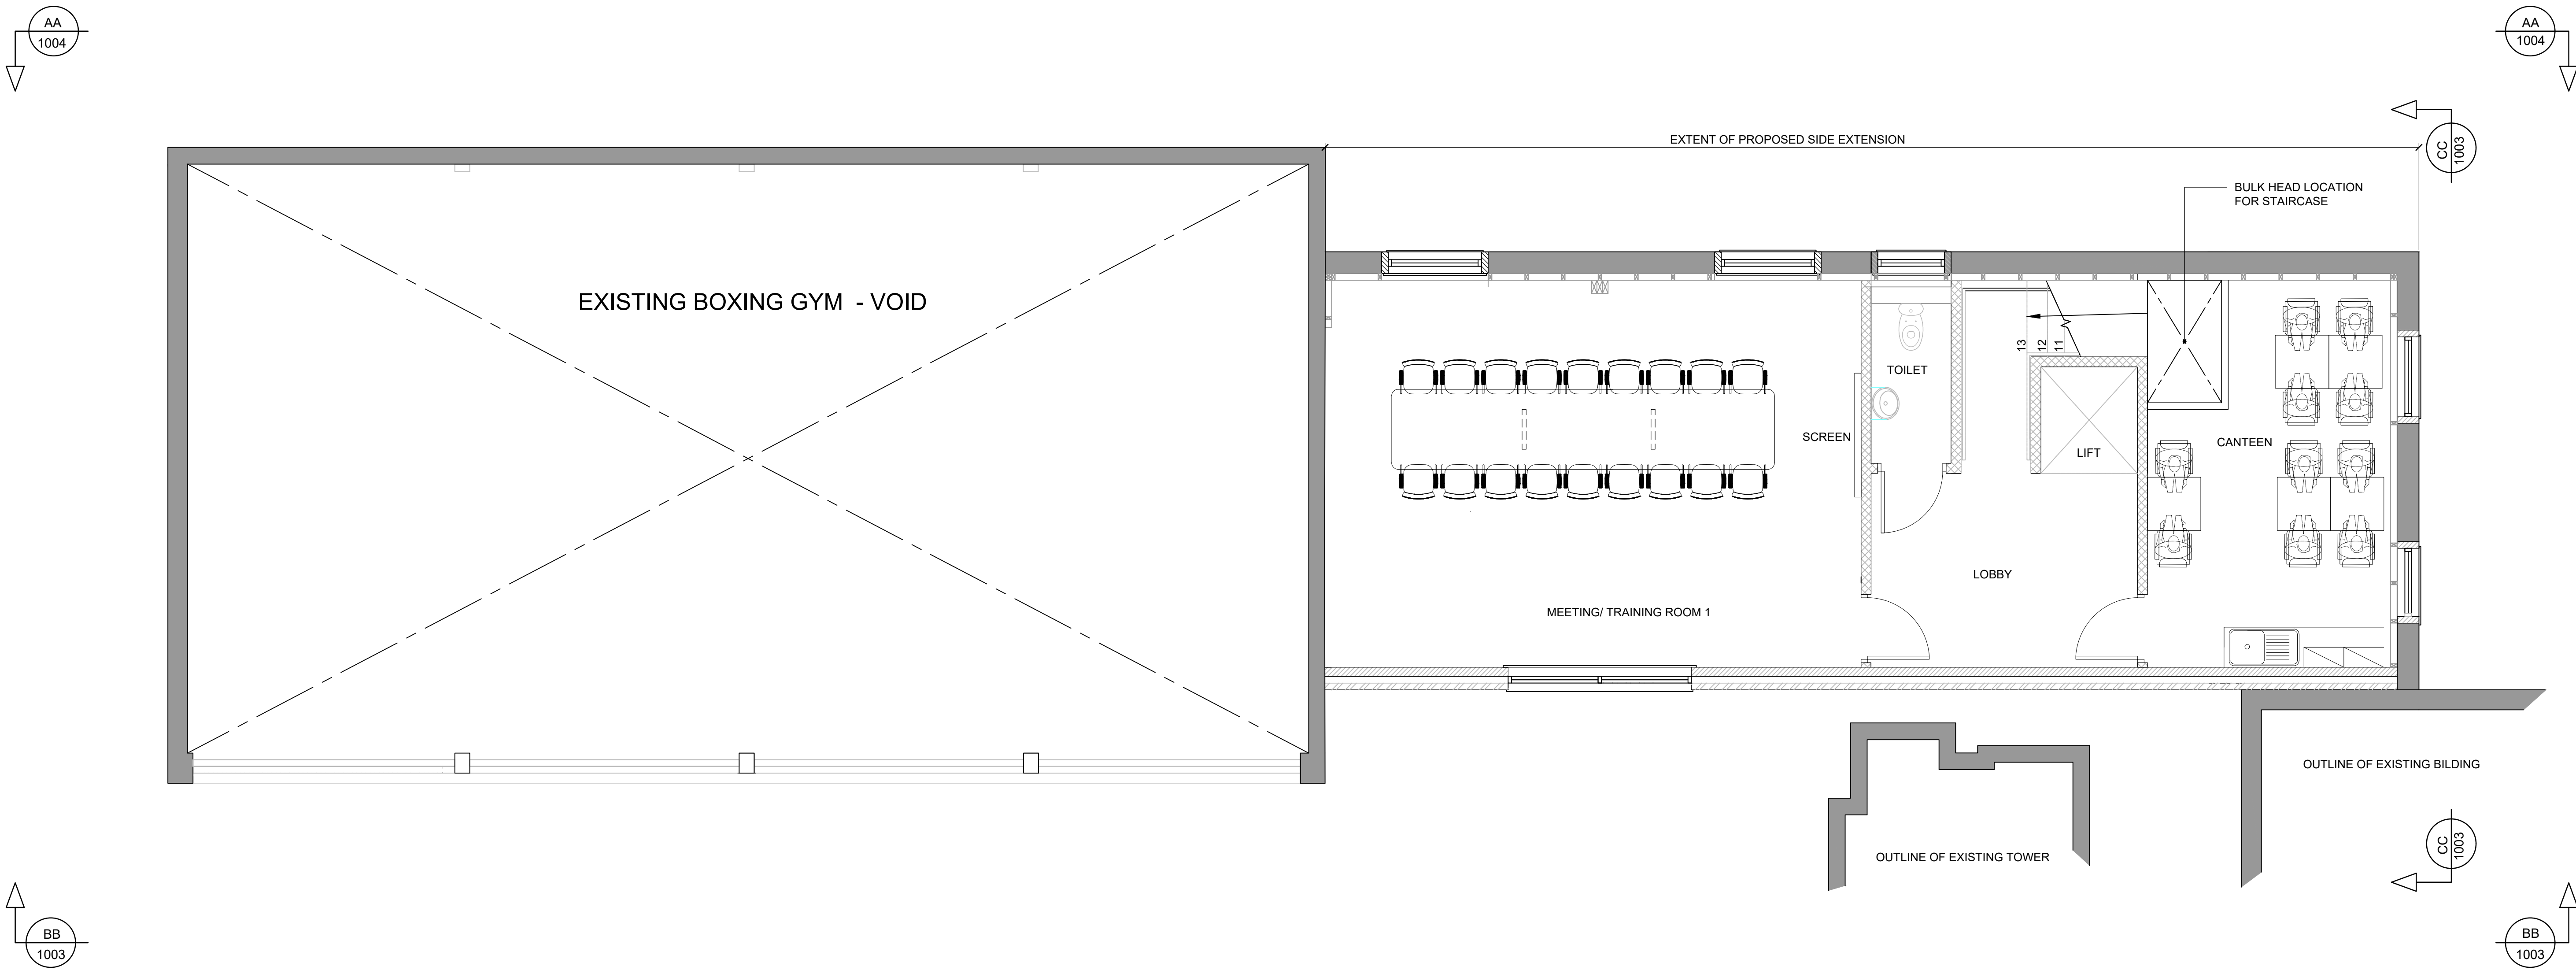

PROPOSED FIRST FLOOR PLAN
SCALE 1:50

P04	MAY'22	AD	GENERAL AMENDMENTS		SH	SH
REV.	DATE	DRAWN	DESCRIPTION		CHKD	APPRO
STATUS DESCRIPTION					STATUS	
FOR PLANNING					S2	
HBL Brook House Weybrook Road, Manchester M19 2QD +44 (0)161 432 9977 www.hbl.ltd Consulting Civil & Structural Engineers						
PROJECT						
MOSS SIDE FIRE STATION BOXING CLUB SCHEME 1 - TWO STOREY SIDE EXTENSION						
DRAWING TITLE						
PROPOSED FIRST FLOOR PLAN						
CLIENT						
MOSS SIDE FIRE STATION BOXING CLUB						
HBL REF.		SCALE(S)		DATE		
5468		1:50		APR'22		
DRAWN		CHECKED		APPROVED		
SPH		SH		SH		
DRAWING No.					REV.	
5468-HBL-XX-01-DR-C-1002					P04	