


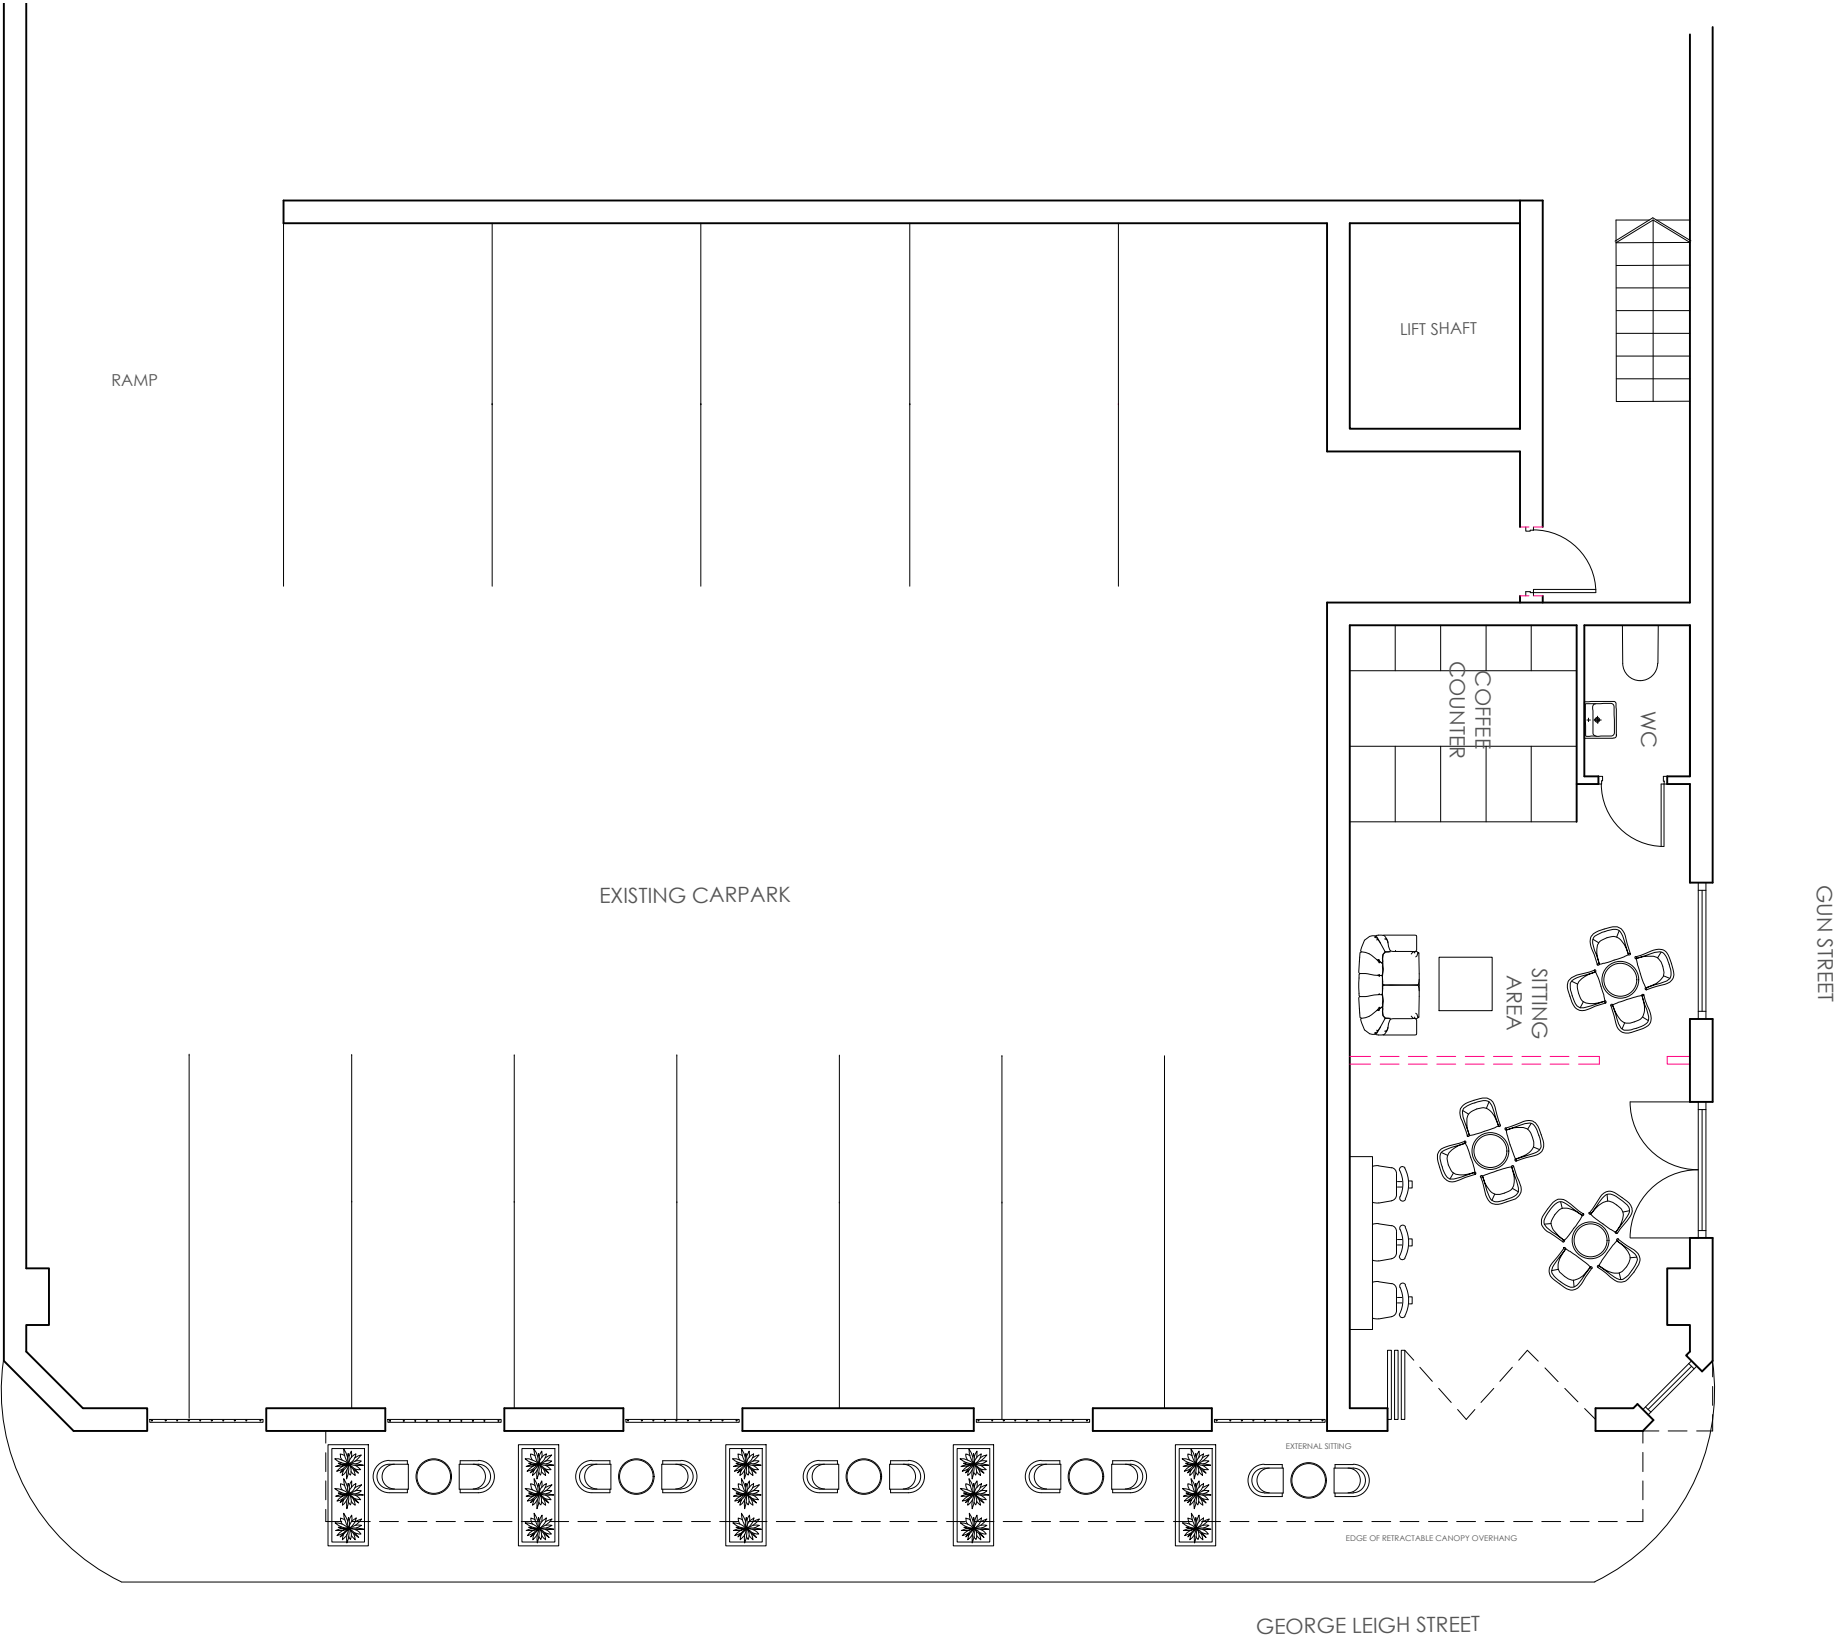

the **CAVE**
17 MANCHESTER RD WILMSLOW CHESHIRE SK9 1BQ
01625 838 632 www.the-cave.co.uk mail@the-cave.co.uk

PROJECT :

COFFEE SHOP
GUN STREET

DRAWING TITLE :

AS PROPOSED FLOOR PLAN

AS PROPOSED FLOOR PLAN
1:100 @A3

SCALE :	DRAWN BY :	DATE :
1:100 A3	CAJ	APR 22
DWG N° :	REVISION :	CHECKED :
103.47-101	-	JPH