


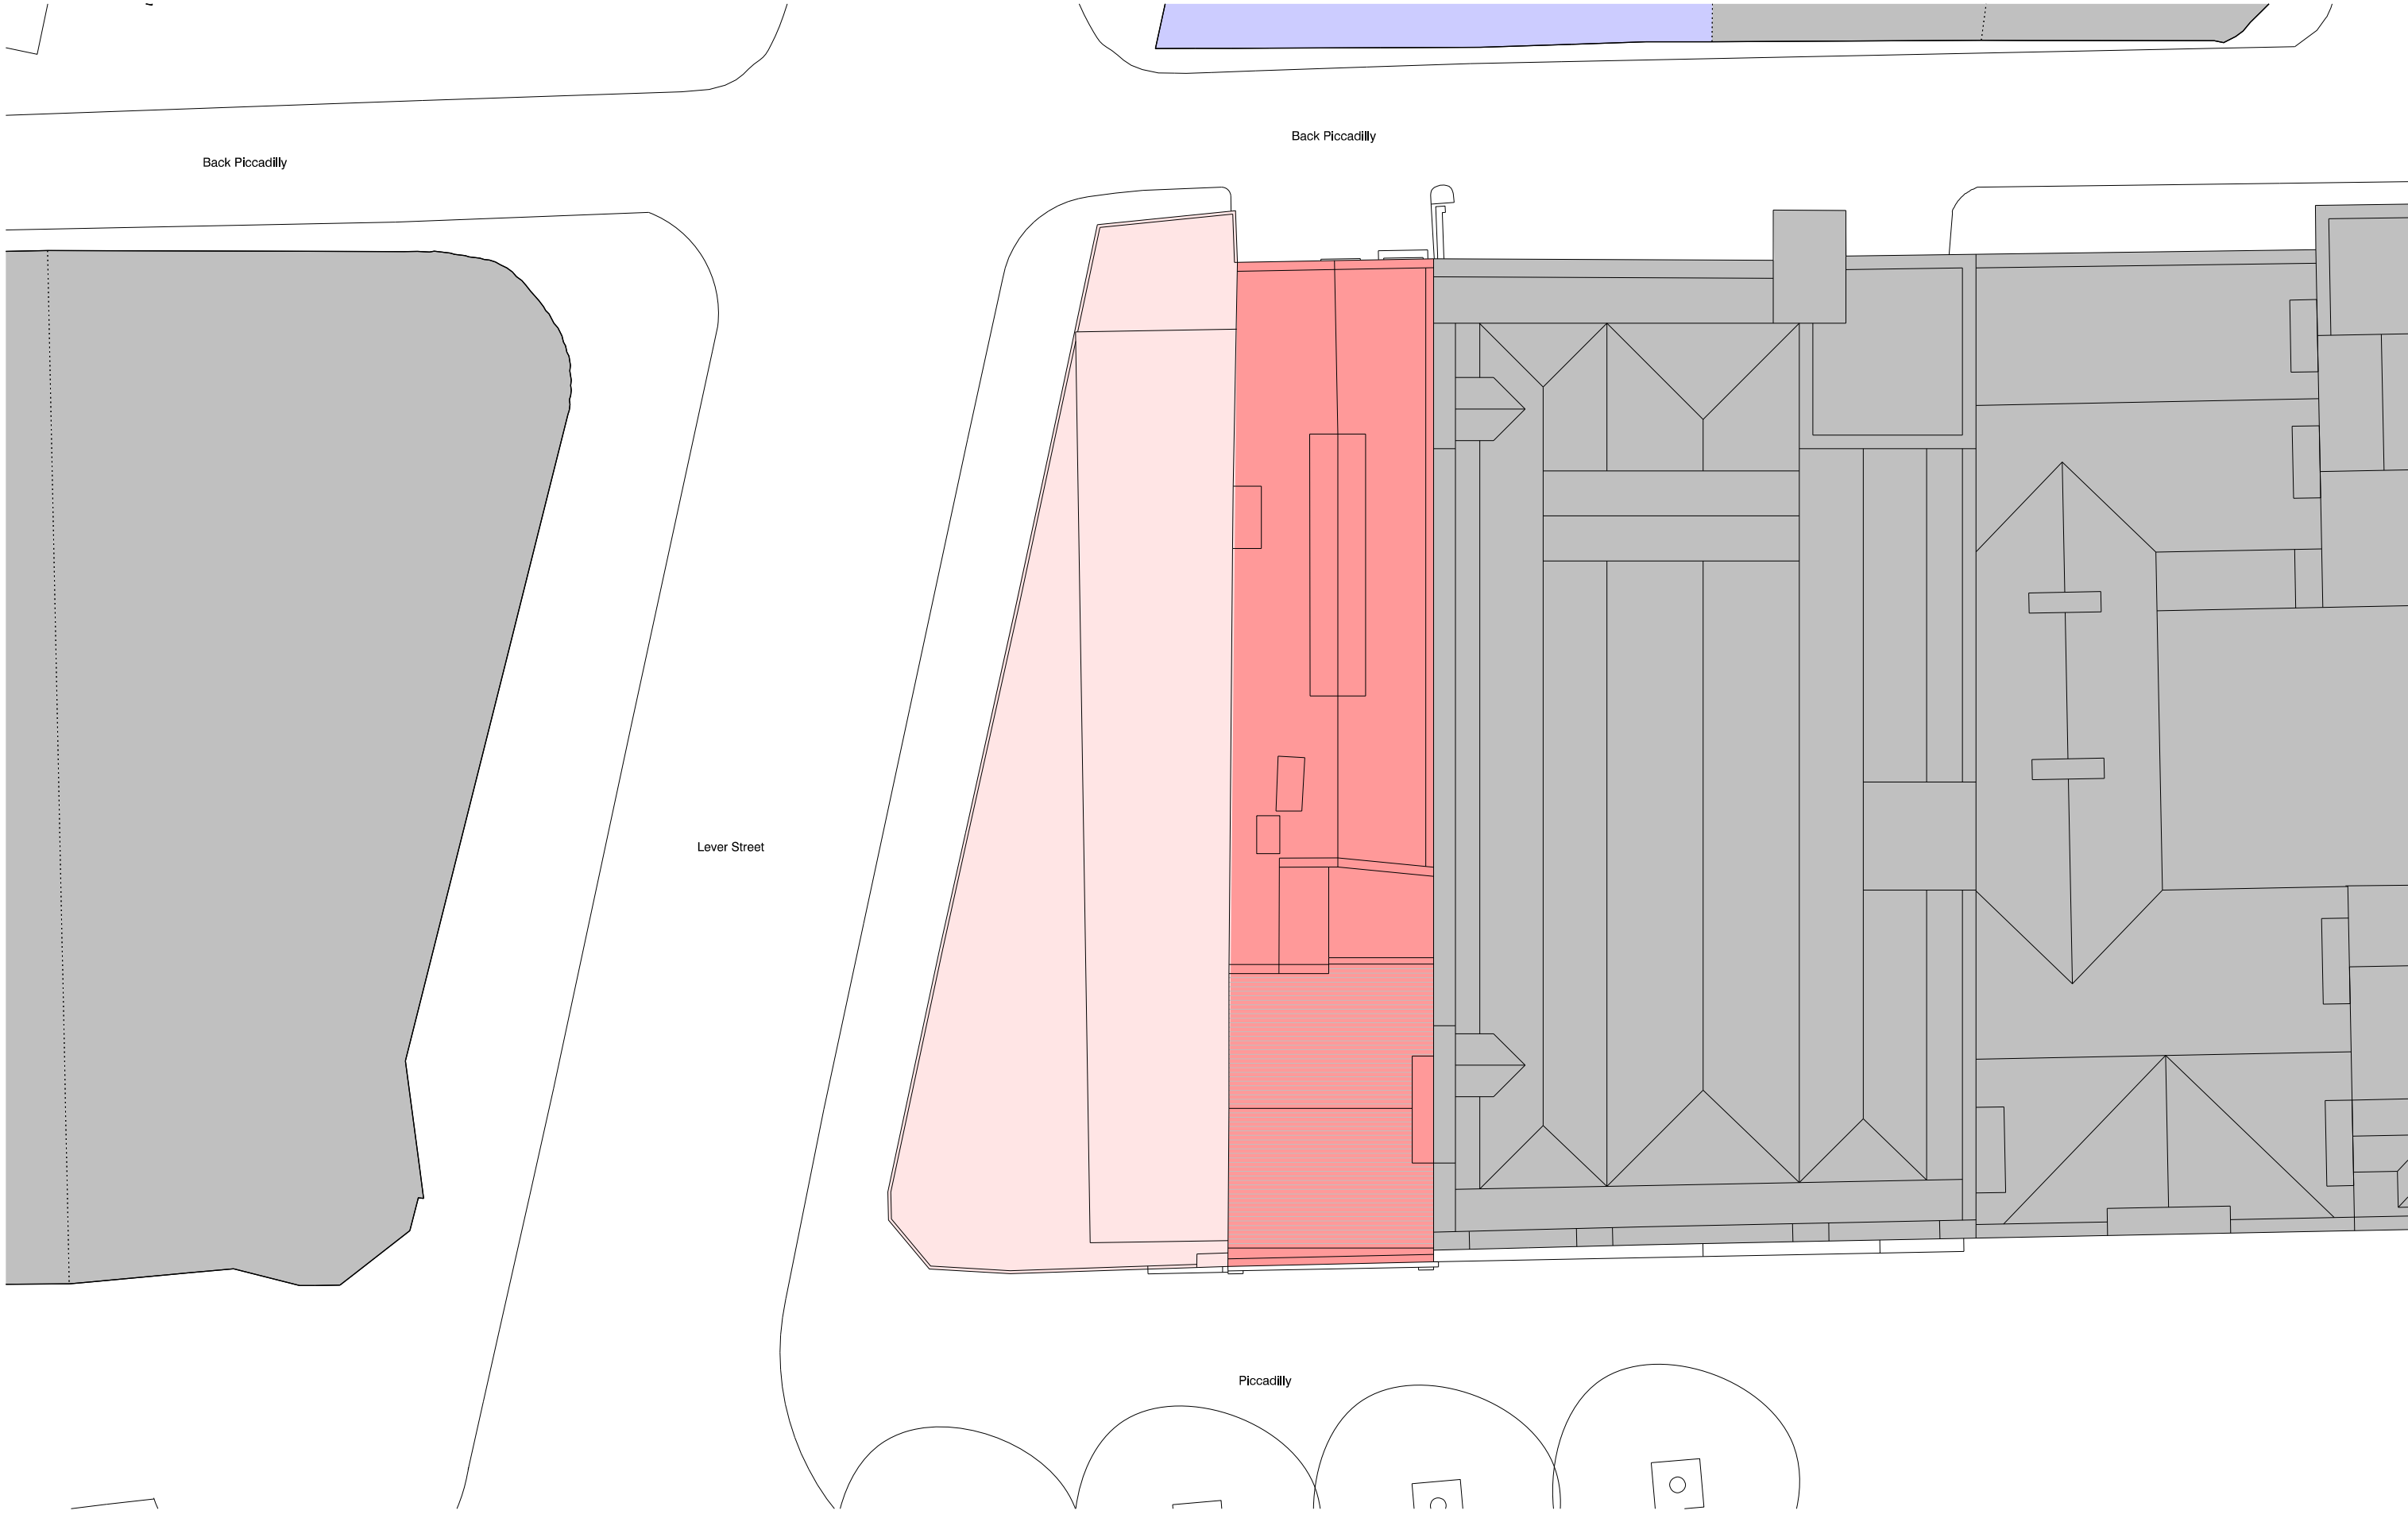

revision: P01 date: 2020.05.22 note: preliminary first issue



project
43-47 piccadilly, manchester
job no.
7422
title
existing roof plan
scale
1:200 @ A3
drawing no.
7546-al(02)0013

stephenson hamilton risley
STUDIO

3 riverside mews
4 commercial street
manchester, M15 4RQ
www.shr.studio
mail@shr.studio
0161 832 0244