



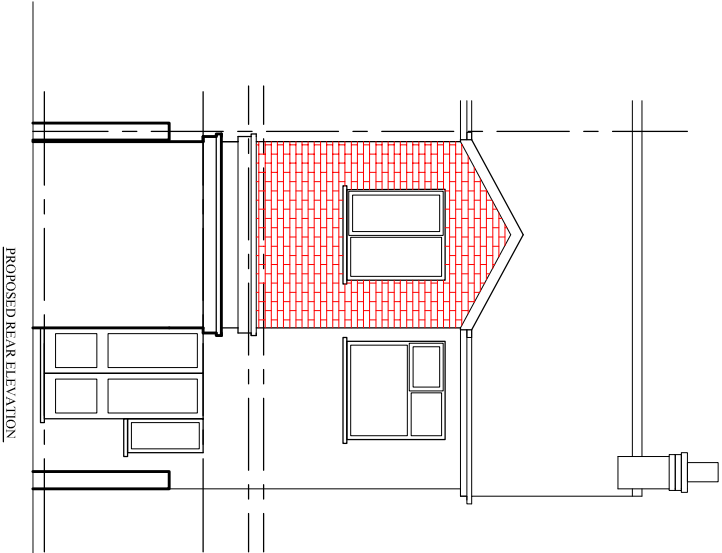


PROPOSED REAR ELEVATION

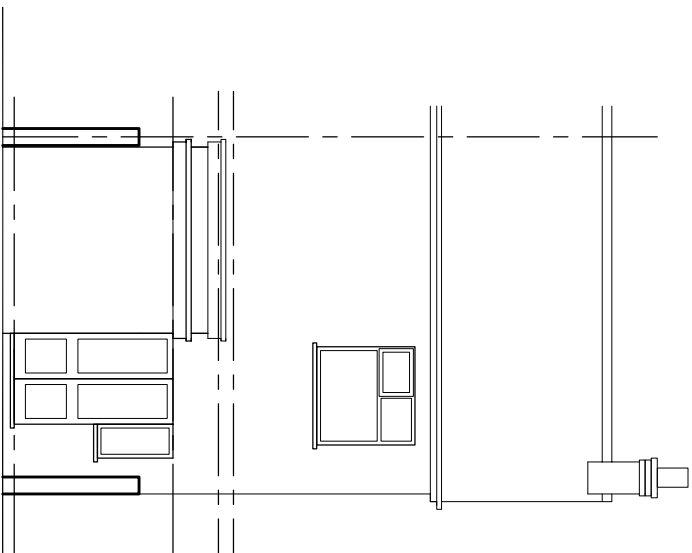


PROJECT
25, Brook Avenue,
Levenshulme

DRAWING TITLE
Floor Plan


SCALE
1:100@A3

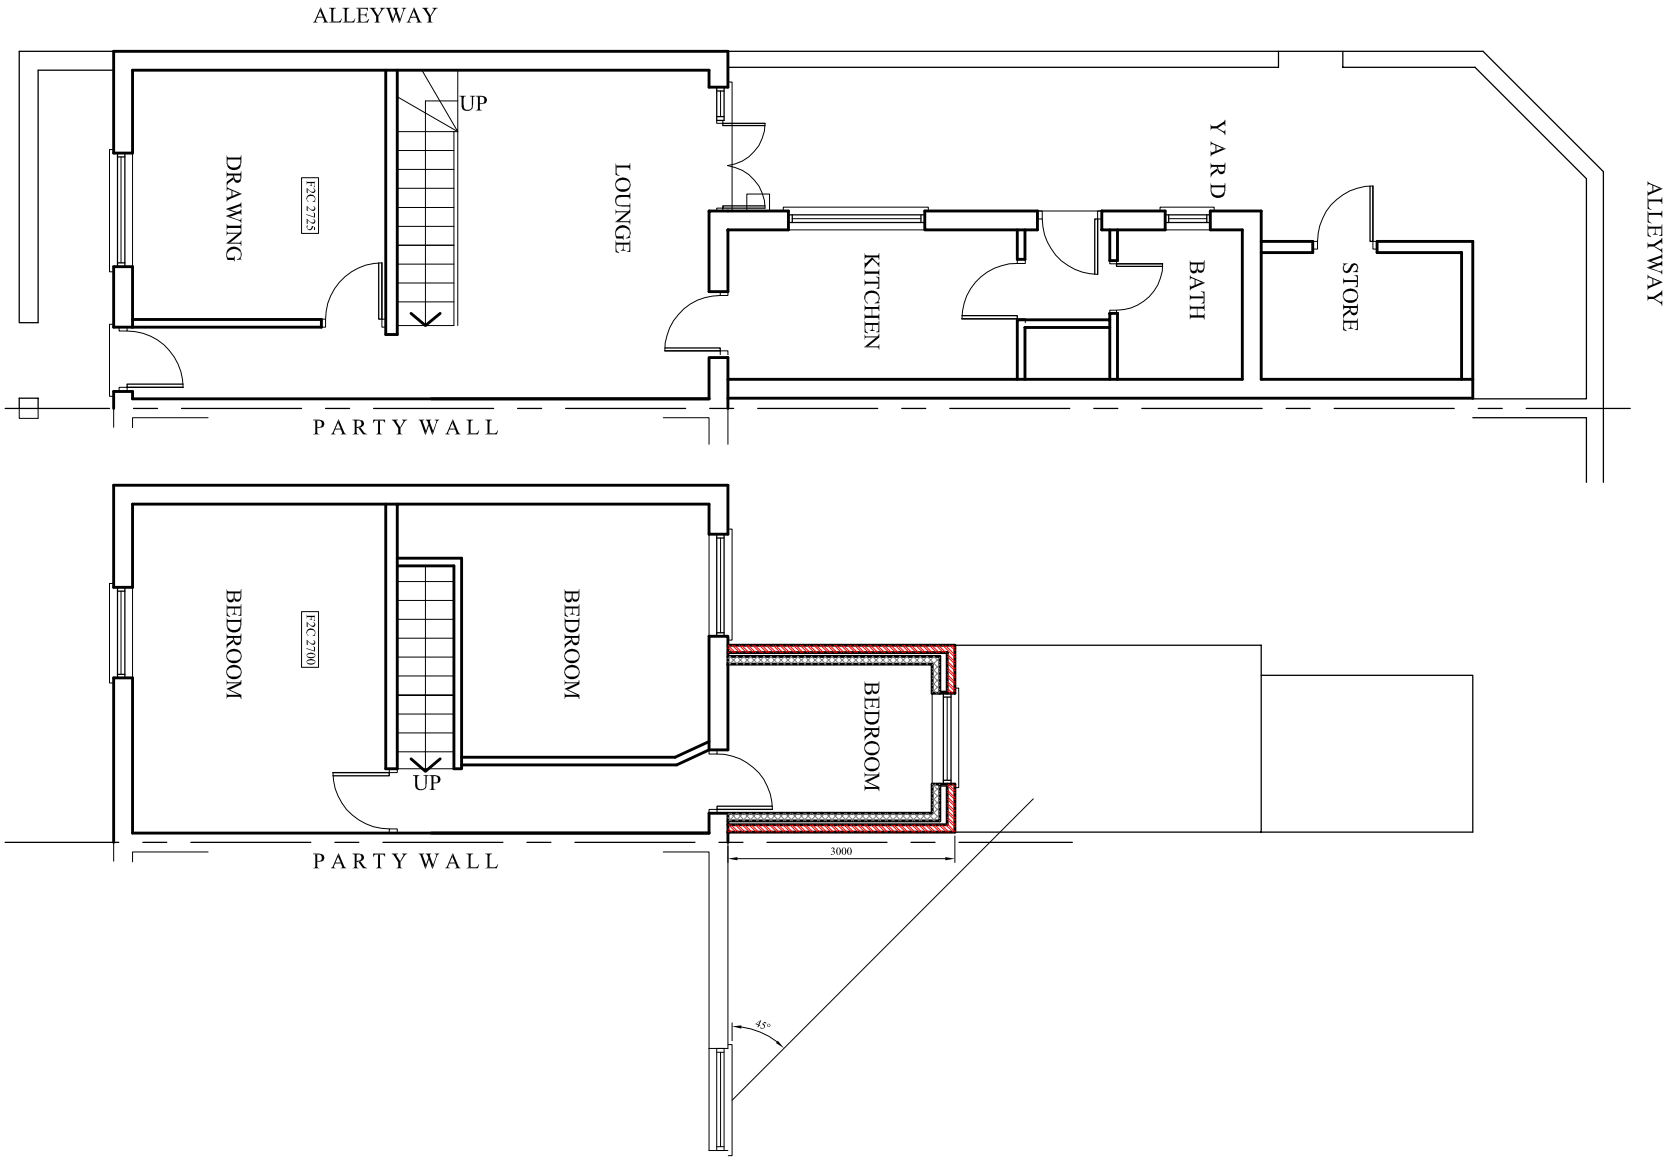

EXISTING GROUND FLOOR PLAN

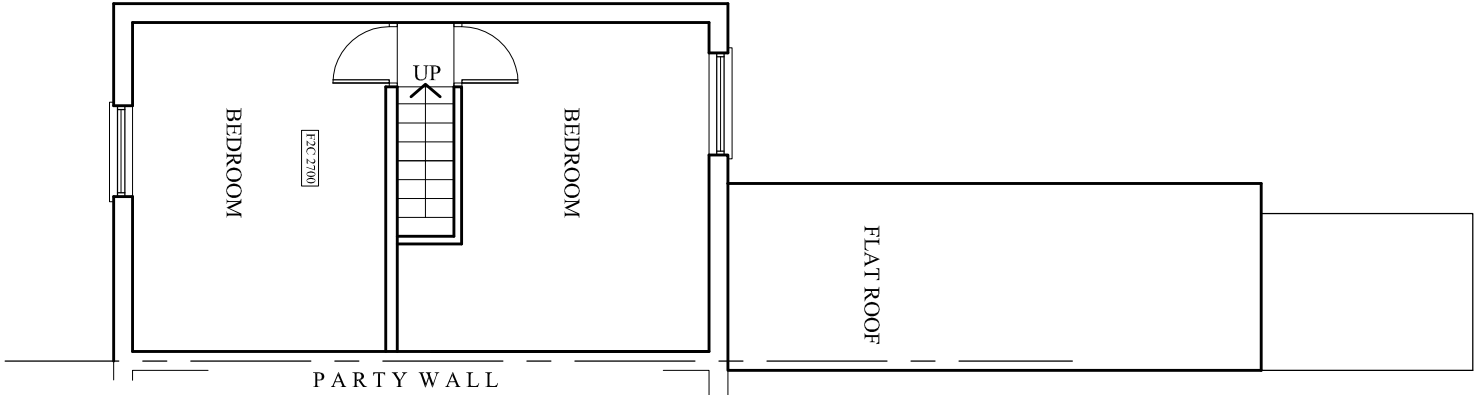

EXISTING FIRST FLOOR PLAN

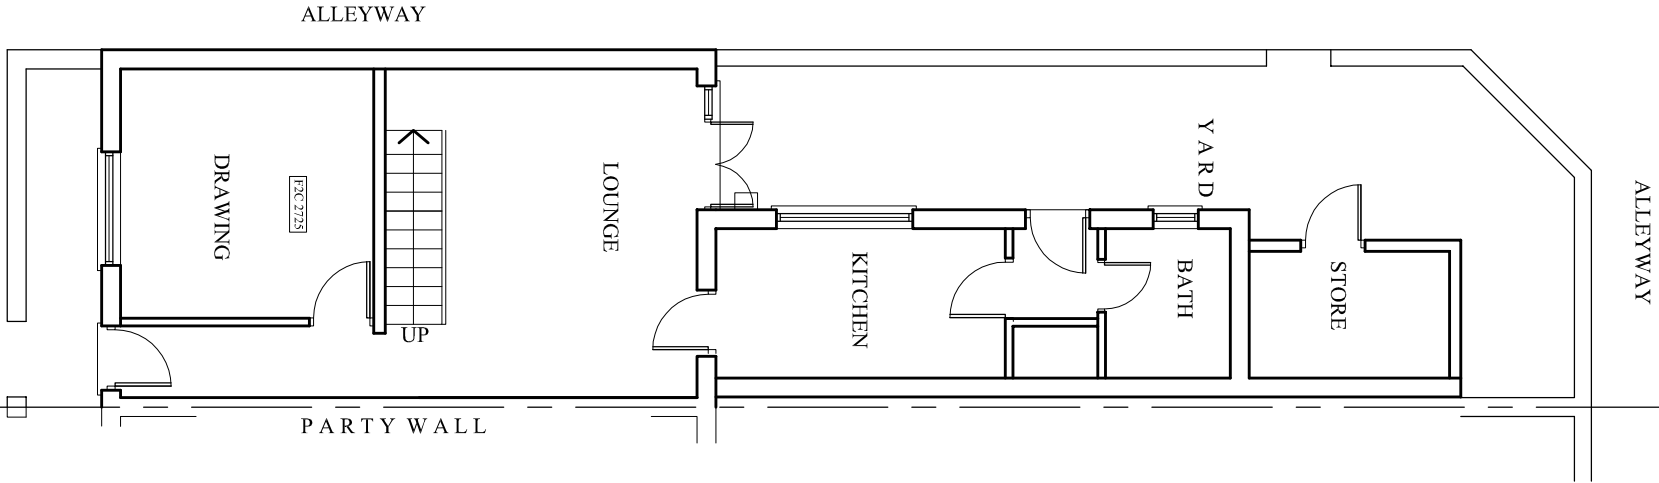

EXISTING GROUND FLOOR PLAN