
 


NOTES

This drawing to be read in accordance with the specification/Bills of Quantities and related drawings.
No Dimensions to be scaled from this drawing. All stated dimensions to be verified on site and the designer notified of any discrepancies.

PROPOSED ground floor

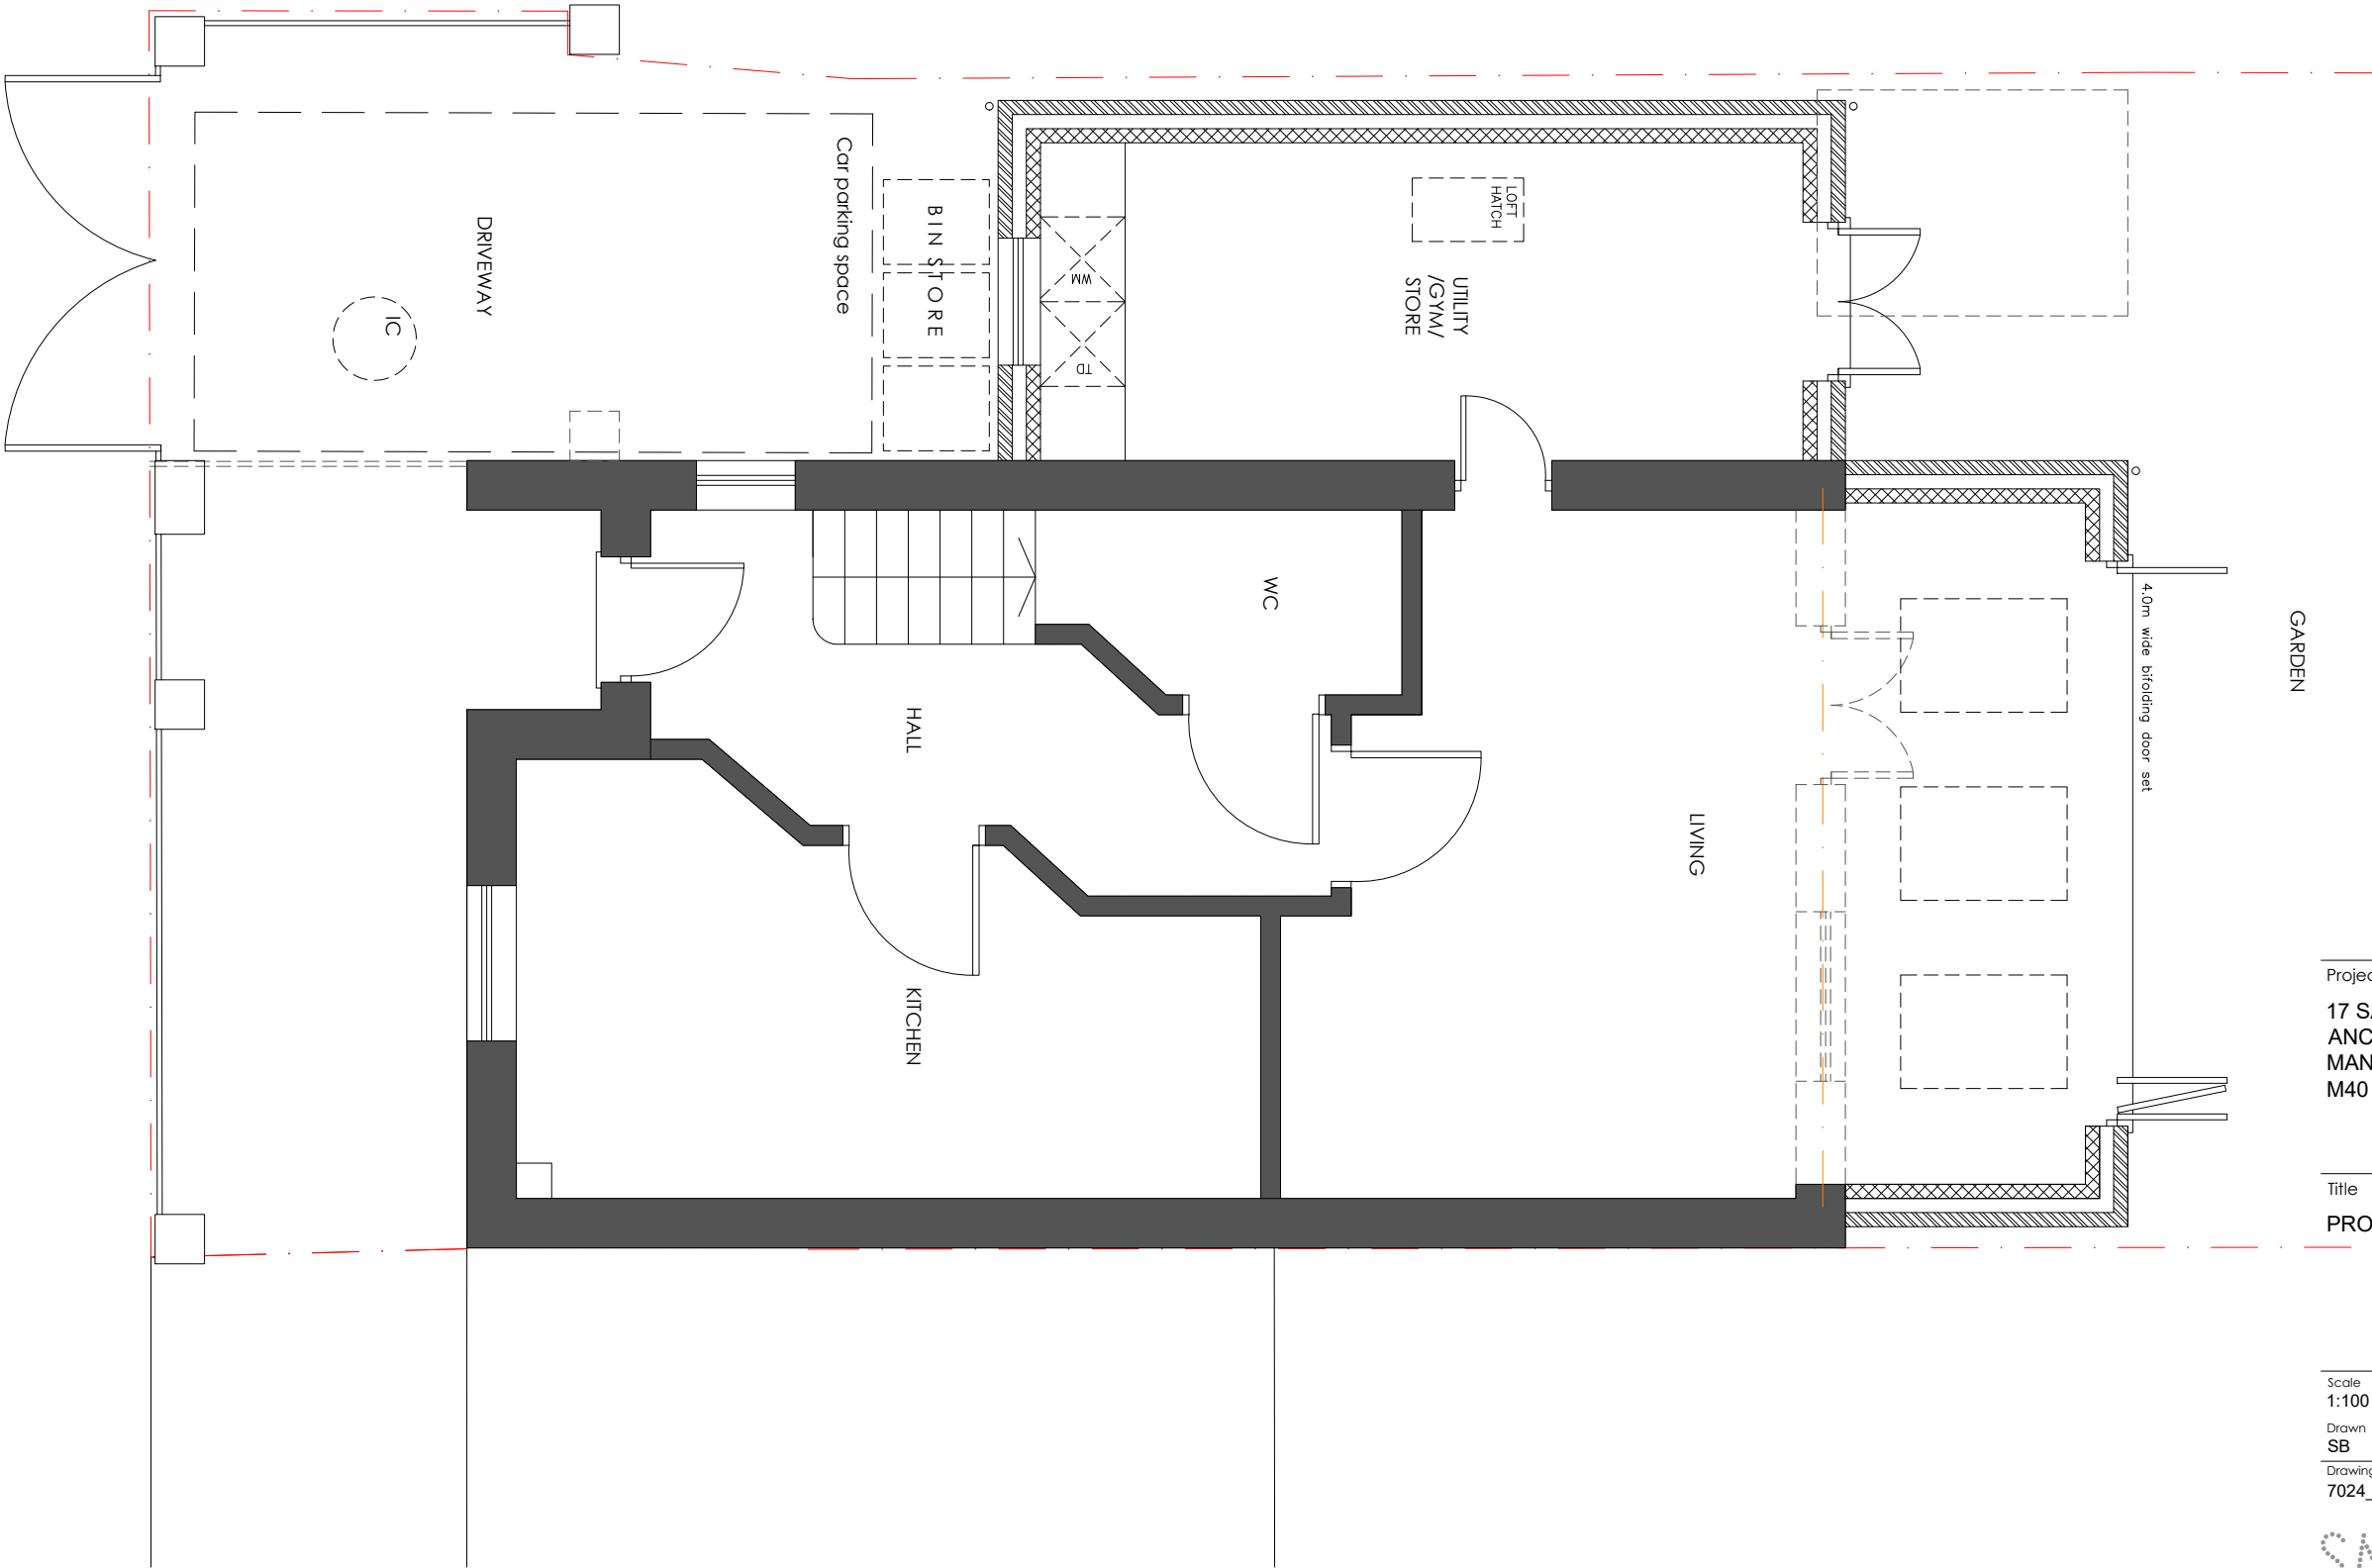

FOR PLANNING

Project
17 SAXON STREET
ANCOATS
MANCHESTER
M40 7BY

Title
PROPOSED GROUND FLOOR PLAN

Scale 1:100 @ A3	Date MARCH 2021
Drawn SB	Checked -
Drawing Number 7024_PL05	Revision A

SMASHBOX

97 Alderley Road | Wilmslow | Cheshire | SK9 1PT
ARCHITECTURE DESIGN PLANNING
T. 01625 466 557 E. hello@smashboxarchitecture.com
www.smashboxarchitecture.com