



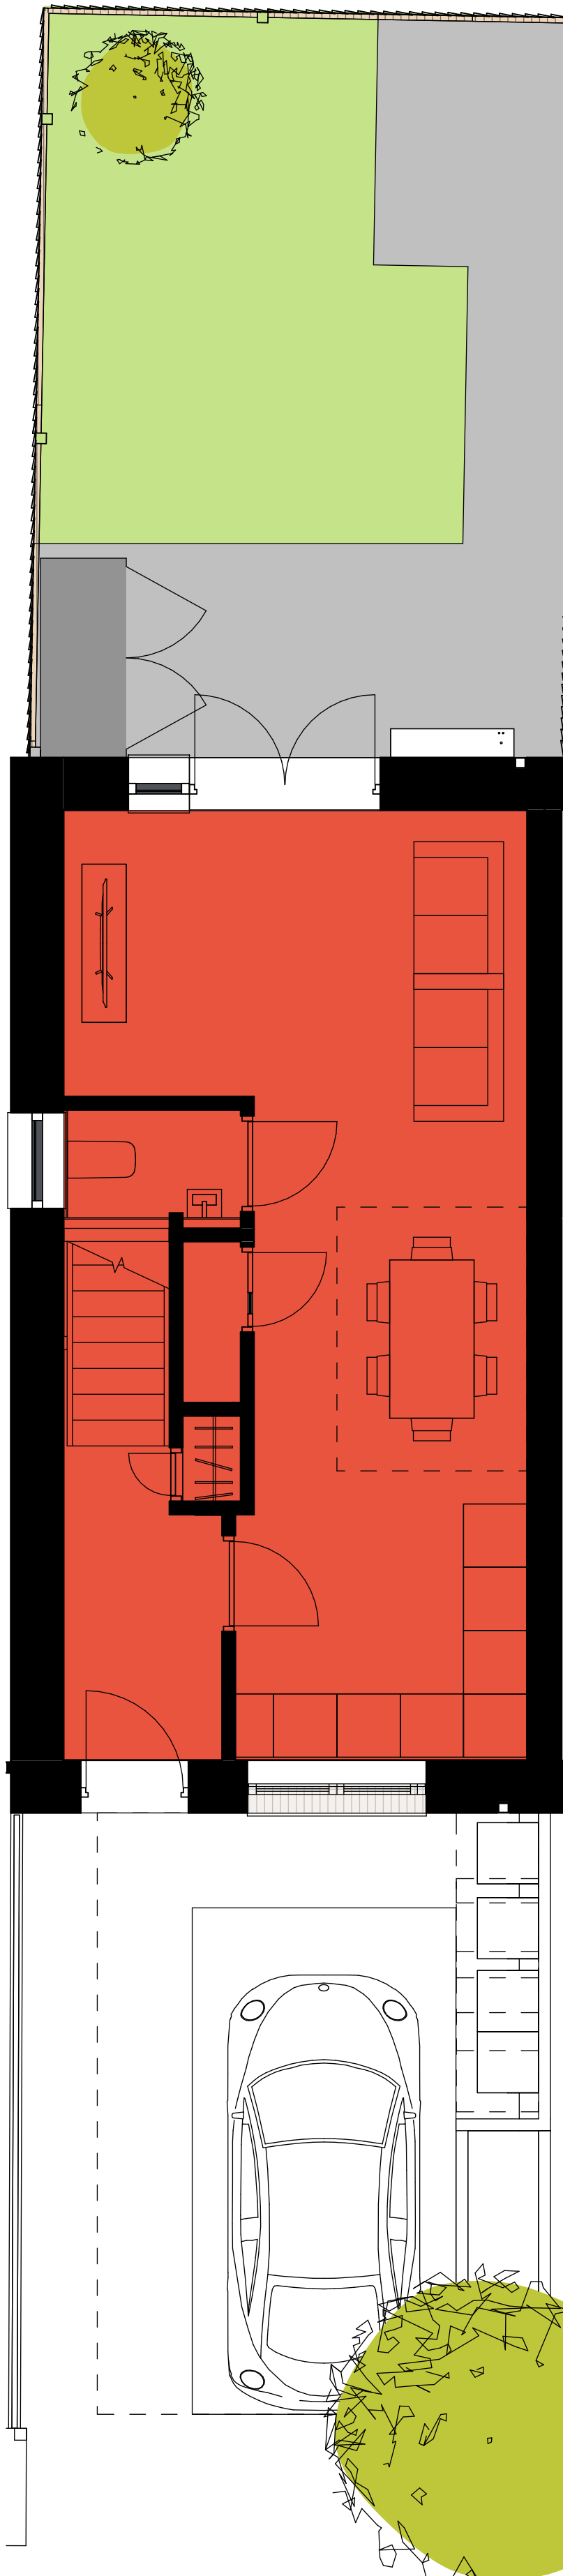


Ground Floor Plan

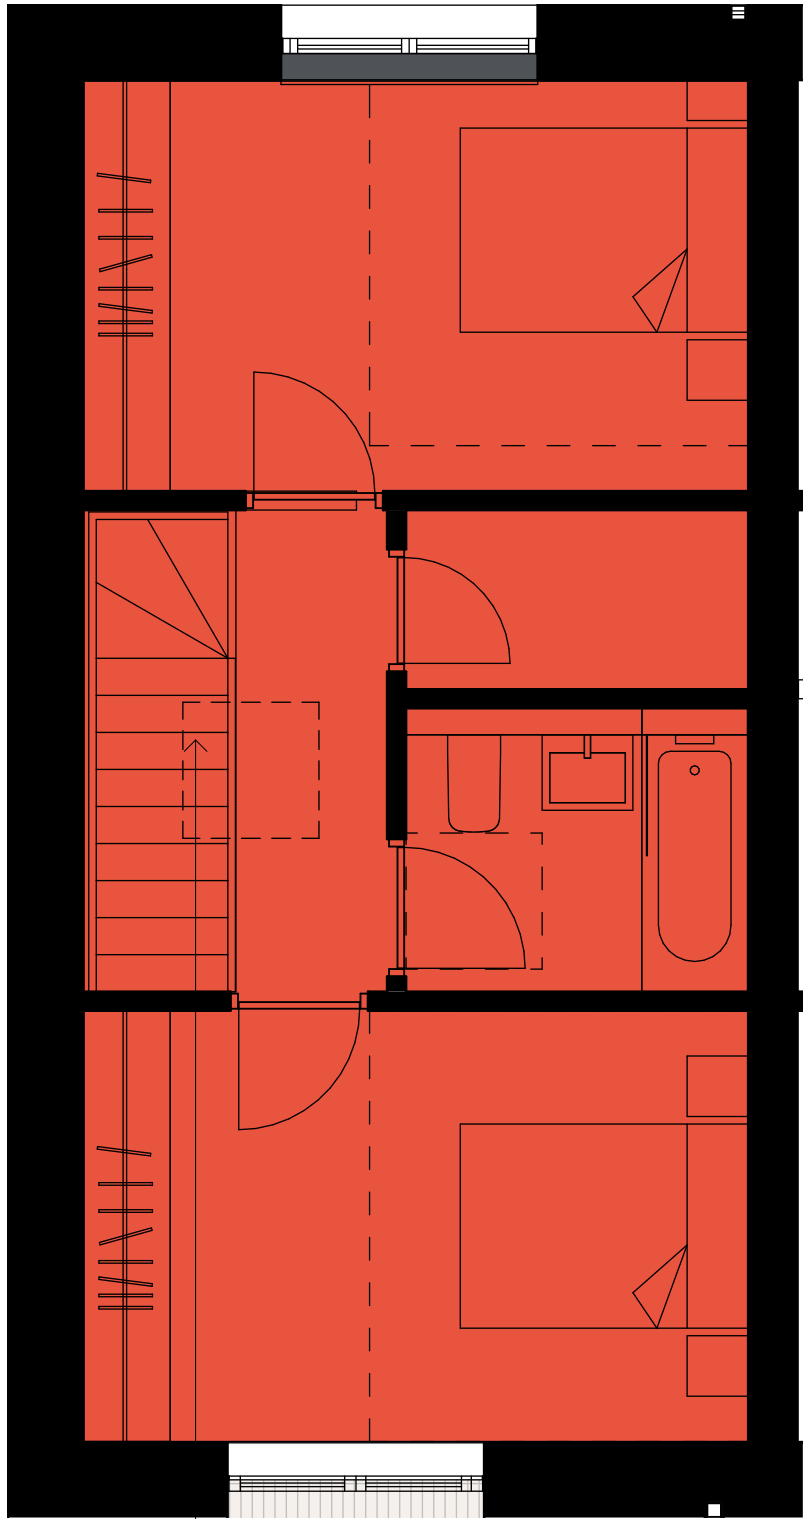


First Floor Plan

rooflight in all 2BED properties

 

Note:
Do Not Scale from this drawing.
Dimensions are to be checked on site.
If in doubt please ask.

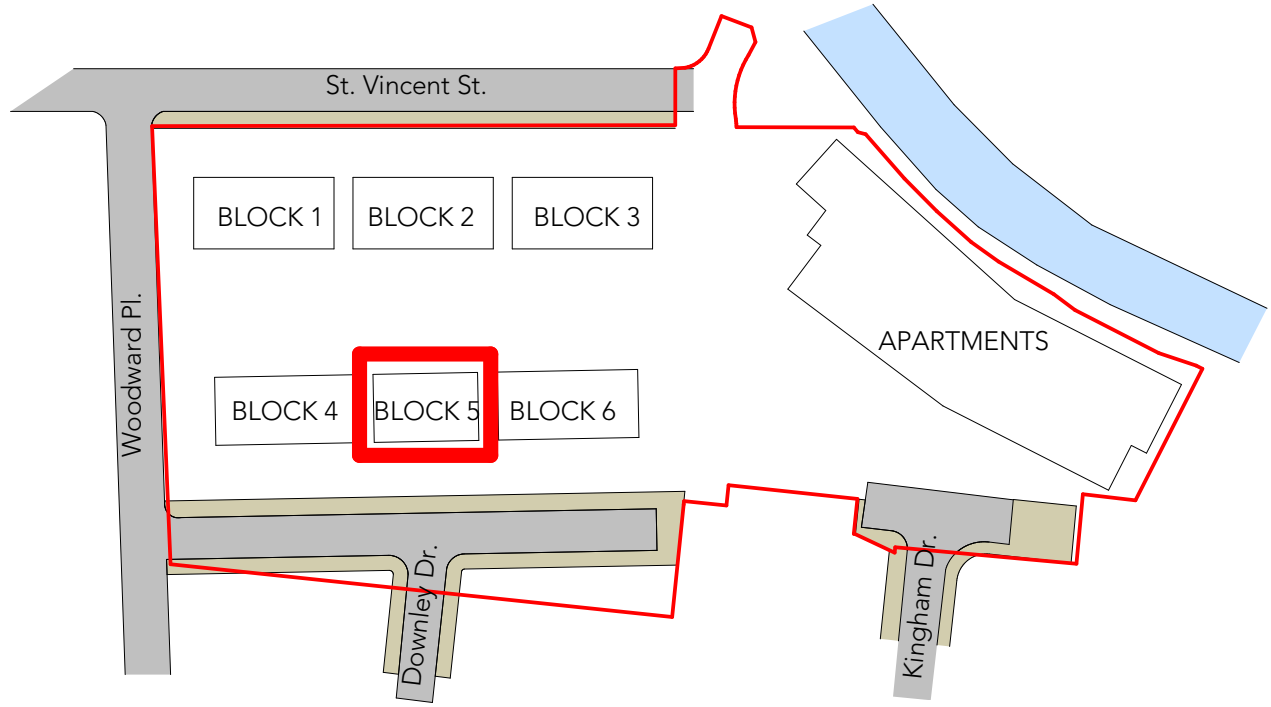

8	07/05/21	OM	Planning
7	09/04/21	OM	STAGE 3
6	31/03/21	OM	STAGE 3 DRAFT
5	18/03/21	OM	General Updates
4	16/12/20	IB	STAGE 2 Report
3	04/12/202	IB	WIP issue for review 0
2	24/11/20	IB	Area review
1	10/06/20	IB	Amendments to house types

Rev Date Intis Details

© The moral rights of the author are hereby asserted.
This drawing and design is the sole property of Buttress Ltd and must not be reproduced without permission.
Buttress Ltd is Registered in England and Wales: 5363573

greatplaces
HOUSING GROUP

Buttress

41 Bengal Street
Manchester
M4 6AF

T 0161 236 3303
E contact@buttress.net
W www.buttress.net

Project Title Downley Drive
Client Great Places
Location Ancoat - Manchester

Drawing ref 2BED/4 Terrace Affordable Rent

Date 07/05/2021 11:21:31 Scale As indicated
Checker Checker Orig Paper Size A1

Job No: 8801 Status Planning

Project: Origin: Zone: Level: Type: Disc: Number: Rev:

8801-BA-00-00-DR-A- (04) 100- 8

2BED/4 NET areas					
Level	Department	Name	Area	RVT Link: Name	RVT Link: File Name
00 Ground Floor Plan	Unit 1	HOUSE 1	39.66 m ²	BLOCK 5 - Affordable Rent - 2 BED	AFFORDABLE RENT - Terrace_2BED-4
01 First Floor Plan	Unit 1	HOUSE 1	39.66 m ²	BLOCK 5 - Affordable Rent - 2 BED	AFFORDABLE RENT - Terrace_2BED-4
			79.32 m ²		

NDSS:

3BED/5 (3 storeys)= 99sqm Storage 2.5sqm
3BED/6 (3 storeys)= 108sqm Storage 2.5sqm
2BED/4 (2 storeys)= 79sqm Storage 2.0sqm