


This drawing is protected by copyright and the information contained therein is the property of William McCall.
The drawing must not be copied and the information contained therein may not be used or disclosed without written permission of and in the manner permitted by William McCall.

0 1 2 3 4 5M


Scale 1:50@ A1

0 1 2 3 4 5 6 7 8 9 10M


Scale 1:100@ A1

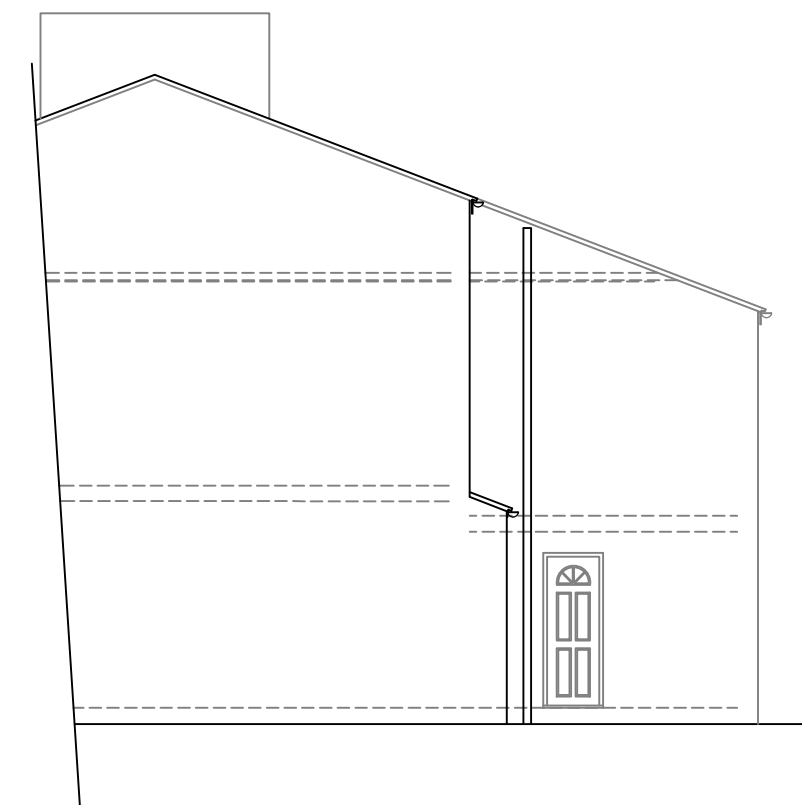

Existing Side Elevation

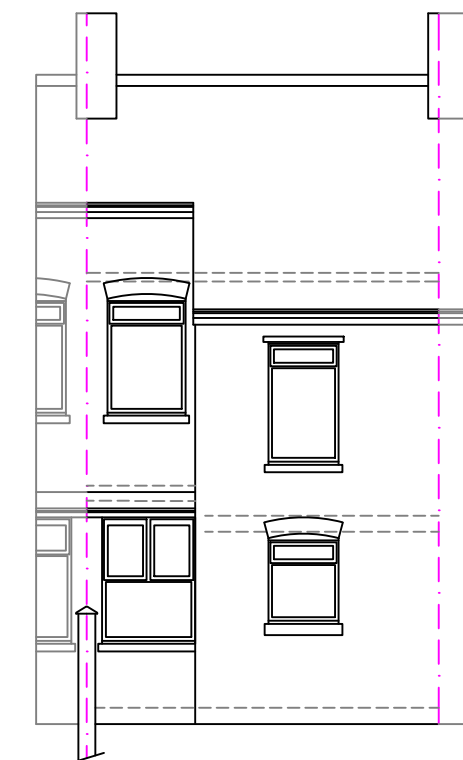


Existing Rear Elevation

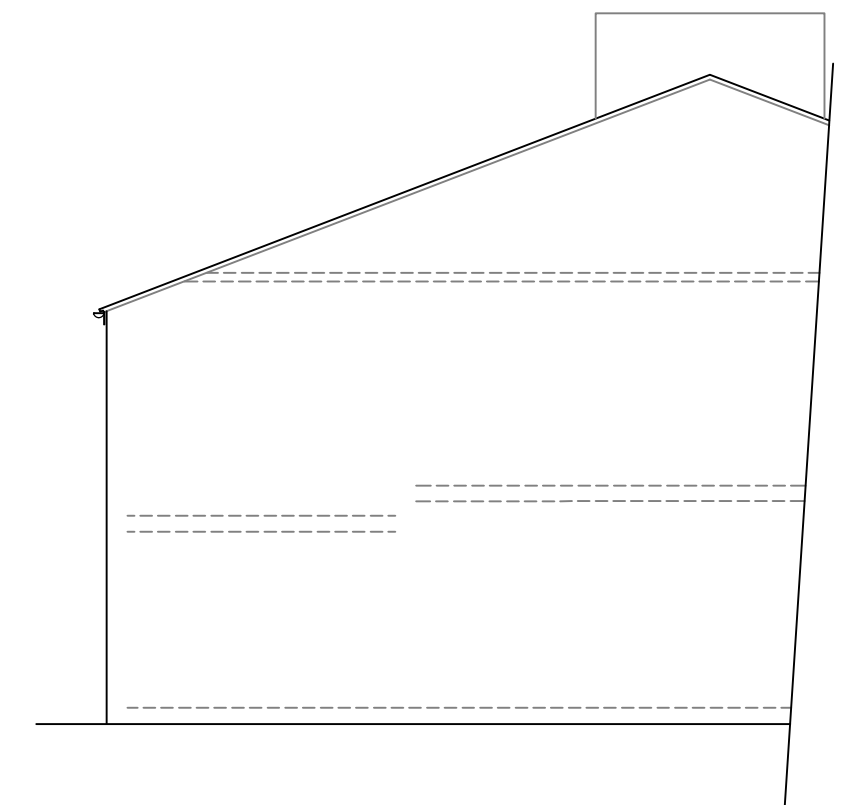


Existing Side Elevation


1:100

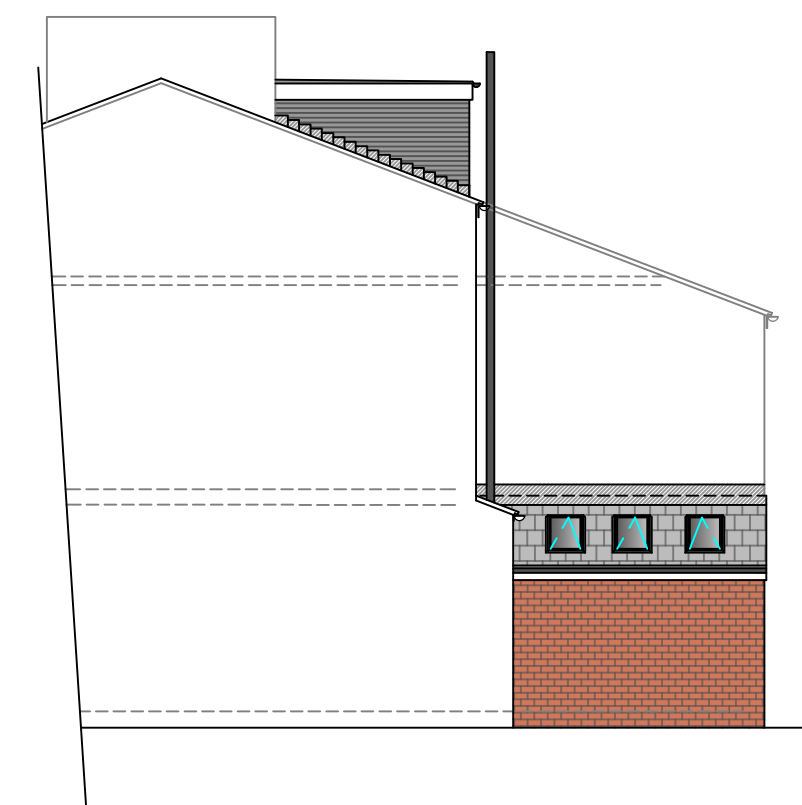

Proposed Side Elevation

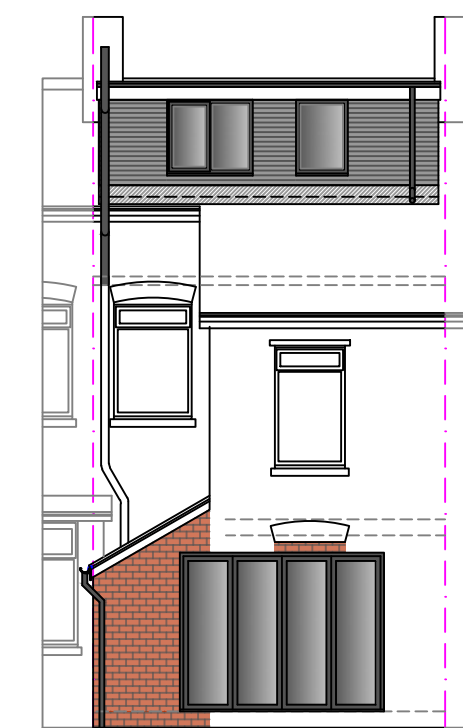


Proposed Rear Elevation

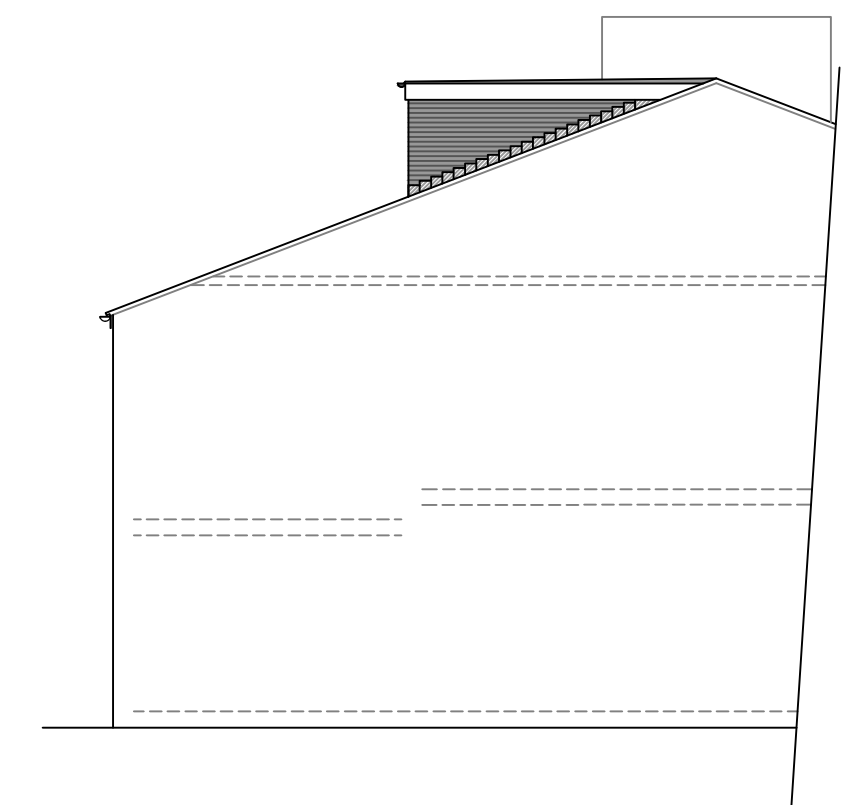


Proposed Side Elevation


1:100

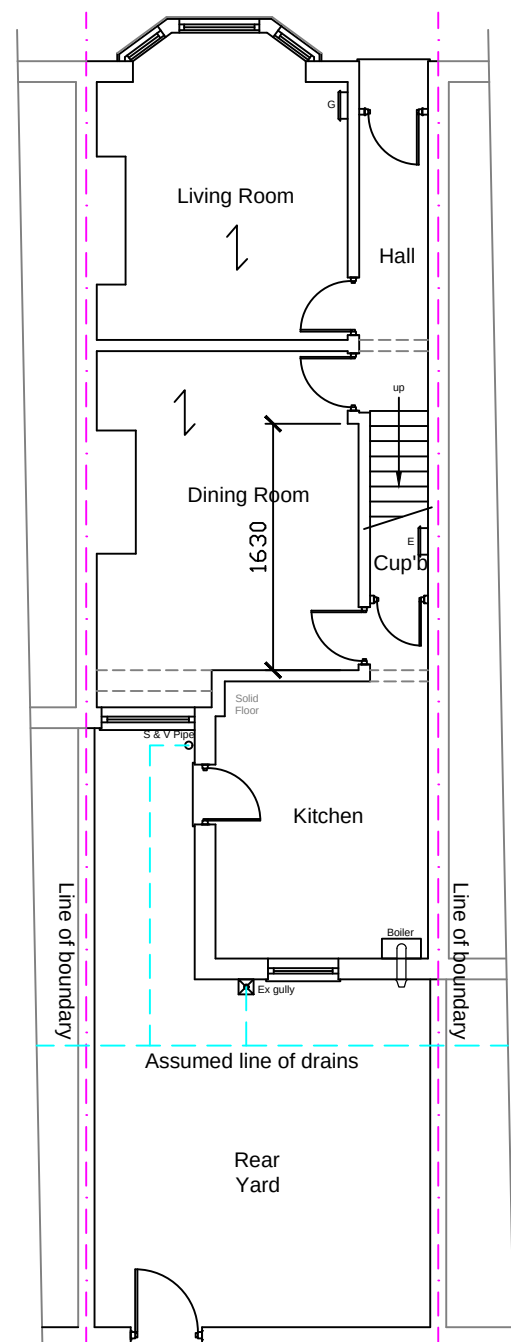

Existing Ground Floor Plan

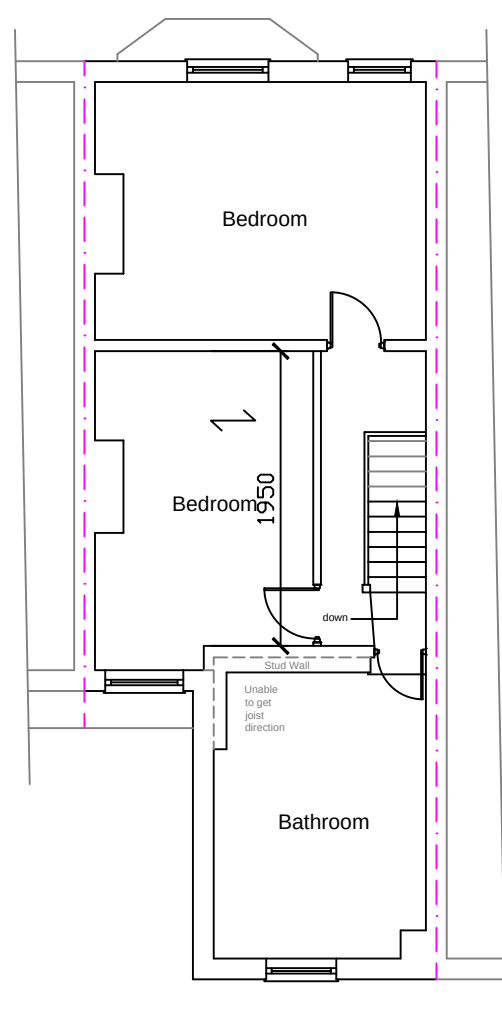


Existing First Floor Plan

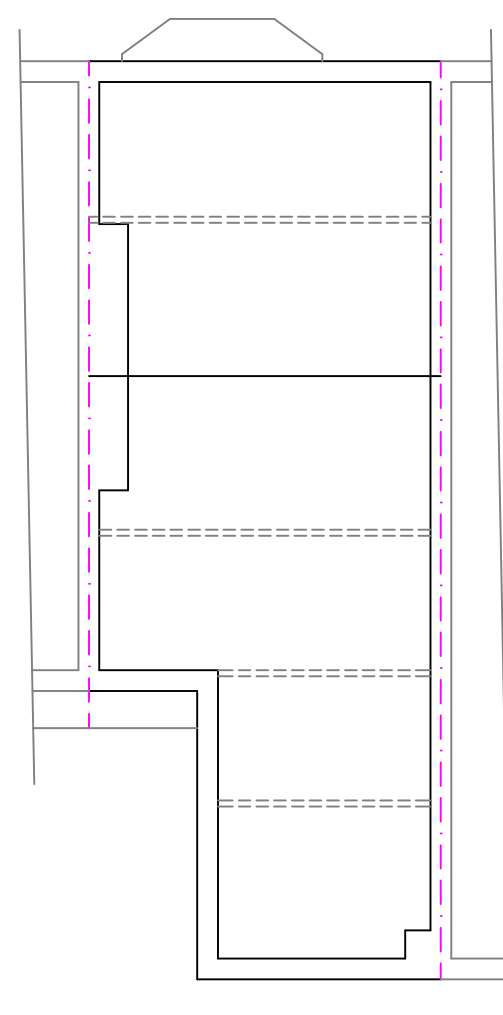


Existing Attic Floor Plan

1:50

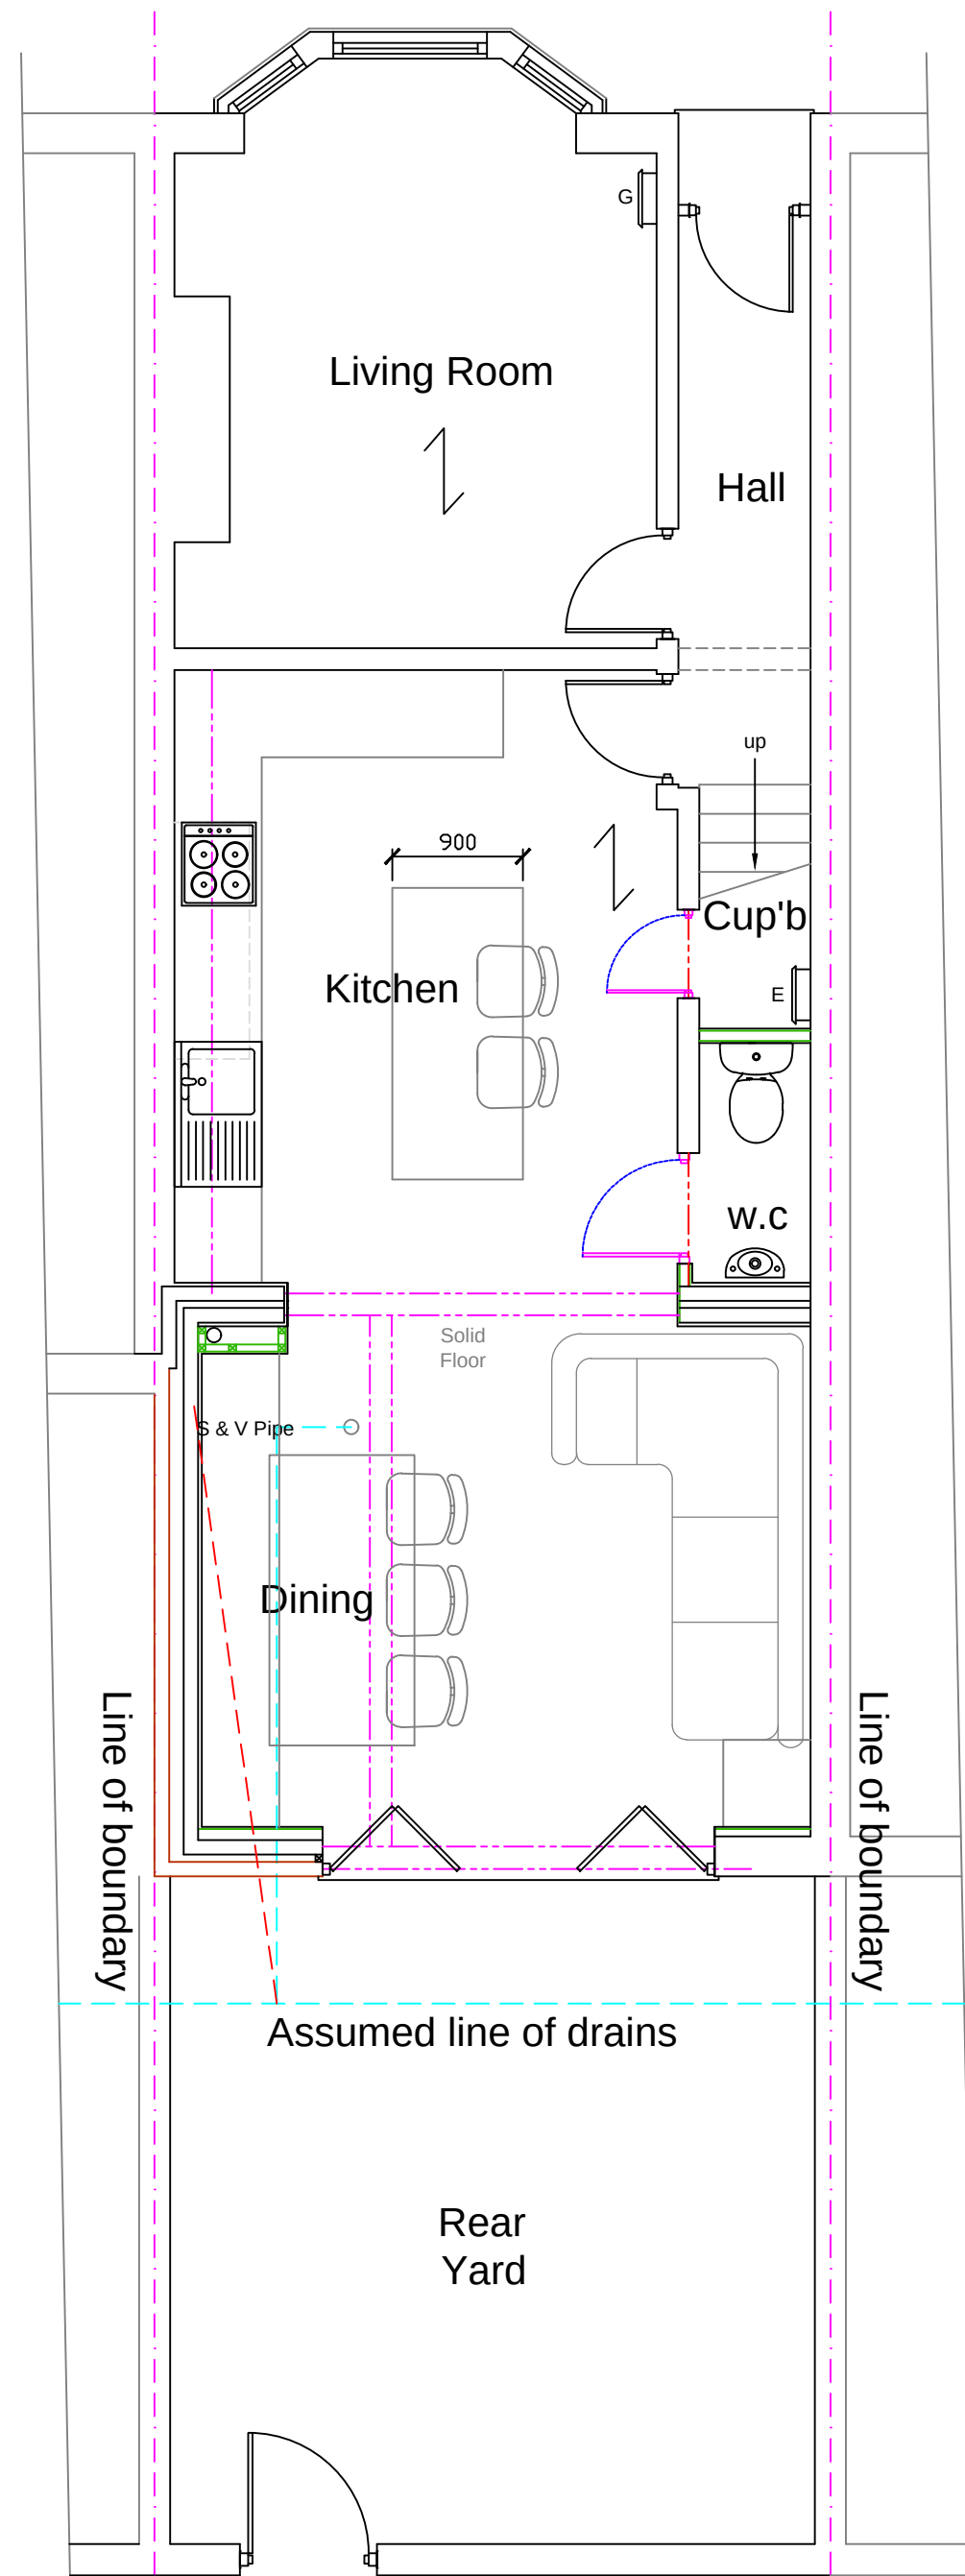


Proposed Ground Floor Plan

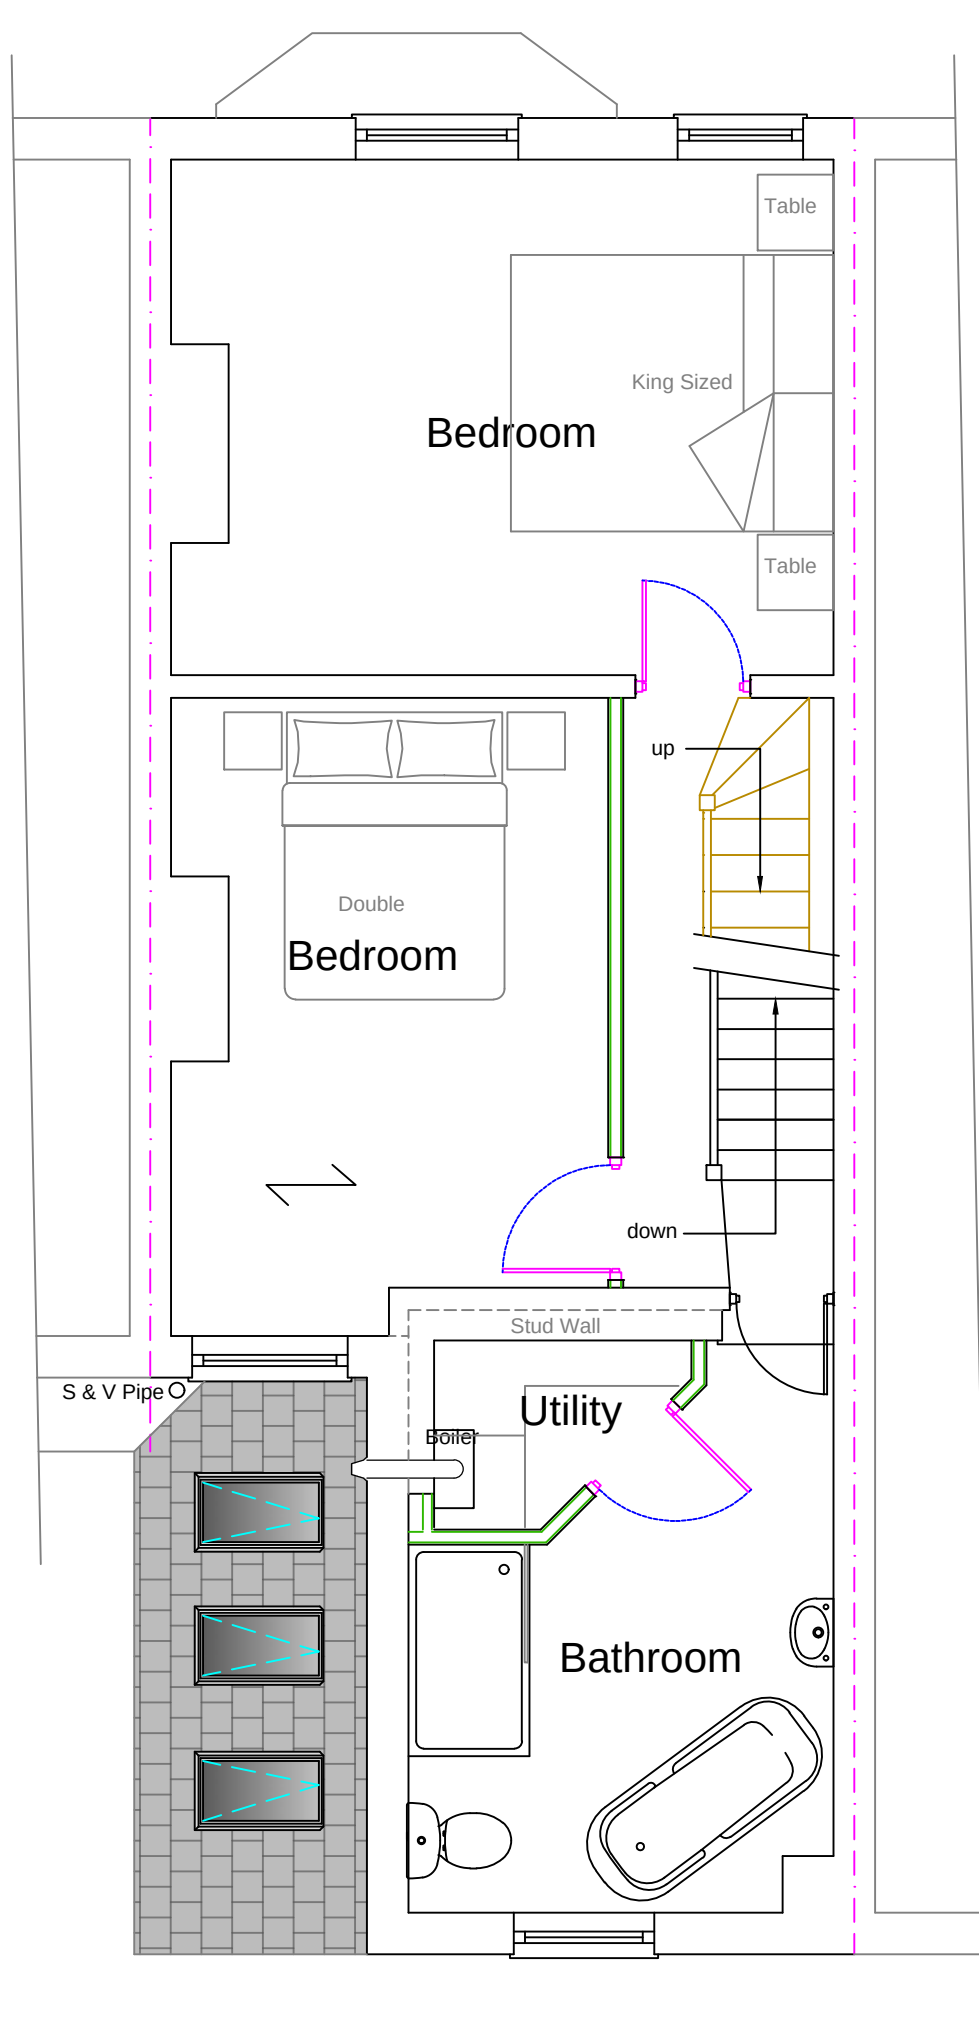

Proposed First Floor Plan

1:50

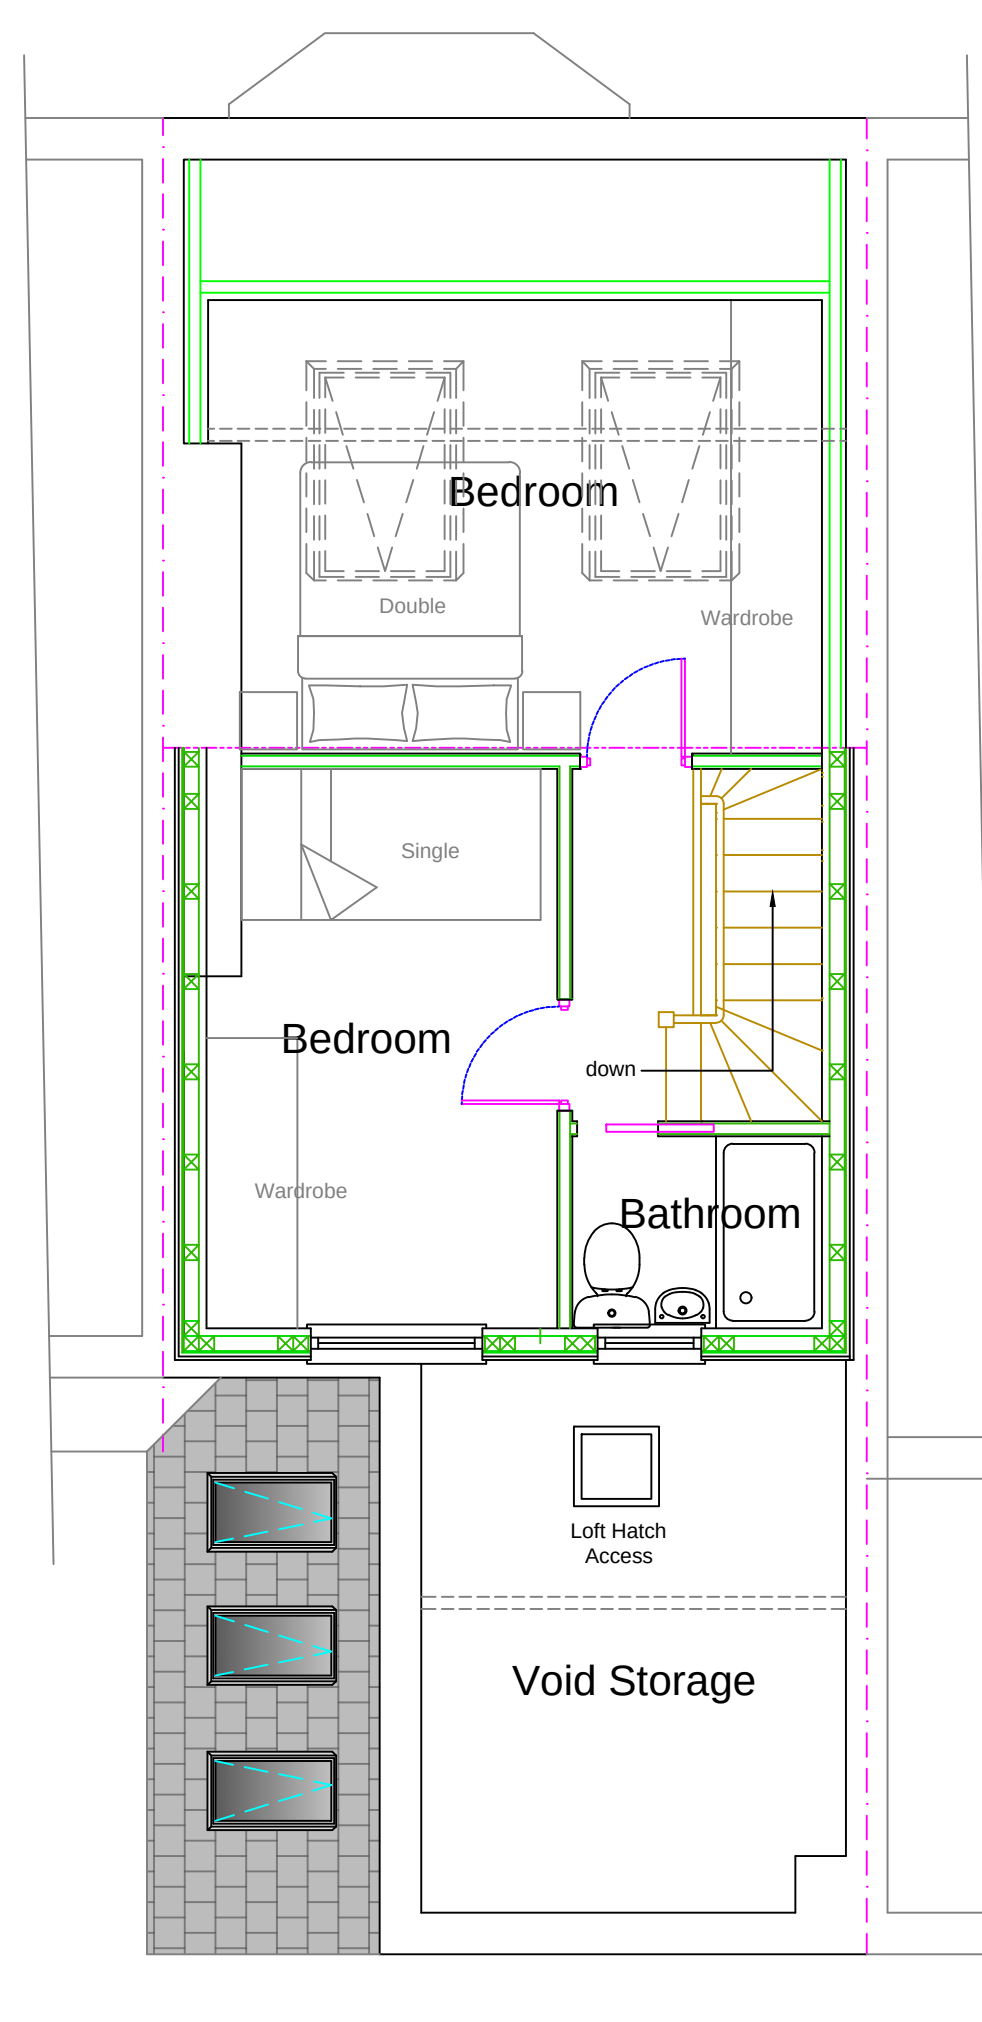

Proposed Attic Floor Plan

Stage :- Householder Planning			
Project Title :- Proposed Single Storey Side/Rear Extension & Dormer Loft Conversion			
Drawing Title :- Existing & Proposed Plans & Elevations			
Client :- Mr & Mrs Coates			
Drwg No :- 02/21/30	1 of 2	Date :- March '21	Rev :-
Scale :- 1:100 & 1:50@A1	Drawn:- SCM	Checked :-	
Site Address :- 34 Cartwright Road, Chorlton, Manchester M21 9EY			
The Old Post Room 34 Chew Valley Road Greenfield Saddleworth OL3 7DA Tel: 01457 871202 www.william-mccall.com enquiries@william-mccall.com			
			
A			