




Do not scale from this drawing. All information should be checked by the contractor on site before commencing work. Any discrepancies should be reported to the architect immediately. All rights are reserved and are not transferable. Unauthorised reproductions of this drawing are not permitted.

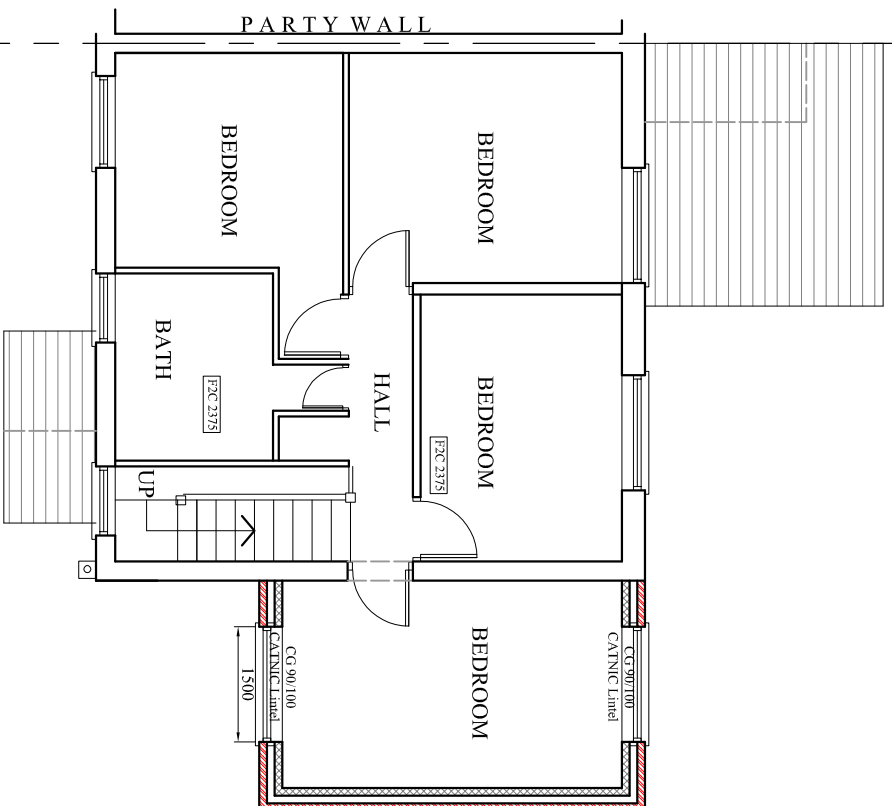

PROPOSED FIRST FLOOR PLAN

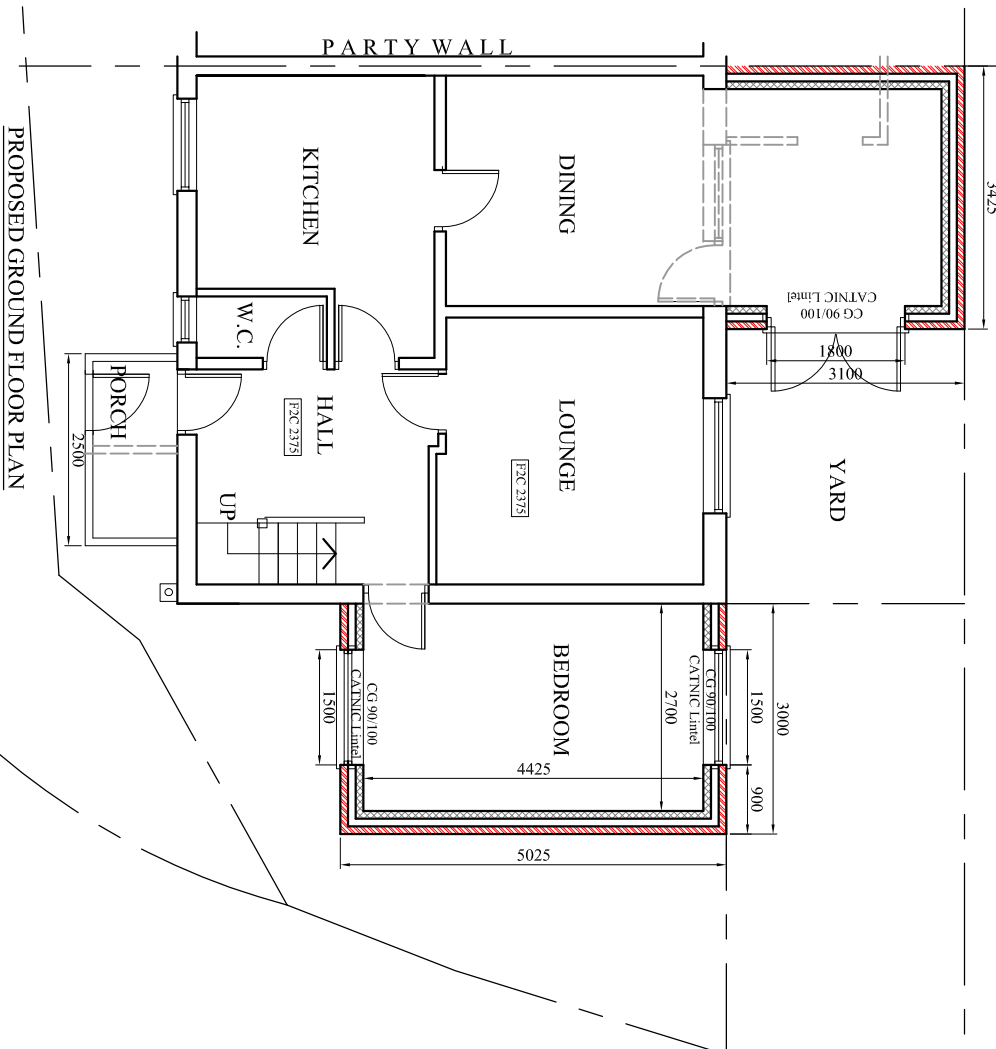


PROPOSED GROUND FLOOR PLAN

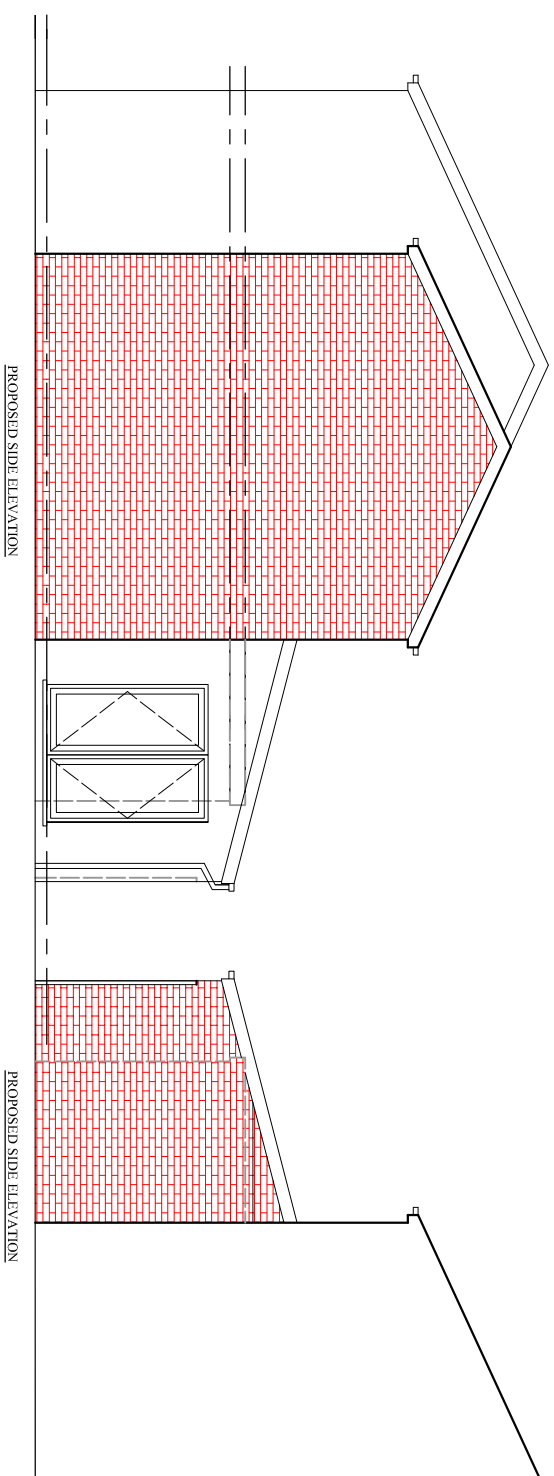

PROPOSED SIDE ELEVATION

PROPOSED SIDE ELEVATION

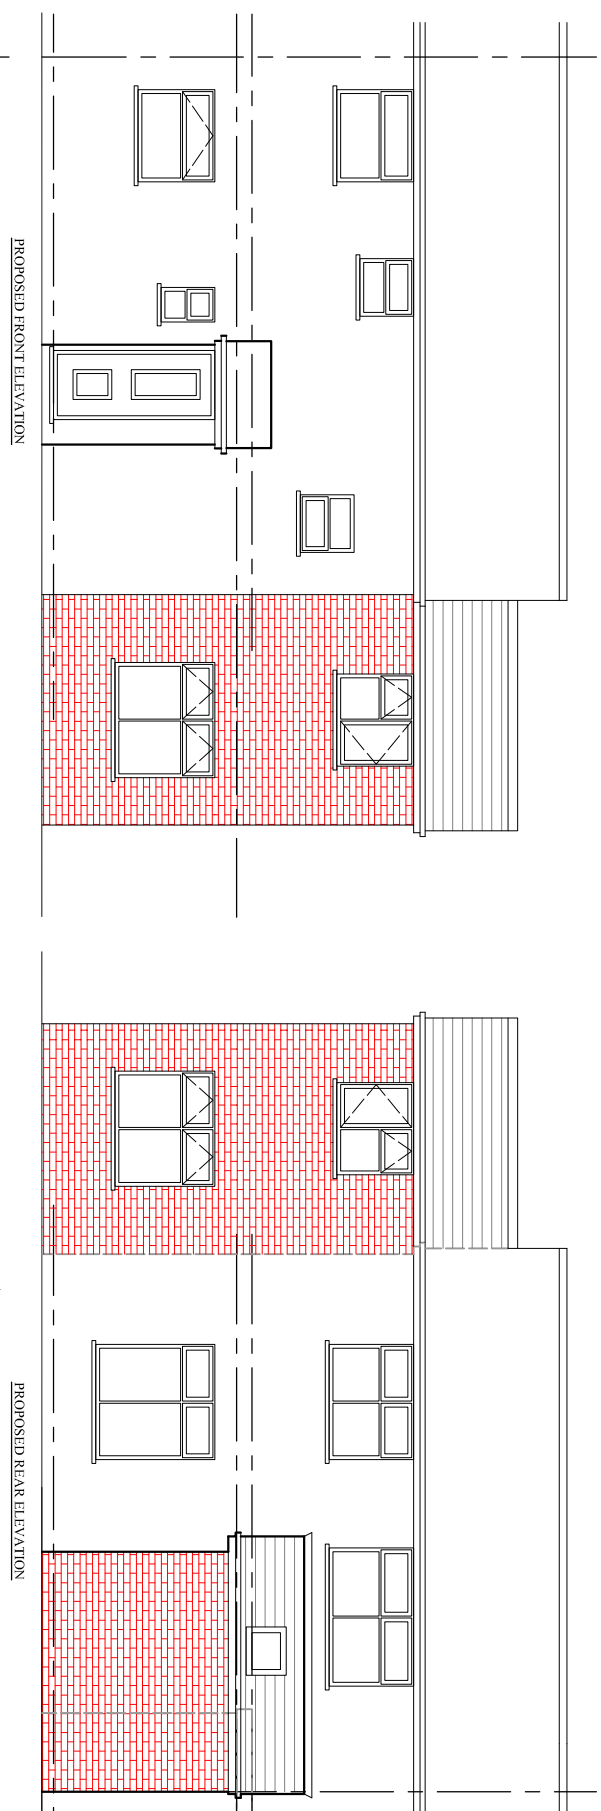

PROPOSED FRONT ELEVATION

PROPOSED REAR ELEVATION

PROJECT
18, Bembridge Close,
Rusholme M14 5WX

CLIENT
Miss. Zanib Nasim

DRAWING TITLE
proposed Plan

JOB No _____

DRAWING No _____

NA-P02

SCALE	DATE	REVISION
1:100@A3	Nov. 2018	
<u>DRAWN</u>	<u>CHECKED BY</u>	-
NA		

t: 0782 895 3405
e: niamat@hotmail.co.uk