




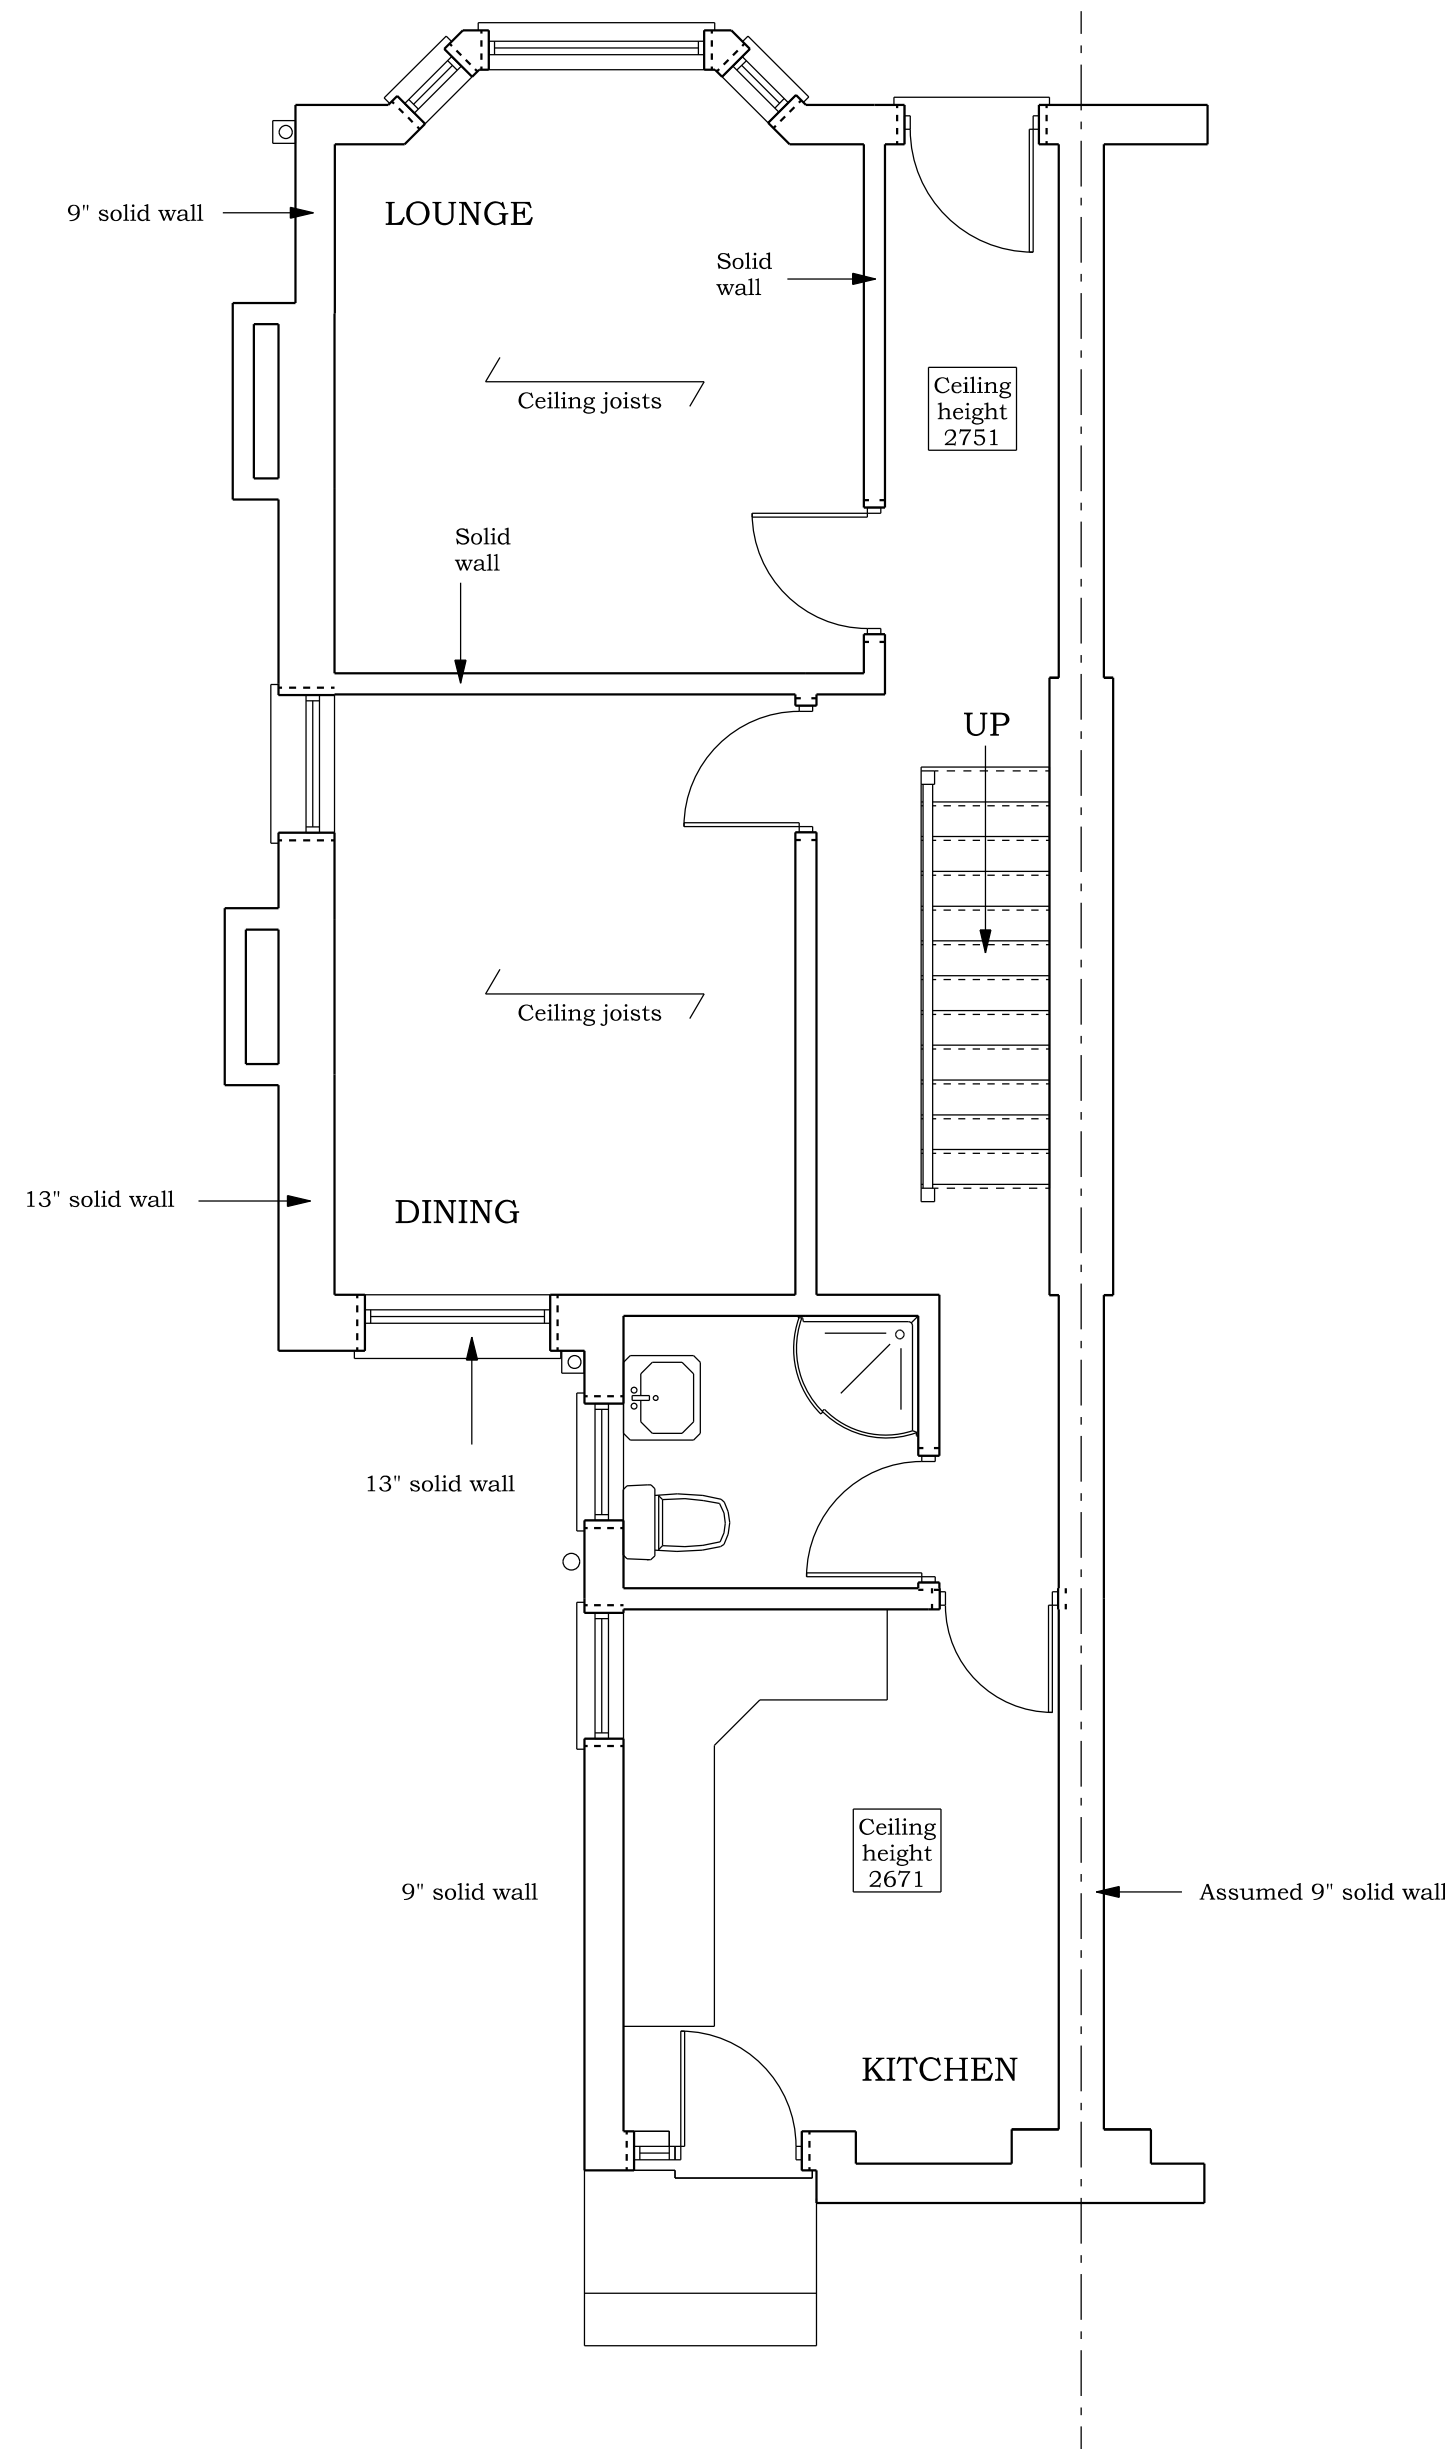

EXISTING GROUND FLOOR PLAN

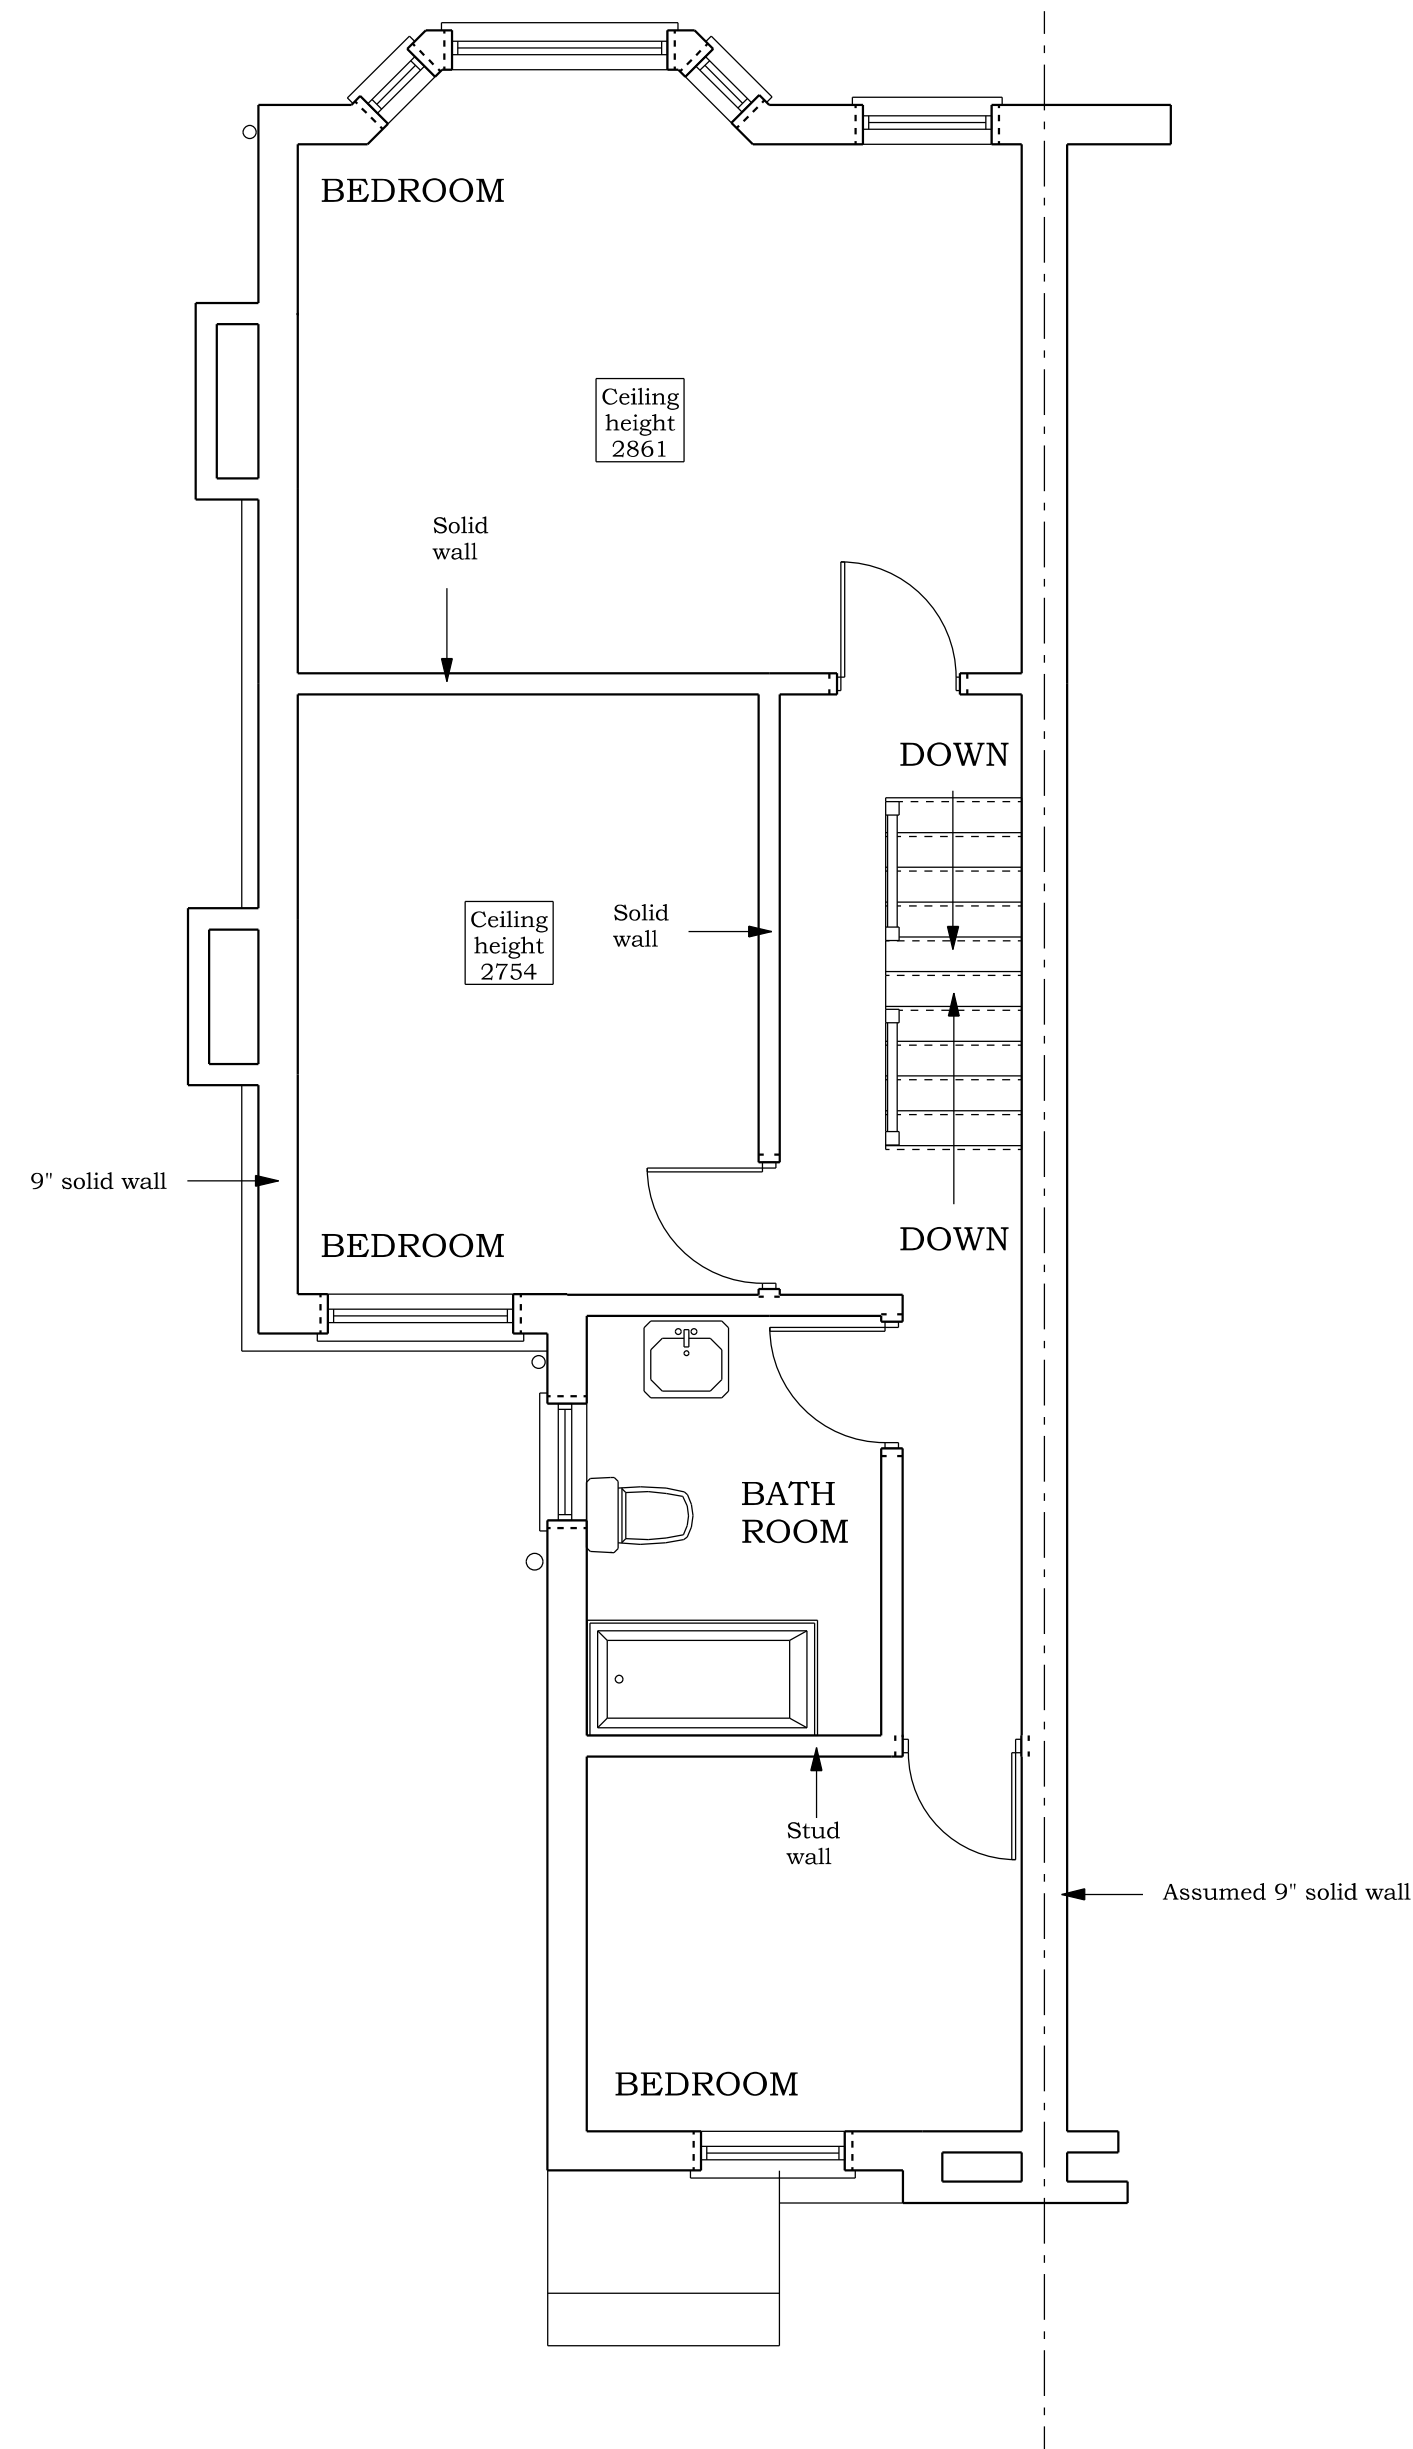


EXISTING FIRST FLOOR PLAN

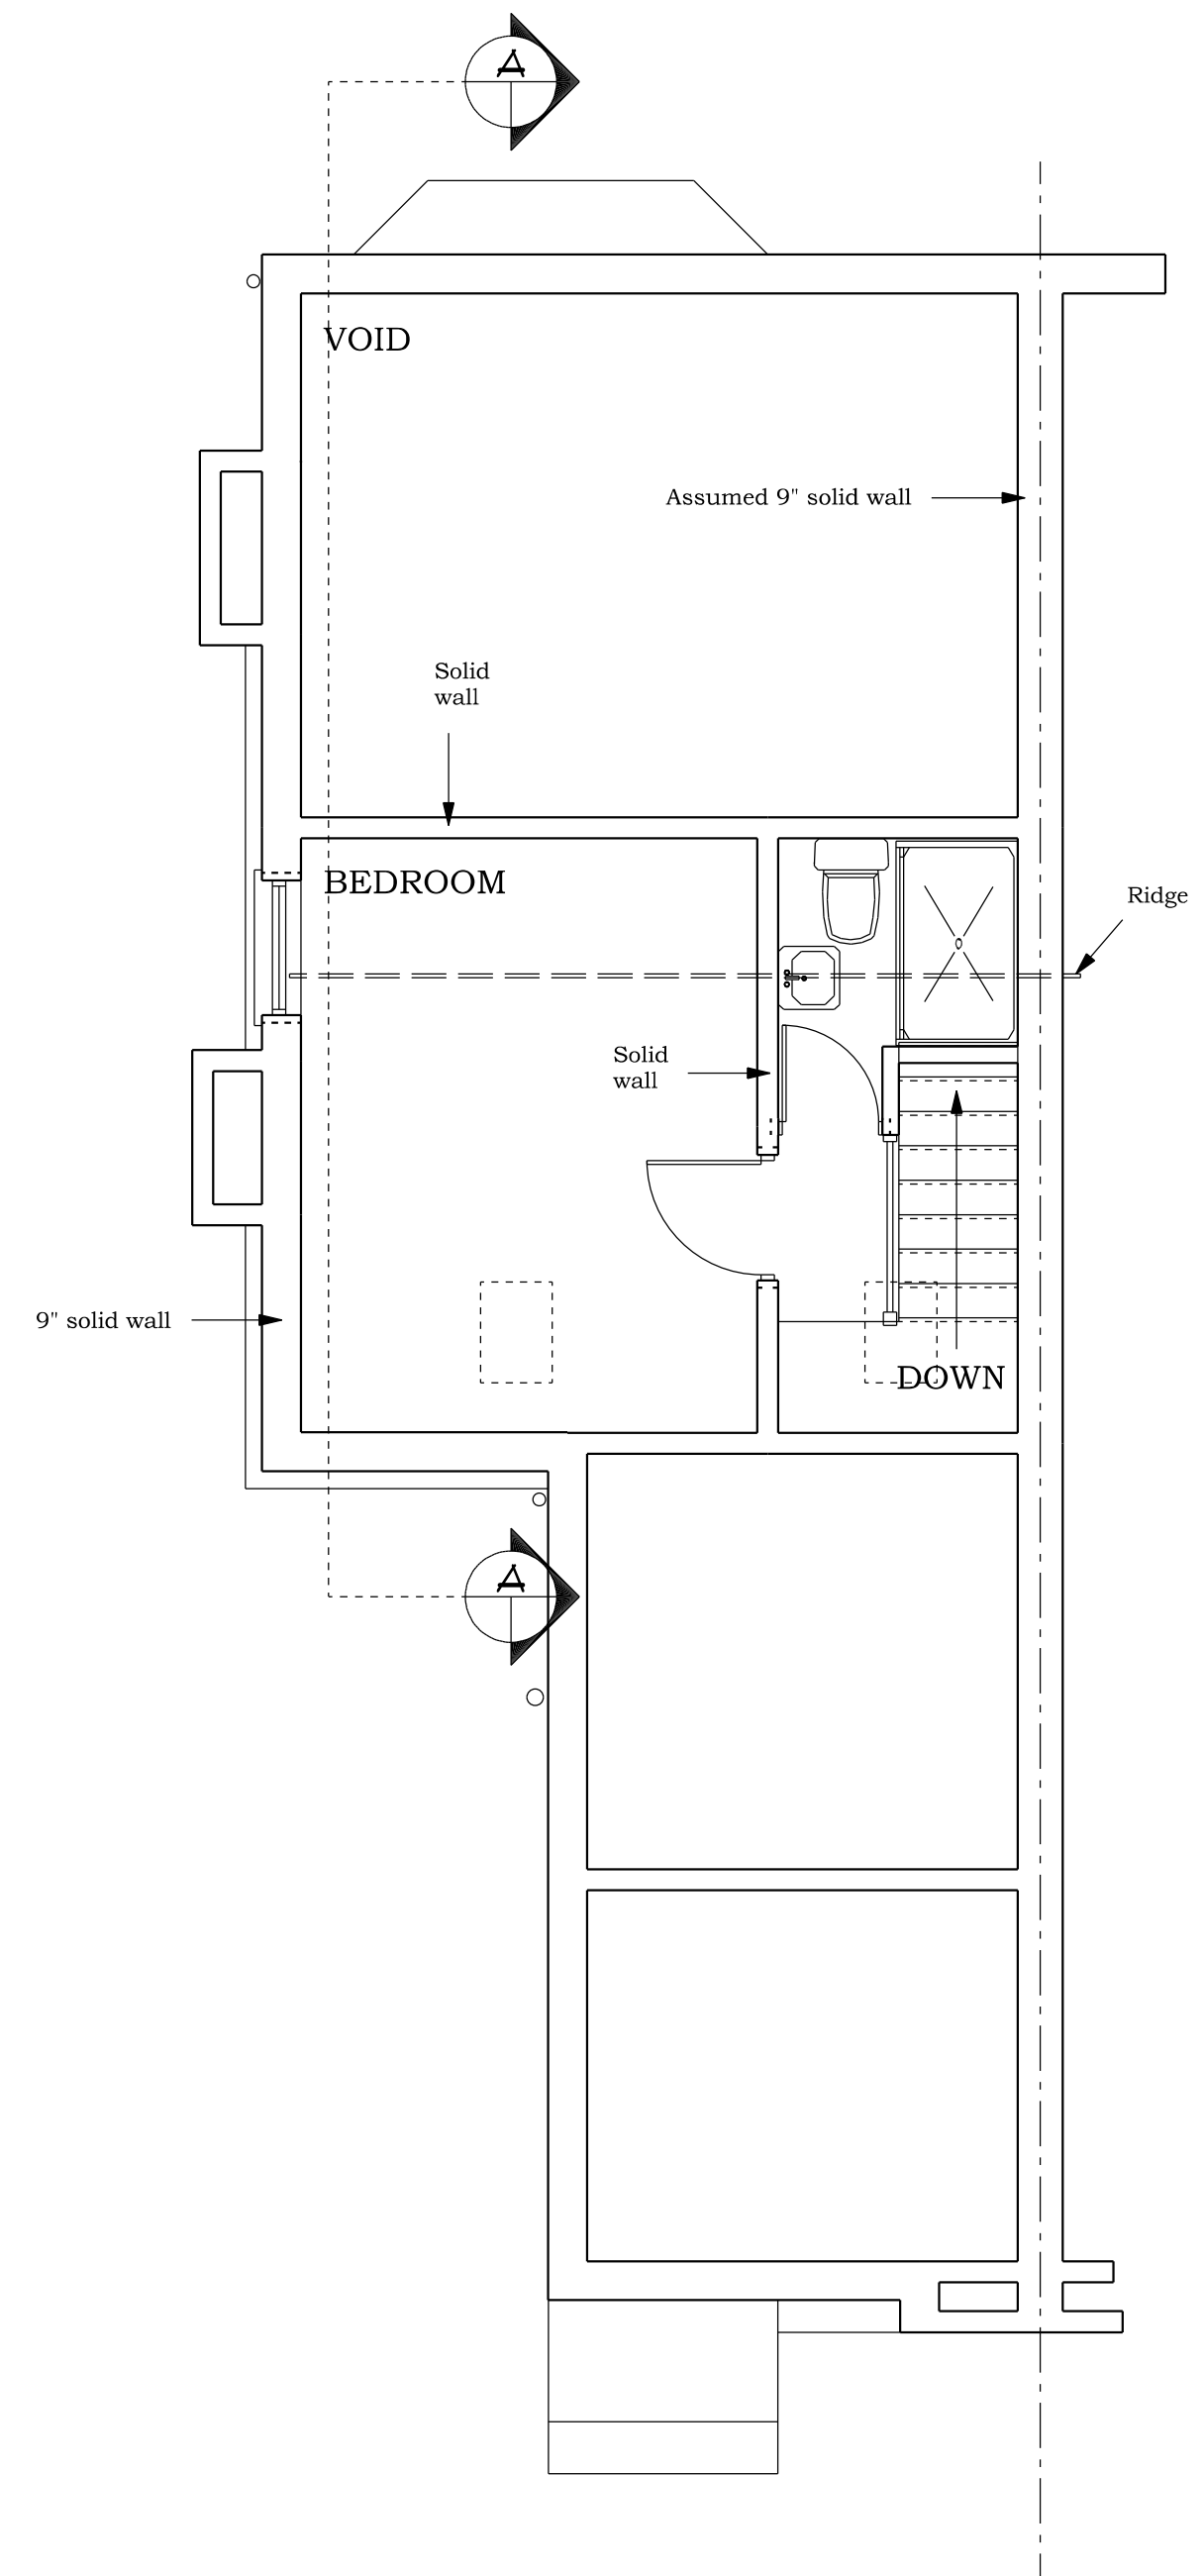

EXISTING SECOND FLOOR PLAN

BRADLEY BUILDING DESIGN LTD.  
 KEEPERS COTTAGE,  
 LYME PARK,  
 DISLEY,  
 STOCKPORT.  
 SK12 2NS.  
 01625 858244  
 Mob 07989 326039  
 bradleybuildingdesign@btopenworld.com

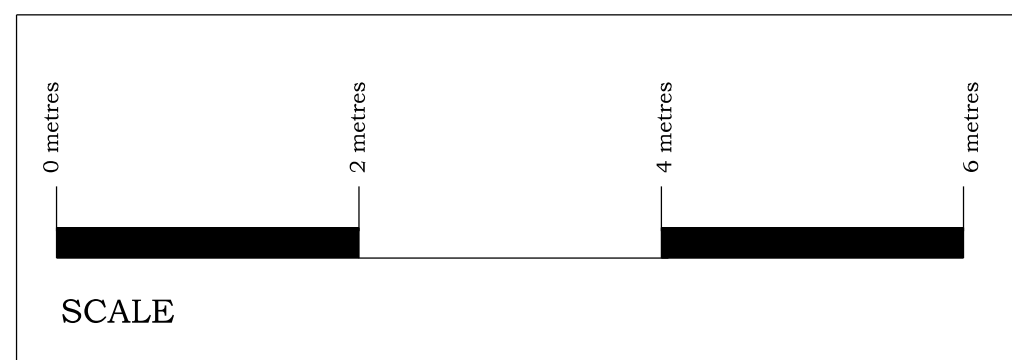

EXISTING FLOOR PLANS  
 LOFT CONVERSION  
 for  
 Mr. J. HATELEY,  
 at  
 3, WILTON ROAD,  
 CHORLTON,  
 M21 9GS.  
 Scale 1:50 @ A1  
 Date MAY 2021  
 Drawing Number 1963/2