


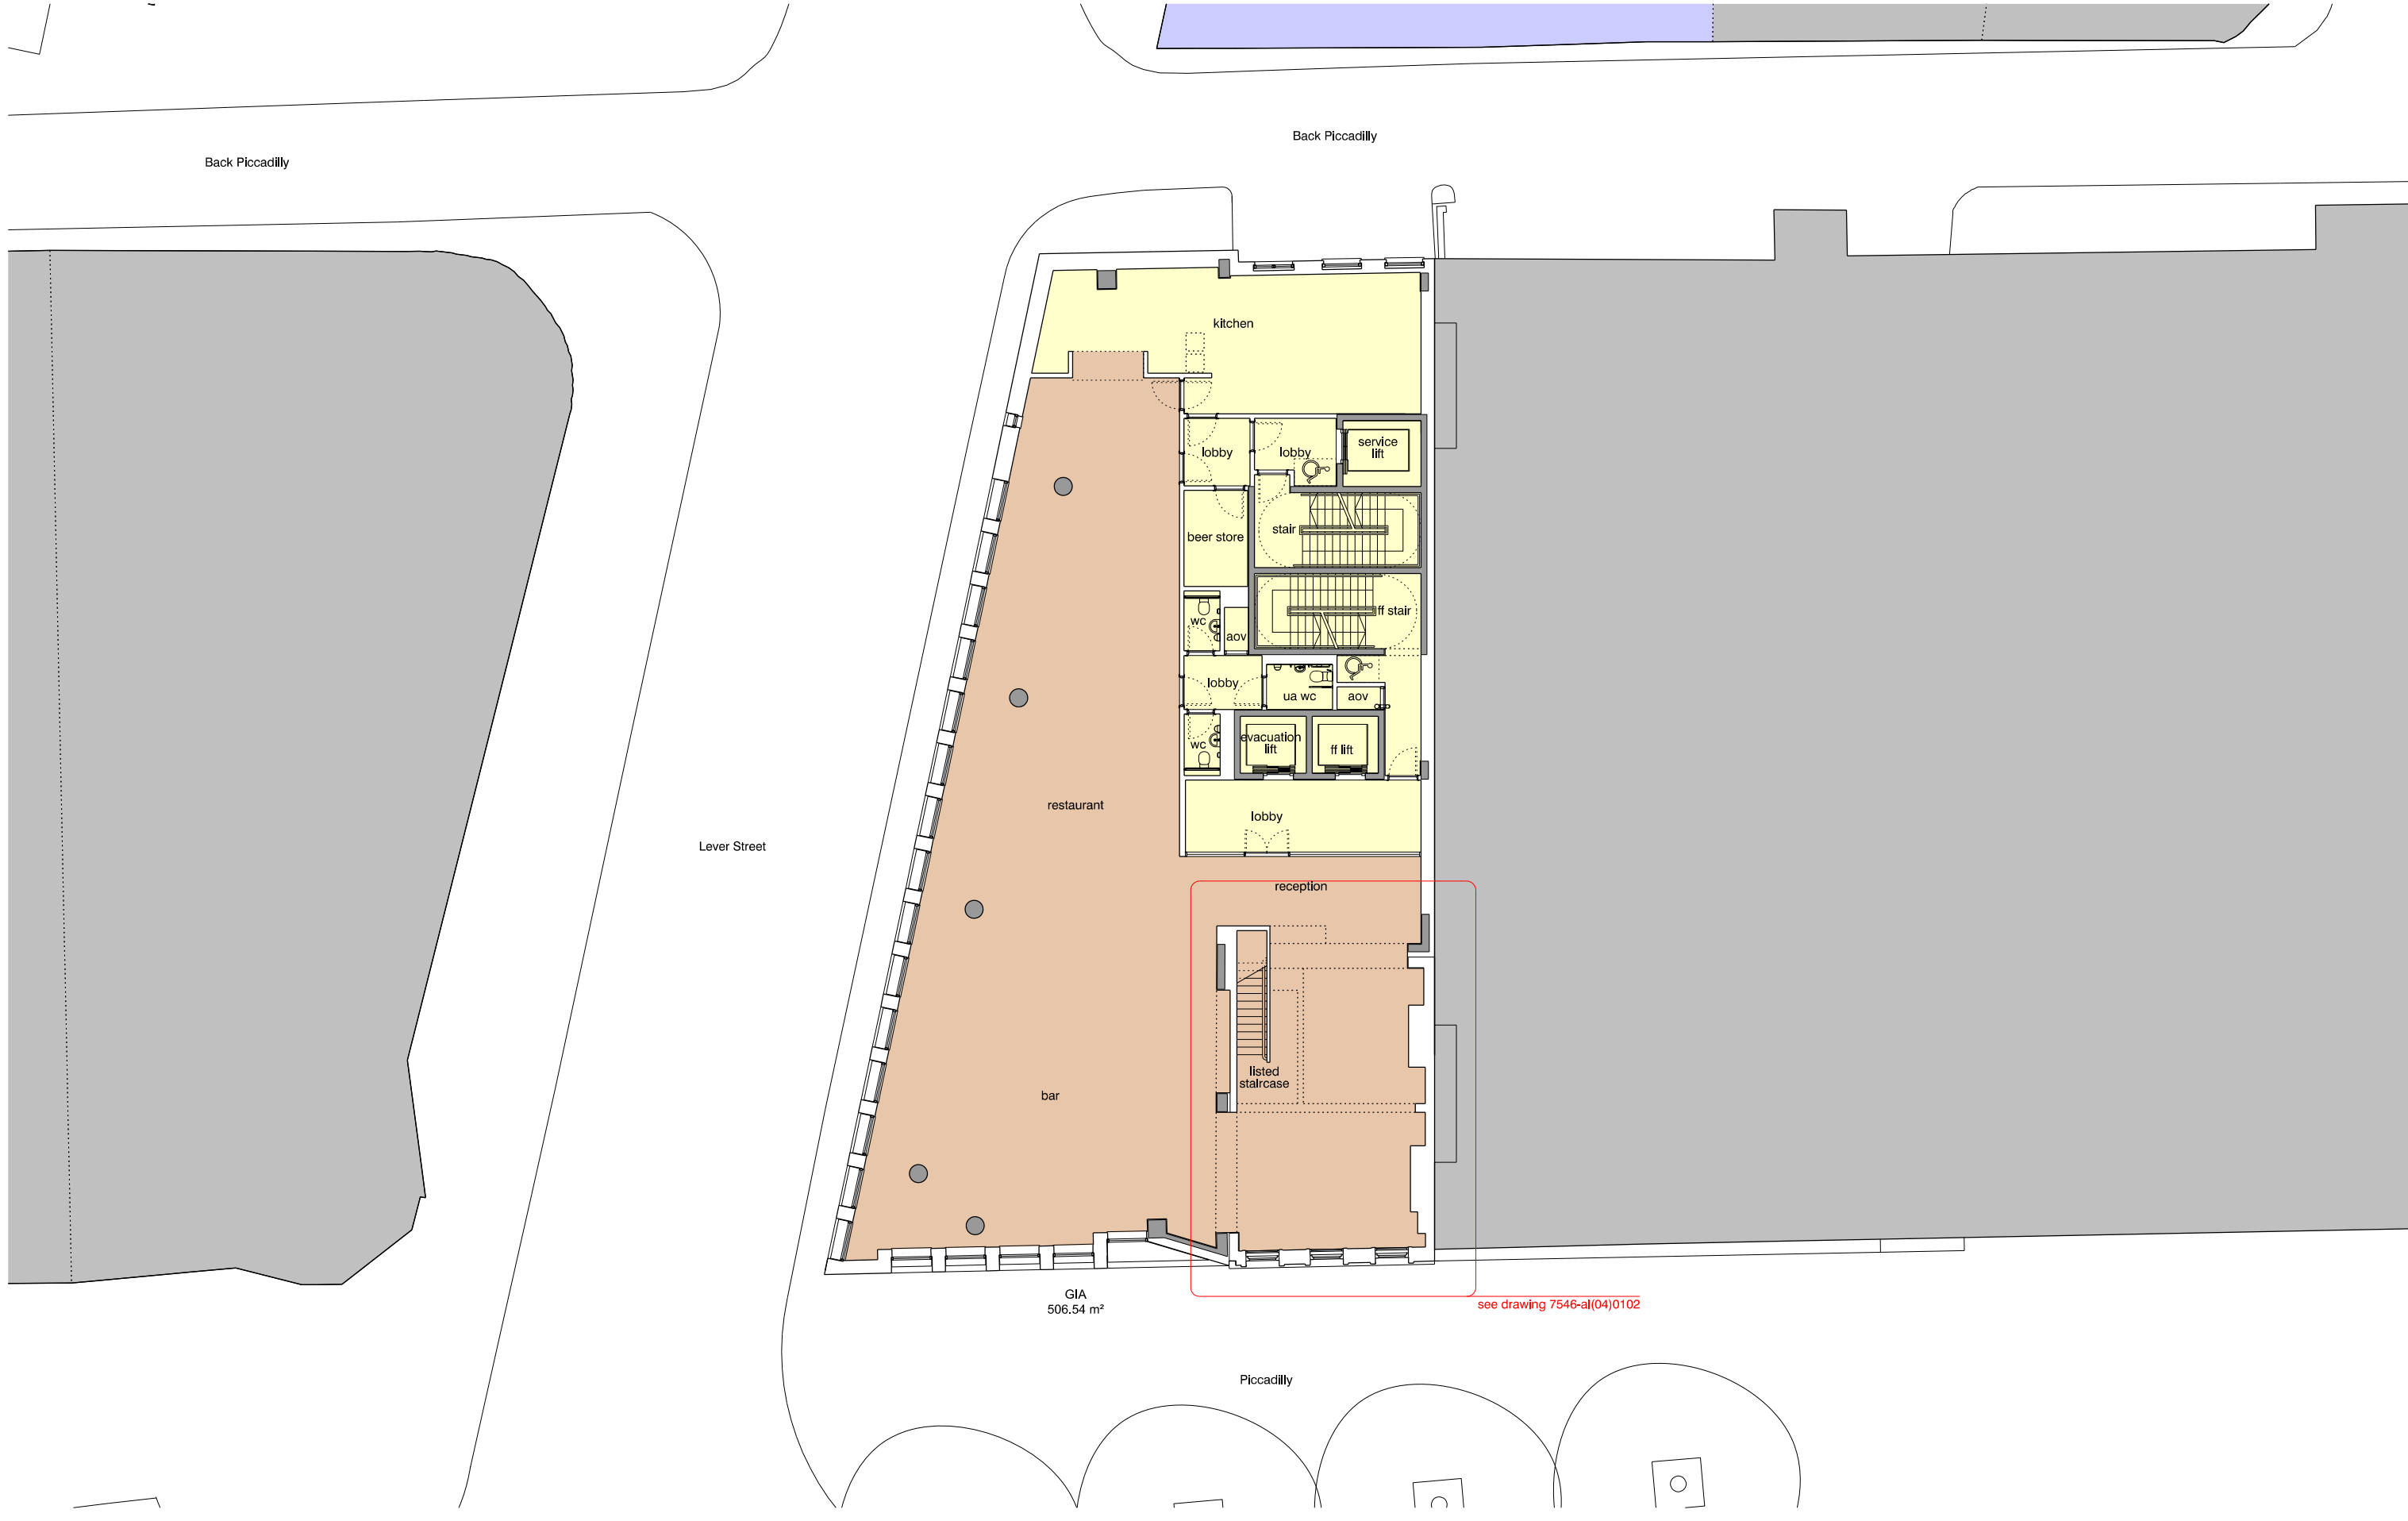

revision:	date:	note:
P01	2020.06.02	preliminary first issue
P02	2020.06.17	updated
P03	2020.06.29	structure added
P04	2020.07.01	updated
P05	2020.07.09	updated
P06	2020.07.31	updated
P07	2020.08.04	updated
P08	2021.01.18	updated
P09	2021.03.19	updated



project
43-47 piccadilly, manchester
job no.
7422
title
proposed 1st floor plan
scale
1:200 @ A3
drawing no.
7546-al(04)0011

stephenson hamilton risley
STUDIO
3 riverside mews
4 commercial street
manchester, M15 4RQ
www.shr.studio
mail@shr.studio
0161 832 0244