

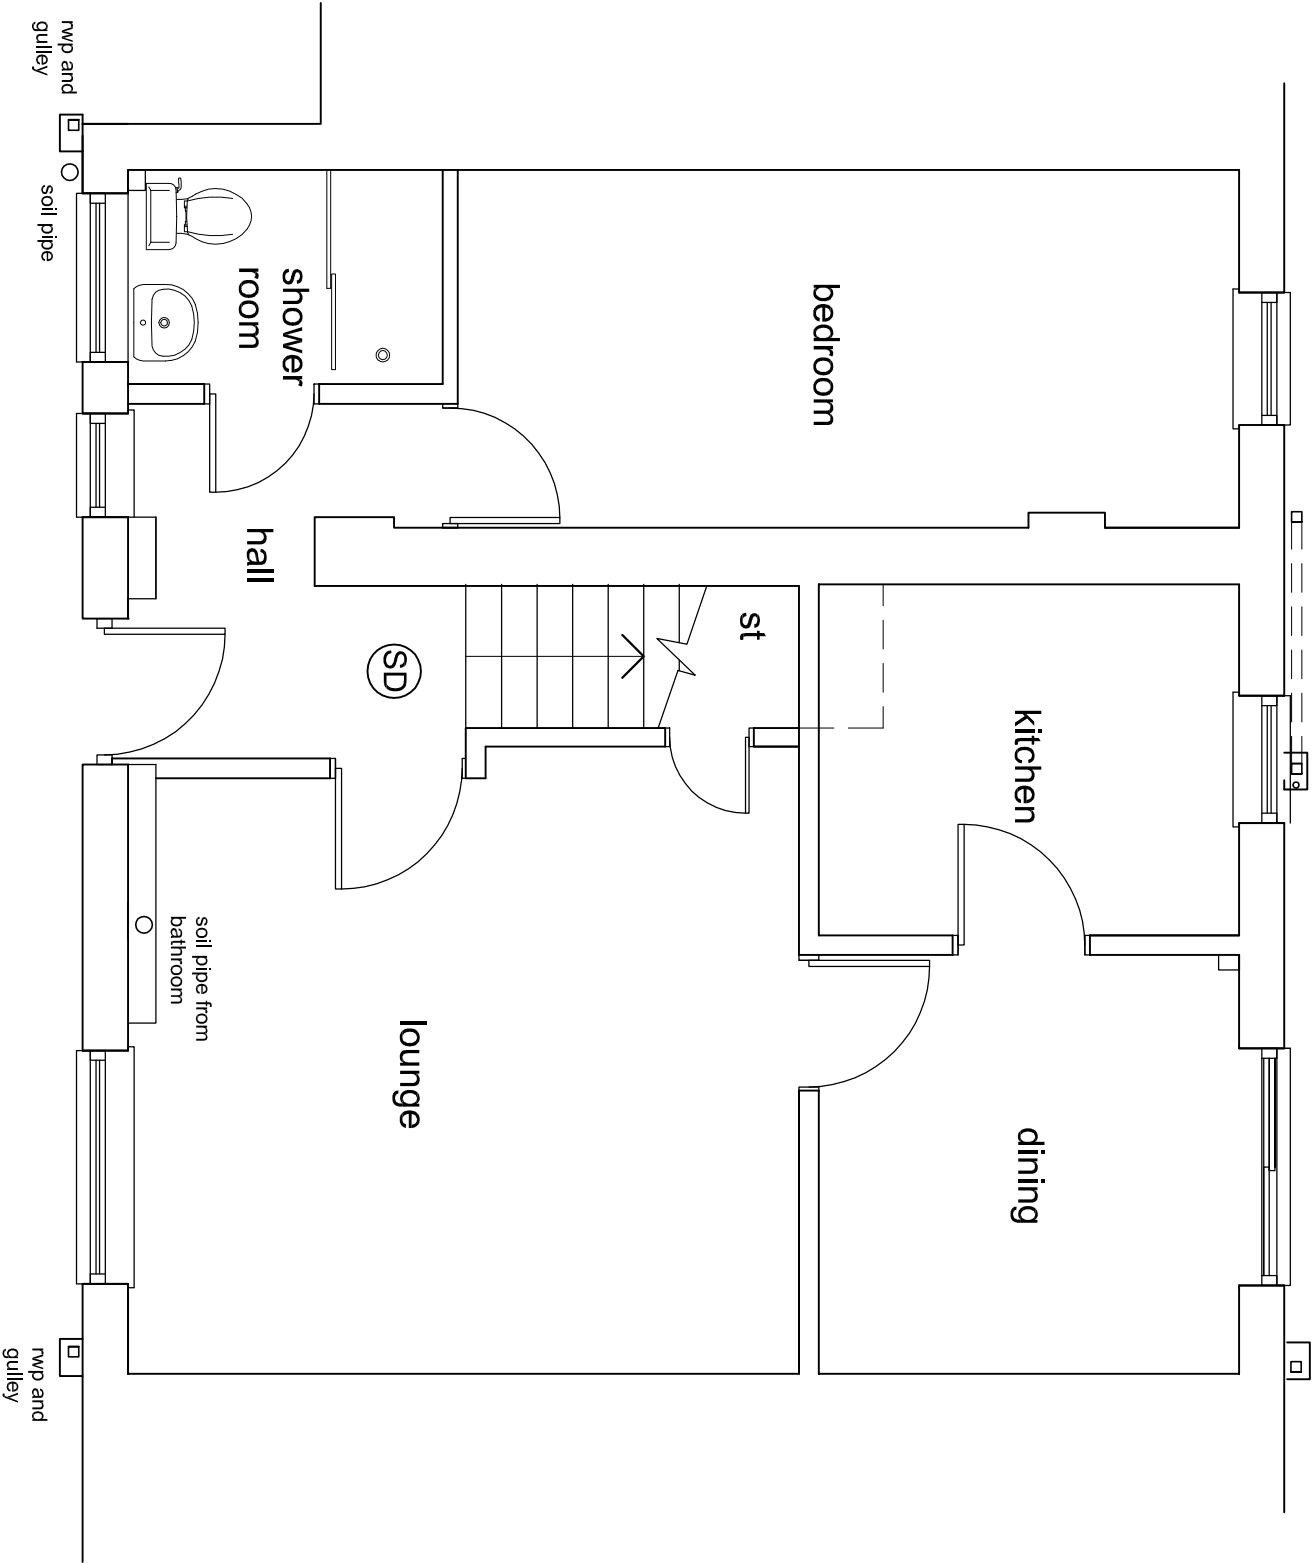


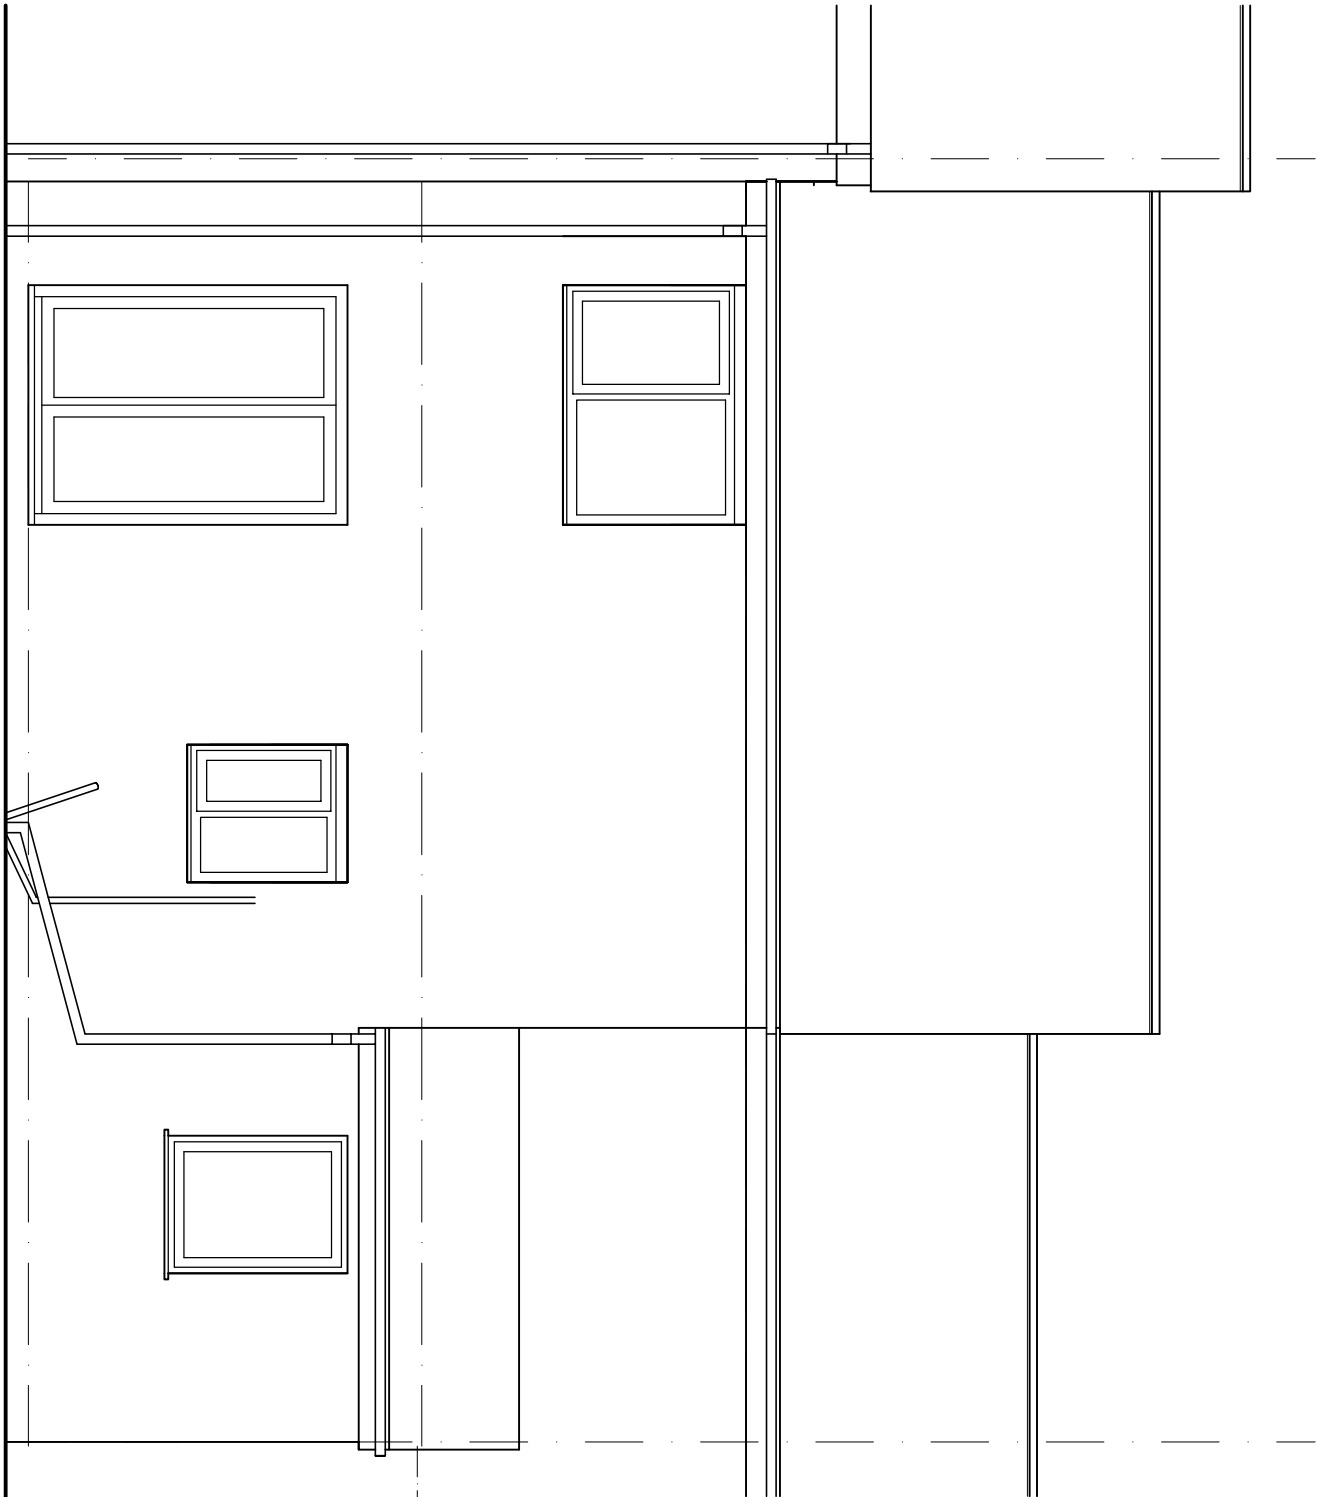

EXISTING GROUND FLOOR PLAN

 

EXISTING REAR ELEVATION

Client: **MRS FONG**

Project: **PROPOSED EXTENSION**

Address: **84 DERBY STREET,
CHEETHAM HILL, M8 8JW**

Drawing: **EXISTING PLANS & ELEVATIONS**

Drg No:1800/201 Date: May 2022 Scale: 1:50 @A3

Brian Elwell & Co

Building Surveying &
Architectural Services

171 STAMFORD ROAD, AUDENSHAW, MANCHESTER, M34 5NP
TEL: 07711 496691

Email: Brian@BrianElwell.co.uk

All dimensions for setting out are to be checked on site.

The copyright of this drawing is reserved by Brian Elwell and Co. This drawing is not to be copied, circulated, published, traced or used by any person without the consent of Brian Elwell and Co.