




2 EXISTING SHOP FRONT ELEVATION A-A
1:100



3 EXISTING SIDE ELEVATION B-B
1:100

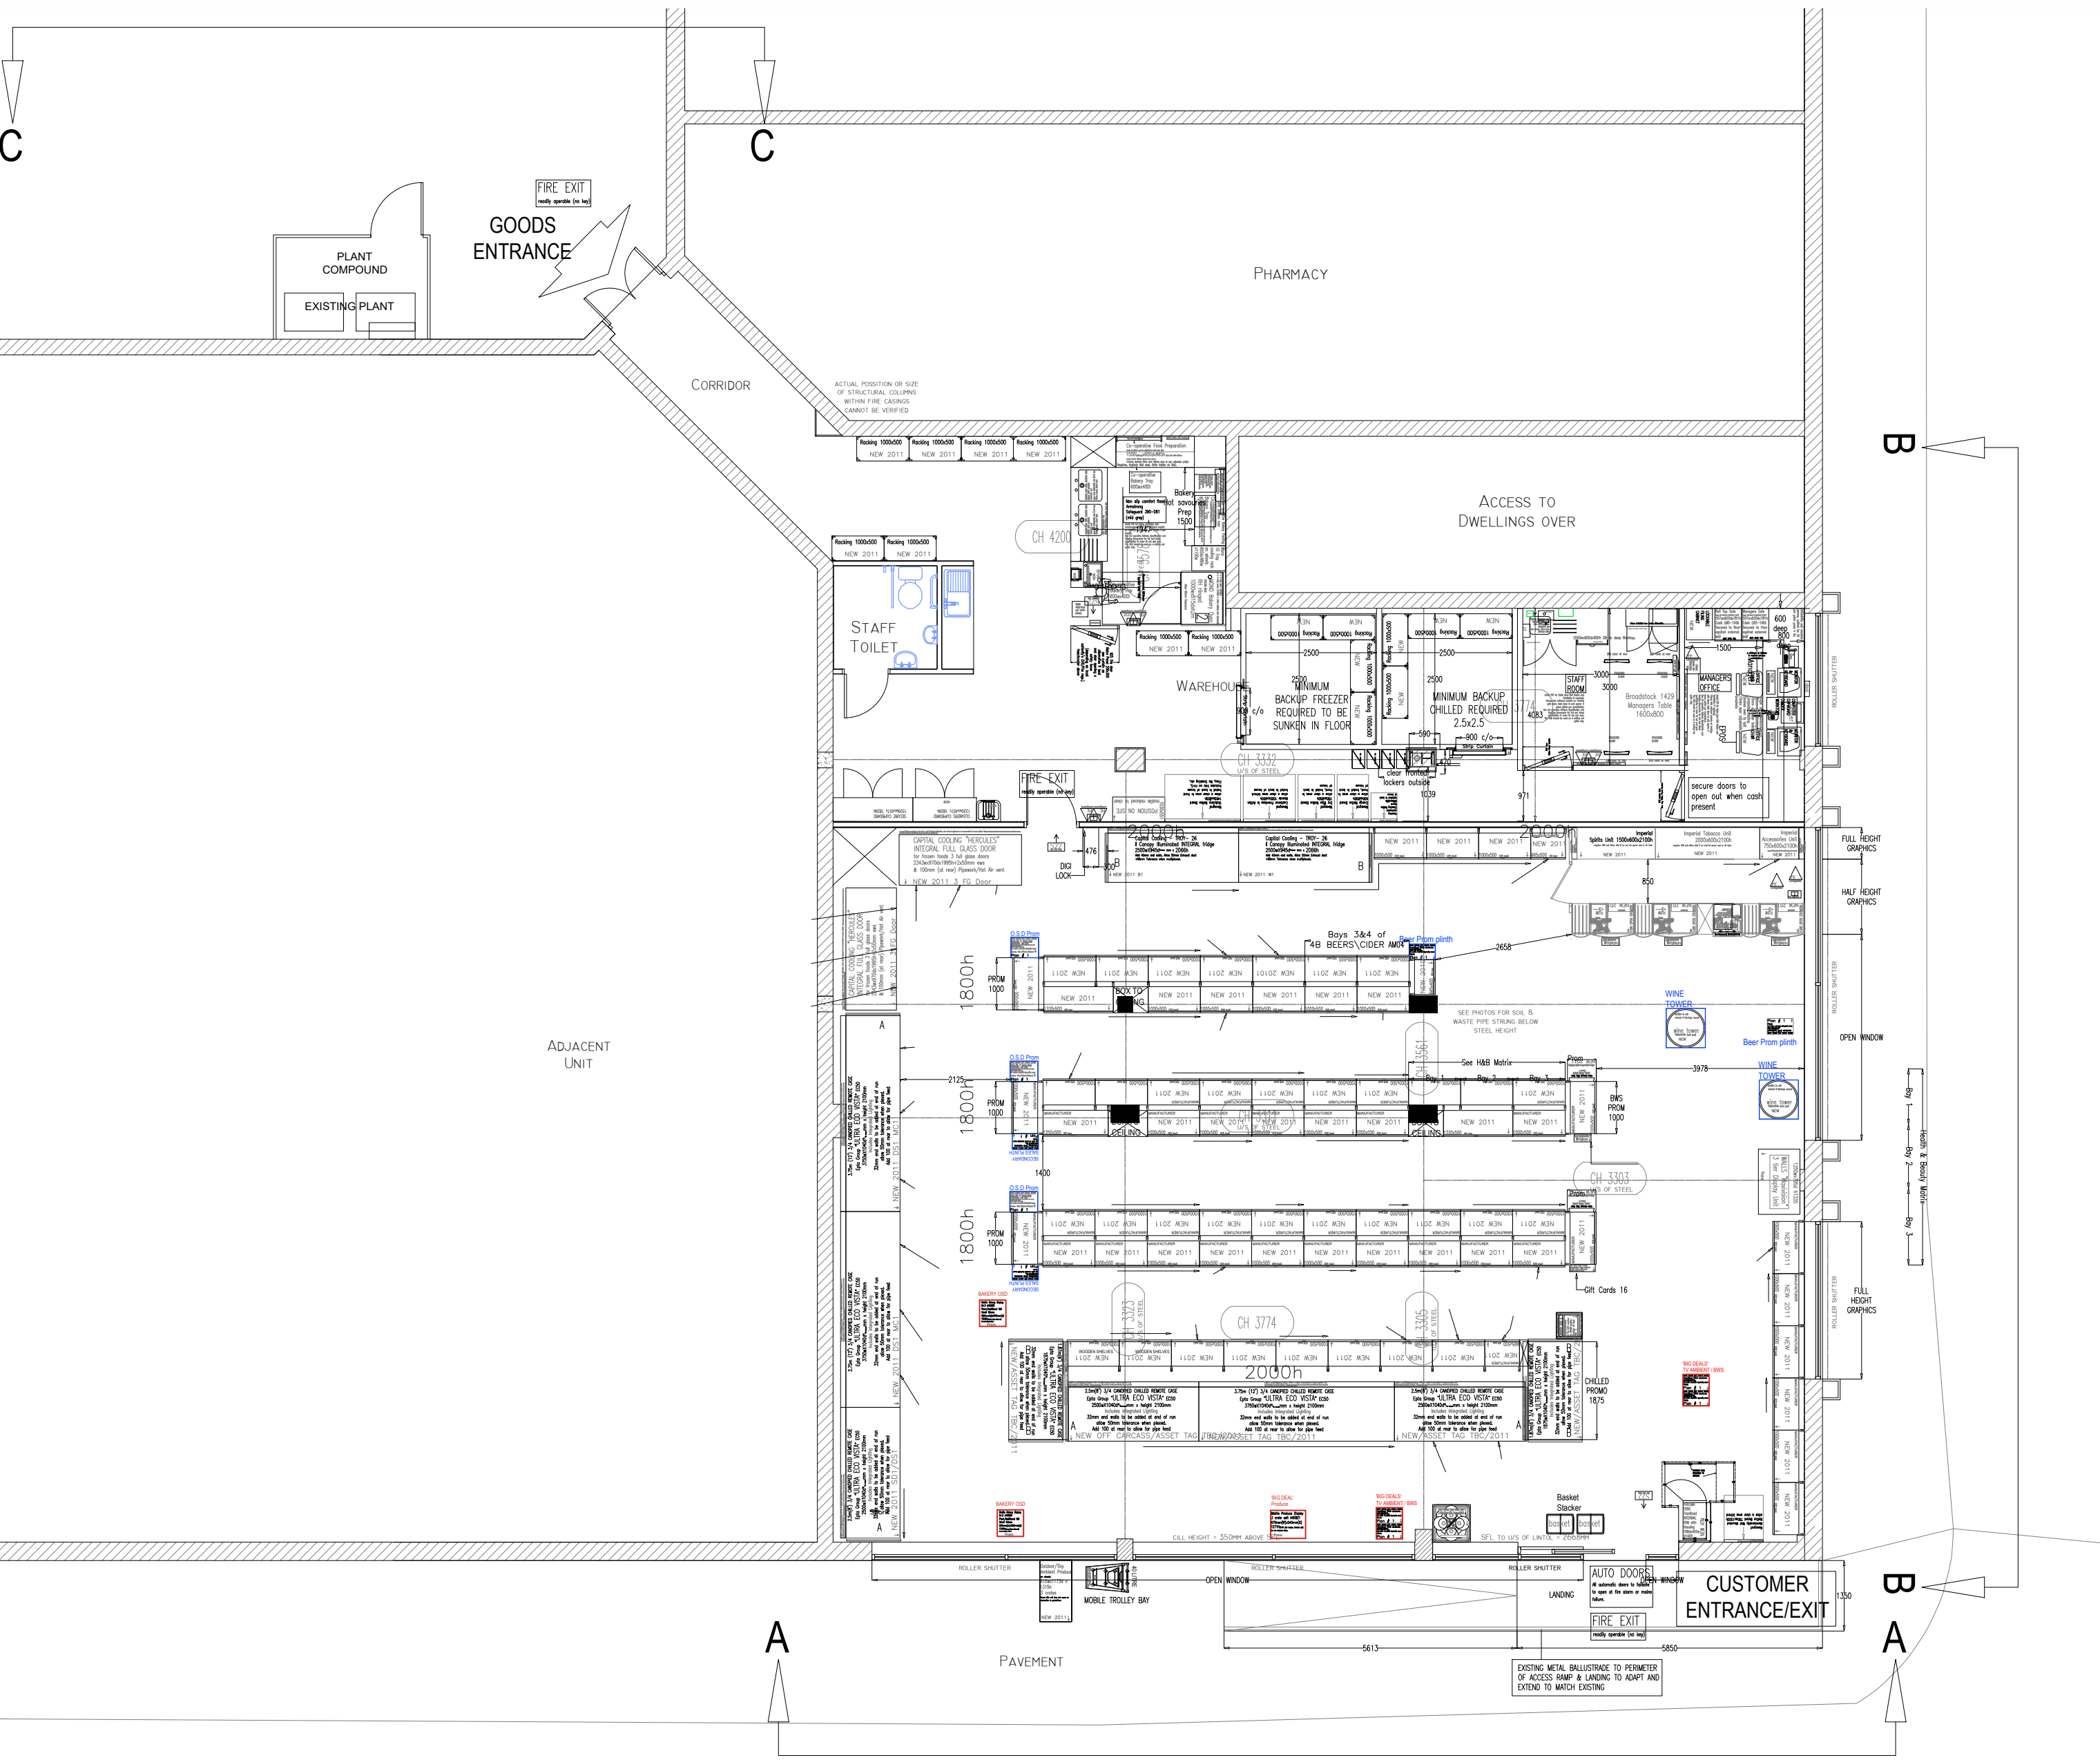

1 EXISTING GROUND FLOOR PLAN
1:100



4 EXISTING REAR ELEVATION C-C
1:100

REV	DATE	DESCRIPTION	DR	CH
-----	------	-------------	----	----

PLANNING ISSUE



LEEDS

The Coach House, Monk Fryston Hall, Monk Fryston, LS25 5DU.
T: 01977 681 001 www.damtonb3.com

CLIENT
The Cooperative Group

PROJECT

Blackley

TITLE

Existing Plan and Elevations

CREATION DATE	SCALE @ A1	DEN	CHK	STATUS
29.04.21	1:100	SN		P

SHEET NO.

14792 - DB3 - B01-00-DR-A-20010

REVISION
-
PROJECT NO 1 CONSUMABLE 1 (ZONE 1 LEVEL 1 TYPE 1) RISE 1 NUMBER
© COPYRIGHT: ALL RIGHTS RESERVED.
THIS DRAWING MUST BE USED IN CONJUNCTION WITH ALL OTHER RELEVANT DRAWINGS AND INFORMATION.
ANY DISCREPANCIES MUST BE REPORTED TO DAMTONB3 IMMEDIATELY.
THIS DRAWING OR INFORMATION MUST NOT BE USED FOR CONSTRUCTION UNLESS EXPRESSLY ISSUED FOR.
DO NOT SCALE FROM THIS DRAWING. WORK ONLY TO THE PRINTED DIMENSIONS.