

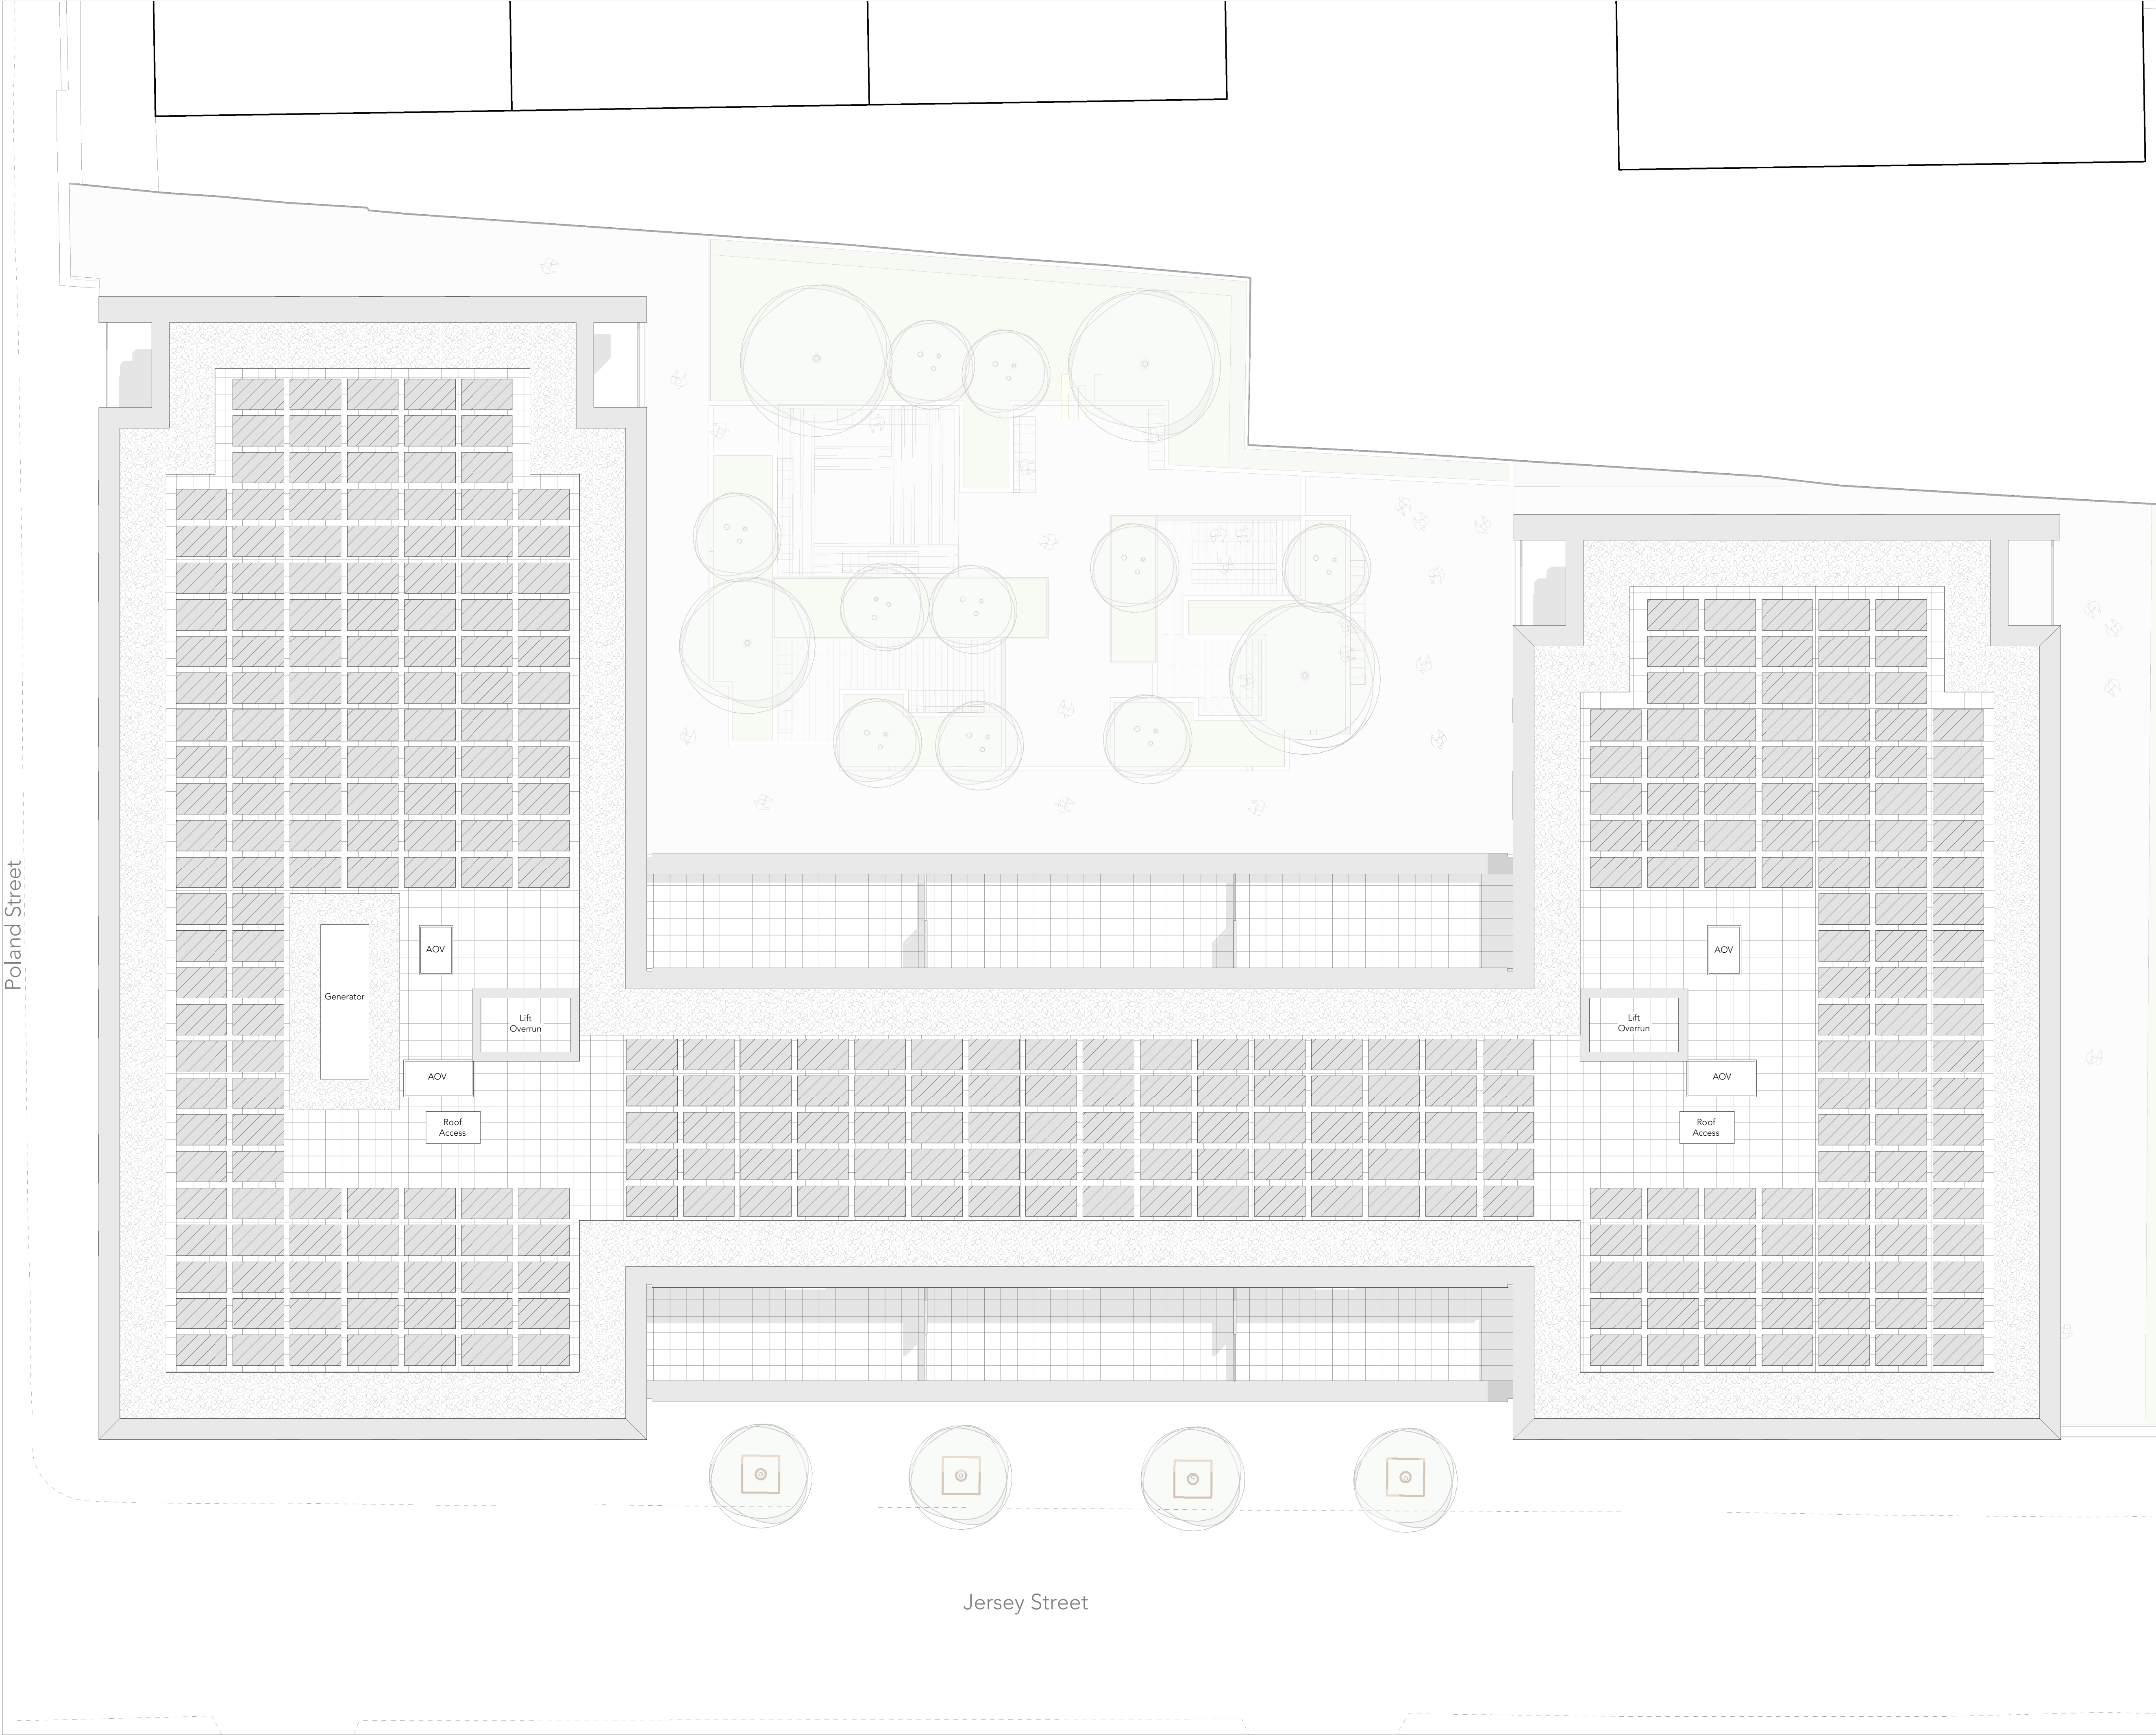


 

Note:
Do Not Scale from this drawing.
Dimensions are to be checked on site.
If in doubt please ask.

 

P0 07/05/21 PB Planning issue

Rev Date Intls Details

© The moral rights of the author are hereby asserted.
This drawing and design is the sole property of Buttress Ltd and must not be reproduced without permission.
Buttress Ltd is Registered in England and Wales: 586593

Buttress

41 Bengal Street
Manchester
M4 6AF

T 0161 236 3303
E contact@buttress.net
W www.buttress.net

Project Title Eliza Yard
Client Manchester Life Development Company 2
Location Manchester

Drawing ref Roof Plan - Proposed

Date 07/05/2021 11:47:11 Scale 1:100
Checker MB Orig Paper Size A1

Job No: 9033 Status Planning

Project: Origin: Zone: Level: Type: Disc: Number: Rev:

9033-BA-XX-08-DR-A- (04)008- P0