
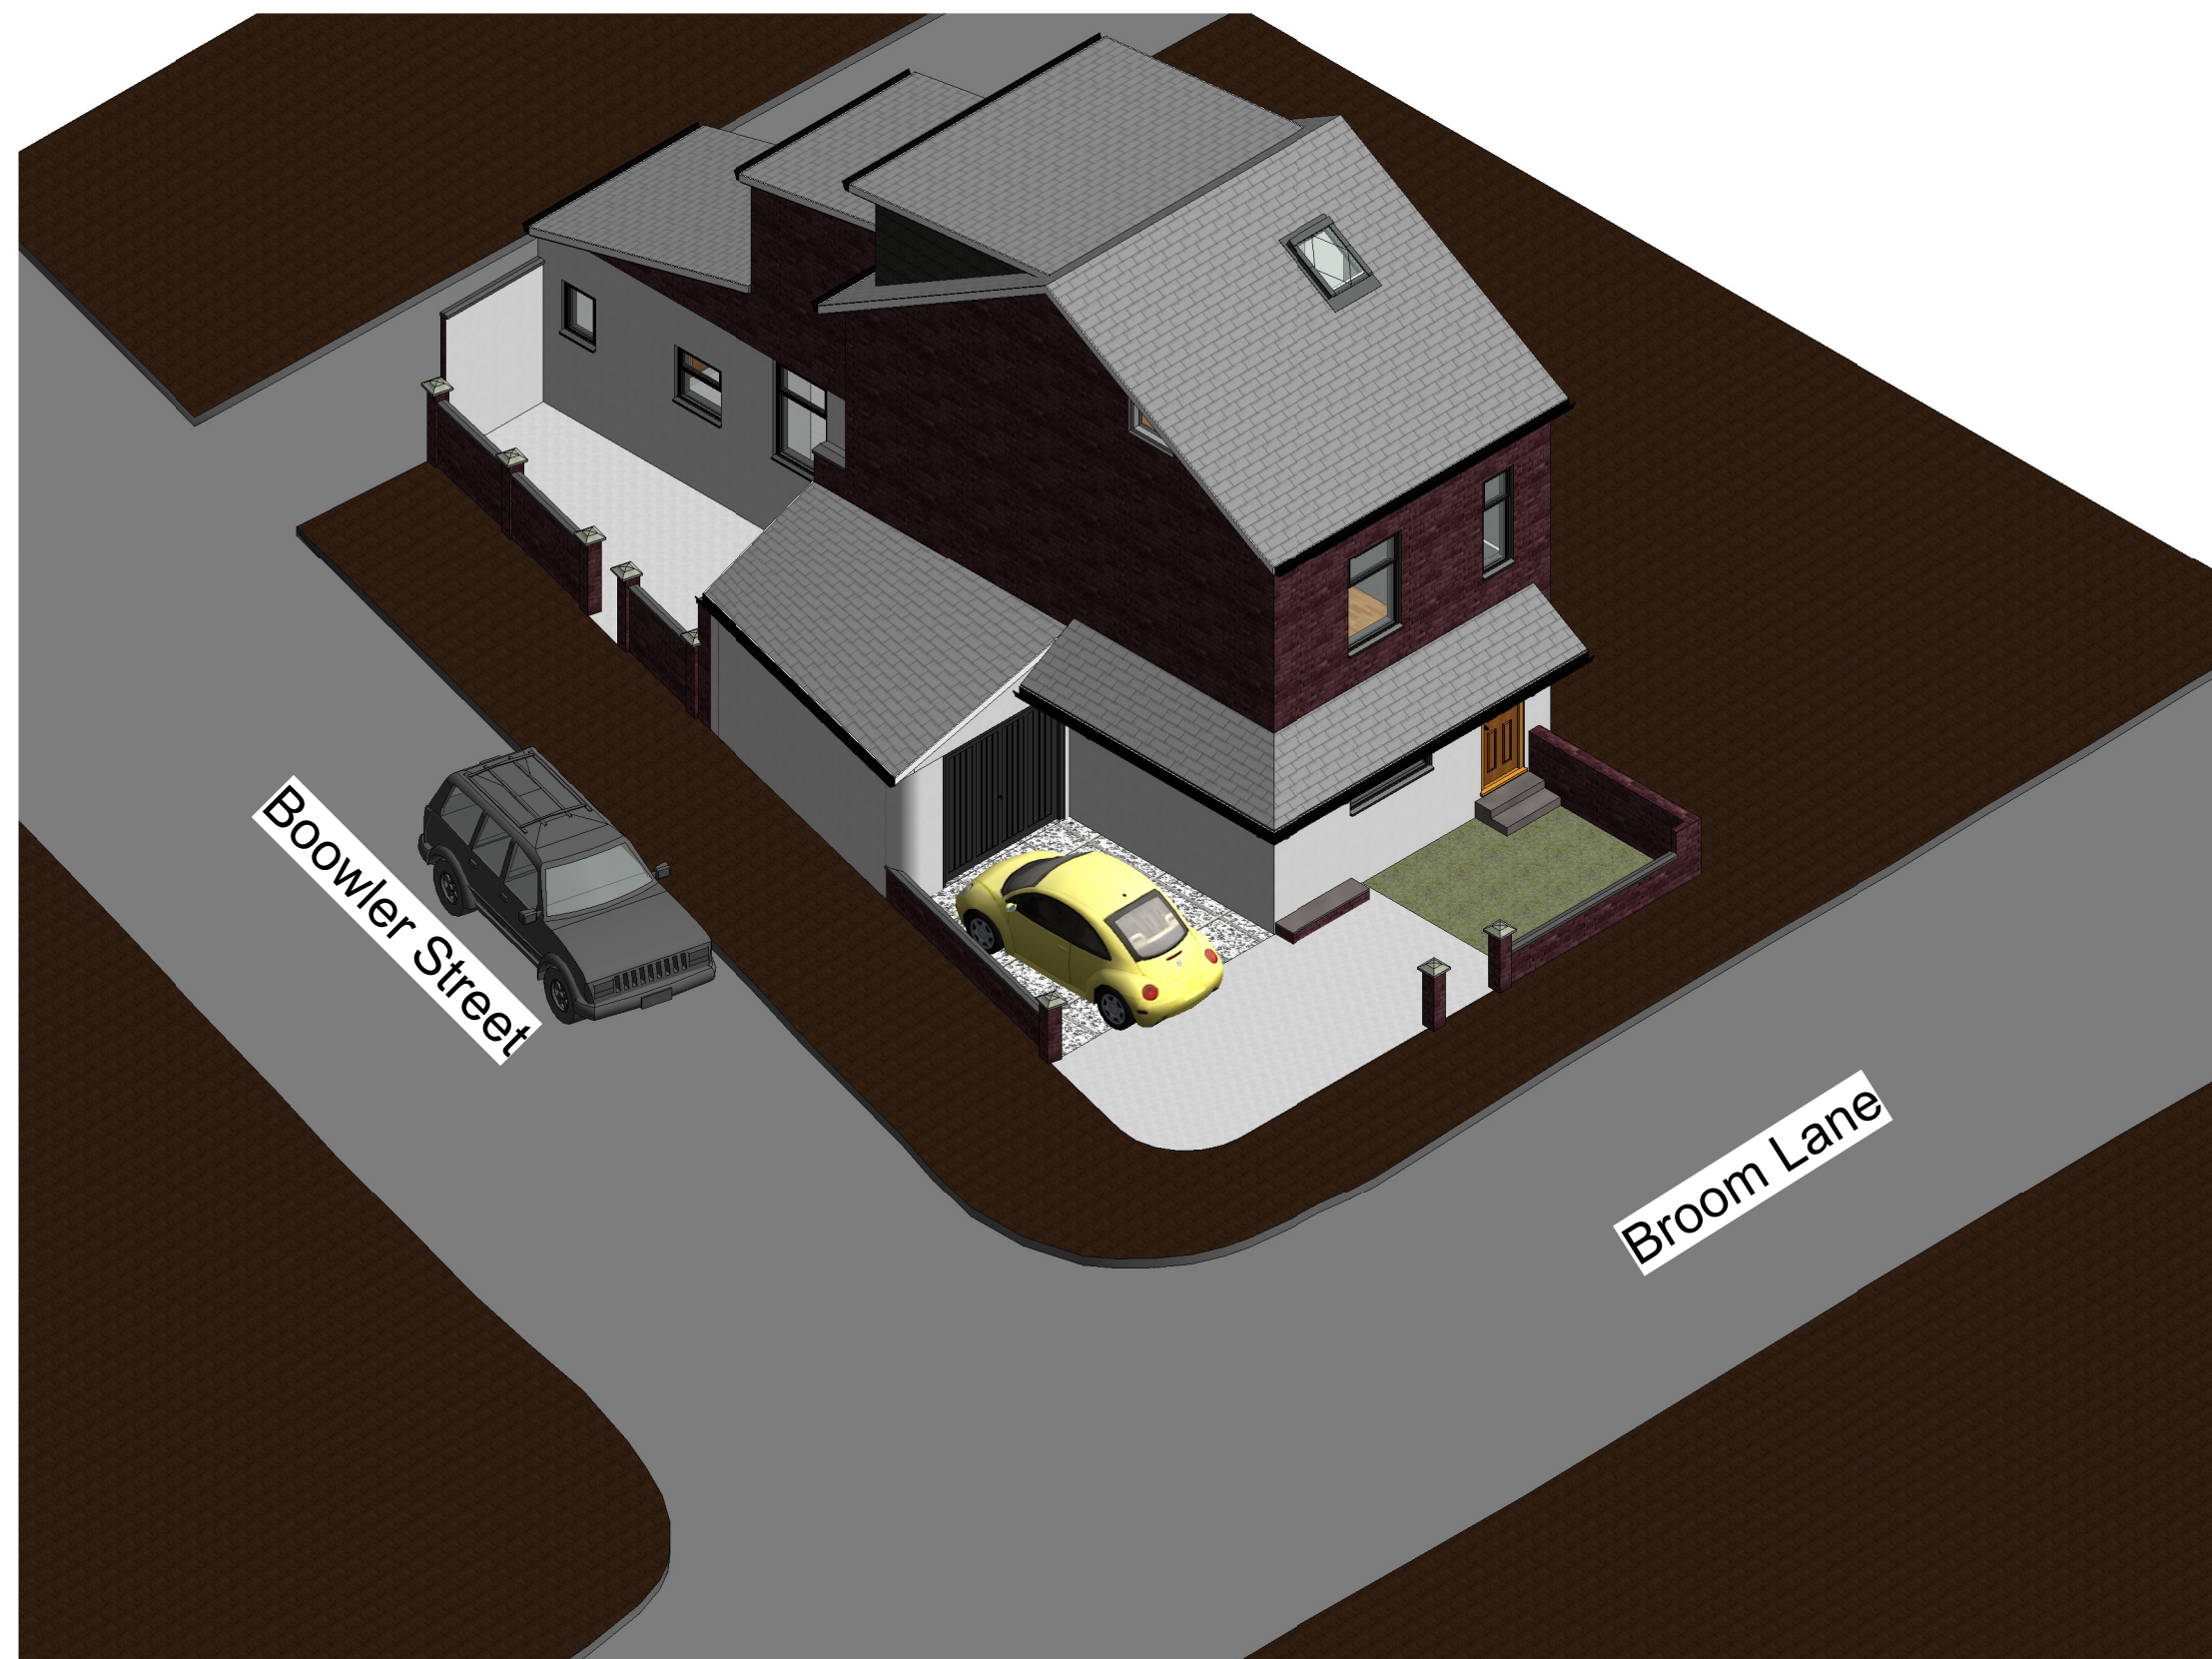


Sheet List of Proposed								
Sheet No	Sheet	Project Name	Project Number	Sheet Name	DWG No	Sheet Issue Date	Designed By	Approved By

Grand total: 19

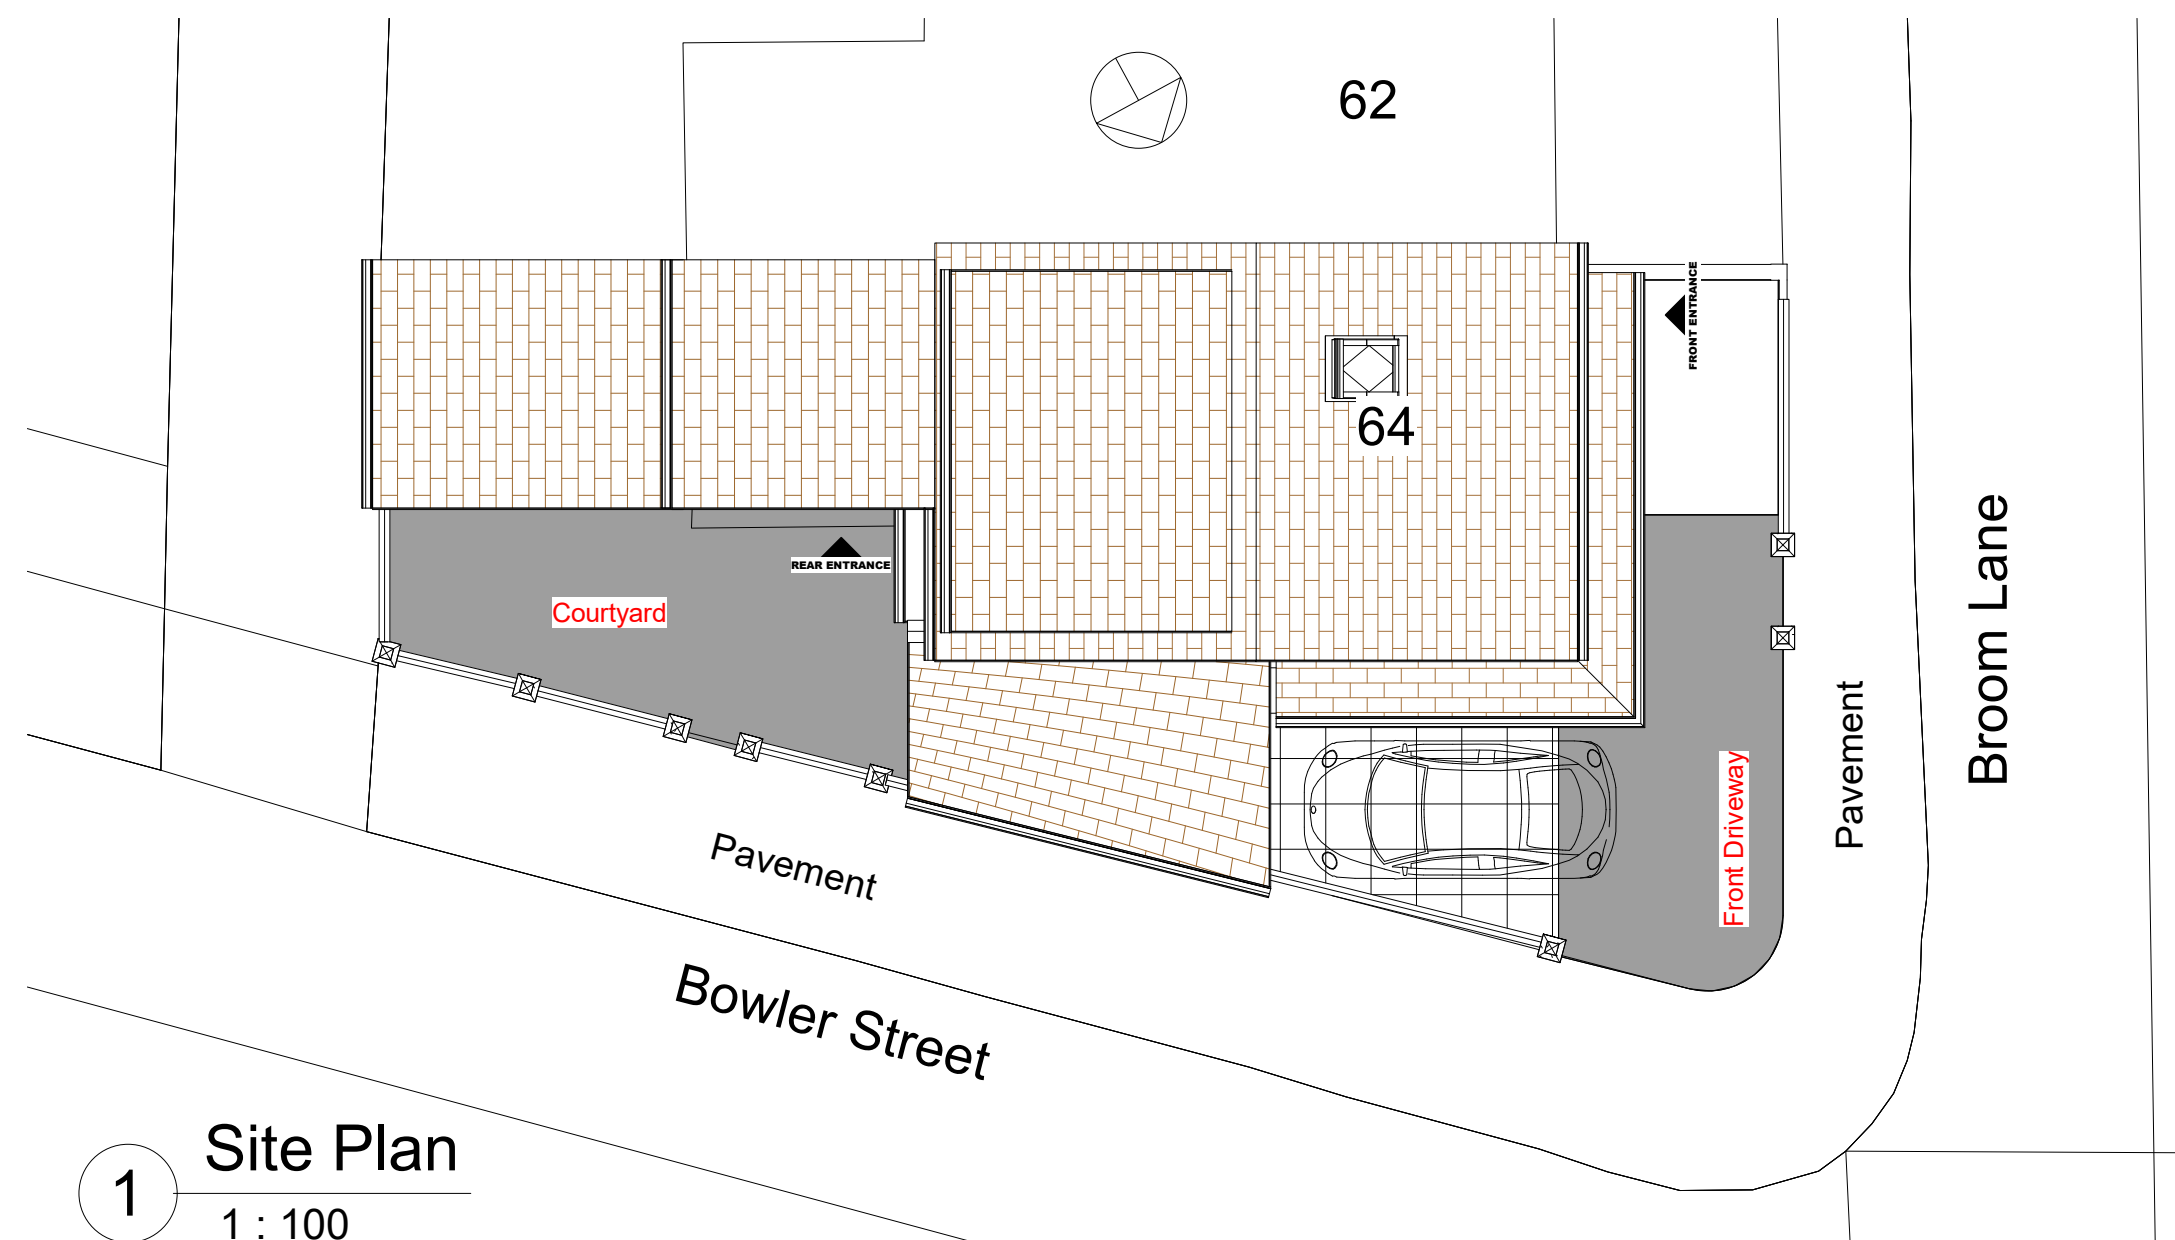

NOTES

[illegible]

 ARCHITECTURE ENGINEERING & CONSTRUCTION Commitment to Design Excellence	
Contact: Tel: 07985306082 Email: aecdesign.co.uk@outlook.com www.aecdesign.co.uk	
Project Name House Conversion to GF & FF Flats with Loft Conversion	
Project No. M192TG_2021_0001	
Drawing No. M192TG_2021_P101	
Date 06/04/2021	Drawn-by AECDesign
Status Existing	Checked by AECDesign
Sheet Size A2	Approved by AECDesign
Sheet Name Location and Site Plans (Proposed)	
Scale As indicated	
Client Name Mr Abid Mirza	
Project Address 64 Broom Lane, Manchester M19 2TG	Sheet No. P101

Copyright in this drawing remains with AECDesign. Do not scale from this drawing, work to figured dimensions. Check all dimensions on-site. In the event of any discrepancy, please refer query to AECDesign.



The image shows the AEC Design logo, which consists of the letters 'AEC' in a large, bold, red sans-serif font, with the word 'DESIGN' in a smaller, black sans-serif font directly below it. To the right of the logo, the words 'ARCHITECTURE', 'ENGINEERING &', and 'CONSTRUCTION' are stacked vertically in a large, black, all-caps sans-serif font. Below this stack, the tagline 'Commitment to Design Excellence' is written in a smaller, red, italicized sans-serif font. A horizontal line separates this header from the contact information below. The contact information is left-aligned and includes the text 'Contact:', 'Tel: 07985306082', 'Email: aecdesign.co.uk@outlook.com', and 'www.aecdesign.co.uk'.

Project Name		
House Conversion to GF & FF Flats with Loft Conversion		
Project No. M192TG_2021_0001		
Drawing No. M192TG_2021_P102		
Date	06/04/2021	Drawn-by AECDesign
Status	Existing	Checked by AECDesign
Sheet Size	A2	Approved by AECDesign
Sheet Name		
Ground Floor Plan Flat 1 (Proposed)		
Scale 1 : 50		
Client Name Mr Abid Miah		
Project Address		Sheet No.
64 Broom Lane, Manchester M19 2TG		P102

Copyright in this drawing remains with AECDesign. Do not scale from this drawing, work to figured dimensions. Check all dimensions on-site. In the event of any discrepancy, please refer query to AECDesign.

[illegible]

Revision




Project Name
**House Conversion to GF & FF
Flats with Loft Conversion**

Project No.	M192TG_2021_0001		
Drawing No.	M192TG_2021_P103		
Date	06/04/2021	Drawn-by	AECDesign
Status	Existing	Checked by	AECDesign
Sheet Size	A2	Approved by	AECDesign

Sheet Name

**First Floor Plan Flat 2
(Proposed)**

Scale	1 : 50
Client Name	Mr Abid Miah
Project Address	Sheet No.
64 Broom Lane, Manchester M19 2TG	P103

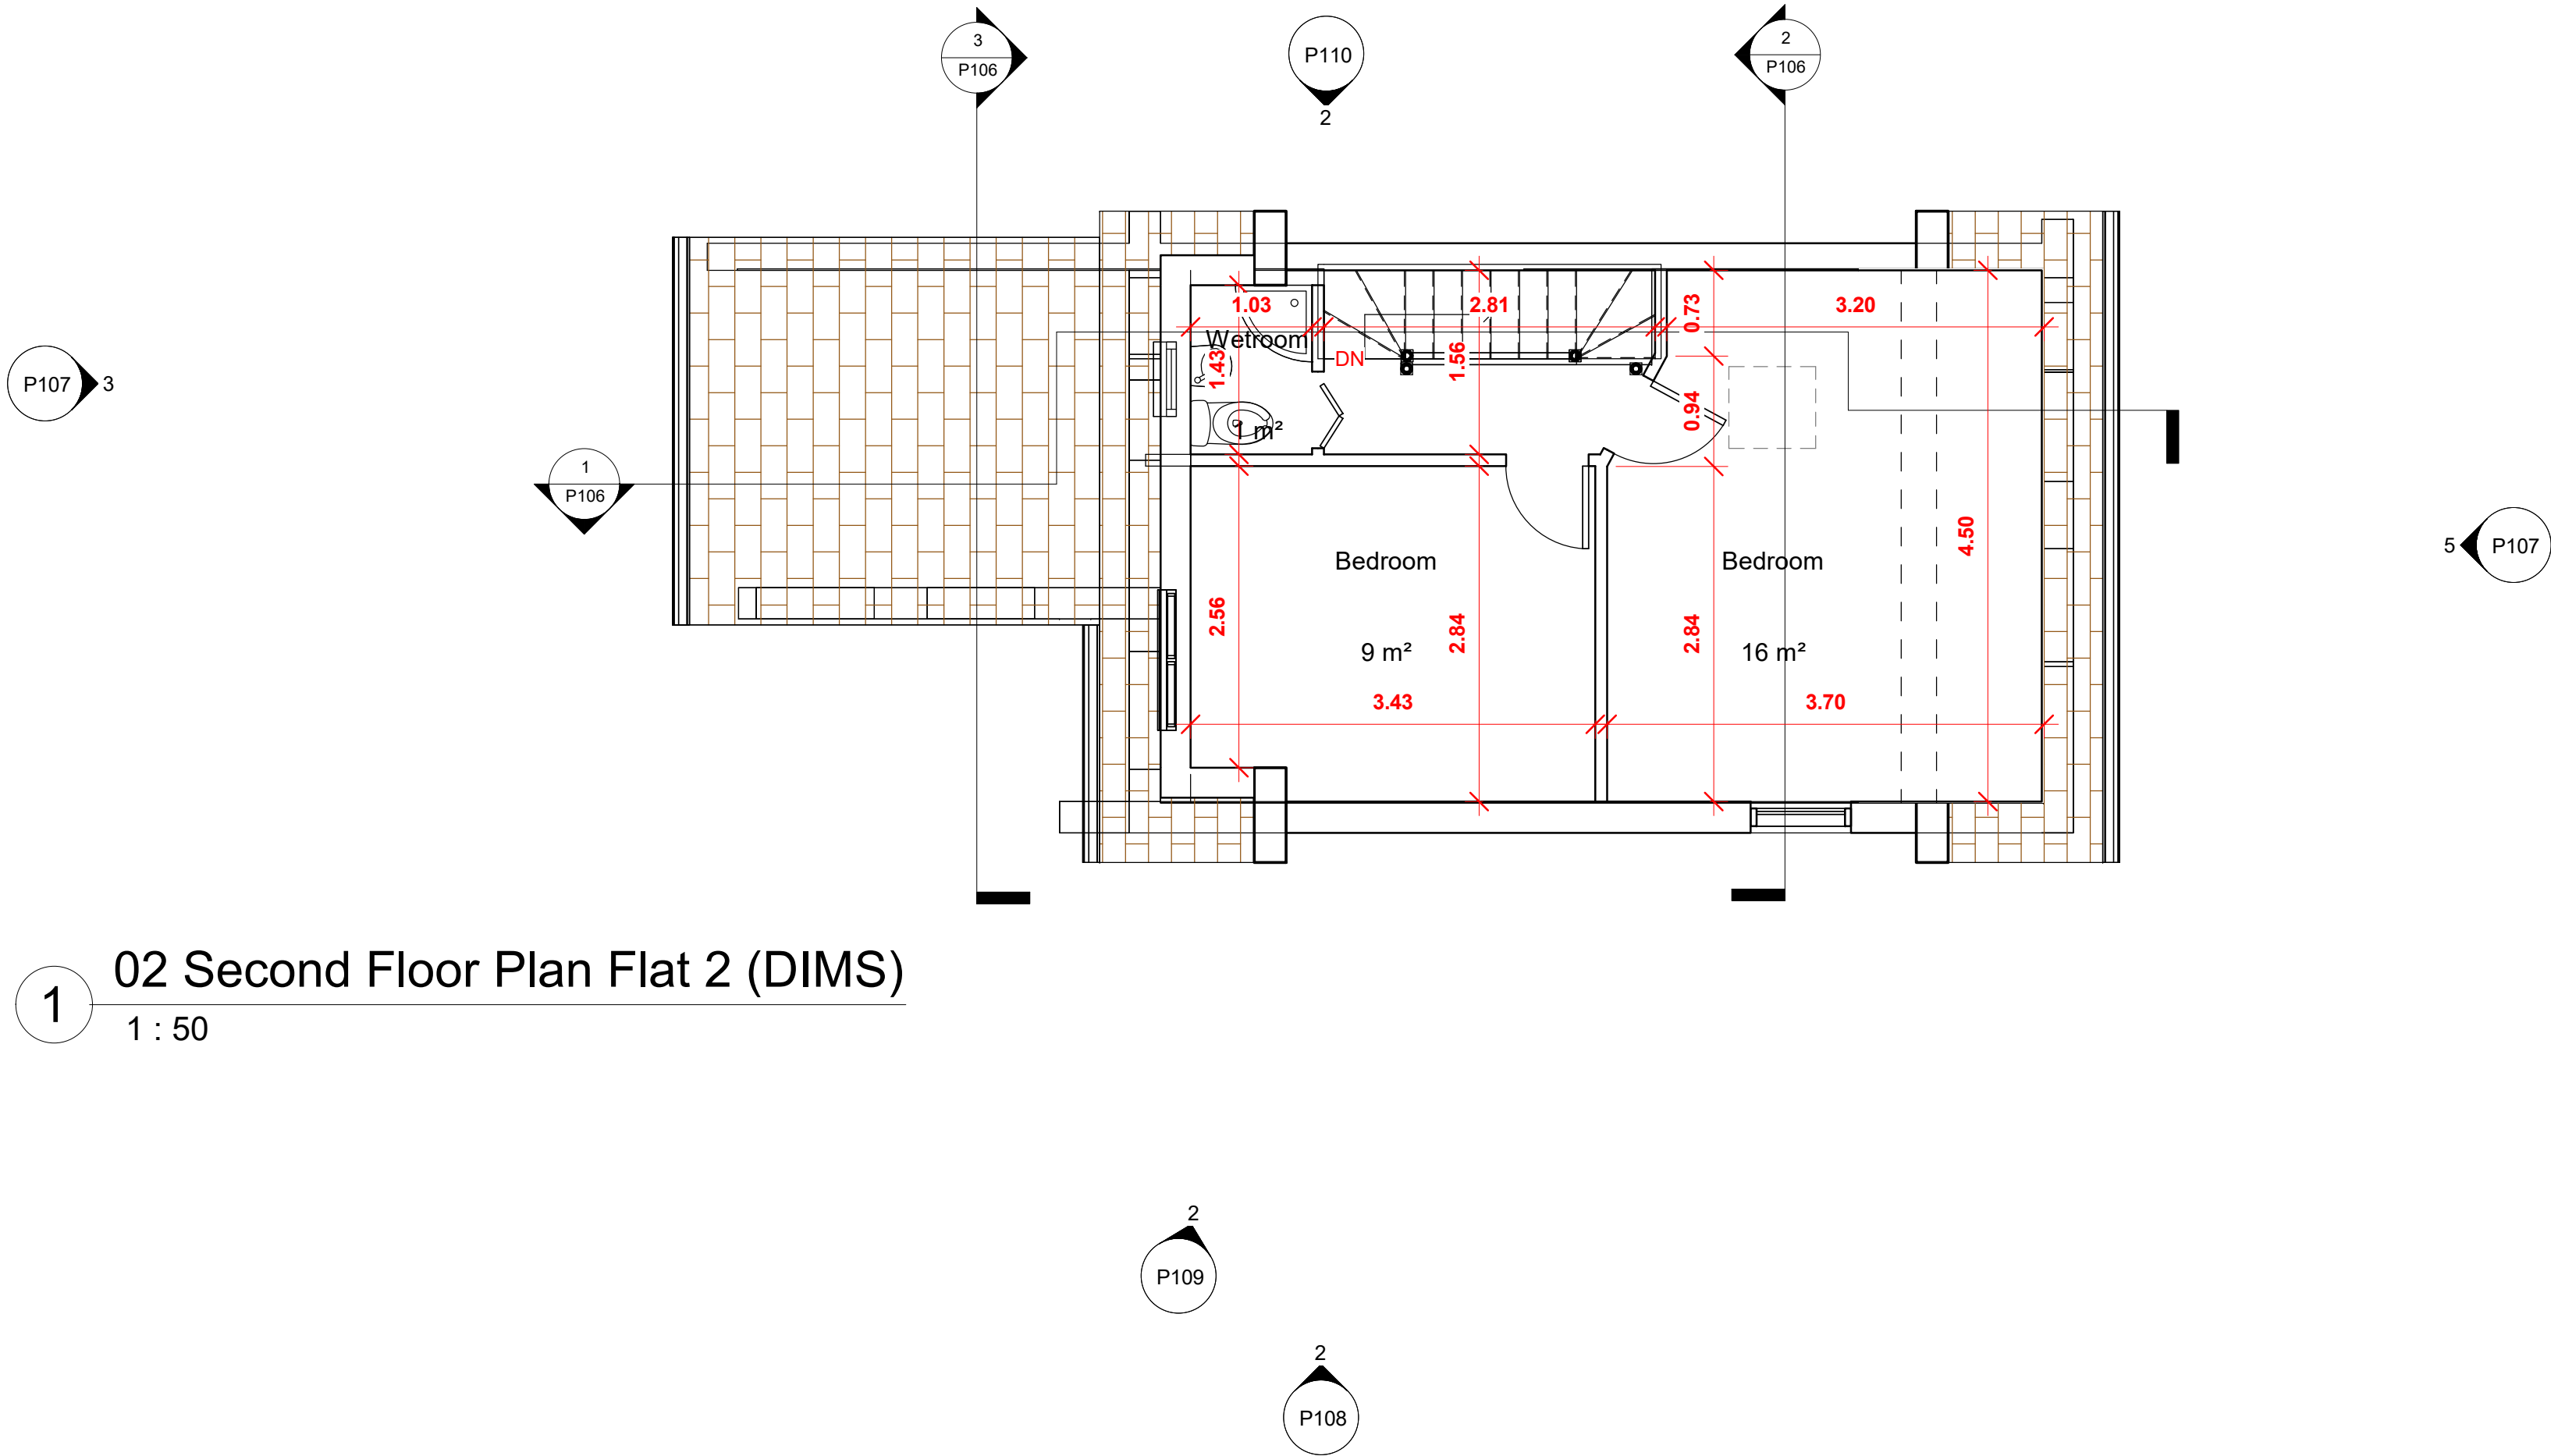

1 02 Second Floor Plan Flat 2 (DIMS)
1 : 50

NOTES

Copyright in this drawing remains with AECDesign. Do not scale from this drawing, work to figured dimensions. Check all dimensions on-site. In the event of any discrepancy, please refer query to AECDesign.

No.	Description	Date

Revision

AEC

DESIGN

ARCHITECTURE
ENGINEERING &
CONSTRUCTION
Commitment to Design Excellence

Contact:
Tel: 07985306082
Email: aecdesign.co.uk@outlook.com
www.aecdesign.co.uk

Project Name
**House Conversion to GF & FF
Flats with Loft Conversion**

Project No. **M192TG_2021_0001**

Drawing No. **M192TG_2021_P104**

Date	06/04/2021	Drawn-by	Author
------	------------	----------	--------

Status	Existing	Checked by	Checker
--------	----------	------------	---------

Sheet Size	A2	Approved by	AECDesign
------------	----	-------------	-----------

Sheet Name
**Second Floor Plan Flat 2
(Proposed) and Elements Fire
Specs**

Scale 1 : 50

Client Name **Mr Abid Miah**

Project Address 64 Broom Lane, Manchester M19 2TG	Sheet No. P104
---	--------------------------

