

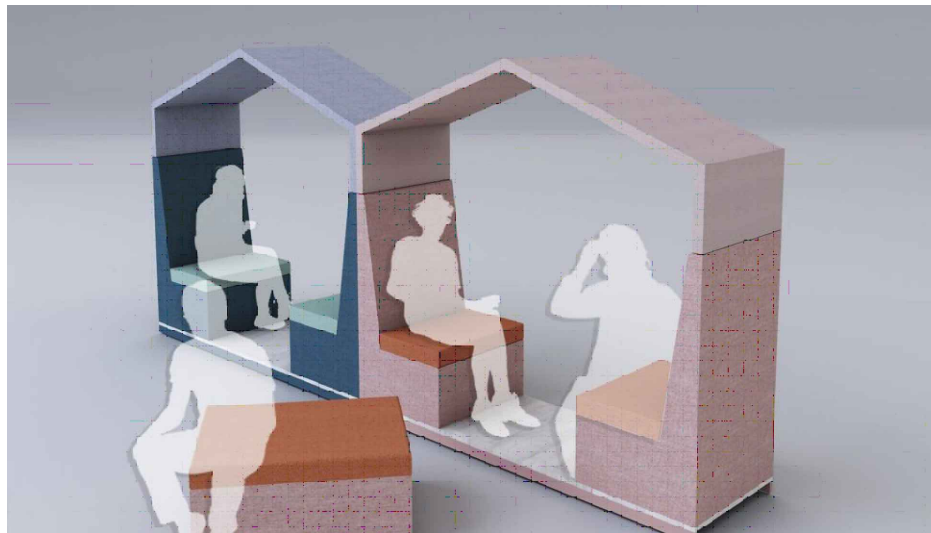



40ft Shipping Container - Plan

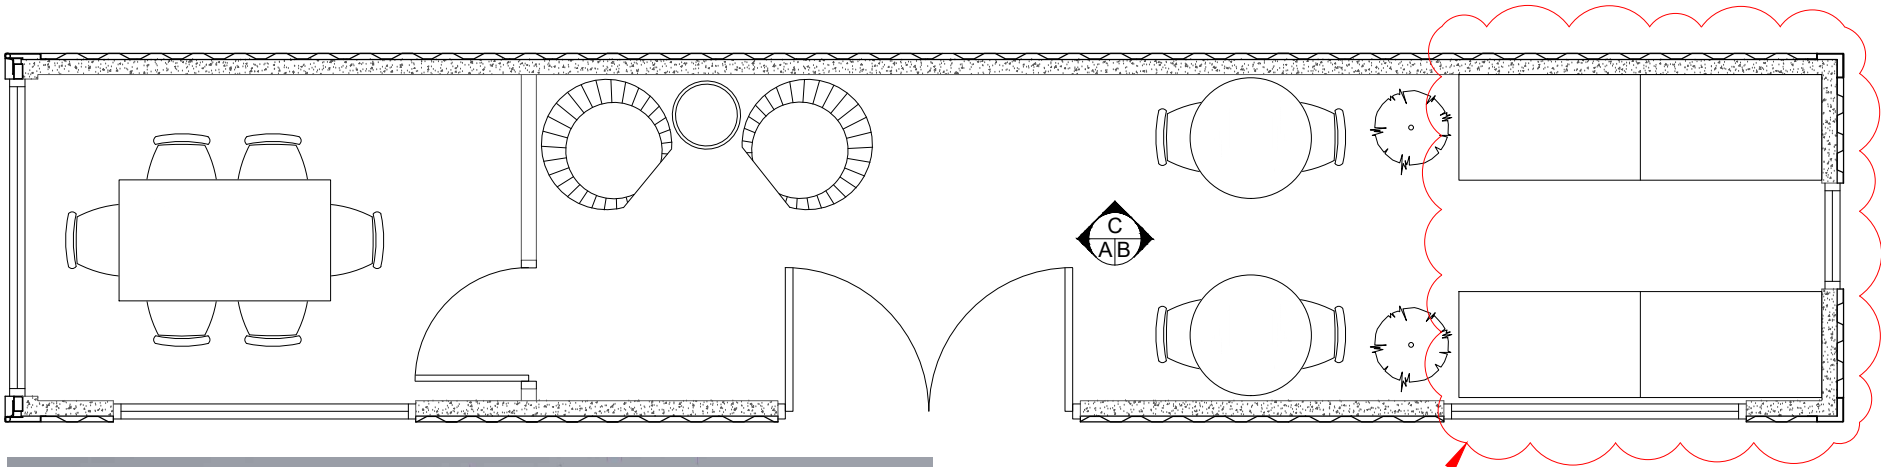


40ft Shipping Container - Side Elevation

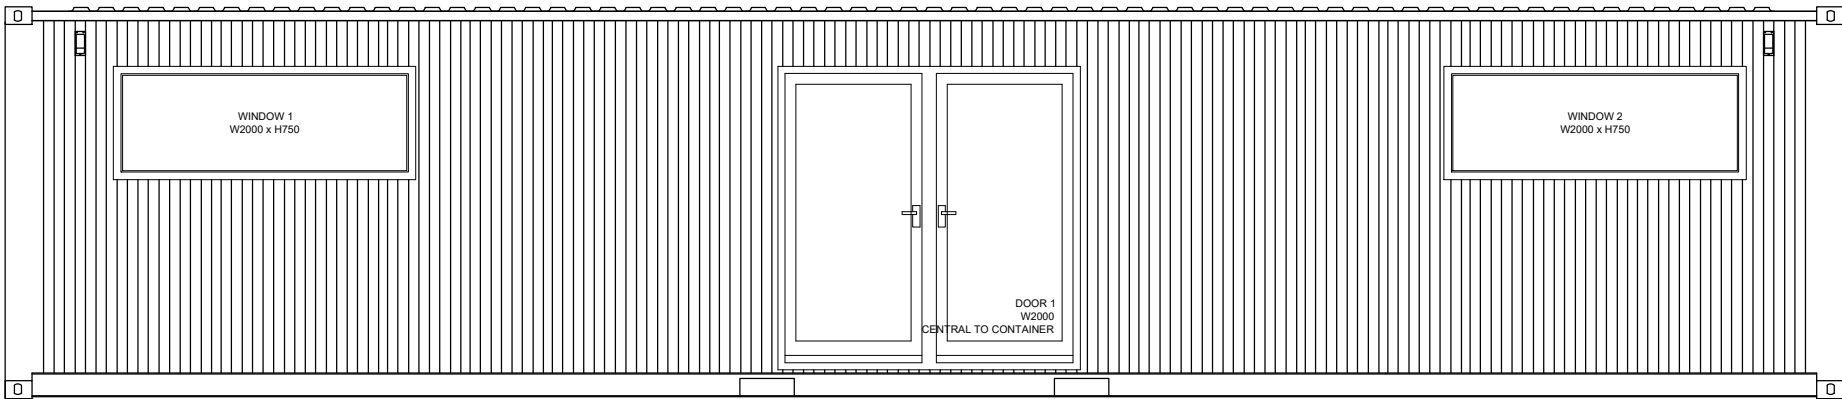


40ft Shipping Container - Side Section C-C

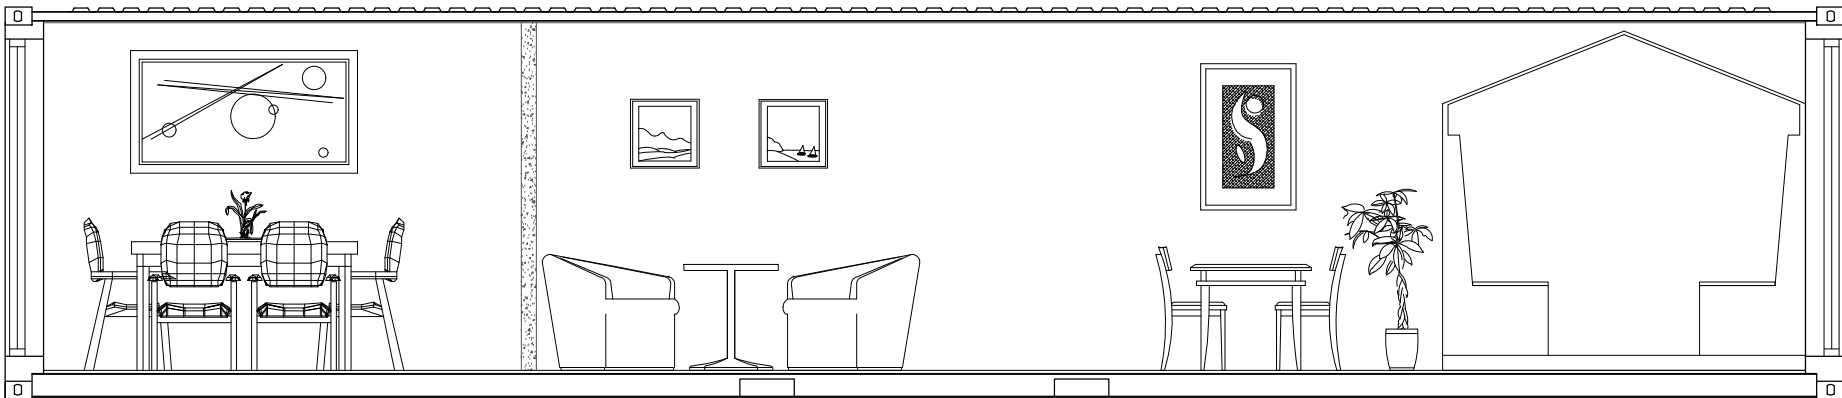

40ft Shipping Container - Section A-A

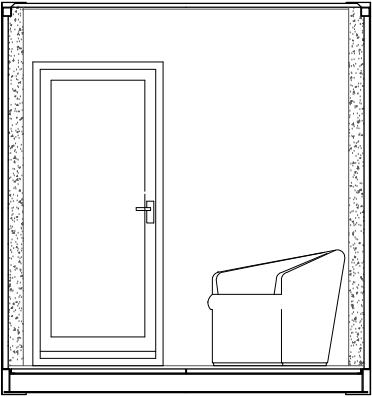


40ft Shipping Container - Front Elevation

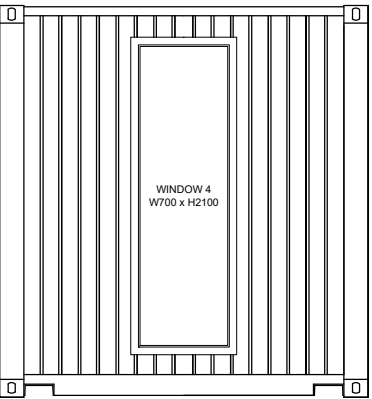

40ft Shipping Container - Rear Elevation



40ft Shipping Container - Section B-B

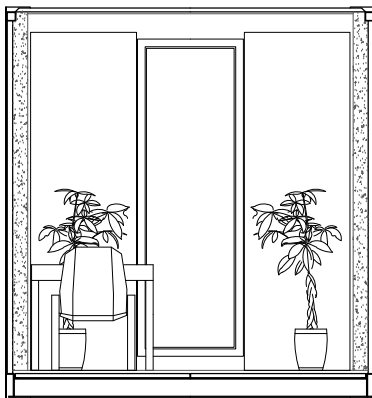

NOTES

LOFT SHALL HAVE NO RESPONSIBILITY FOR ANY USE MADE OF THIS DOCUMENT OTHER THAN FOR THAT WHICH IT WAS PREPARED AND ISSUED.

ALL DIMENSIONS SHOULD BE CHECKED ON SITE.

DO NOT SCALE FROM THIS DRAWING.

ANY DRAWING ERRORS OR DIVERGENCES SHOULD BE BROUGHT TO THE ATTENTION OF LOFT AT THE ADDRESS SHOWN BELOW.

- SPEC:
- WALLS AND CEILING TO BE BOARDED, TAPED & JOINTED AND PAINTED BRILLIANT WHITE IN SUITABLE DURABLE MATT FINISH
 - WINDOWS, SKYLIGHTS AND DOORS TO BE UPVC
 - OPTIONS TO CUSTOMERS FOR WHITE, GREY & BLACK UPVC AS STANDARD
 - EXTERNAL PAINT TO CONTAINER TO BE AN 'OFF THE SHELF' PRODUCT
 - OPTIONS TO CUSTOMERS FOR CREAM, LIGHT GREY AND DARK GREY AS STANDARD
 - FLOORING TO BE LEE FLOORSTOK POLYSAFE WOOD FX
 - OPTIONS TO CUSTOMERS FOR ROASTED LIME ASH 3375, TROPICAL PINE 3376, RUSTIC OAK 3337, SILVER OAK 3357 OR AGED OAK 3373
 - SPOTLIGHTS TO BE STANDARD IP65 RATED WHITE SPOTLIGHTS
 - SOCKETS & SWITCHES TO BE STANDARD WHITE SOCKETS & SWITCHES *QUANTITY AND PLACEMENT OF SPOTLIGHTS & SWITCHES TO BE SPECIFIED BY MODUS*

DATE	REV.	DESCRIPTION



PROJECT NO.	
PROJECT TITLE 84 YOUTH RABY STREET	
DRAWING TITLE 40FT CONTAINER PROPOSED DESIGN	
DATE 16/03/2021	DRAWN BY AFR
DRAWING NO. 84YOUTH-40FT-I-PROPOSED	SCALE 1:50@A3