




Existing Front




Existing Side 1




Existing Rear

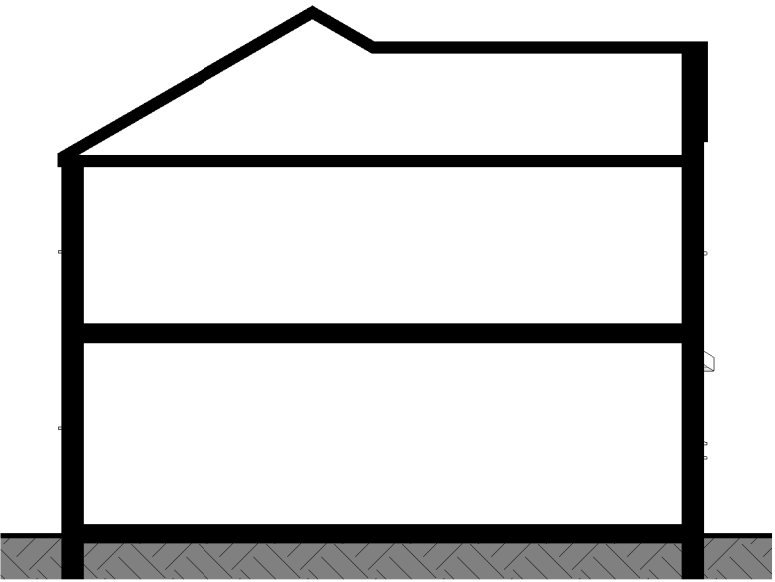

Existing Side 2

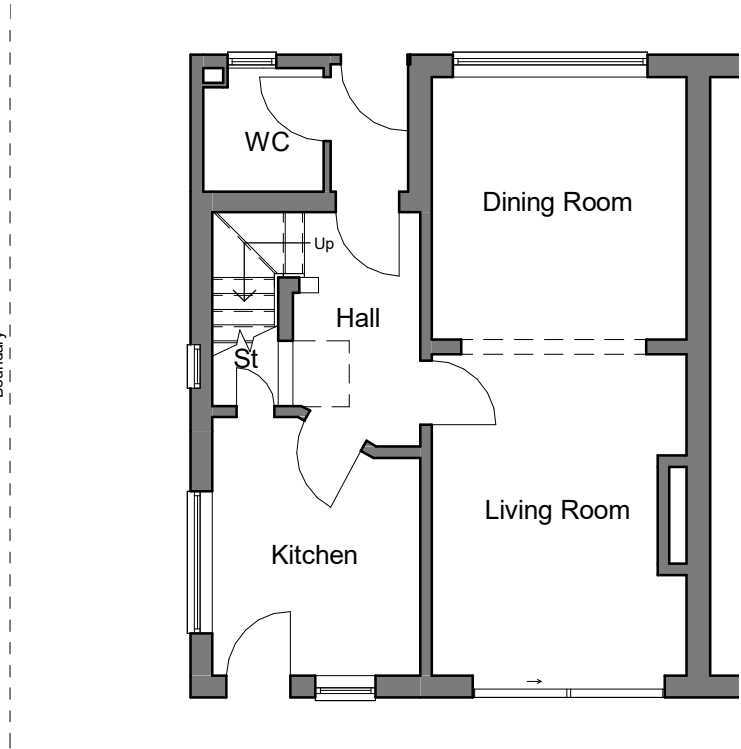

Existing Ground

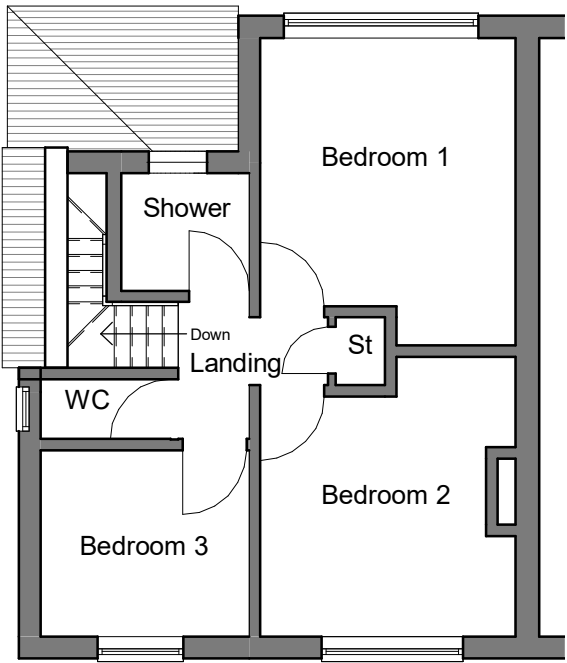

Existing First




www.house-architects.co.uk
t: 0151 541 7267
m: 07498512836
e: catherine@house-architects.co.uk


Notes:

© House Architects Ltd. 2020. All rights reserved. This drawing must not be reproduced without permission. Do not scale from this drawing. All dimensions are in millimeters unless otherwise stated. Any discrepancies should be reported to the Architect. NB. Contractor much check and confirm all dimensions on site prior to manufacture. Design consultation drawings are not suitable for Planning or Building Regulations applications. Client and Contractor to ensure that structural design has been approved by a Building Inspector and works in general to be approved by a Building Inspector.

Stage: Planning		Client: Richard Catling				
Title: Existing Plans & Elevations		Project: 30 Ford Lane, M20 2TJ				
0 10 20 30		Scale: 1 : 100	Date: 17/05/2021	Drawn: ETC	Job no: H050	No: EX-01
						Rev:

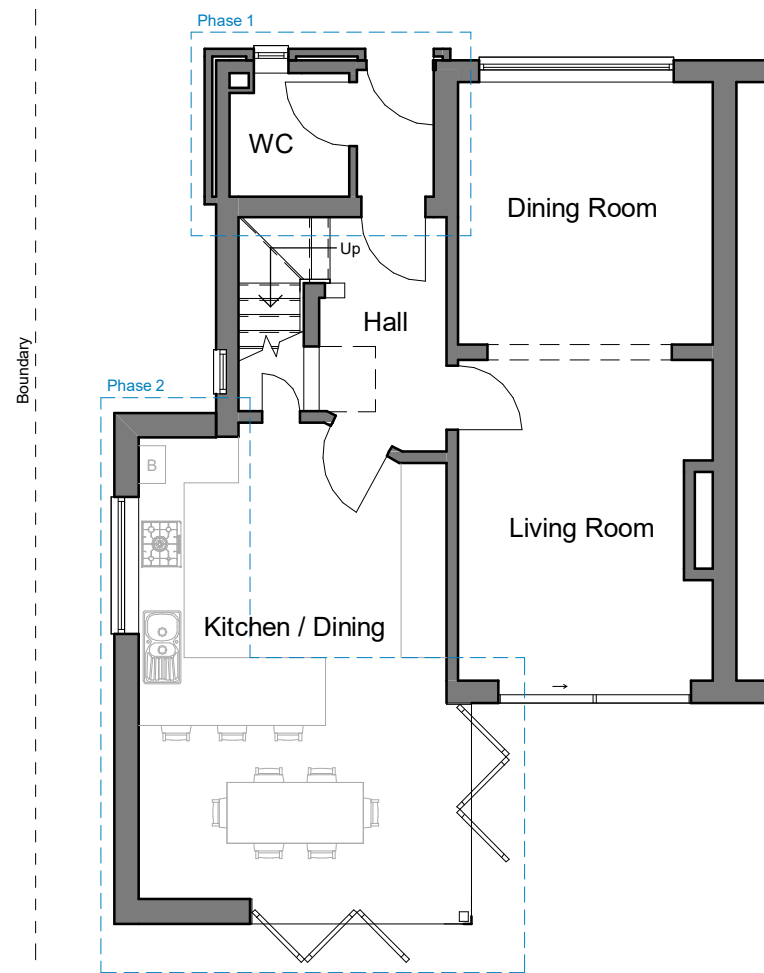

Proposed Ground

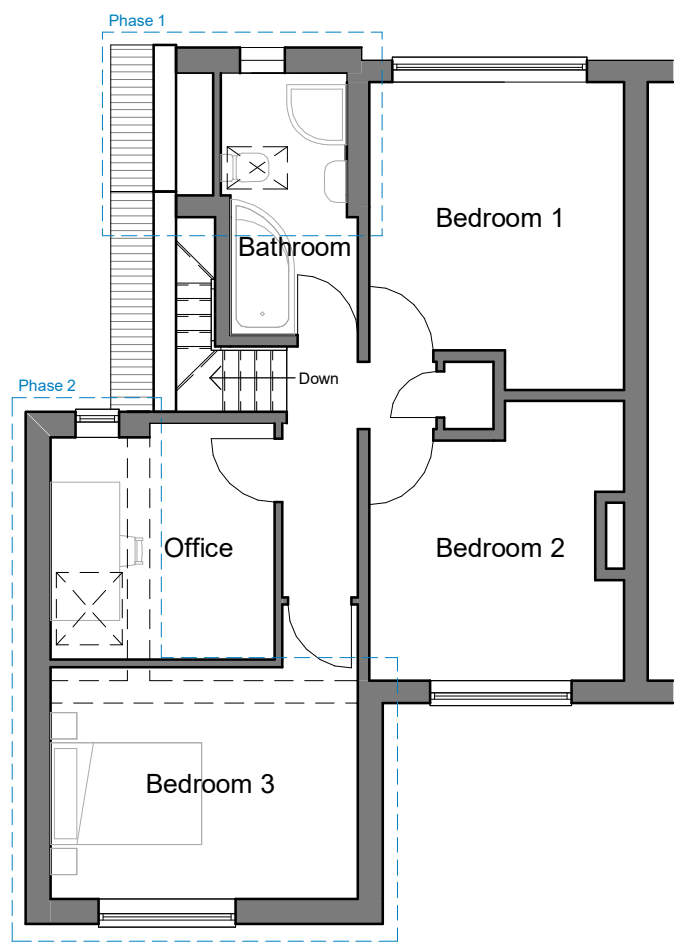

Proposed First



make your dream home a reality.

www.house-architects.co.uk
t: 0151 541 7267
m: 07498512836
e: catherine@house-architects.co.uk

Notes:

© House Architects Ltd. 2020. All rights reserved. This drawing must not be reproduced without permission. Do not scale from this drawing. All dimensions are in millimeters unless otherwise stated. Any discrepancies should be reported to the Architect. NB. Contractor much check and confirm all dimensions on site prior to manufacture. Design consultation drawings are not suitable for Planning or Building Regulations applications. Client and Contractor to ensure that structural design has been approved by a Building Inspector and works in general to be approved by a Building Inspector.

Stage: Planning		Client: Richard Catling				
Title: Proposed Plans		Project: 30 Ford Lane, M20 2TJ				
0	10	20	30	Scale: 1 : 100	Date: 17/05/2021	Drawn: ETC
					Job no: H050	No: PL-01
						Rev:




Proposed Front



Proposed Side



Proposed Rear

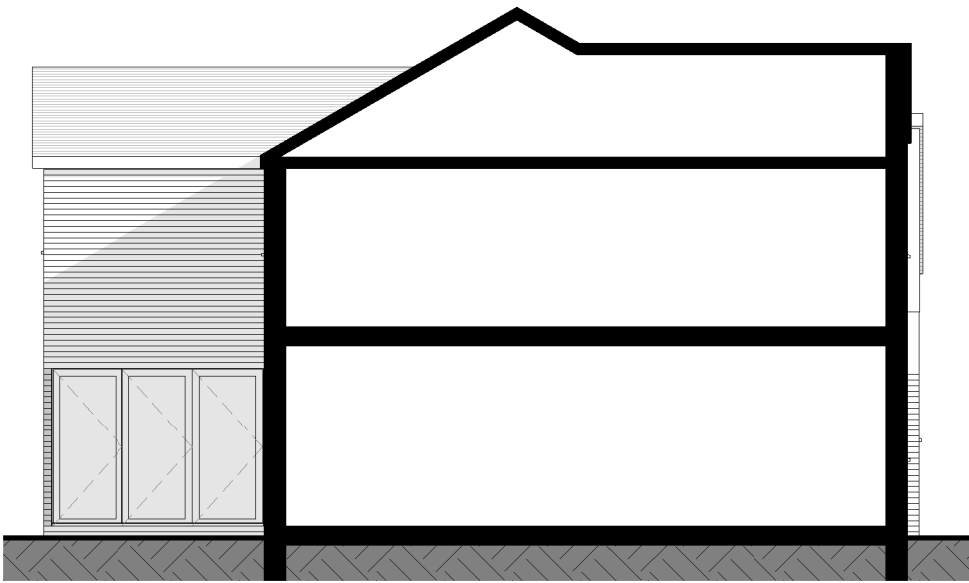

Proposed Side 2




make your dream home a reality.

www.house-architects.co.uk
t: 0151 541 7267
m: 07498512836
e: catherine@house-architects.co.uk


Notes:

© House Architects Ltd. 2020. All rights reserved. This drawing must not be reproduced without permission. Do not scale from this drawing. All dimensions are in millimeters unless otherwise stated. Any discrepancies should be reported to the Architect. NB. Contractor much check and confirm all dimensions on site prior to manufacture. Design consultation drawings are not suitable for Planning or Building Regulations applications. Client and Contractor to ensure that structural design has been approved by a Building Inspector and works in general to be approved by a Building Inspector.

Stage: Planning		Client: Richard Catling	
Title: Proposed Elevations		Project: 30 Ford Lane, M20 2TJ	
0	10	20	30
Scale: 1 : 100		Date: 05/17/21	Drawn: ETC
		Job no: H050	No: PL-02
		Rev:	

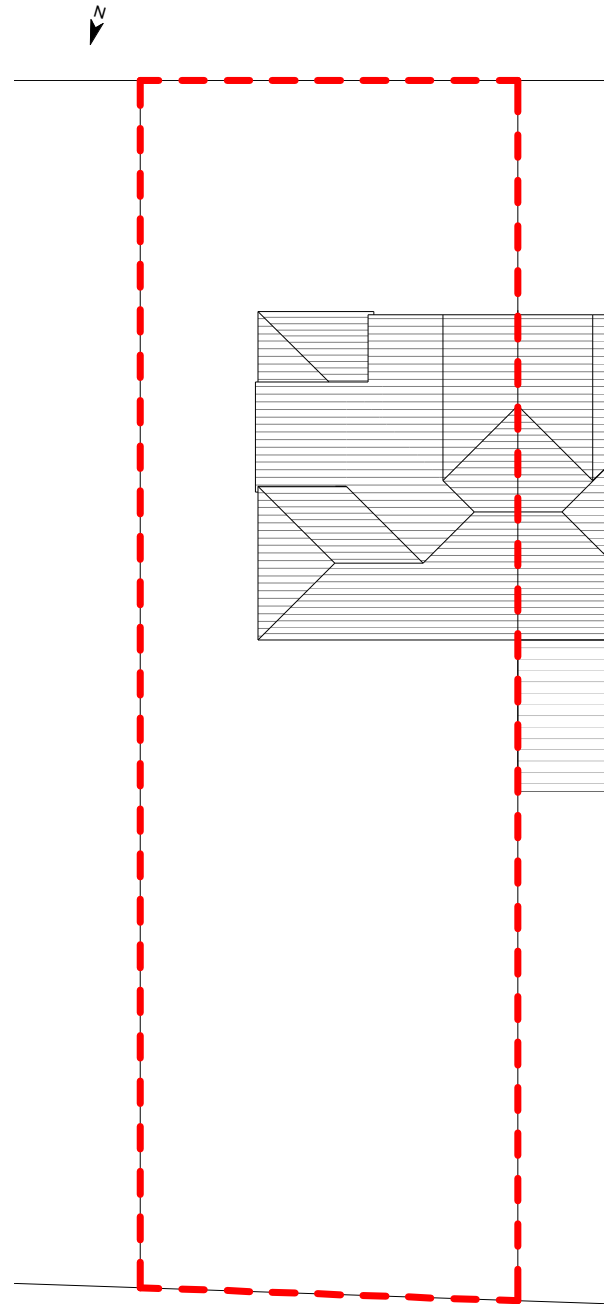

Existing Site

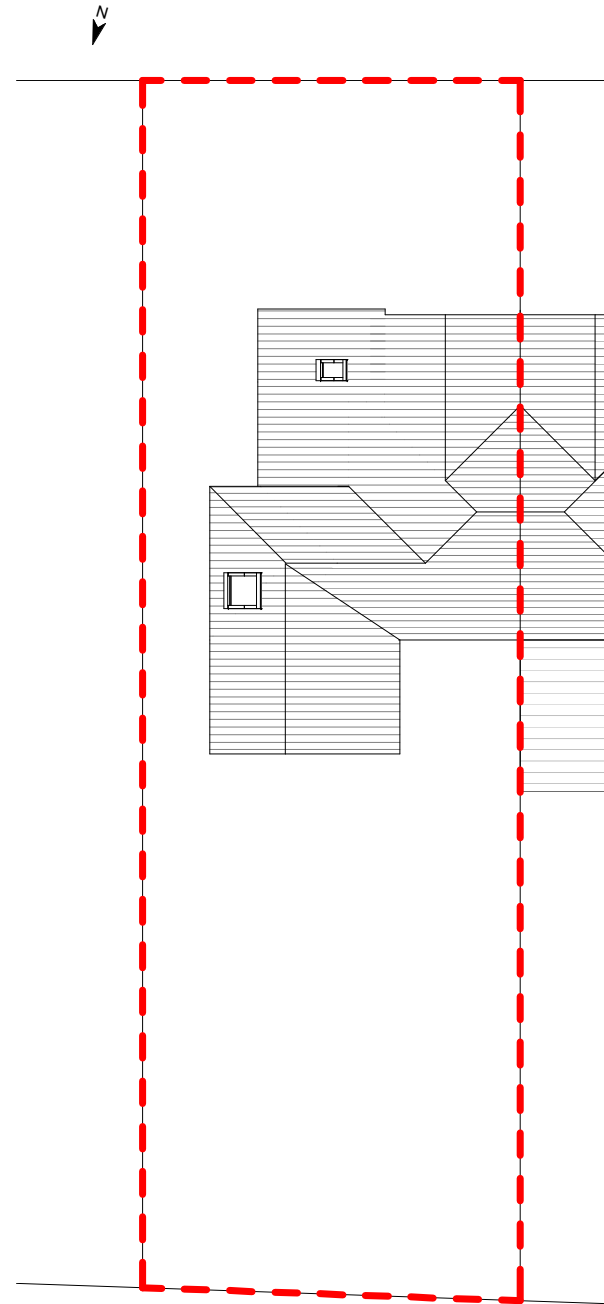

Proposed Site



make your dream home a reality.

www.house-architects.co.uk
t: 0151 541 7267
m: 07498512836
e: catherine@house-architects.co.uk

Notes:

© House Architects Ltd. 2020. All rights reserved. This drawing must not be reproduced without permission. Do not scale from this drawing. All dimensions are in millimeters unless otherwise stated. Any discrepancies should be reported to the Architect. NB. Contractor much check and confirm all dimensions on site prior to manufacture. Design consultation drawings are not suitable for Planning or Building Regulations applications. Client and Contractor to ensure that structural design has been approved by a Building Inspector and works in general to be approved by a Building Inspector.

Stage: Planning		Client: Richard Catling				
Title: Site Plans		Project: 30 Ford Lane, M20 2TJ				
0	10	20	30	Scale: 1 : 200	Date: 17/05/2021	Drawn: ETC
		Job no: H050	No: SP-01	Rev:		