


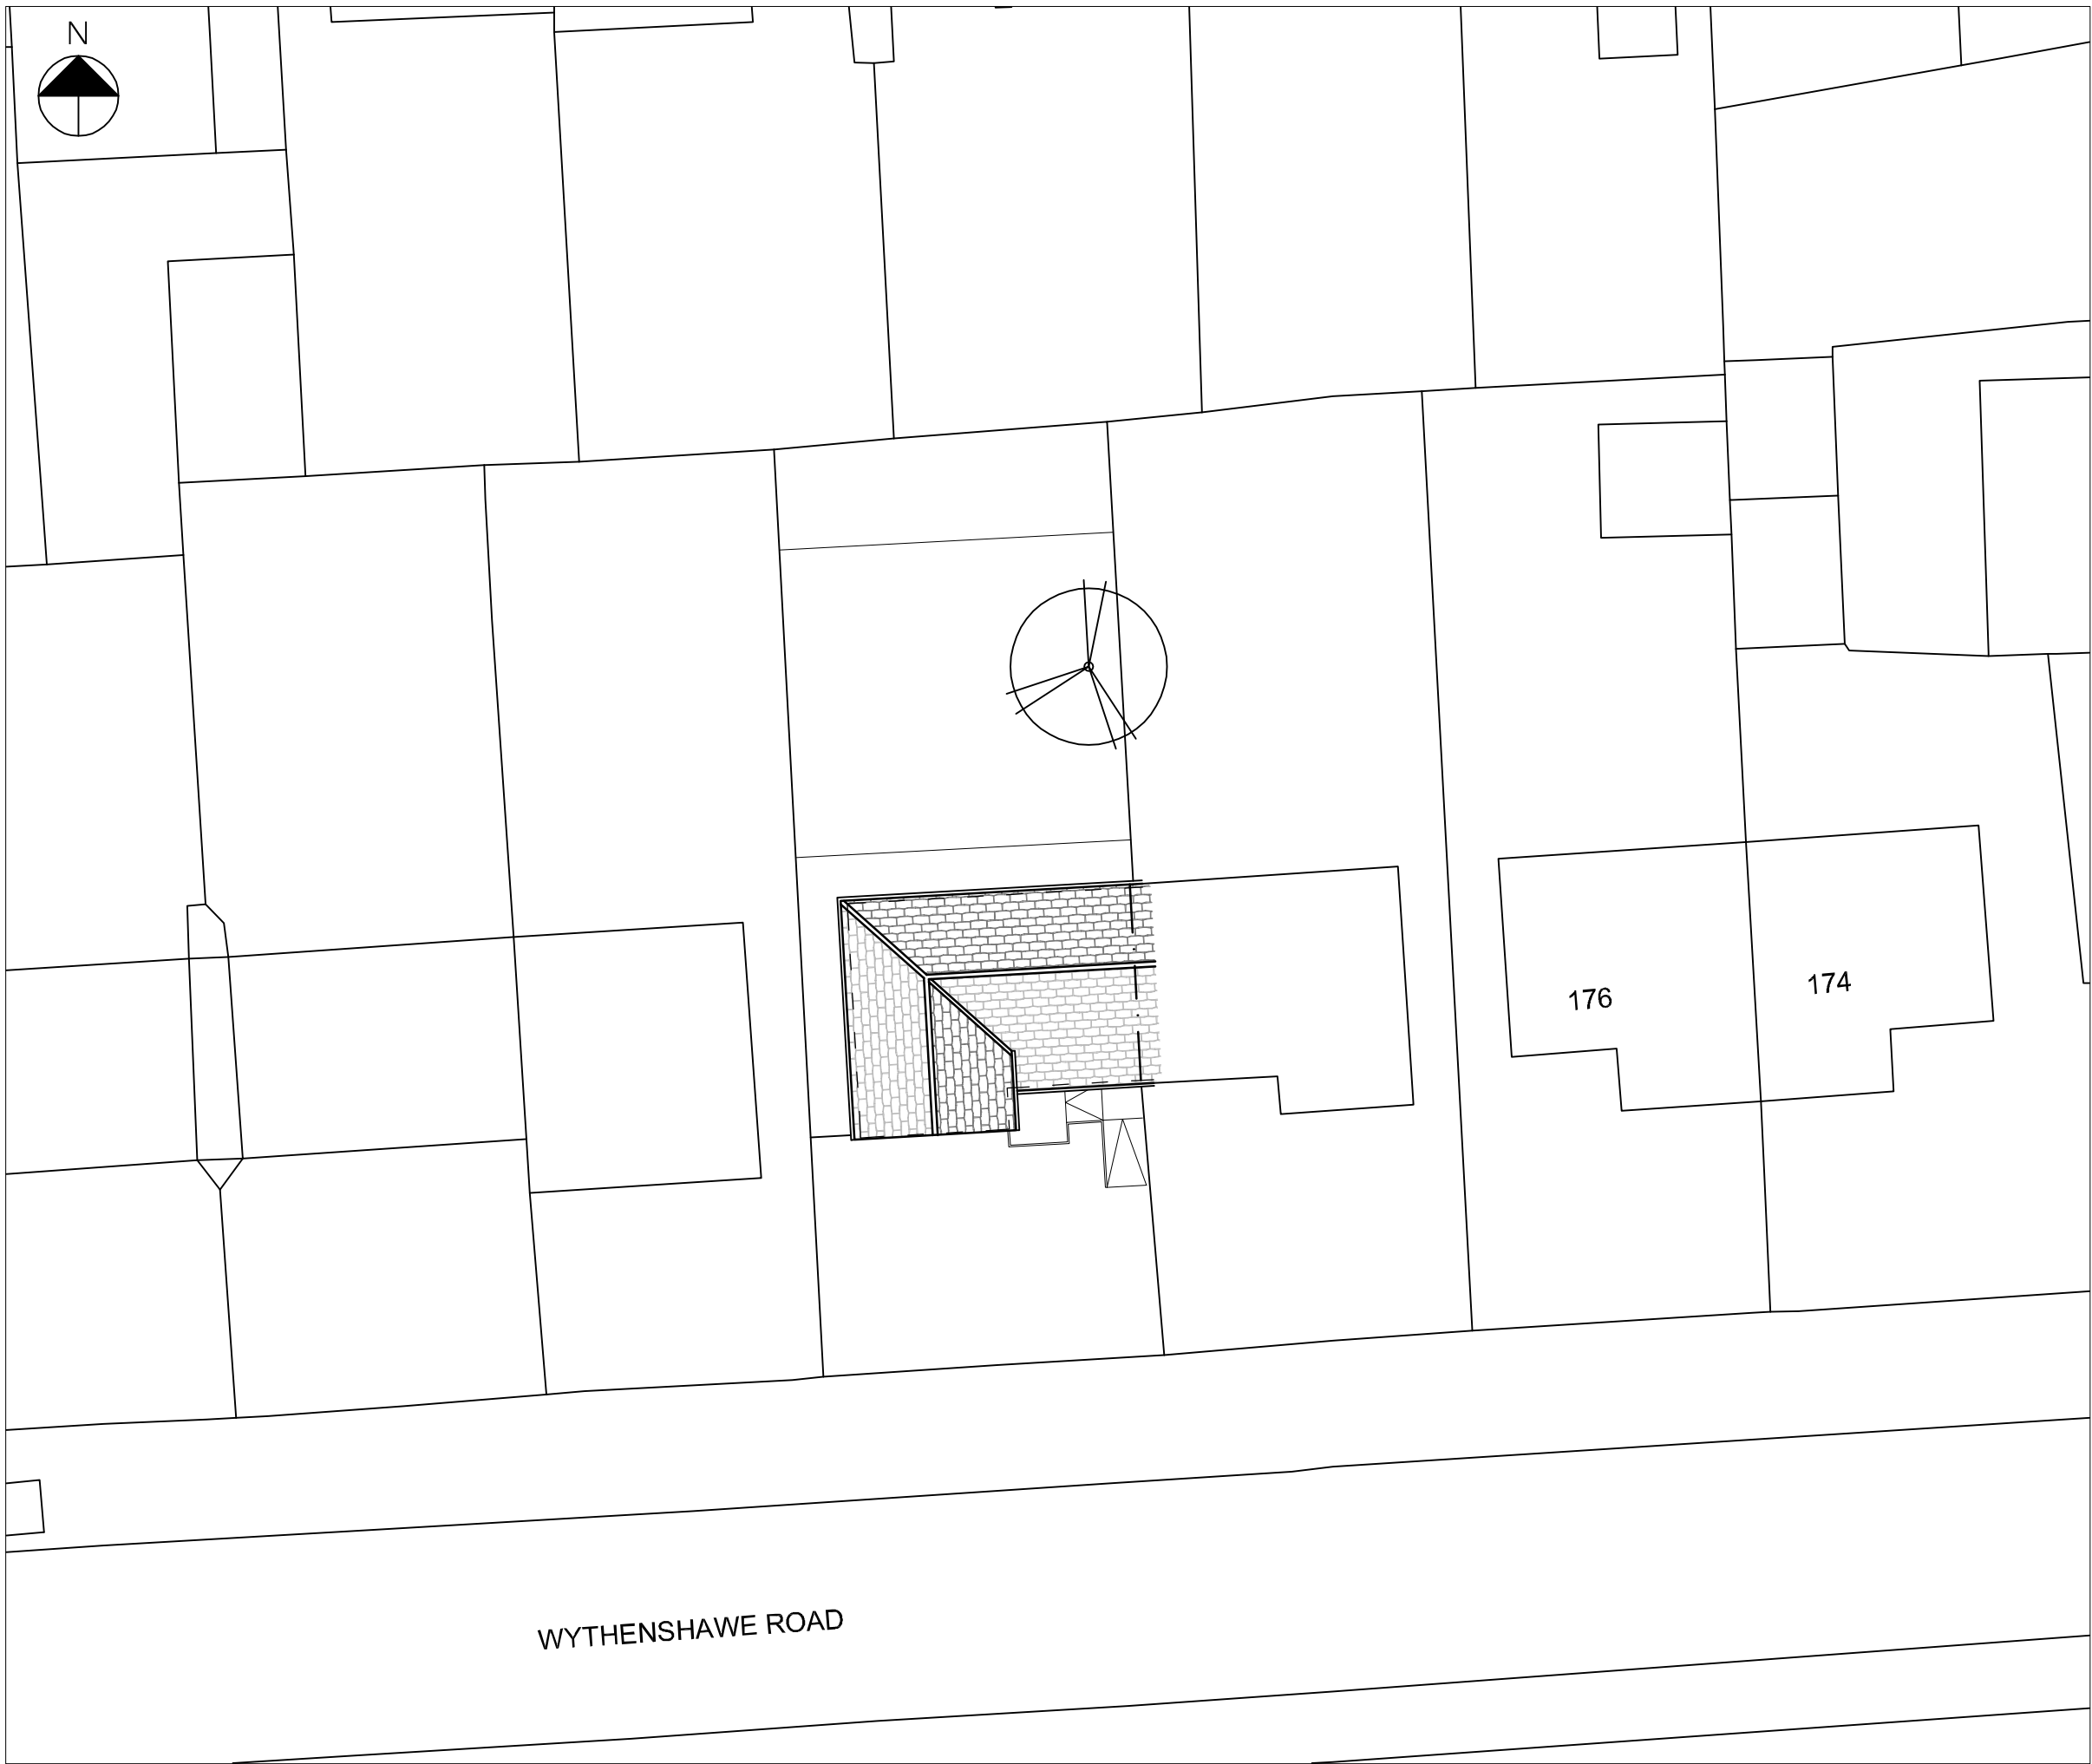

Site Plan as Existing
Scale - 1:200



NOTES

Drawings are to be used for obtaining planning permission & building regulations approval only. All measurements to be checked on site. Approved drawings are to be read in conjunction with the written specification. Any discrepancies within the project documentation are to be reported to this Practice for resolution.
© AG Architectural Solutions Ltd.
Note that the 'Party Wall etc. Act 1996' should be considered prior to the commencement of work.

+ AG Architectural Solutions

19 Hillbrook Road, Offerton, Stockport, SK1 4JW
0161 355 5880
enquiries@ag-solutions.co.uk

Master Abdulle Mian
180 Wilbraham Road
Fallowfield
Manchester
M14 7EN



PROJECT : Single Storey Rear Extension

DRAWING : Site Plan as Existing

DRAWING NO. : MAN.F.20.P1


DATE : January 2022

SHEET

1

SCALE

1:200 @ A3

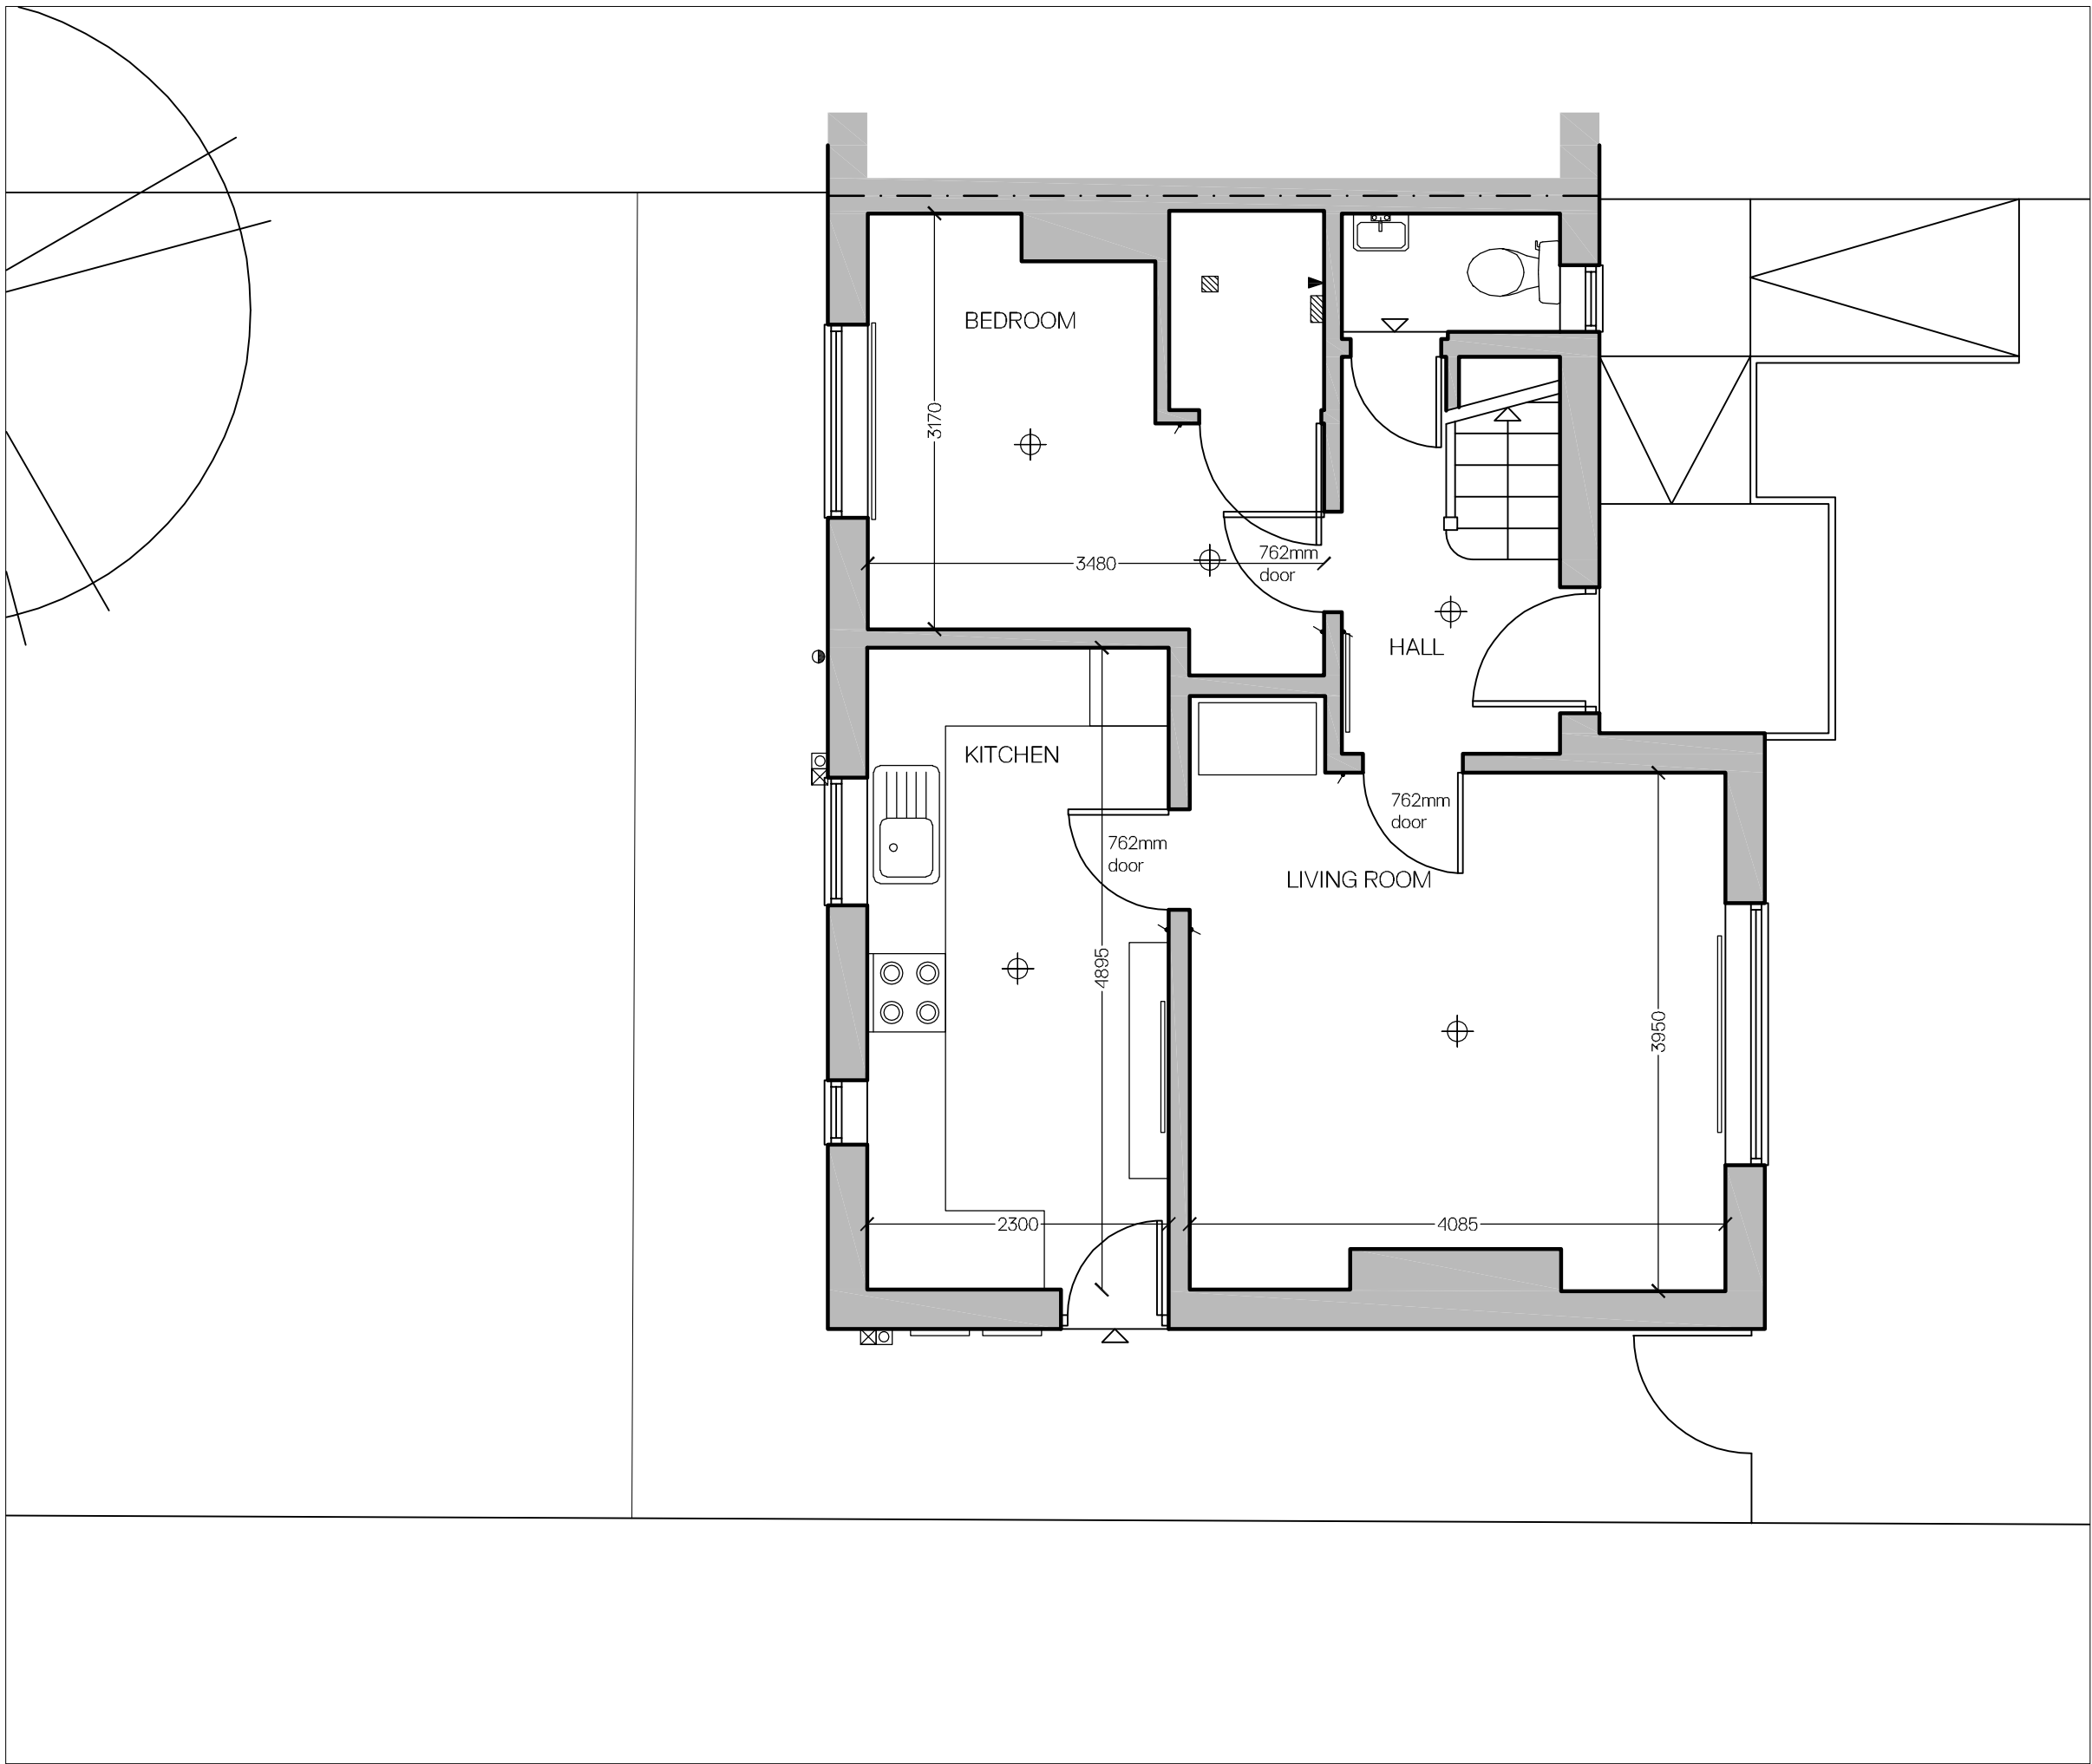

Ground Floor Plan as Existing
Scale - 1:50



NOTES

Drawings are to be used for obtaining planning permission & building regulations approval only. All measurements to be checked on site. Approved drawings are to be read in conjunction with the written specification. Any discrepancies within the project documentation are to be reported to this Practice for resolution.
© AG Architectural Solutions Ltd.
Note that the 'Party Wall etc. Act 1996' should be considered prior to the commencement of work.

+ AG Architectural Solutions

19 Hillbrook Road, Offerton, Stockport, SK1 4JW
0161 355 5880
enquiries@ag-solutions.co.uk

Master Abdulle Mian

180 Wilbraham Road
Fallowfield
Manchester
M14 7EN



PROJECT : Single Storey Rear Extension

DRAWING : Ground Floor Plan as Existing

DRAWING NO. : MAN.F.20.P2

DATE : January 2022

SHEET


2

SCALE

1:50 @ A3




Front Elevation as Existing
Scale - 1:100

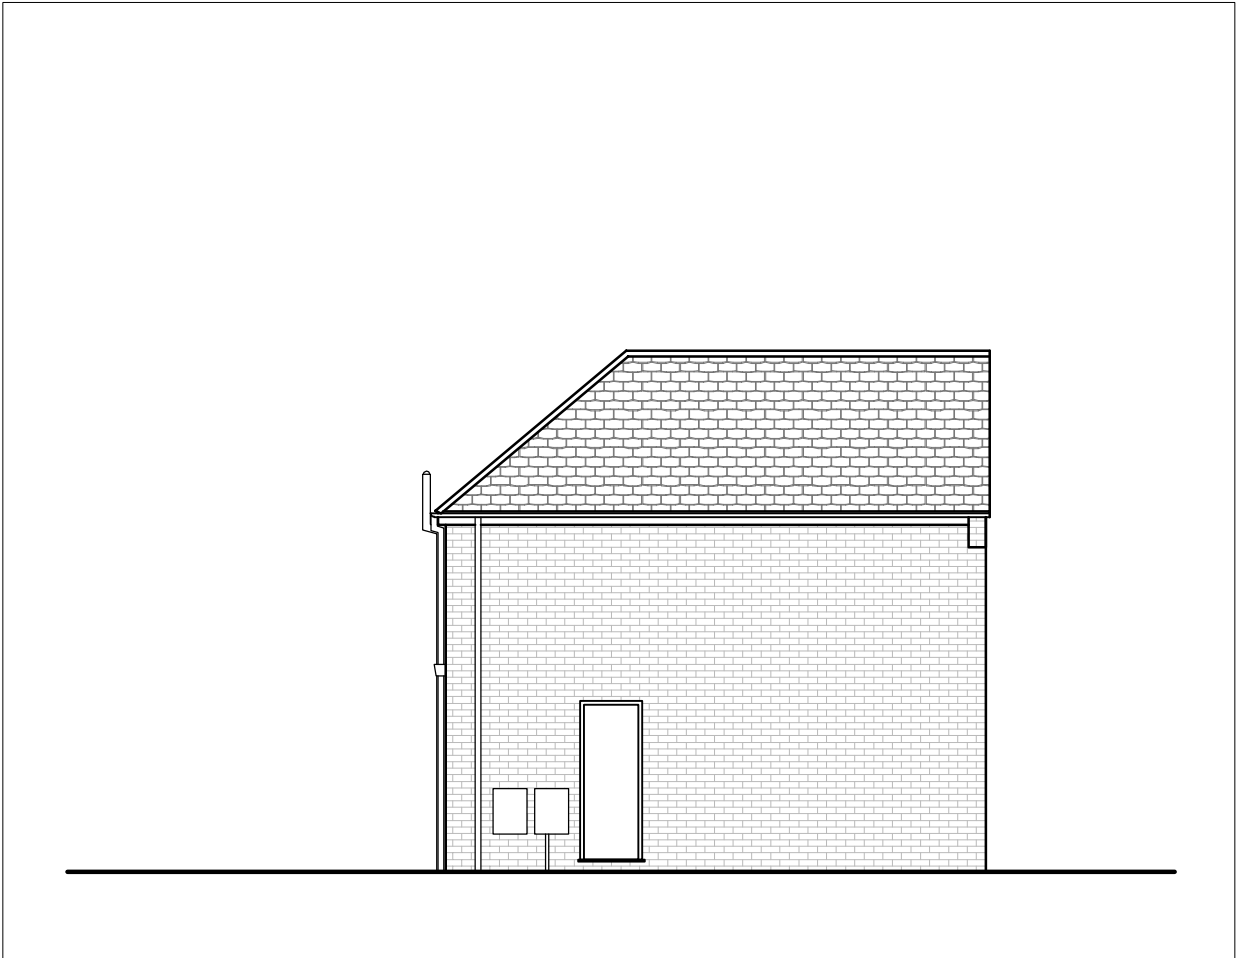

Side Elevation as Existing
Scale - 1:100



Rear Elevation as Existing
Scale - 1:100

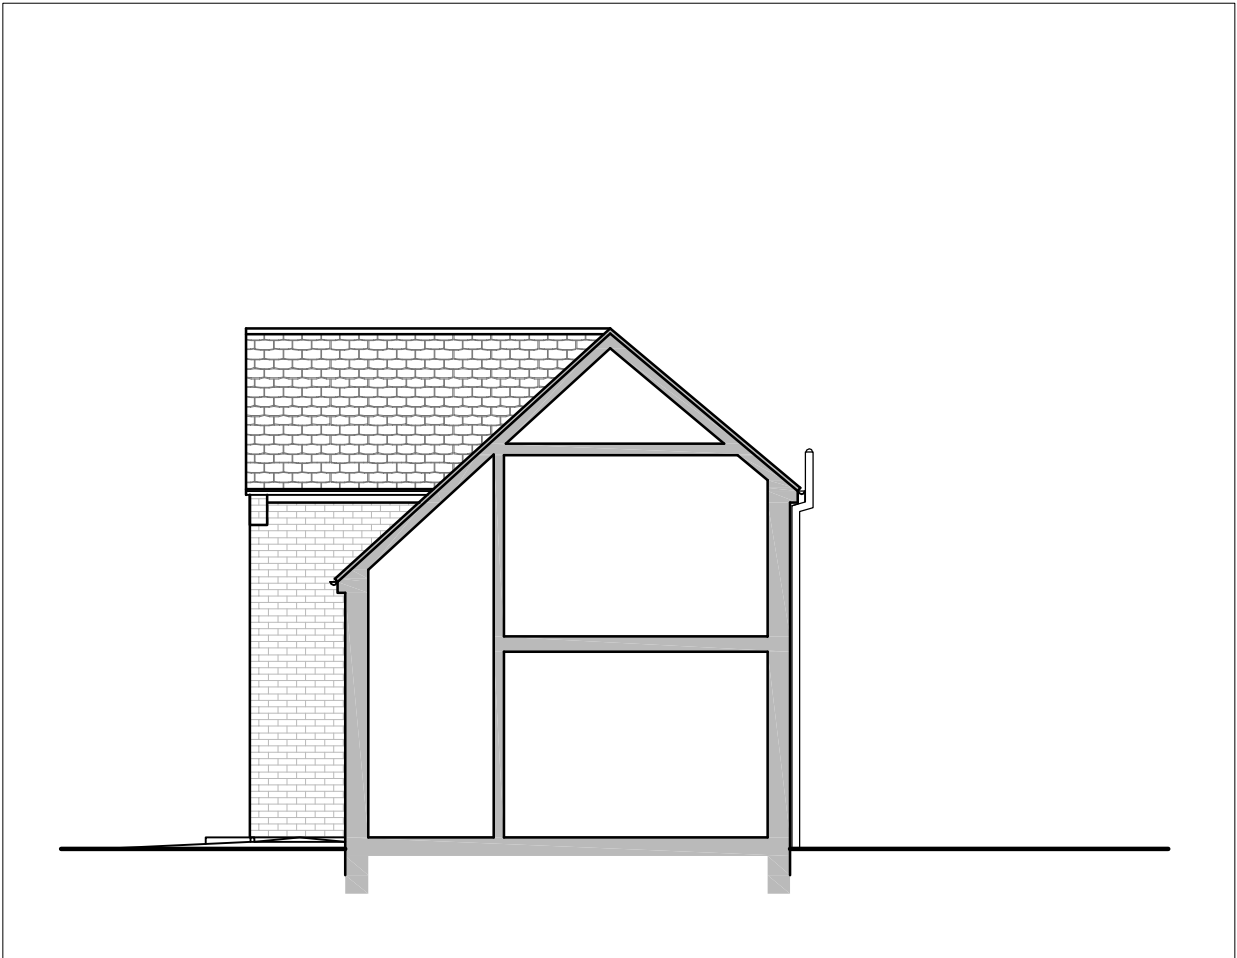

Side Elevation as Existing
Scale - 1:100



NOTES

Drawings are to be used for obtaining planning permission & building regulations approval only. All measurements to be checked on site. Approved drawings are to be read in conjunction with the written specification. Any discrepancies within the project documentation are to be reported to this Practice for resolution.
© AG Architectural Solutions Ltd.
Note that the 'Party Wall etc. Act 1996' should be considered prior to the commencement of work.

+ AG Architectural Solutions

19 Hillbrook Road, Offerton, Stockport, SK1 4JW
0161 355 5880
enquiries@ag-solutions.co.uk

Master Abdulle Mian

180 Wilbraham Road
Fallowfield
Manchester
M14 7EN



PROJECT : Single Storey Rear Extension

DRAWING : Elevations as Existing

DRAWING NO. : MAN.F.20.P3


DATE : January 2022

SHEET

3

SCALE

1:100 @ A3

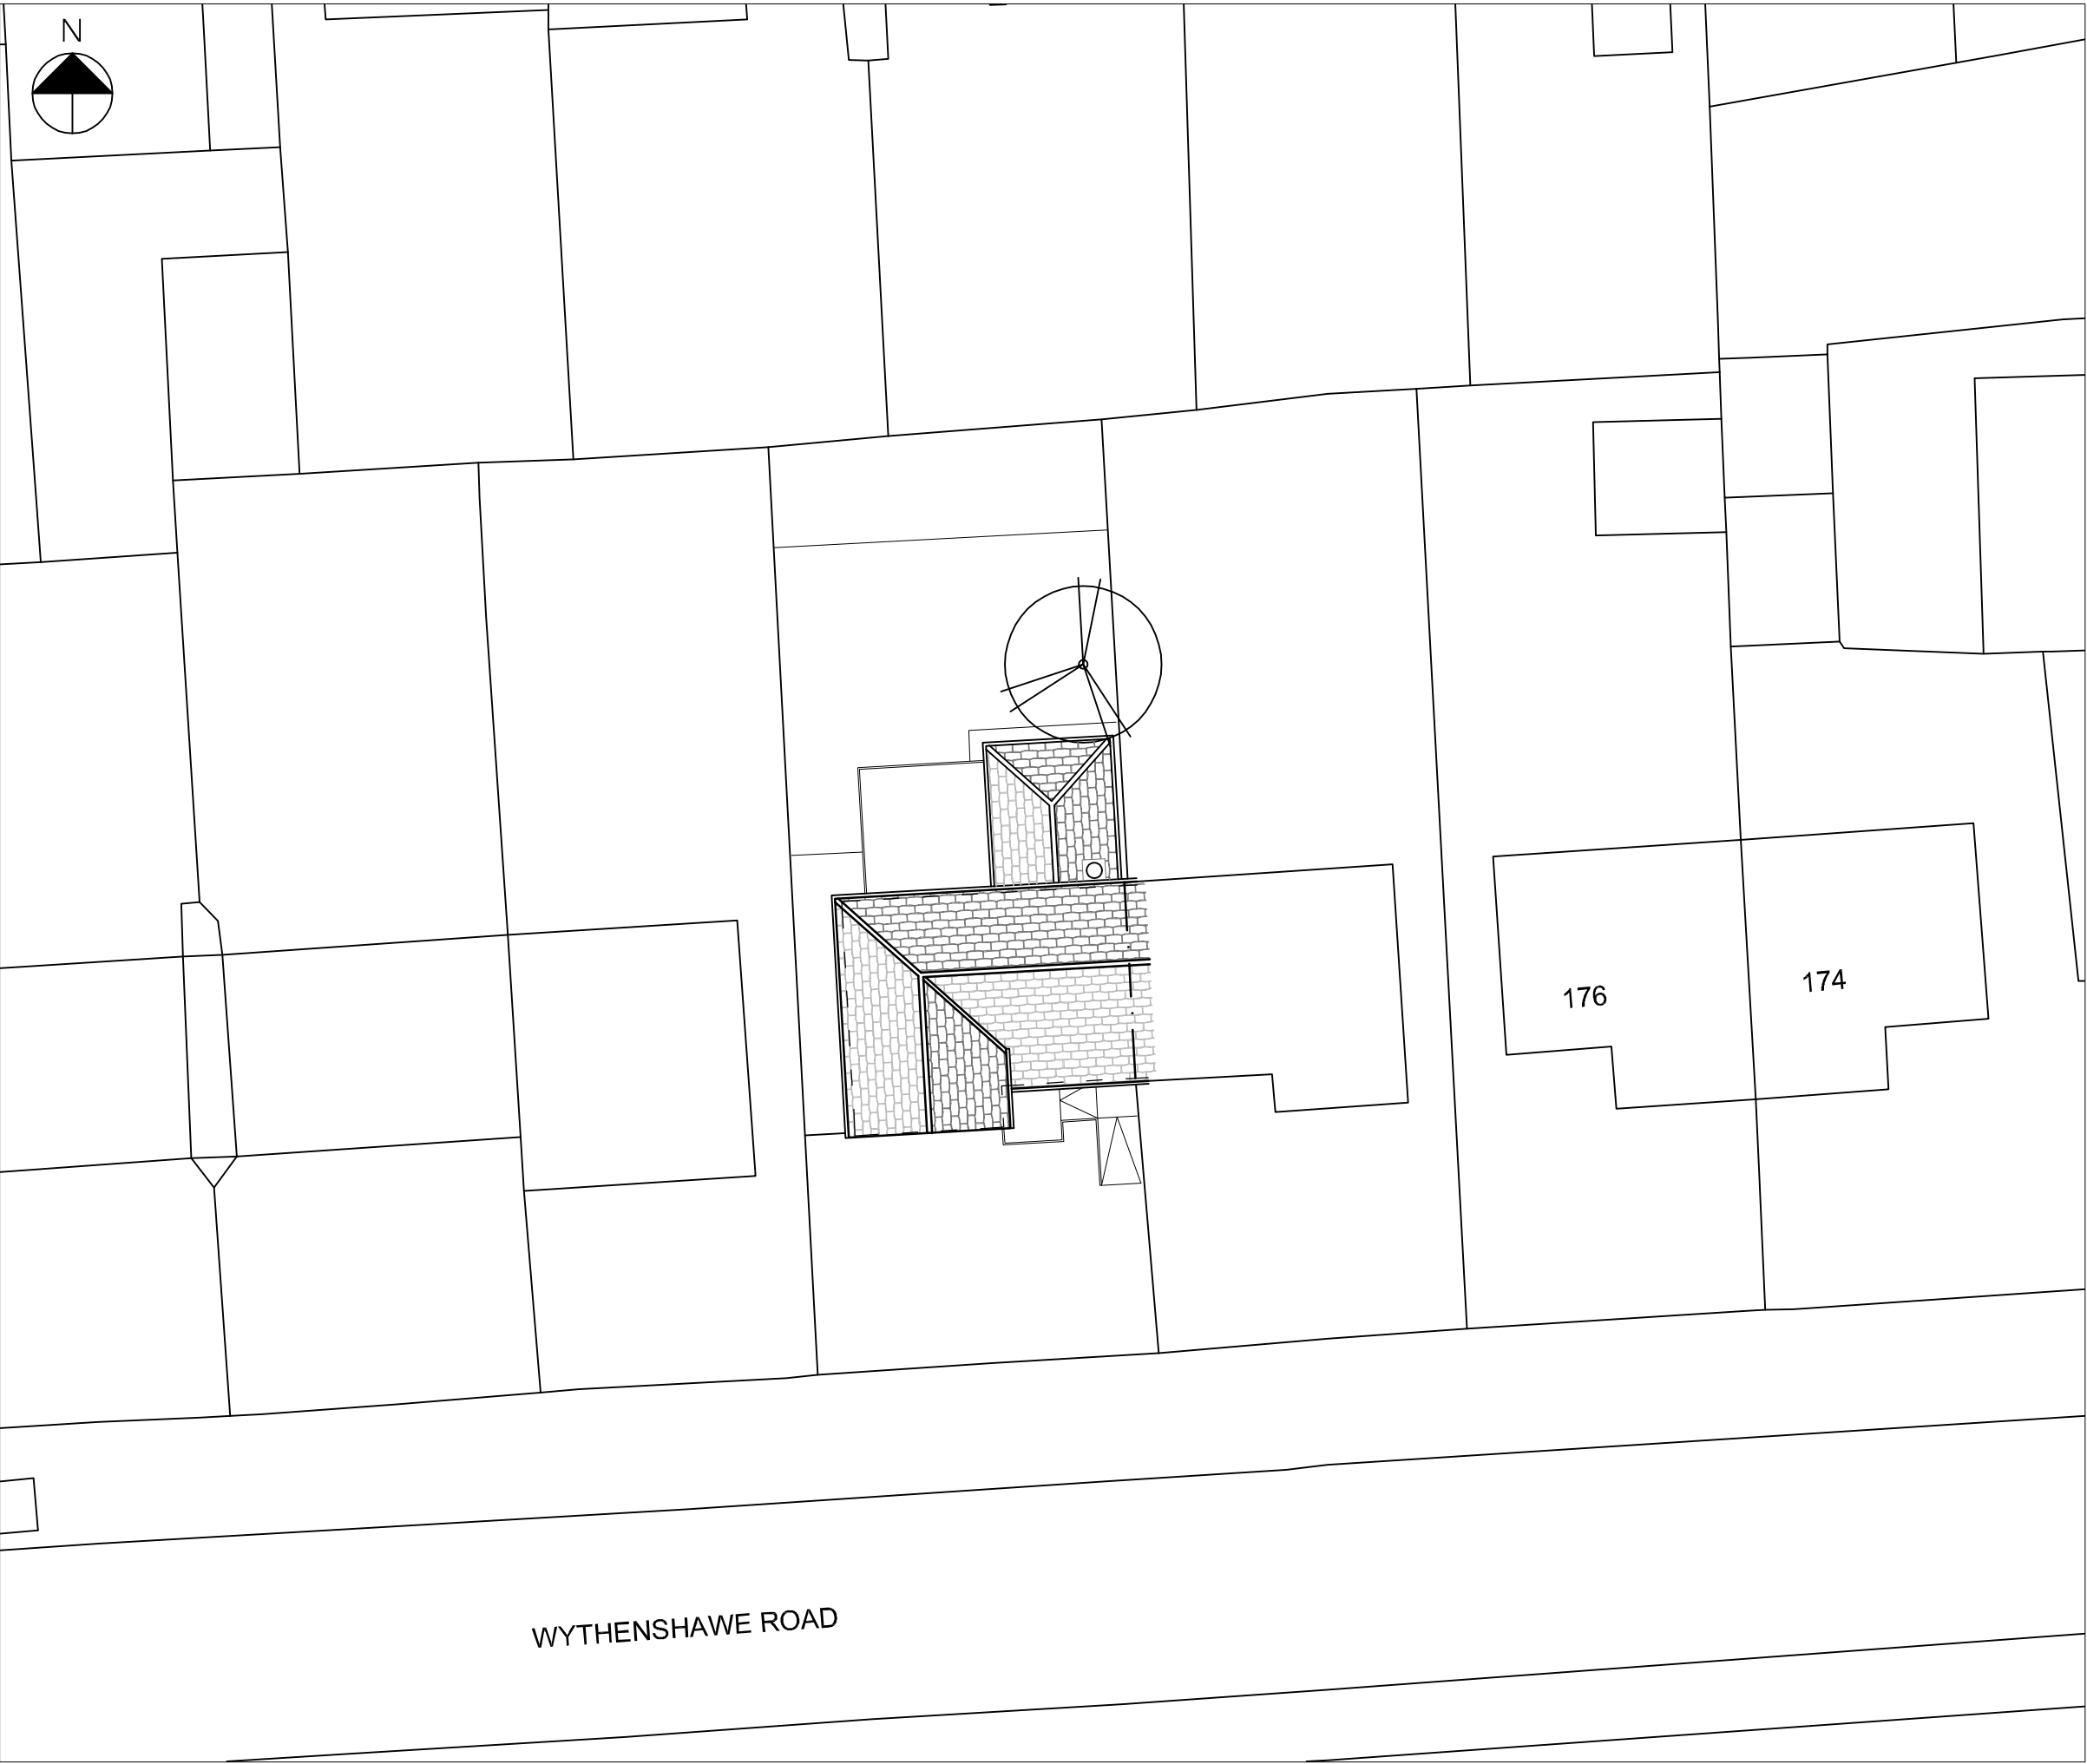

Site Plan as Proposed
Scale - 1:200



NOTES

Drawings are to be used for obtaining planning permission & building regulations approval only. All measurements to be checked on site. Approved drawings are to be read in conjunction with the written specification. Any discrepancies within the project documentation are to be reported to this Practice for resolution.
© AG Architectural Solutions Ltd.
Note that the 'Party Wall etc. Act 1996' should be considered prior to the commencement of work.

+ AG Architectural Solutions

19 Hillbrook Road, Offerton, Stockport, SK1 4JW
0161 355 5880
enquiries@ag-solutions.co.uk

Master Abdulle Mian
180 Wilbraham Road
Fallowfield
Manchester
M14 7EN



PROJECT : Single Storey Rear Extension

DRAWING : Site Plan as Proposed

DRAWING NO. : MAN.F.20.P4


DATE : January 2022

SHEET

4

SCALE

1:200 @ A3

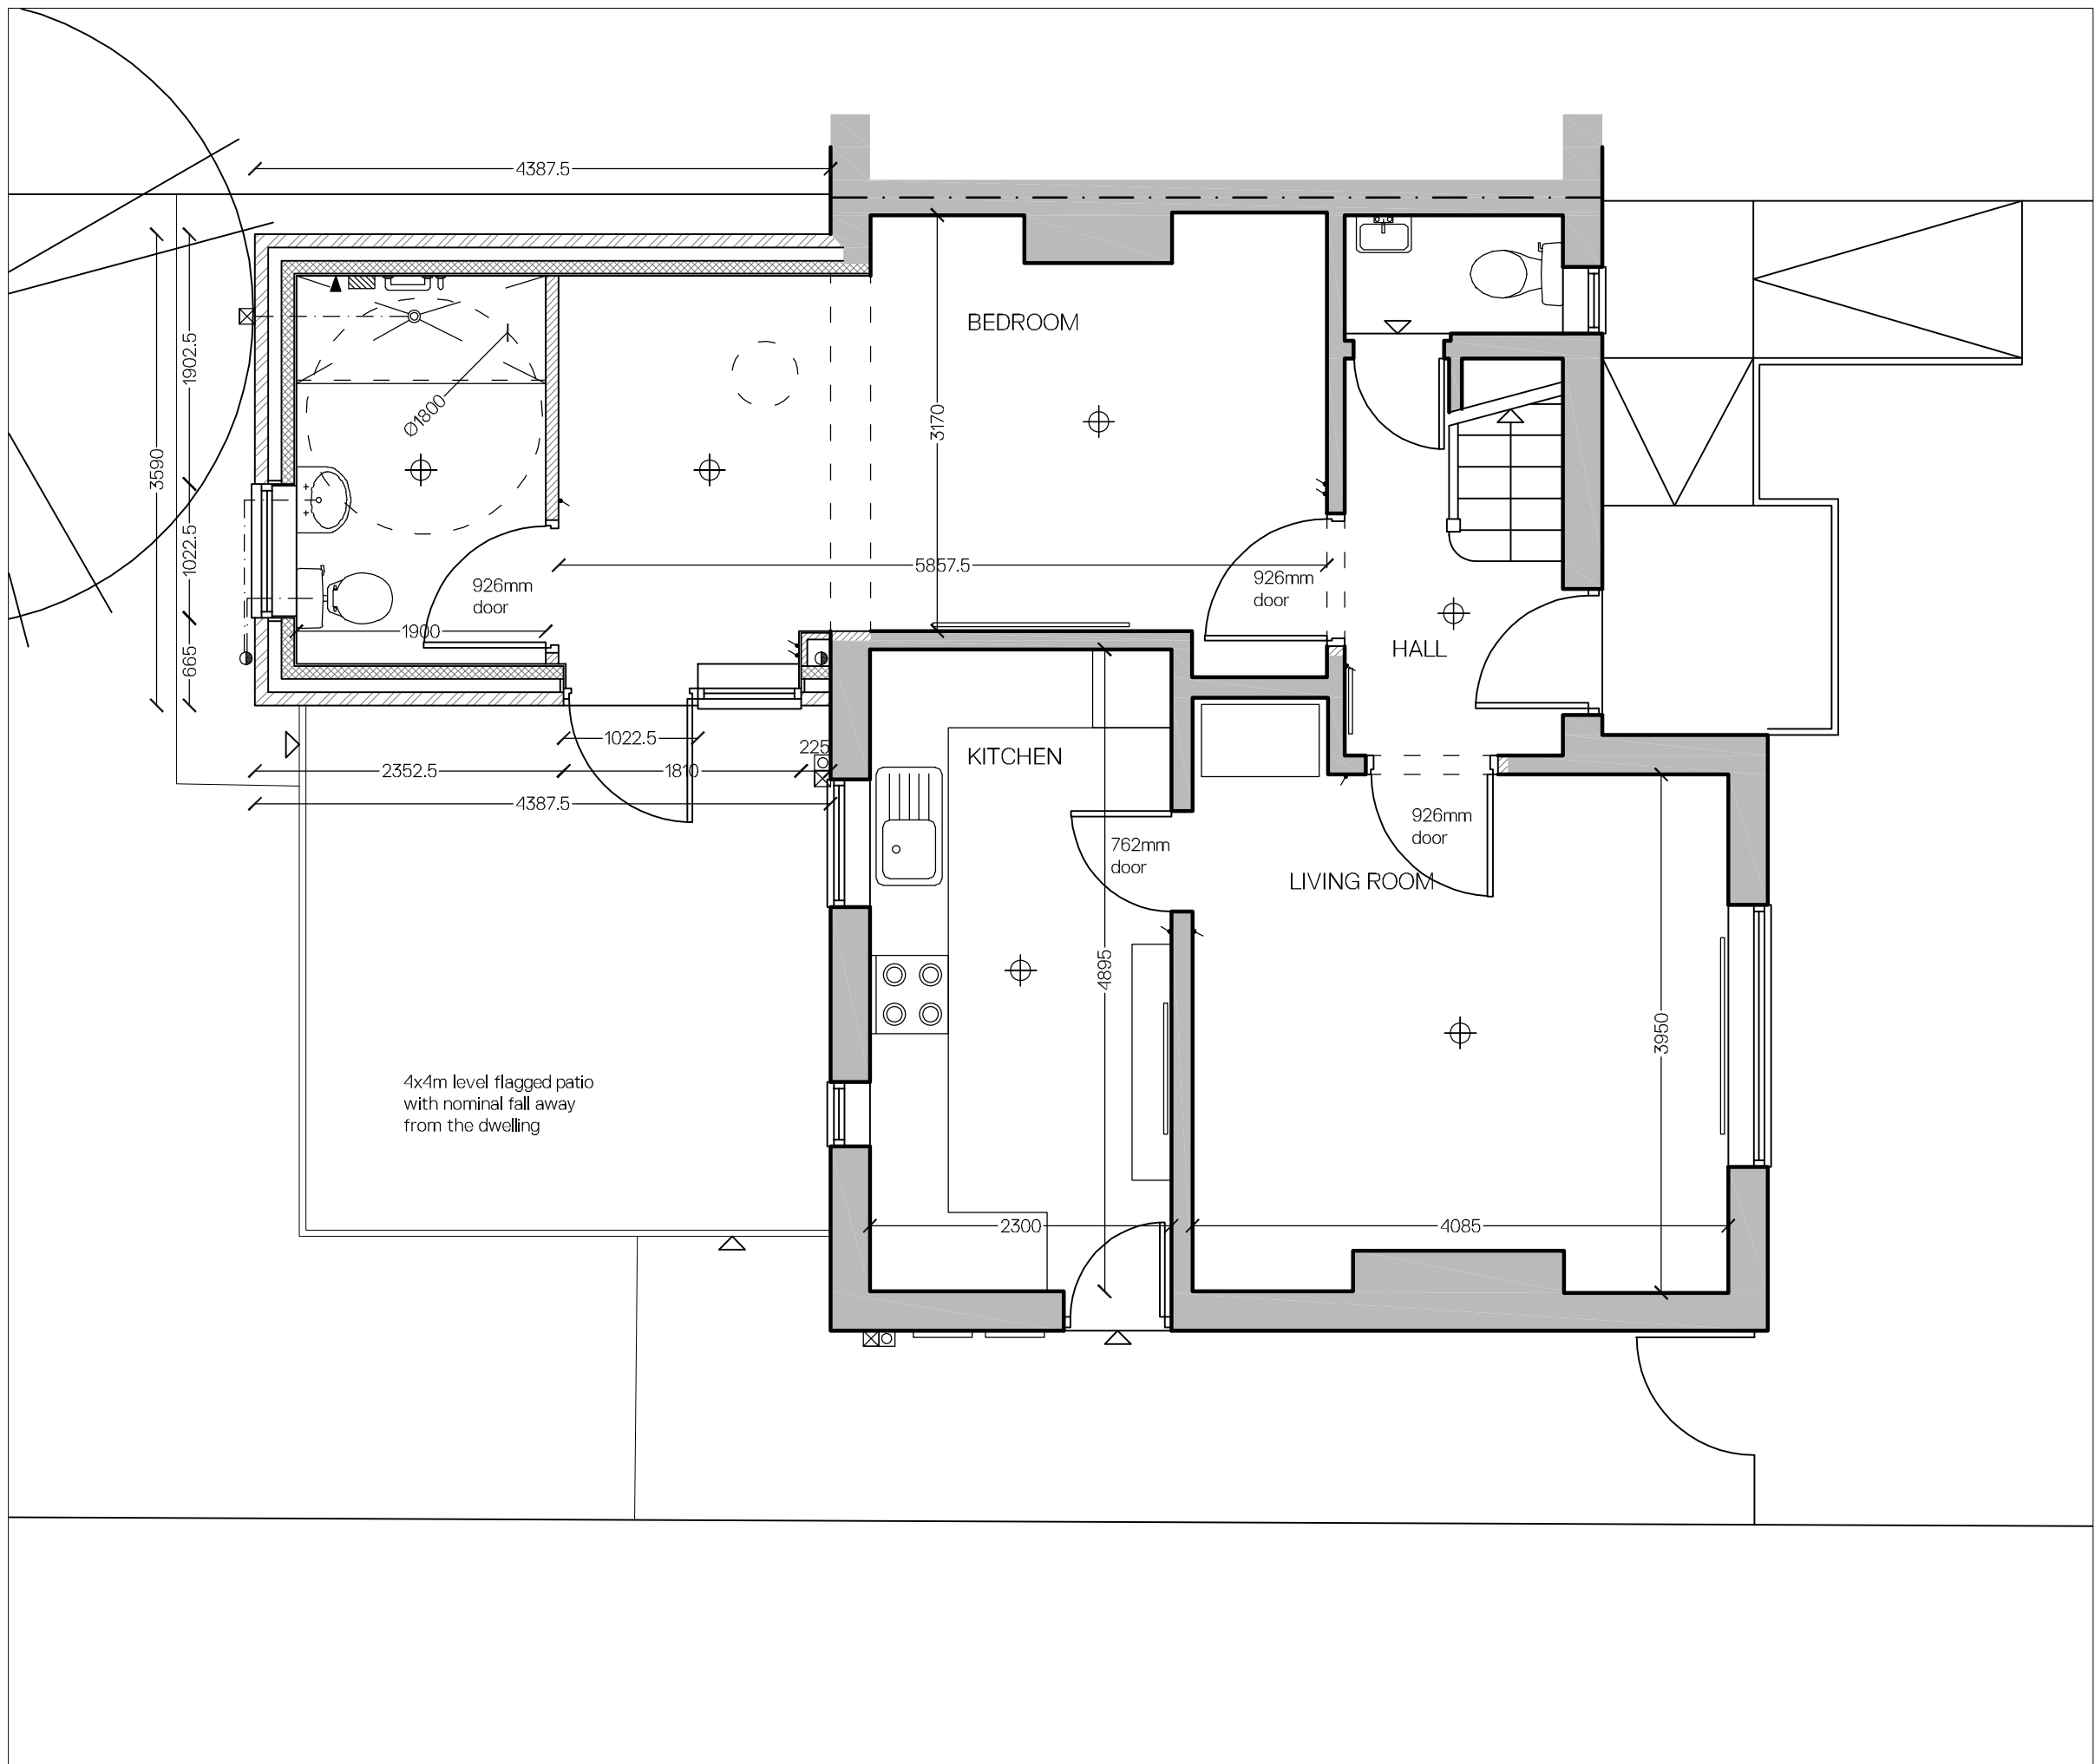

Ground Floor Plan as Proposed
Scale - 1:50

REVISIONS

Revision A : March 2022
Alterations to external door position, as per Client request.

+ AG Architectural Solutions

19 Hillbrook Road, Offerton, Stockport, SK1 4JW
0161 355 5880
enquiries@ag-solutions.co.uk

Master Abdulle Mian
180 Wilbraham Road
Fallowfield
Manchester
M14 7EN



PROJECT : Single Storey Rear Extension

DRAWING : Ground Floor Plan as Proposed

DRAWING NO. : MAN.F.20.P5A

DATE : January 2022

SHEET


5

SCALE

1:50 @ A3




Front Elevation as Proposed
Scale - 1:100

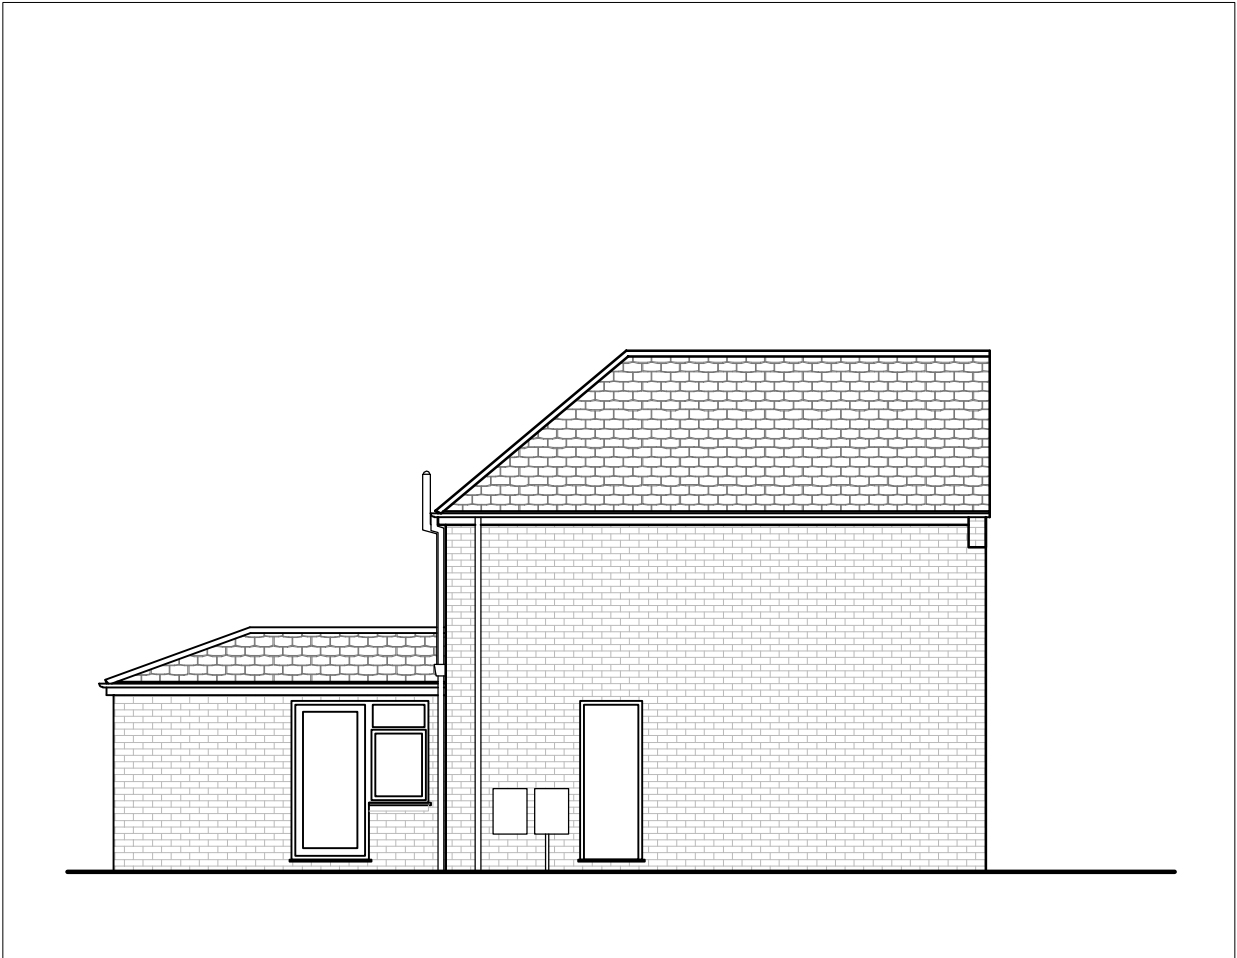

Side Elevation as Proposed
Scale - 1:100



Rear Elevation as Proposed
Scale - 1:100

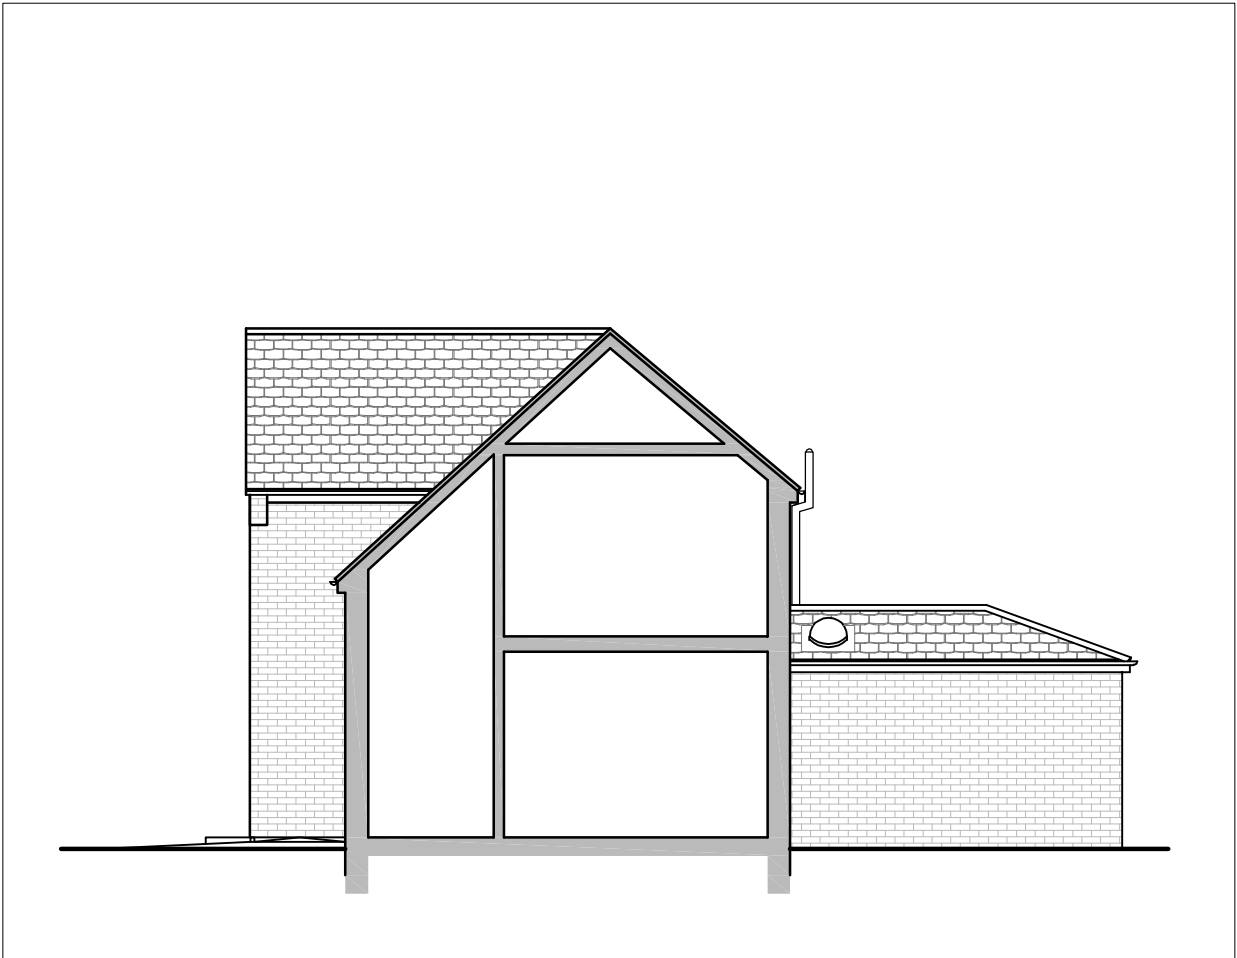

Side Elevation as Proposed
Scale - 1:100



NOTES

Drawings are to be used for obtaining planning permission & building regulations approval only. All measurements to be checked on site. Approved drawings are to be read in conjunction with the written specification. Any discrepancies within the project documentation are to be reported to this Practice for resolution.
© AG Architectural Solutions Ltd.
Note that the 'Party Wall etc. Act 1996' should be considered prior to the commencement of work.

REVISIONS

Revision A : March 2022
Alterations to external door position, as per Client request.

+ AG Architectural Solutions

19 Hillbrook Road, Offerton, Stockport, SK1 4JW
0161 355 5880
enquiries@ag-solutions.co.uk

Master Abdulle Mian
180 Wilbraham Road
Fallowfield
Manchester
M14 7EN



PROJECT : Single Storey Rear Extension

DRAWING : Elevations as Proposed

DRAWING NO. : MAN.F.20.P6A

DATE : January 2022

SHEET

6

SCALE

1:100 @ A3