

SAFETY, HEALTH AND ENVIRONMENTAL INFORMATION
IN ADDITION TO THE HAZARDS/RISKS NORMALLY ASSOCIATED WITH THE TYPES OF WORK DETAILED ON THIS DRAWING, NOTE THE FOLLOWING:
CONSTRUCTION
MAINTENANCE/CLEANING
DECOMMISSIONING/DEMOLITION
IT IS ASSUMED THAT ALL WORKS WILL BE CARRIED OUT BY COMPETENT CONTRACTOR WORKING, WHERE APPROPRIATE, TO AN APPROVED METHOD STATEMENT

NOTES

- TRAY AND PIPEWORK ROUTE / SIZE, INDICATIVE ONLY.
- RCP / GRILLE LAYOUT TBC.



P4	30-04-21	XREF 'AHU' NOTE REMOVED, CONDENSER UNITS TO BE REMOVED HIGHLIGHTED	LO
P3	09-03-21	GENERAL UPDATE	LO
P2	01-03-21	GENERAL UPDATE	LO
P1	24-02-21	VRV SELECTION UPDATE	LO
P0	09-02-21	FOR APPROVAL	LO
REV	DATE	DESCRIPTION	BY



EVORA EDGE Ltd, The Pump House, Coton Hill, Shrewsbury, SY1 2DP
(T) 01743 341903 | (W) www.evoraedge.com | (E) cad@evoraedge.com
Twitter @evoraedgeltld | Linked In www.linkedin.com/company/evora-global




101 PRINCESS STREET



ROOF LEVEL
PROPOSED MECHANICAL SERVICES
LAYOUT

DATE	09-02-2021	DRAWN BY	LO	CHECKED	ND
SCALE	1:50	PAPER	A1	DRAWING No:	1725-EDGE-10-RL-DR-M-0100

STATUS	APPROVAL	REVISION	P4
--------	----------	----------	----

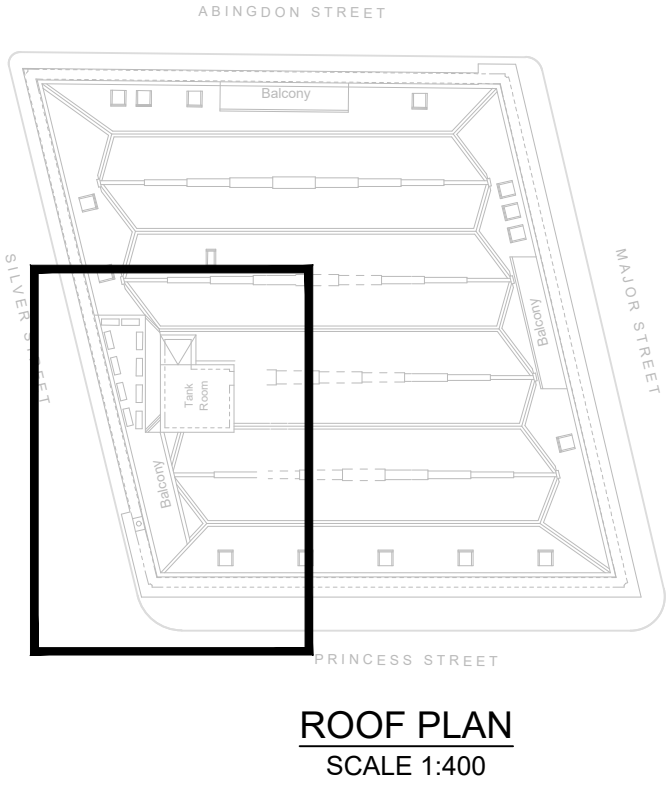

ROOF PLAN
SCALE 1:400

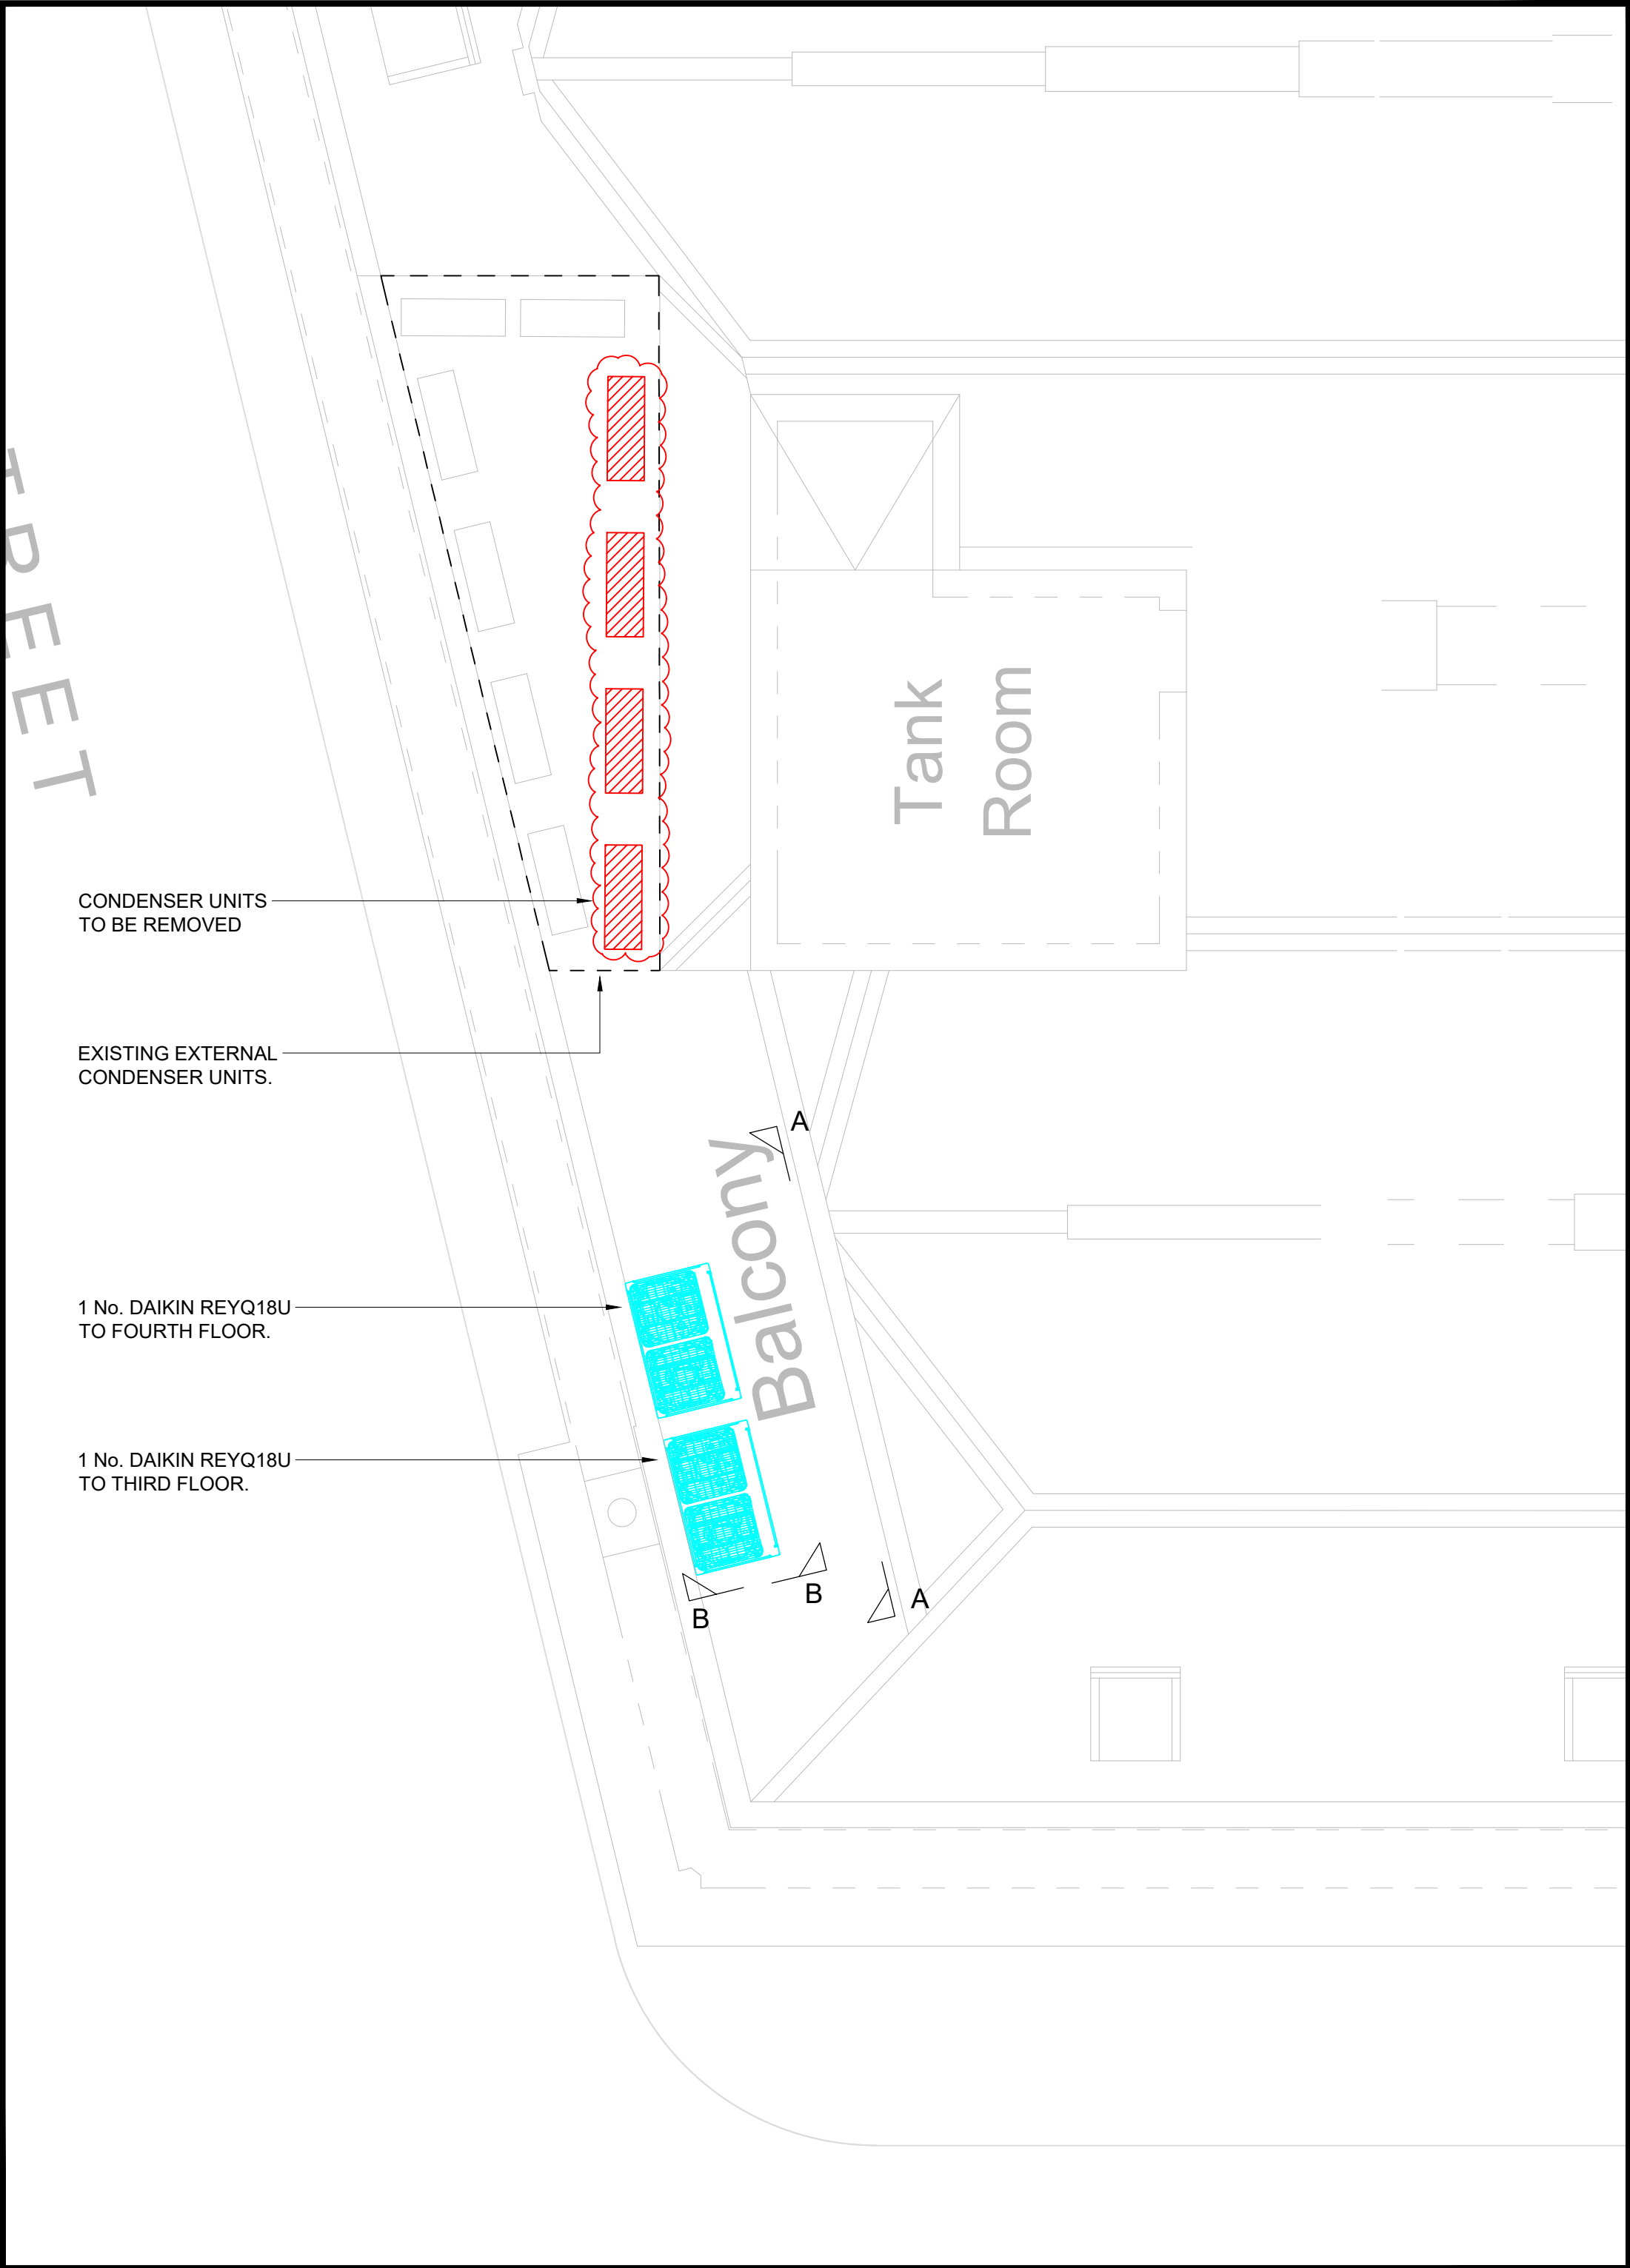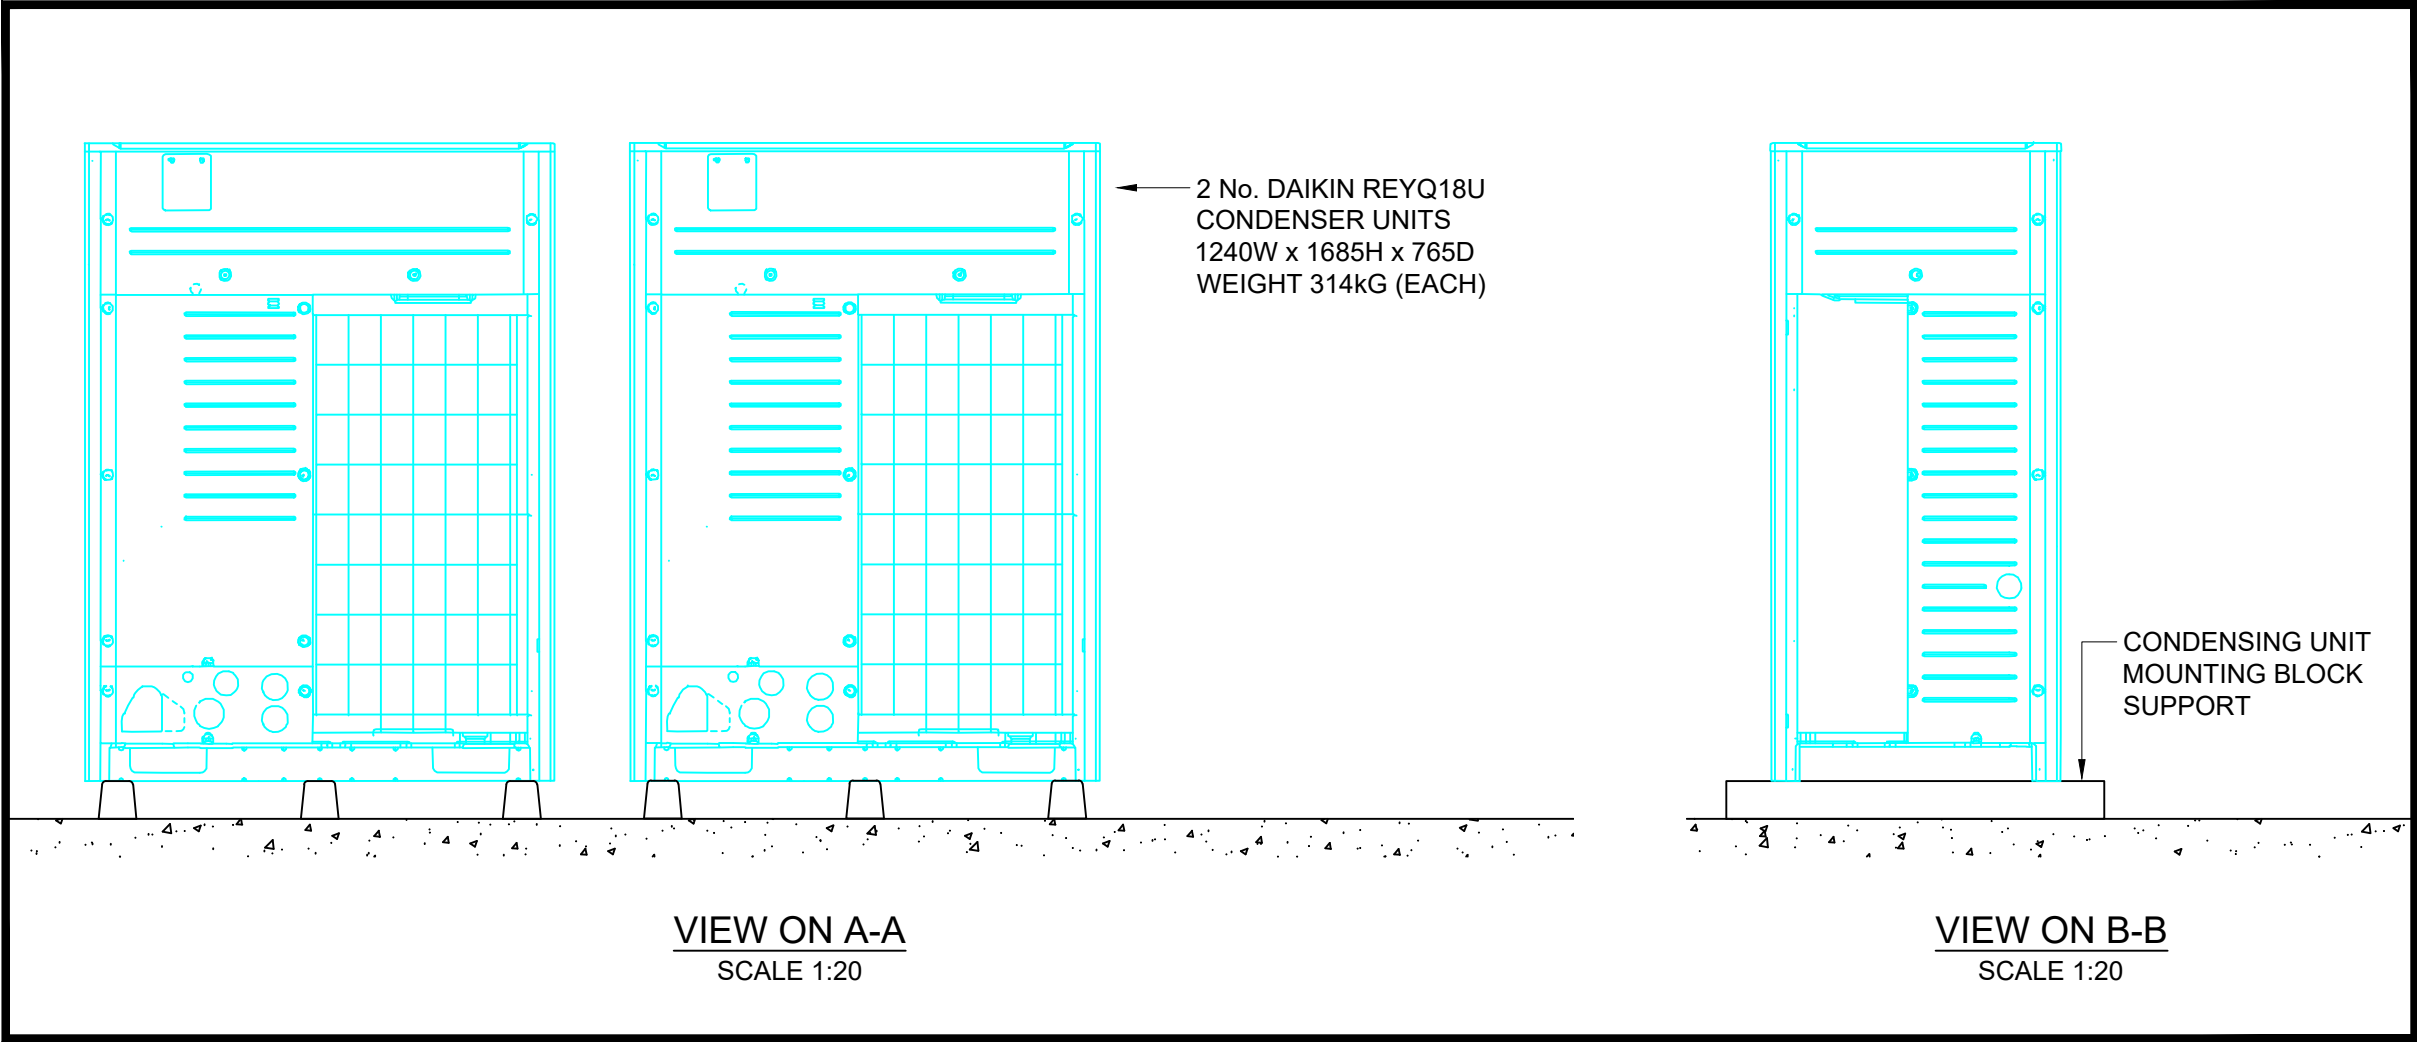

ROOF PLAN VIEW
SCALE 1:50