



FACTORY MANCHESTER

MANCHESTER CITY COUNCIL Albert Square, Town Hall M2 5DB Manchester, United Kingdom T: +44 (0) 161 234 5024	CLIENT
OMA Weena-Zuid 158 3012 NC Rotterdam, Netherlands t: +31 (0) 10 2438200	ARCHITECT
BURO HAPPOLD 230 Lower Bristol Road B42 3DQ Bath, United Kingdom T: +44 (0) 122 532 0600	STRUCTURAL ENGINEER
BDP 11 Ducie Street M1 2JB Manchester, United Kingdom T: +44 (0) 161 828 2200	MECHANICAL AND ELECTRICAL ENGINEER
BURO HAPPOLD 230 Lower Bristol Road B42 3DQ Bath, United Kingdom T: +44 (0) 122 532 0600	FACADE ENGINEER
WSP The Victoria, 150-182 The Quays M50 3SP Manchester, United Kingdom T: +44 (0) 161 886 2400	FIRE ENGINEER
LEVEL ACOUSTICS De Roncken 10 5612 AP Eindhoven, Netherlands T: +31 (0) 40 247 2700	ACOUSTIC CONSULTANT
CHARCOAL BLUE 188 Strand WC1R 3BA London, United Kingdom T: +44 (0) 207 928 0000	THEATRE CONSULTANT

HEIGHT / LOCATION TAGS:

SPOT HEIGHT

FINISHED FLOOR LEVEL

STRUCTURAL SLAB LEVEL

ARCHITECTURAL ABOVE

ARCHITECTURAL BELOW

STRUCTURAL ABOVE

STRUCTURAL BELOW

N 38830331

N 38830329

GF

+26.720

8

GRID LINE

DRAWING REFERENCES:

CALLOUT

SECTION

ELEVATION

INTERNAL ELEVATION(S)

DETAIL NUMBER(S)

DRAWING REFERENCE

ITEMS:

FLOOR GULLY

FLOORBOX

CABLE PASS (ELEVATION)

MANHOLE COVER

STRONG POINT

CABLE PASS (PLAN)


CLEARANCE ZONES:

REFUGE SPOT / WHEELCHAIR LOCATION THEATRE

TURNING CIRCLE IN ACCESSIBLE TOILET (Ø 1500mm)

CONTRACTUAL:

NOT IN CONTRACT (GREYED OUT)

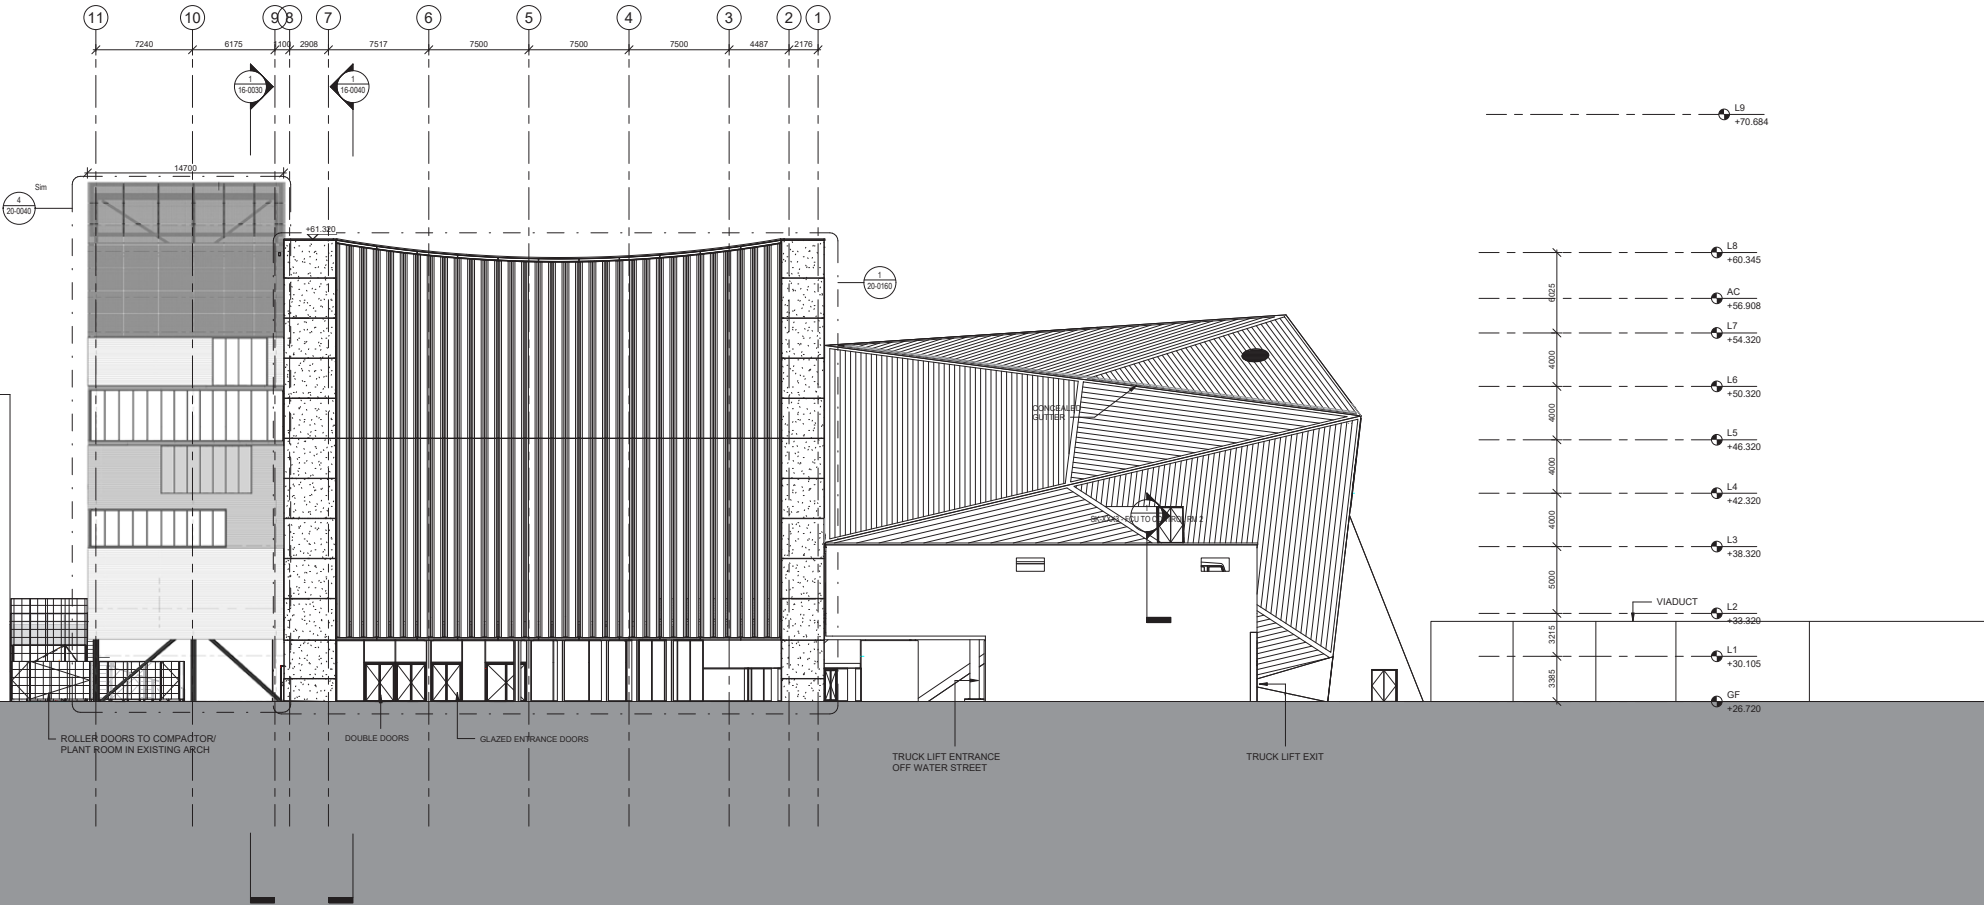


1 NORTH ELEVATION
SCALE: 1:200

P11	D2	31 Mar 2021	PLANNING UPDATE
P10	D2	10 Mar 2020	THEN THE FACADE FIRST STAGE TENDER
P9	S2	19 Nov 2018	ISSUED FOR INFORMATION
P8	S2	23 Mar 2018	ISSUED FOR PLANNING
P7	S3	18 Mar 2018	INTERIM DESIGN RELEASE
P6	S0	21 Dec 2017	WIP INTERIM GA SUBMISSION

REV	STAT	DATE	DESCRIPTION
1	D2	31 Mar 2021	PLANNING UPDATE
2	D2	10 Mar 2020	THEN THE FACADE FIRST STAGE TENDER
3	S2	19 Nov 2018	ISSUED FOR INFORMATION
4	S2	23 Mar 2018	ISSUED FOR PLANNING
5	S3	18 Mar 2018	INTERIM DESIGN RELEASE
6	S0	21 Dec 2017	WIP INTERIM GA SUBMISSION

DO NOT SCALE FROM THIS DRAWING. USE FIGURED DIMENSIONS ONLY. FIGURED DIMENSIONS ARE IN MILLIMETRES. ALL LEVELS ARE IN METRES. ALL DIMENSIONS AND LEVELS SHALL BE VERIFIED ON SITE BEFORE PROCEEDING WITH WORKS. DETAILED SITE SURVEY TO BE CARRIED OUT TO VERIFY POSITIONS AND LEVELS. RECONSTRUCTIONS WITH SITE SURVEY AND ORTHOREPHOTO SURVEY. DIMENSIONS ARE INDICATIVE ONLY AND ARE TO BE VERIFIED BY OTHERS. THIS DRAWING IS TO BE READ IN CONJUNCTION WITH OTHER DOCUMENTATION FROM THE ARCHITECT, DESIGN TEAM, MANAGEMENT CONTRACTOR AND EMPLOYER. THE ARCHITECT MUST BE NOTIFIED OF ANY DISCREPANCIES WHERE BUILDING COMPONENTS ARE DESCRIBED IN THE SPECIFICATION AS CONTRACTOR DESIGNED. 'CONSTRUCTION' INFORMATION RELATING TO THOSE COMPONENTS THAT ARE SHOWN ON THIS DRAWING REPRESENT DESIGN INTENT ONLY.

THIS DOCUMENT CONTAINS COPYRIGHTED MATERIAL. ANY UNAUTHORIZED USE, DISCLOSURE, REPRODUCTION OR DUPLICATION OF ANY OF THE INFORMATION CONTAINED HEREIN MAY RESULT IN LIABILITY UNDER APPLICABLE LAWS.

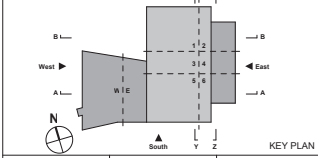

KEY PLAN

DRAWN BY	Author	CHECKED BY	Checker	APPROVED BY	Approver
----------	--------	------------	---------	-------------	----------

PROPOSED NORTH ELEVATION			
DRAWING NAME			
PHASE			
P10			
REVISION			
XXXX			
1:200			
A0			
05/10/16			
DATE			
MF-OMA-XX-XX-DR-A-18-0010			
DRAWING NUMBER			