






MANCHESTER CITY COUNCIL		CLIENT
Adam Rogers, Town Hall 100 Victoria Street, Manchester M1 2WD, Tel: 0161 275 2800, Fax: 0161 275 2801		
GMA		ARCHITECT
Thomas Telford CB 30-32 St. Marys Road, Southwark London SE18 3PQ, Tel: 020 7593 3300		
BURD HARPOLD 2201 Lane, Bury Road Bury, Lancashire, BL9 9JH T +44 (0) 161 522 5355		STRUCTURAL ENGINEER
BOP 11 Grafton Road 807 St. Marys Road, Southwark London SE18 3PQ, Tel: 020 7593 3300		MECHANICAL AND ELECTRICAL ENGINEER
BURD HARPOLD 2201 Lane, Bury Road Bury, Lancashire, BL9 9JH T +44 (0) 161 522 5355		FAÇADE ENGINEER
WSP 500 Mid Telford Road 807 St. Marys Road, Southwark London SE18 3PQ, Tel: 020 7593 3300		FIRE ENGINEER
LEVEL ACOUSTICS 24a Kingsway London WC2B 6EX, Tel: 020 7475 2000 T +44 (0) 20 7475 2000		ACOUSTIC CONSULTANT
CHARCOAL BLUE 160 Broad Norfolk Road, London, United Kingdom T +44 (0) 207 468 5888		THEATRE CONSULTANT

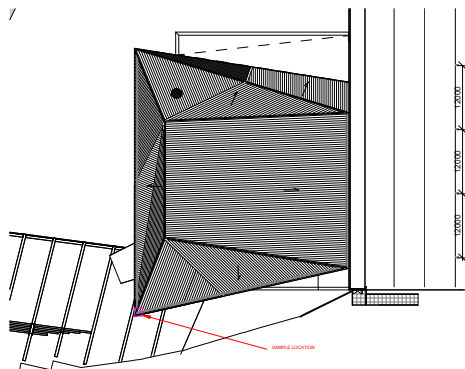


8 ROOF PLAN - SAMPLE LOCATION
SCALE: 1 : 500

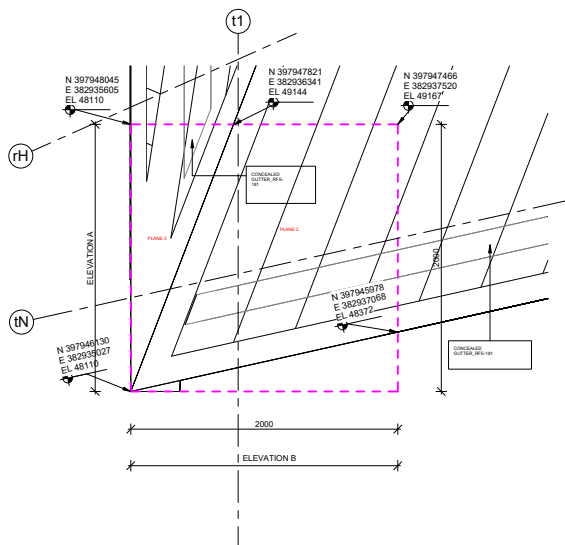


1 ROOF PLAN - SAMPLE LOCATION
SCALE: 1 : 20

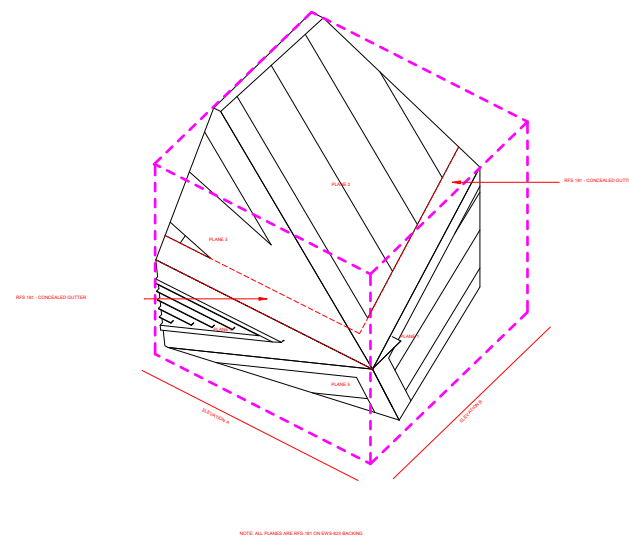

2 22_RFS 181_SAMPLE PANEL_3D CORNER_ALL PLANES
SCALE:

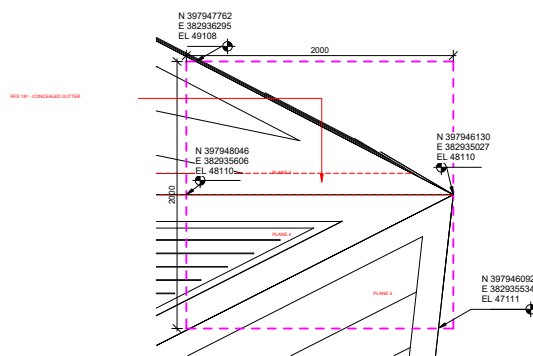


3 22_RFS-181_SAMPLE PANEL_ELEVATION_A
SCALE: 1:20

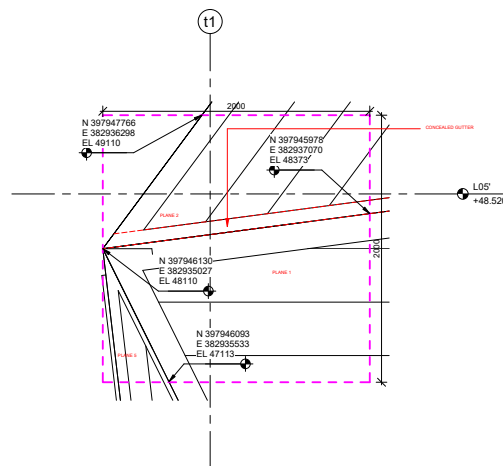

4 22_RFS-181_SAMPLE PANEL_ELEVATION_B
SCALE: 1:20

REV	STAT	DATE	DESCRIPTION

REV	STAT	DATE	DESCRIPTION
-----	------	------	-------------

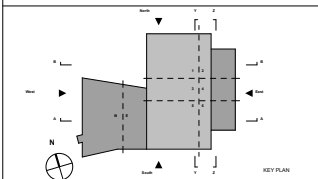[illegible]

SAMPLE PANELS RFS 181

DRAWING NAME:

PHASE		REVISION	
XXXX	VAR	A0	05/07/19
PROJ. NO.	SCALE	FORMAT	DATE

MF-OMA-TH-XX-SK-A-22-9000

DRAWING NUMBER:

03-27-2020 4:45:27 PM