




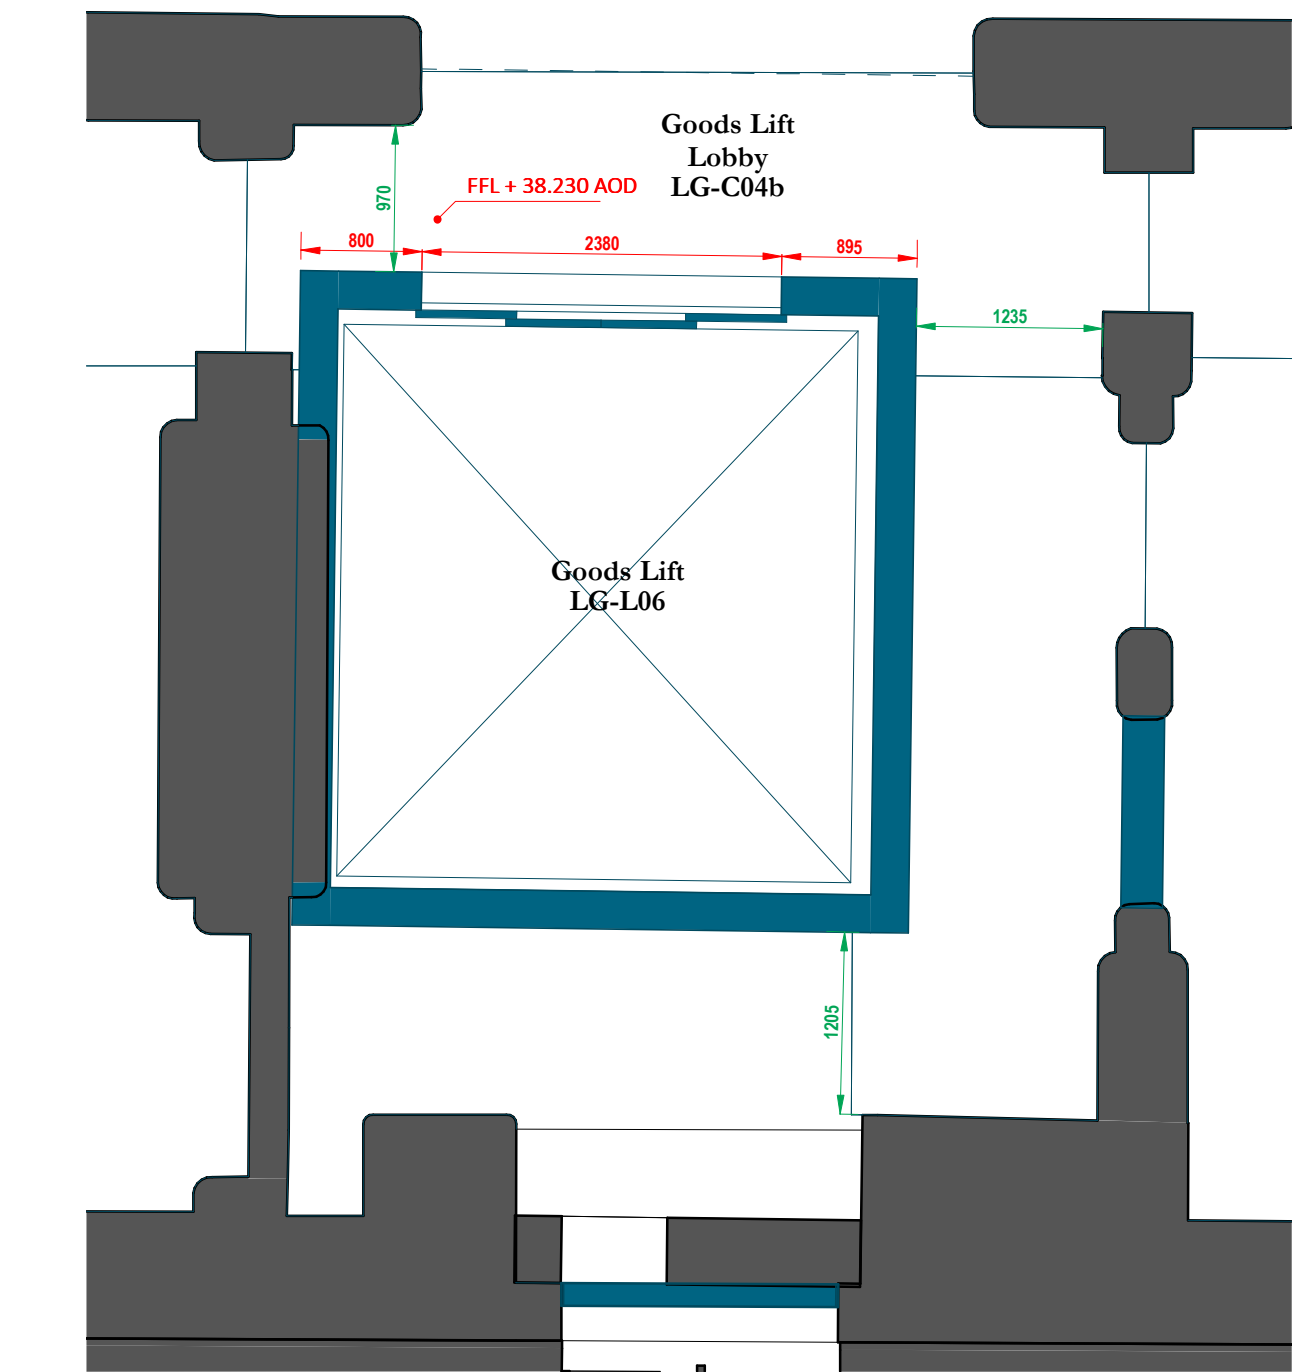


5 SO Goods Lift Core - Level LGF
Scale: 1 : 50

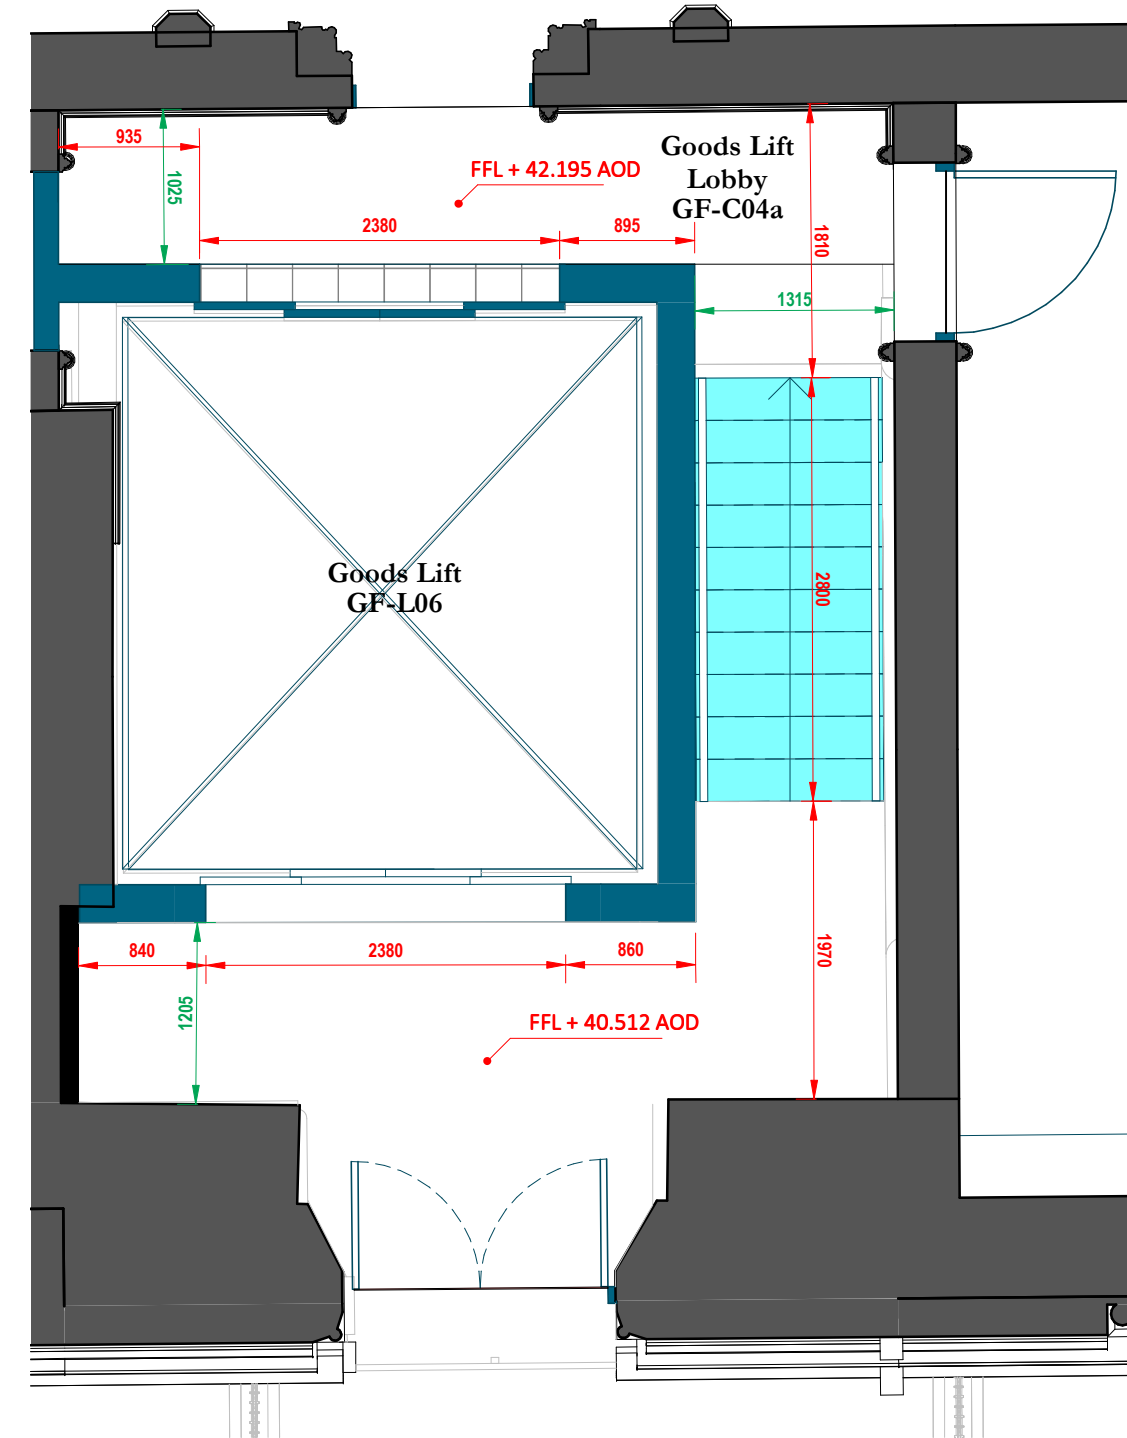


1 SO Goods Lift Core - Level GF
Scale: 1 : 50

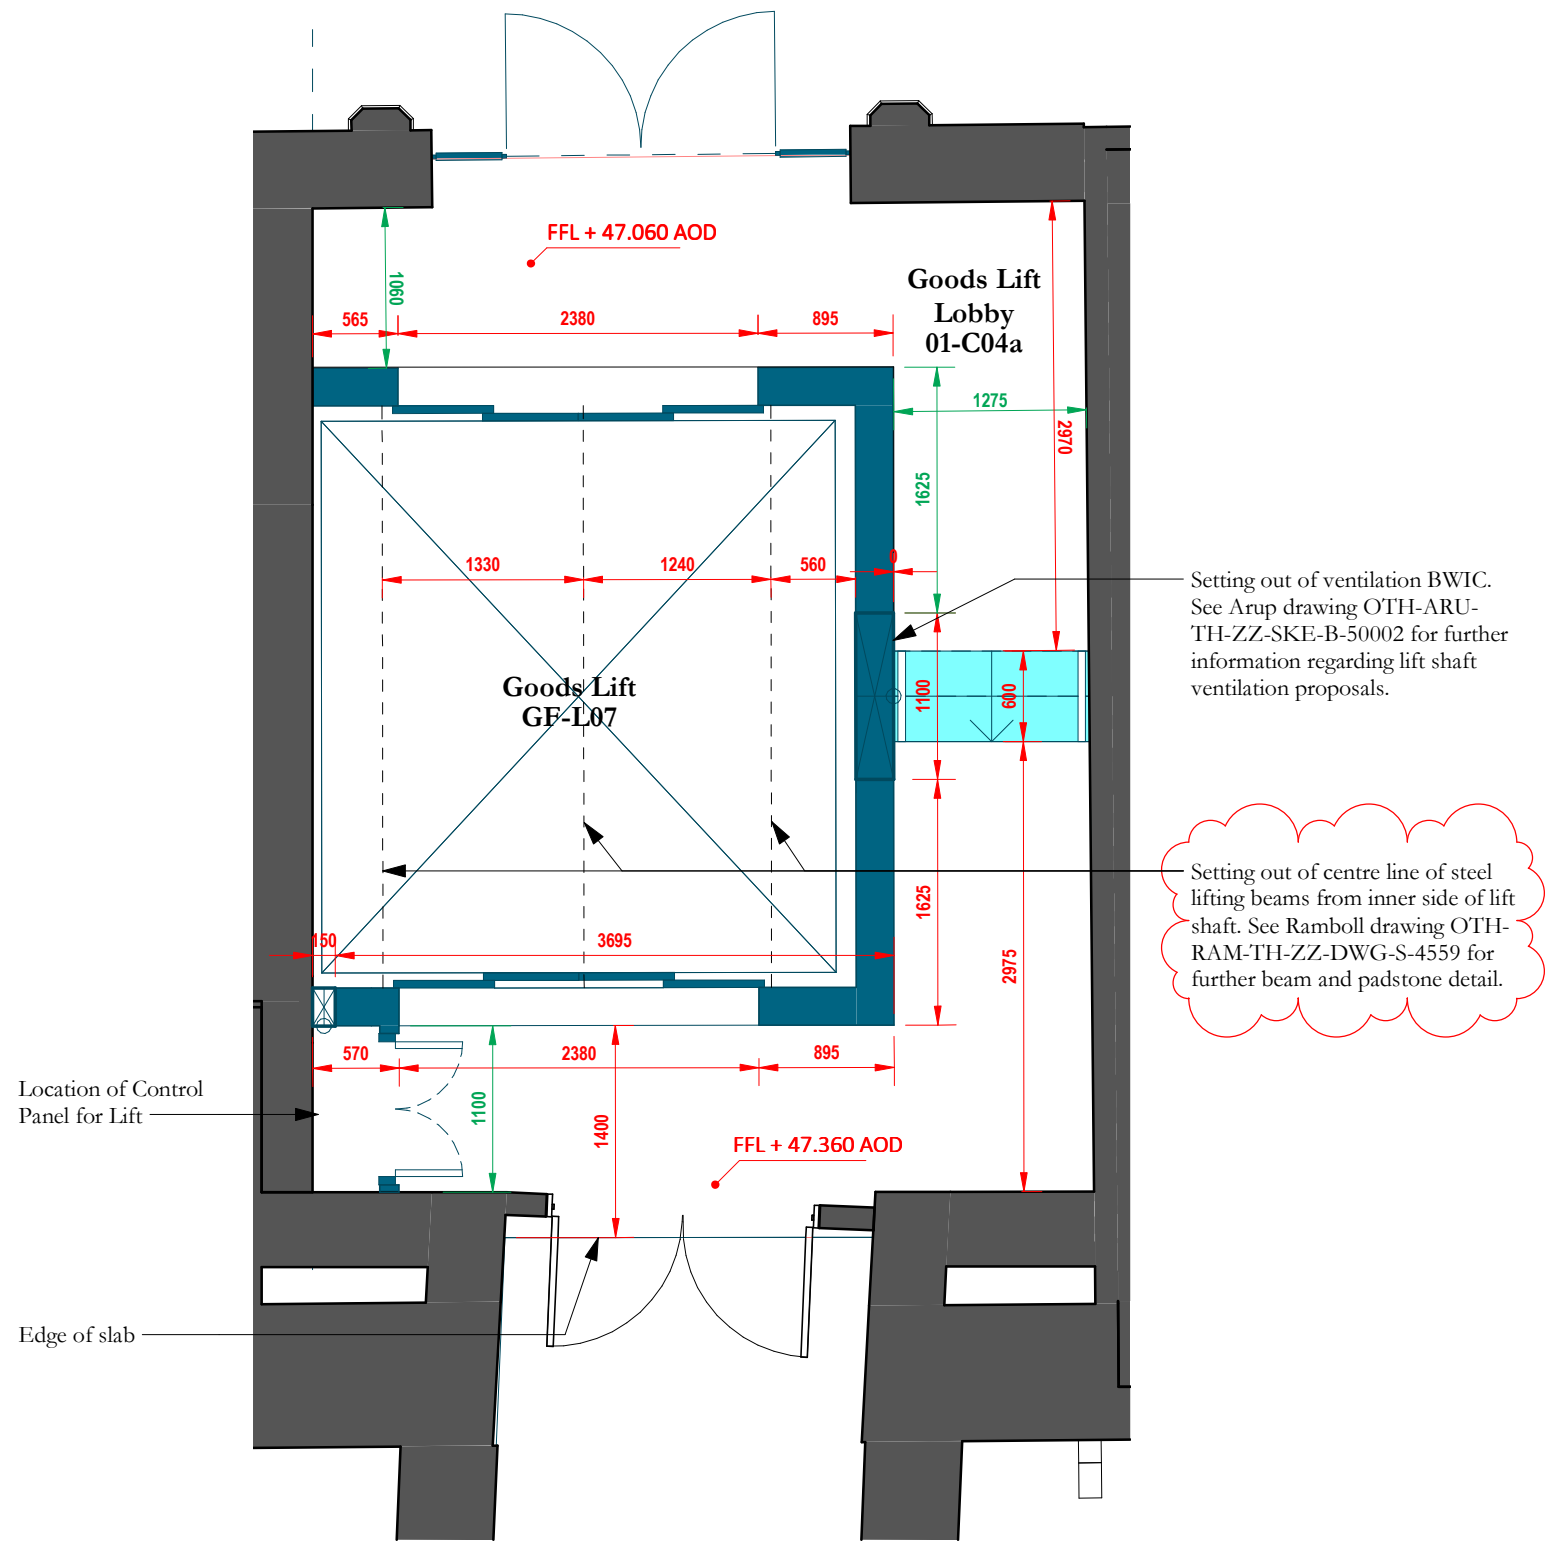

2 SO Goods Lift Core - Level 01
Scale: 1 : 50

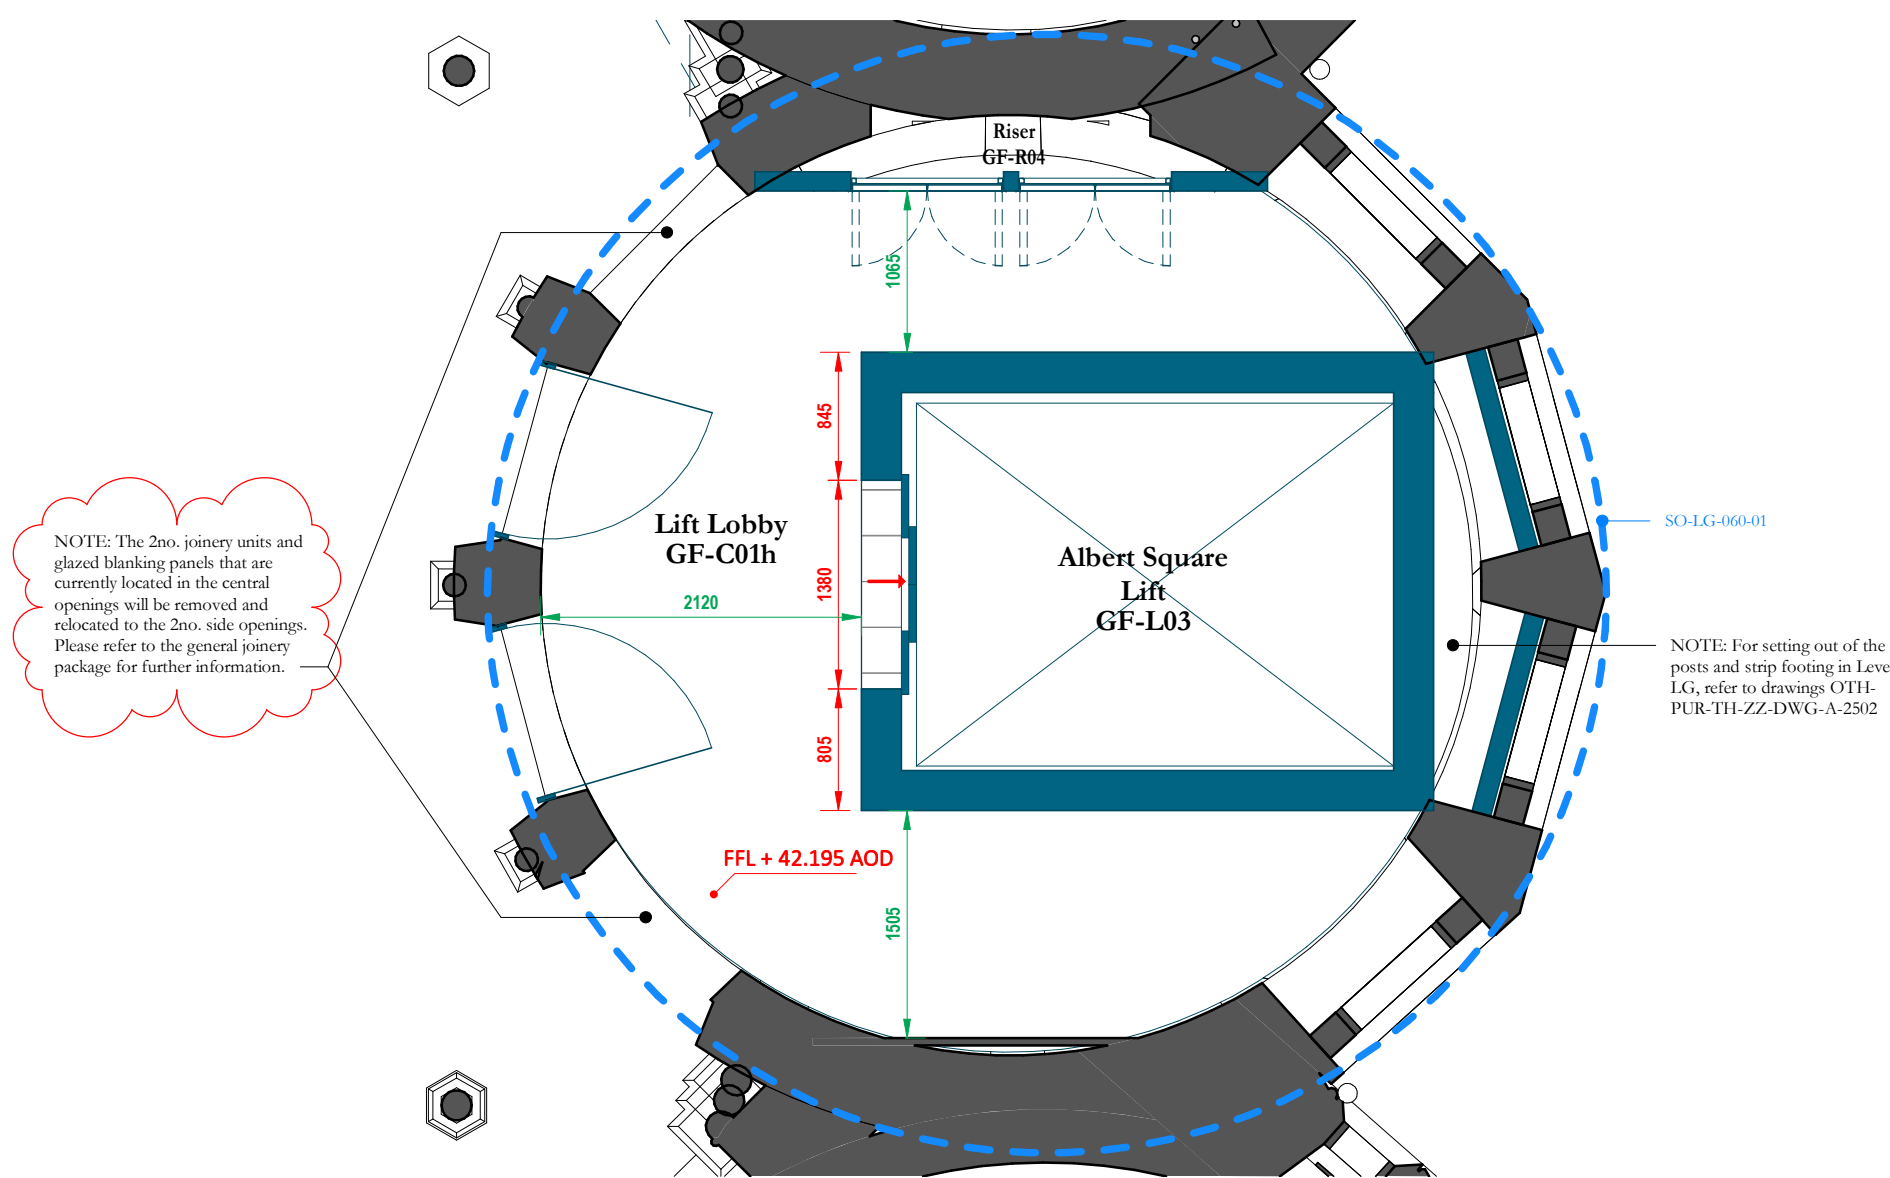

3 SO Visitor Lift Core - Level GF
Scale: 1 : 50

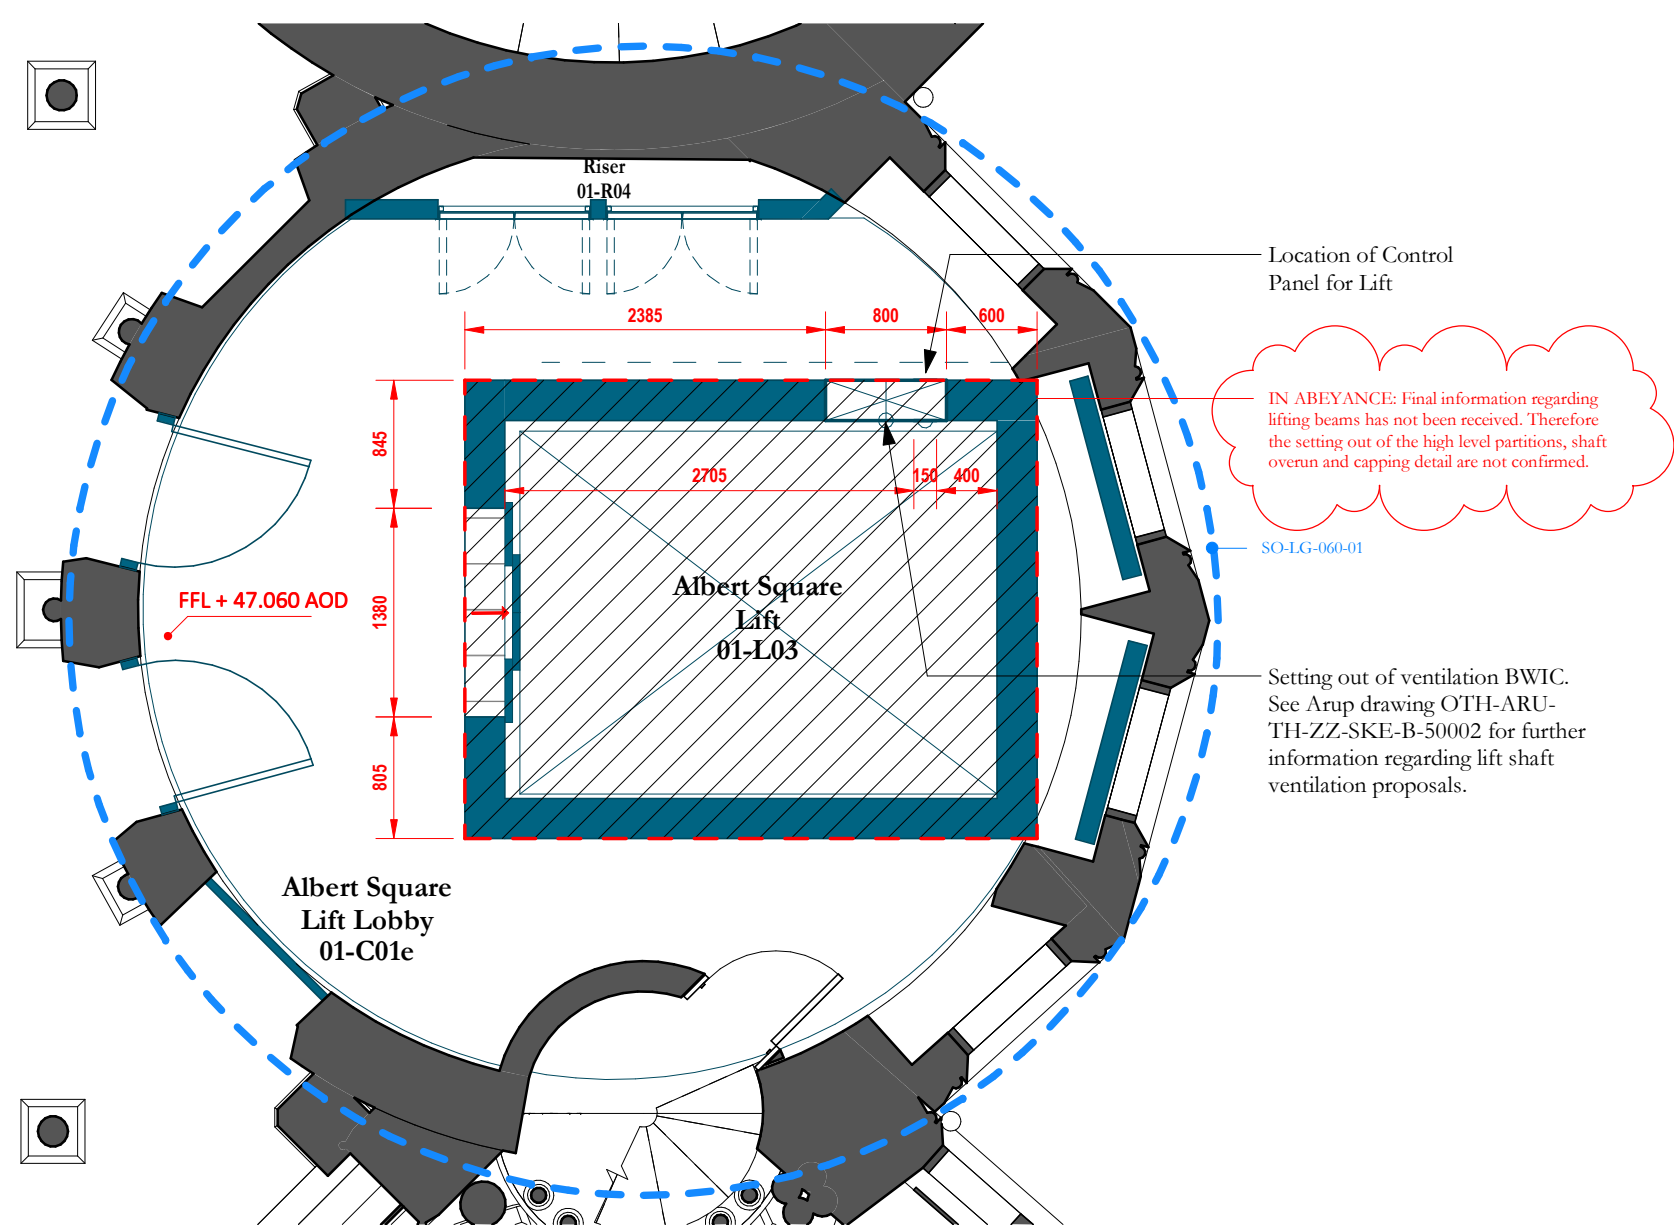

4 SO Visitor Lift Core - Level 01
Scale: 1 : 50

Scale Bars to be used as guidance only - refer to sheet size below									
1:100	mm	1000	2000	3000	4000	5000	6000	7000	8000
1:200	mm	1000	2000	3000	4000	5000	6000	7000	8000
1:500	m	10	20	30	40	50	60	70	80
1:1250	m	10	20	30	40	50	60	70	80


- GENERAL NOTES**
- Drawings are based on survey data and may not accurately represent what is physically present.
- Do not scale from this drawing. All dimensions are to be verified on site before proceeding with the work.
- All dimensions are in millimeters unless noted otherwise.
- Purcell shall be notified in writing of any discrepancies.
4. All red category dimensions to be used as primary information for setting out; all green category check dimensions to be taken as secondary measures. Tolerance allowances for check dimensions to be reviewed by the management contractor and the architect.
5. For complex alterations and structures setting out information, please refer to the Setting Out Contact Sheets document.
6. Refer to Door Schedule OTH-PUR-TH-XX-SCH-A-5802 for new opening sizes.
7. Before casting the lift pit in 'final location' core shall to be taken up the proposed lift shaft to allow contractors to check the setting out dimensions in the building at various levels up a plumb line.
8. Refer to New Core Stairs and Handrails Details (Sheet 3 of 3) OTH-PUR-TH-ZZ-DWG-A-5151 for setting out of stairs.
9. Final information has not been received on Lifts and Smoke Vents, therefore these areas remain at risk.
10. Final verticality survey information for the Goods Lift area has not been checked against the current design, therefore this area remains at risk. Verticality surveys are not required for the Visitor Lift area.

- SETTING OUT KEY**
- Area in abeyance: RTA Items
- Area in abeyance: Items pending change/information
- SO-LG-001-01 Complex alteration references
- E 383.551.752 m
N 398.546.050 m
- Blue category - setting out by coordinates, width, length, radius
- Red category - setting out from existing architecture, new opening, minimum dimension, tolerance
- Green category - check setting out dimensions
- Finish Floor Level (in metres) Above Ordnance Datum
- Structure Surface Level (in metres) Above Ordnance Datum
- Top Of Steel (in metres) Above Ordnance Datum
- Lift stop level (in metres) Above Ordnance Datum
- Existing building fabric
- Proposed building fabric
- Ramboll structural model to be co-ordinated with shown setting out

03	05/03/2021	RS	RM	Updated to include ventilation setting out and further coordination
02	09/12/2020	RS	RM	Updated Floor Levels and Setting Out
01	13/11/2020	RS	RM	Update to include RTA, WPC and VE
-	03/07/2020	RS	TK	First Issue - For Construction
ISSUE	DATE	APPROVED	DRAWN	DESCRIPTION



OUR
TOWN
HALL
PROJECT

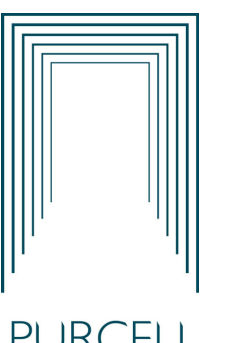

PURCELL

Project Office, Room 308, Town Hall, MANCHESTER M60 2L1
+44 (0) 7970 097 432
www.purcelluk.com

PROJECT STATUS	RIBA STAGE 4
CLIENT	Manchester City Council
PROJECT	OUR TOWN HALL
DRAWING TITLE	Goods Lift & Visitor Lift Cores Setting Out Plans
SIZE & SCALE	A1:As indicated
DRAWING STATUS	FOR CONSTRUCTION - S4

JOB NUMBER	236959
DRAWING NO.	REV
OTH-PUR-TH-ZZ-DWG-A-2612 03	
© PURCELL 2019. PURCELL IS THE TRADING NAME OF PURCELL ARCHITECTURE LTD.	