


Railing panels 1.5m. height. Galvanised steel powder coated. Vertical bars 50x 8mm flat bars at 94mm spacing. Frame 50x10mm flat bar. Posts 50x50x 3mm square hollow section steel.


Wall mounted at the frontage and freestanding 1.5 m. height alongside the Rochdale Canal.

Gate infill to match at front portal entrance.

TYPE B1 STEEL BOUNDARY RAILINGS 1.5M HEIGHT

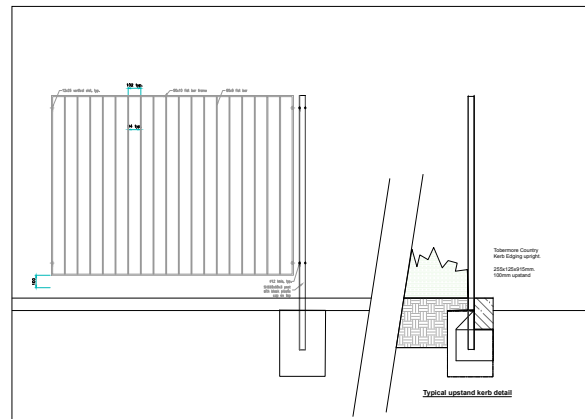

TYPE B1 STEEL BOUNDARY RAILINGS detail 1:20

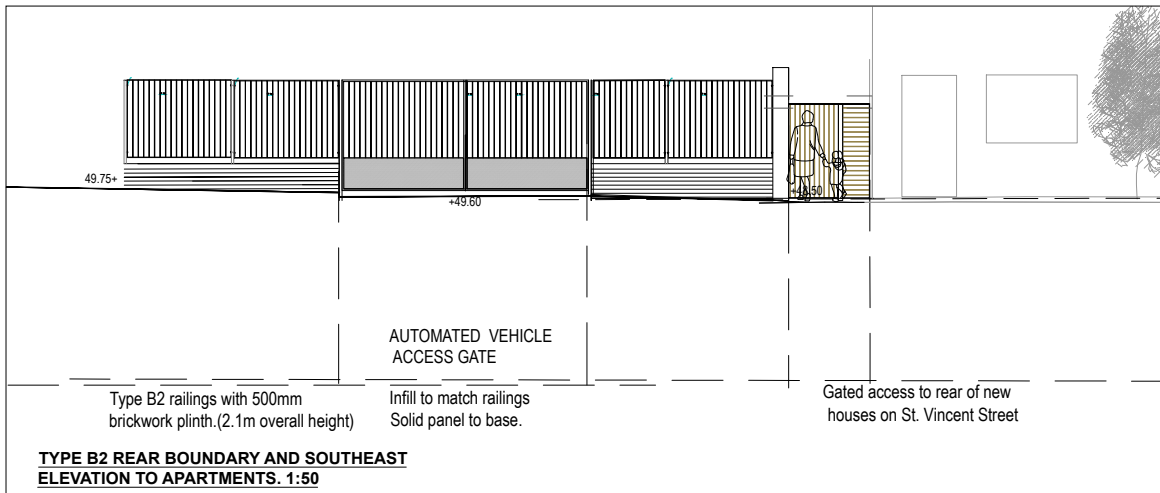

TYPE B2 REAR BOUNDARY AND SOUTHEAST ELEVATION TO APARTMENTS. 1:50




REAR BOUNDARY AND SOUTHEAST ELEVATION TO APARTMENTS.

Steel Grating fence .

Rigid anti climb grating fence . Galvanised / powder coated.

TYPE A STEEL FENCING -GENERAL DETAIL

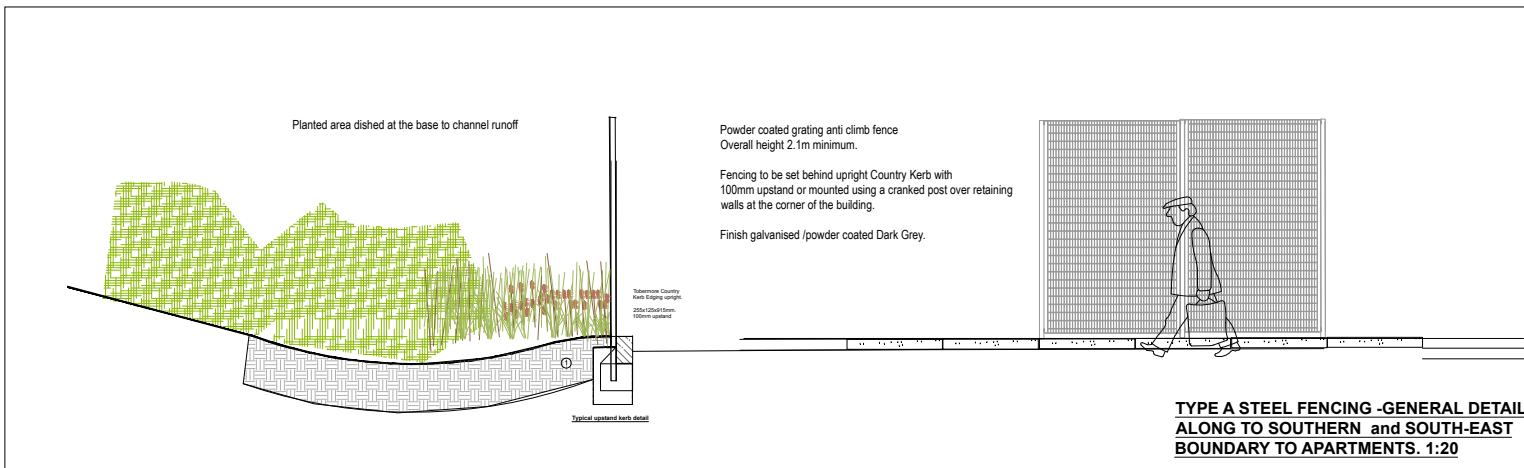

TYPE A STEEL FENCING -GENERAL DETAIL ALONG TO SOUTHERN and SOUTH-EAST BOUNDARY TO APARTMENTS. 1:20

PLANNING ISSUE

Stephen Martlew Landscape Architecture

Unit 2 8a Loom Street Manchester M4 6AN
TELEPHONE 0161 907 3226

DRAWING TITLE	APARTMENT BOUNDARY PROPOSALS		
DRAWING No	1907/p/104		
PROJECT	DOWNLEY DRIVE		
CLIENT	Great Places /Butress		
SCALE	1:20 / 1:50 @ A 1	REVISION	
DATE	March 2021	REVISED	
DRAWN	PG	CHECKED	SM