




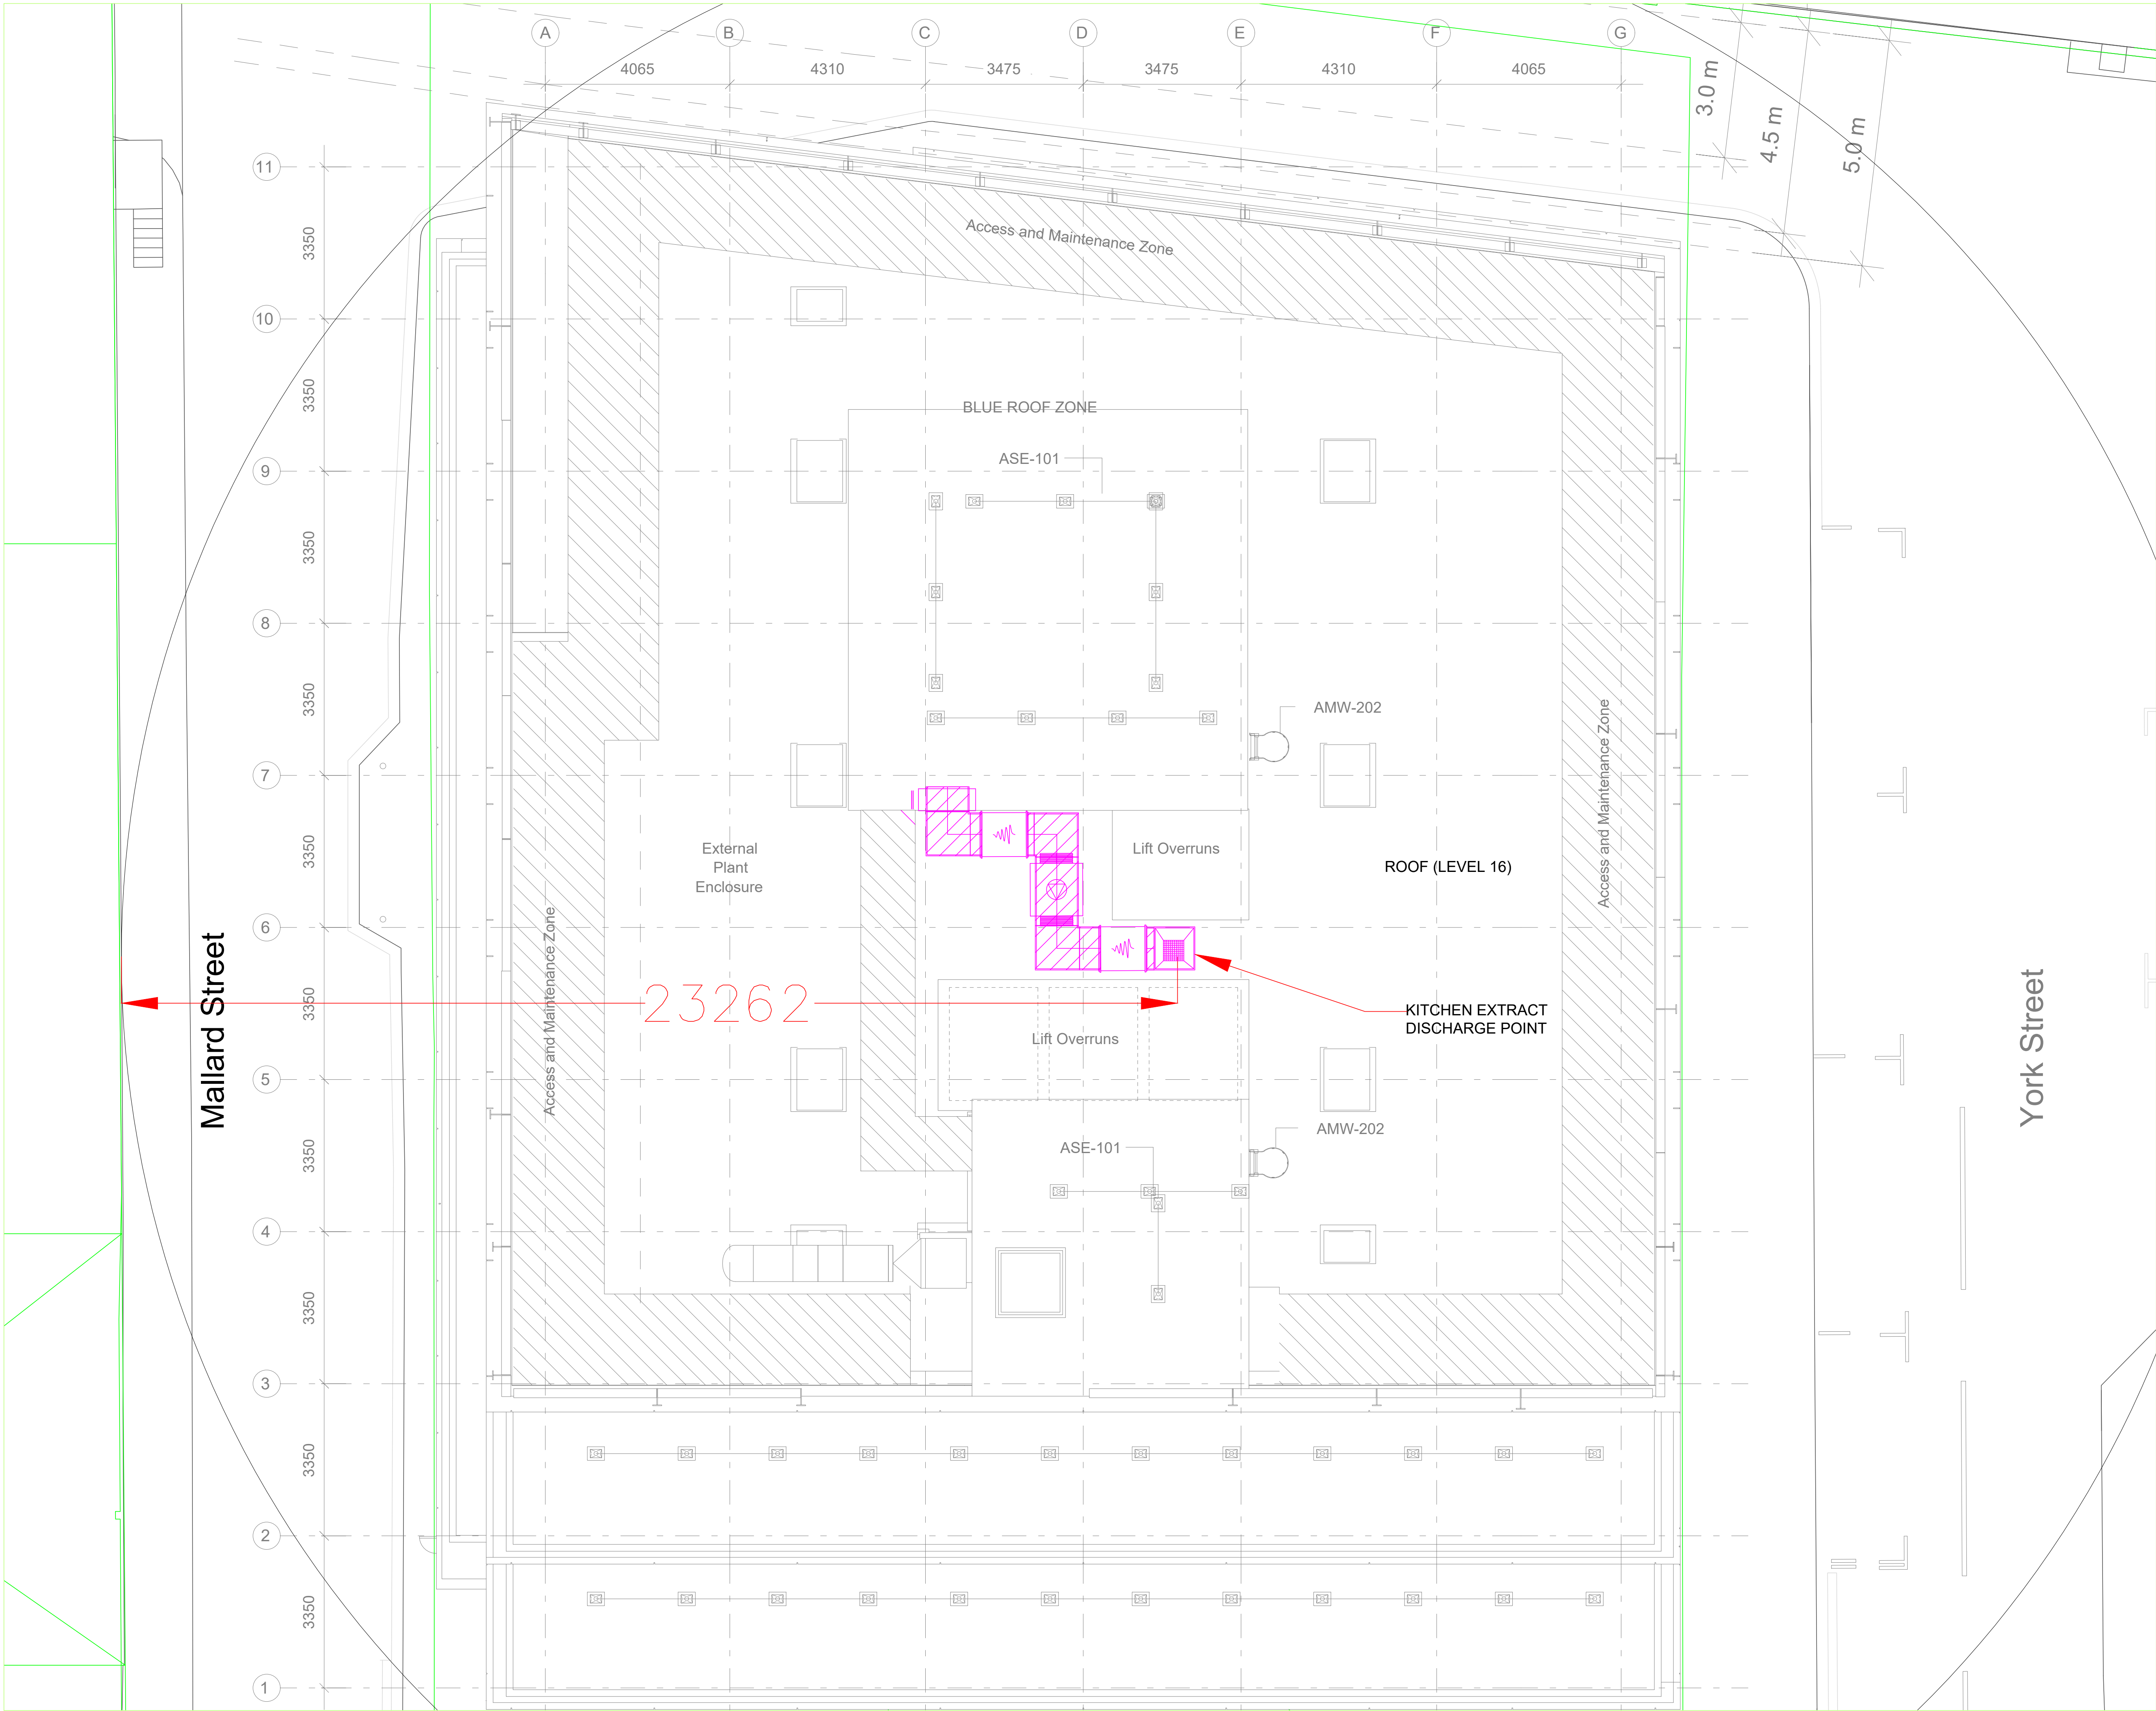

This drawing is copyright
Do not scale off dimensions.
All dimensions to be checked on site by contractor.
Contractor to report any dimensional discrepancies,
errors or omissions prior to commencing on site.
NOTE:
DO NOT SCALE OFF DRAWING REFER TO INDICATED DIMENSIONS ONLY.
DRAWING TO BE READ IN CONJUNCTION WITH SHP SPECIFICATION.
INDICATIVE DETAILS TO ILLUSTRATE VISUAL INTENT ONLY. ALL TO
CONTRACTORS DESIGN.
ALL DETAILS TO BE COORDINATED WITH ADJACENT TRADES AND SE AND
M/E ENGINEER DETAILS.
THE CONTRACTOR IS RESPONSIBLE FOR MEETING THE SPECIFIED
PERFORMANCE CRITERIA.
REFER TO CDS DRAWINGS FOR KITCHEN AND CATERING DESIGN
AND SPECIFICATION.
FF CUPBOARDS ON LEVEL 05 & 11. FOR LOBBY GA VARIATIONS
REFER TO
> 10227-A-G200-PL-05-001
> 10227-A-G200-PL-11-001
REFER TO F200 DRAWINGS AND ID FOR ROOM LAYOUT.

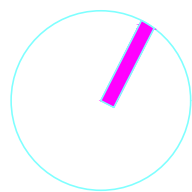

Rev	Date	Description
P0	2019-02-15	First Issue
P1	2019-02-27	Design coordination
P2	2019-04-18	General coordination & Fire strategy fix
P3	2019-05-10	Stage 3 Issue
P4	2019-09-30	Design coordination
P5	2019-10-17	Design development
P6	2020-01-24	Structure Coordination

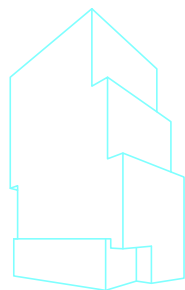

60 CHARLES
ST

Project Title
10227
Charles Street, Manchester

Drawing Title
GA Plan - Roof Plan

Status
FOR INFORMATION
Job No
10227
Scale
1 : 200@A3
Drawing Code
10227- A - G200- PL - RF - 001
Revision
P6

simpsonhaugh

Manchester
+44 (0)161 835 2345
London
+44 (0)20 7549 4000