




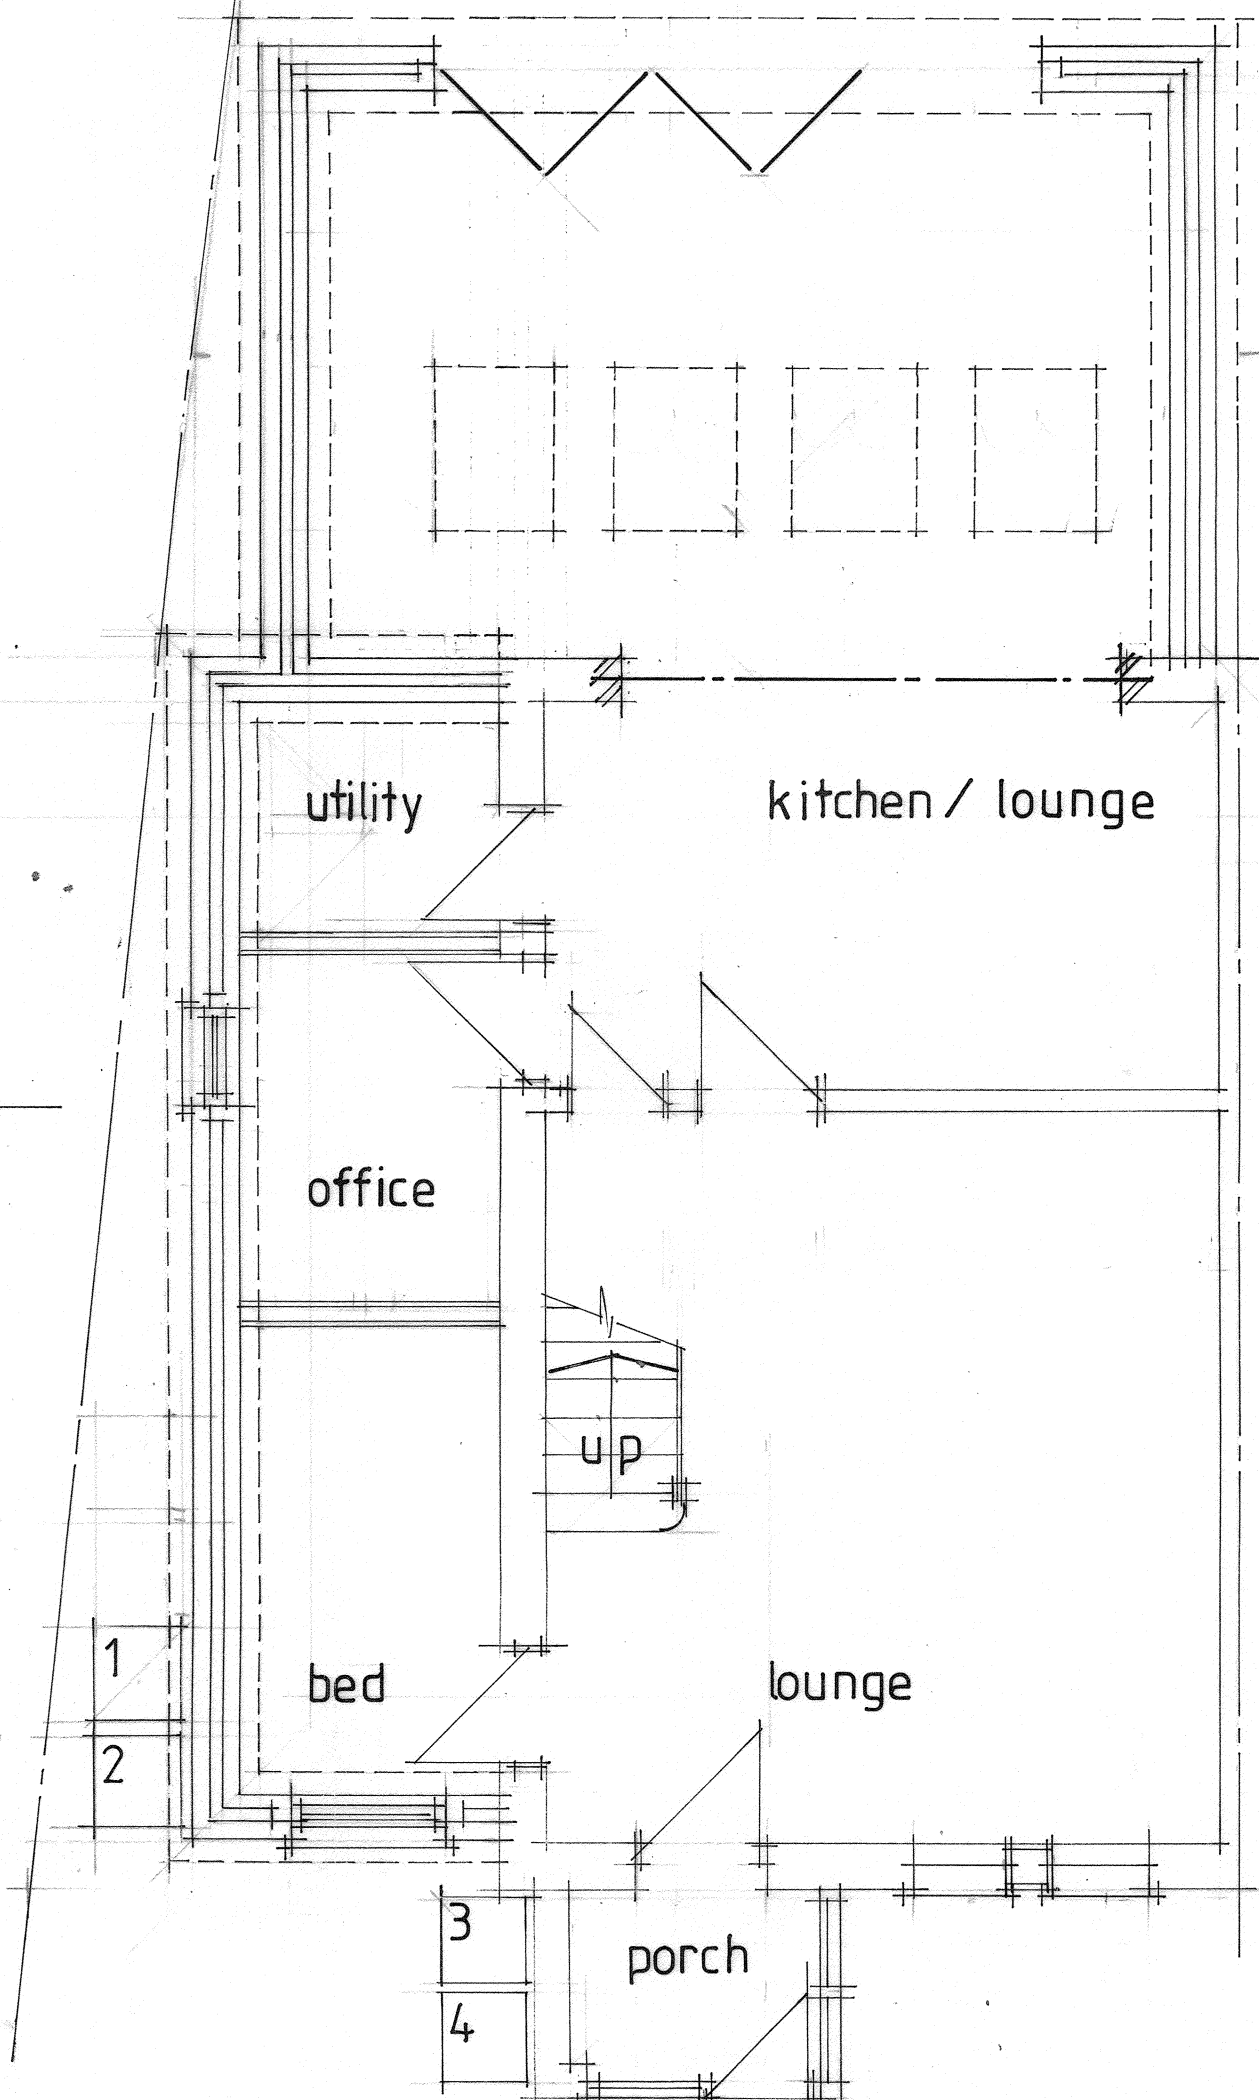

Ground Floor

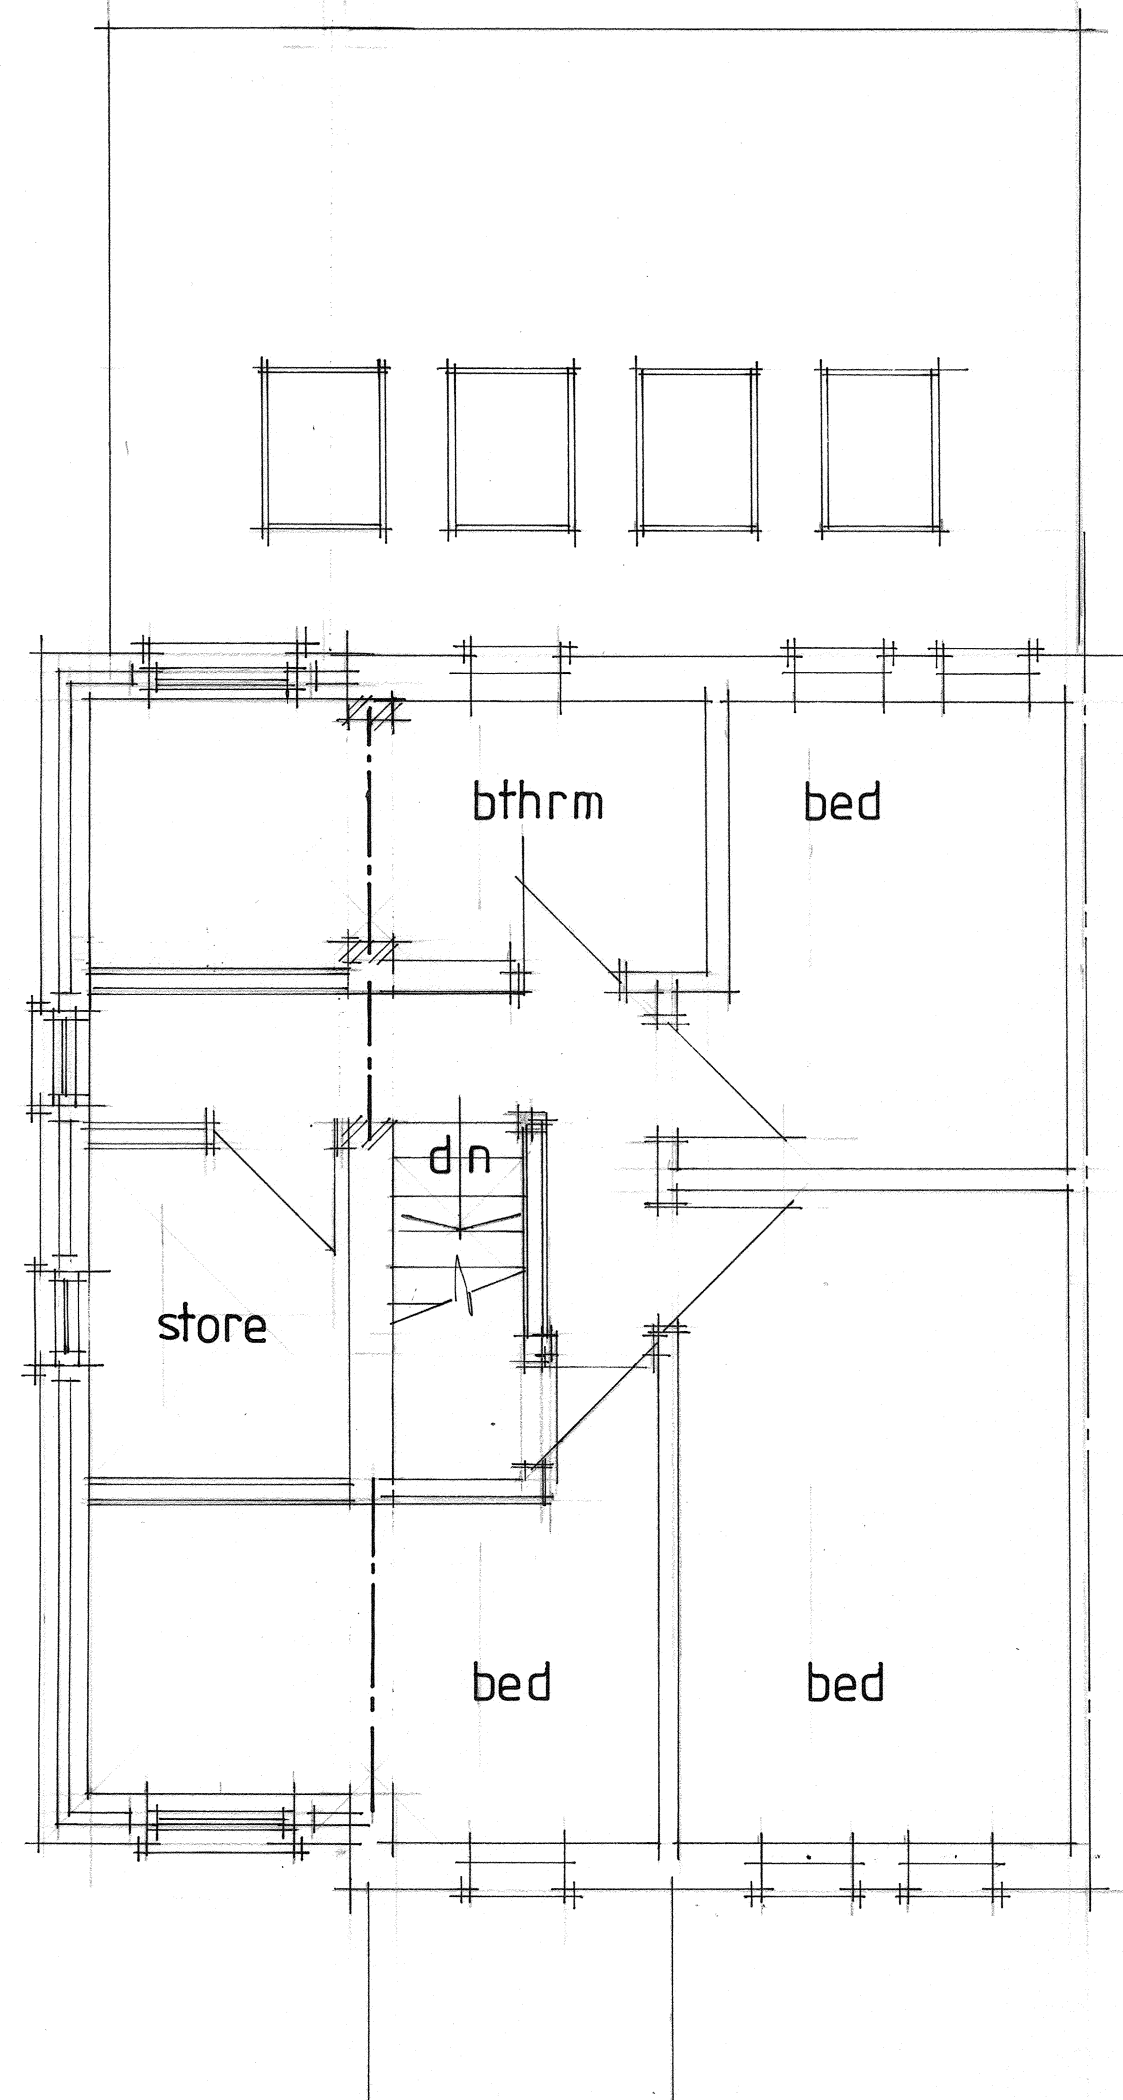


First Floor

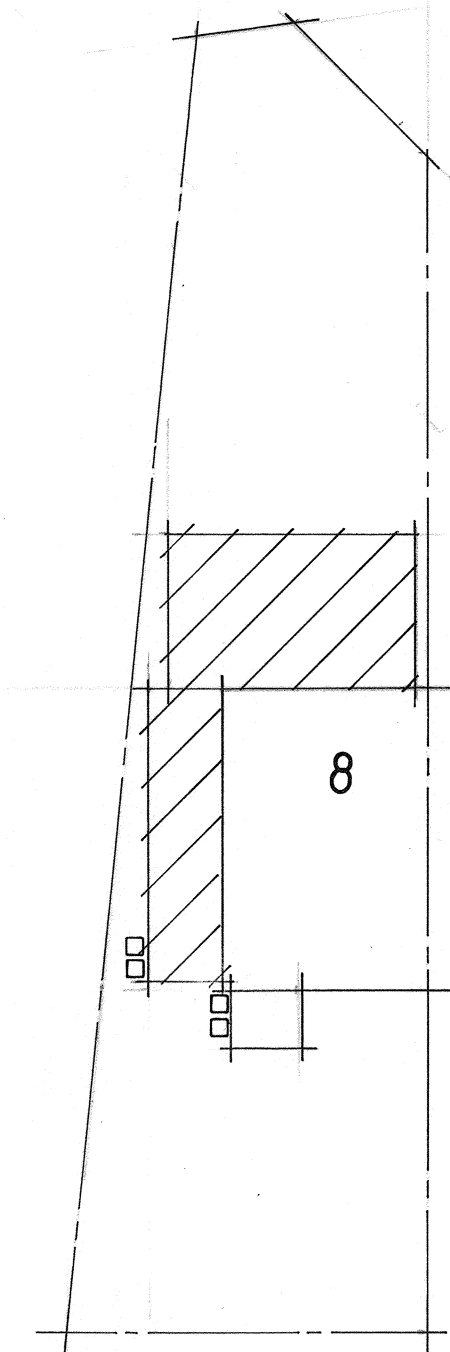


bins 1 / 4

Site Location 1:200

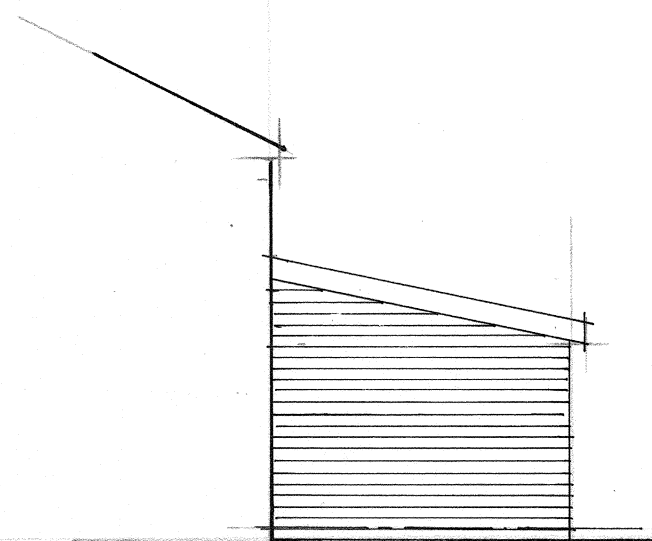


Side


Elevations

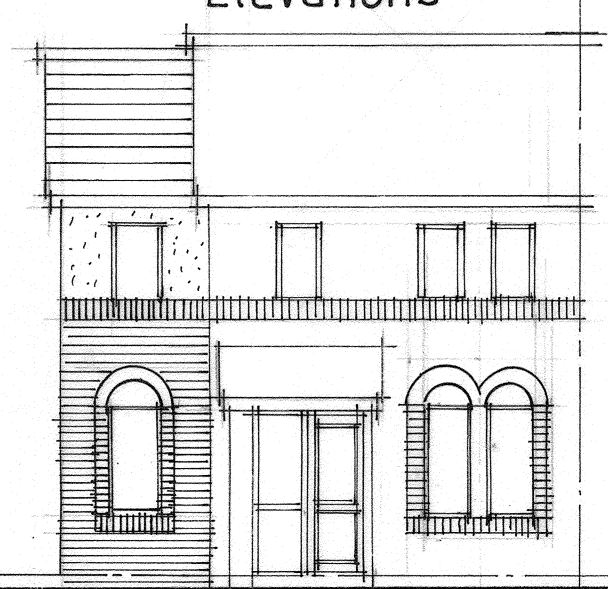

Front

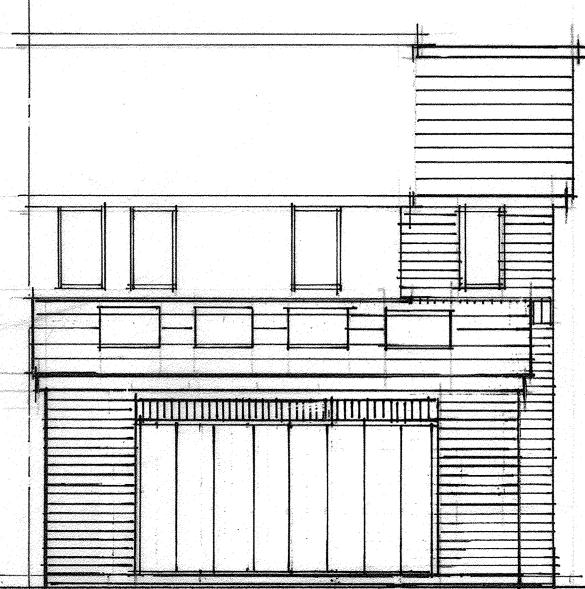

Rear

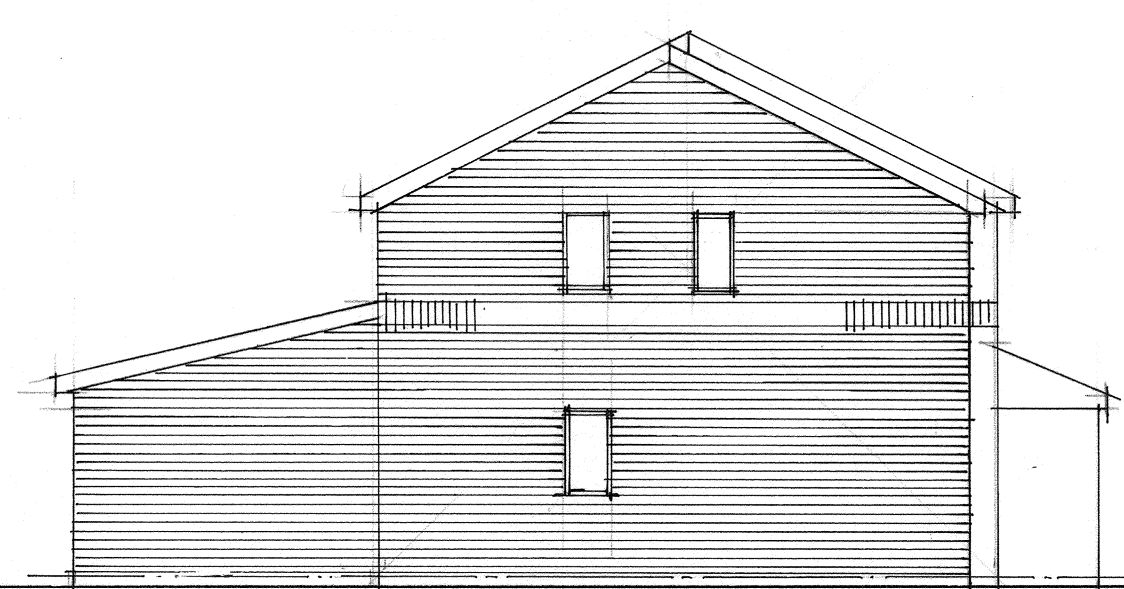

Side

No:	Revision:	Date:	Initial:
ALPHA DESIGN 11 GILDA CRESCENT ROAD ECCLES M30 9AG TELEPHONE :0161 707 5533			
Project: 8 Stoneyfield Close Whalley Range			
Title: Floor plans and Elevations (proposd)			
Scale: 50:100	Date: April 21	Initial: CTW.	
Drg. No: 2			