




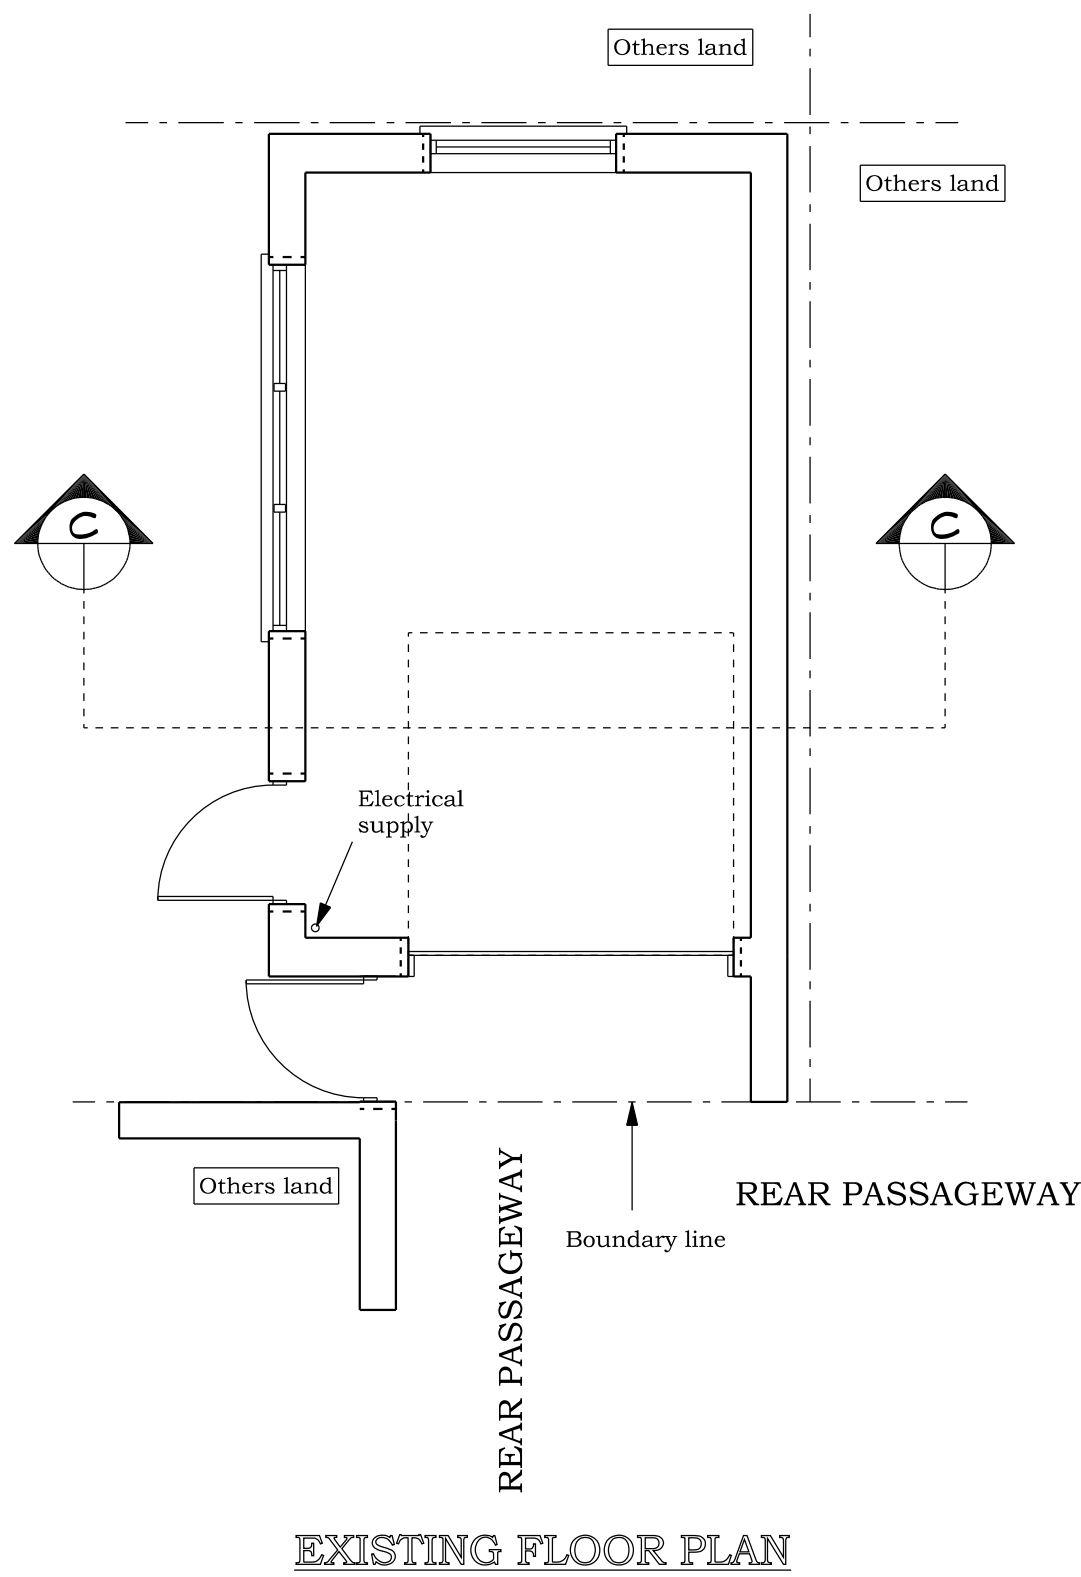


EXISTING FLOOR PLAN

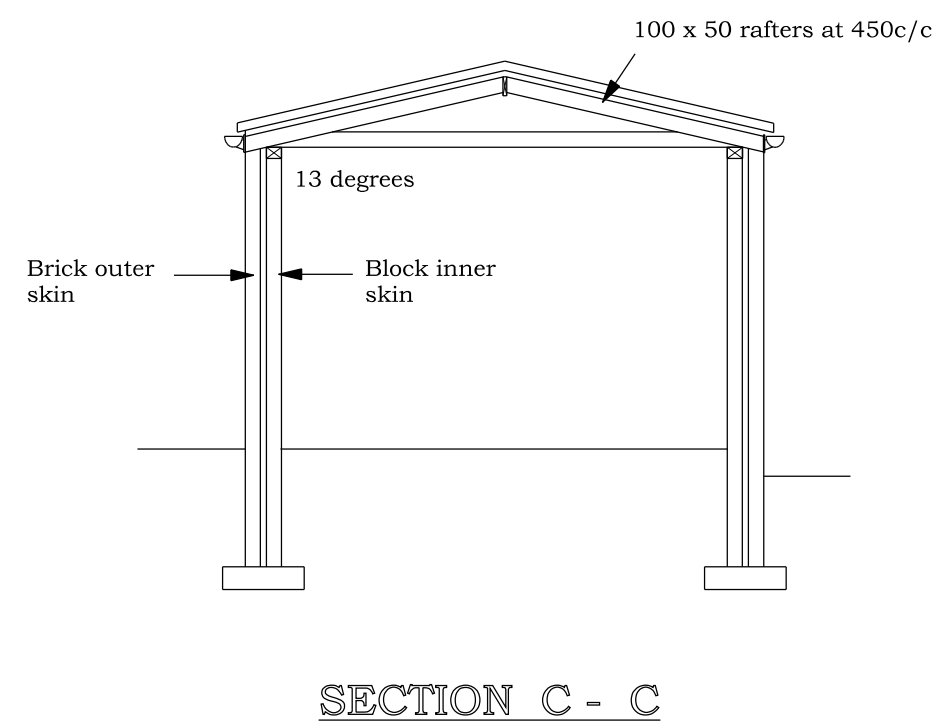


SECTION C - C

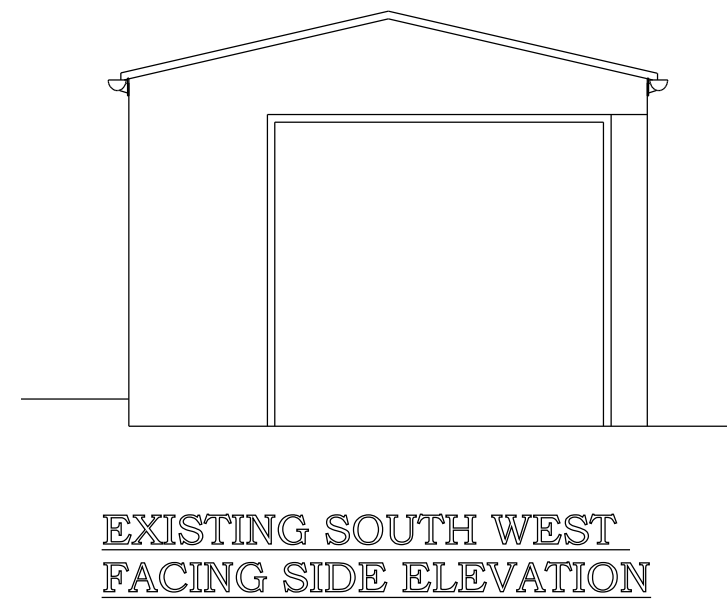


EXISTING SOUTH WEST FACING SIDE ELEVATION

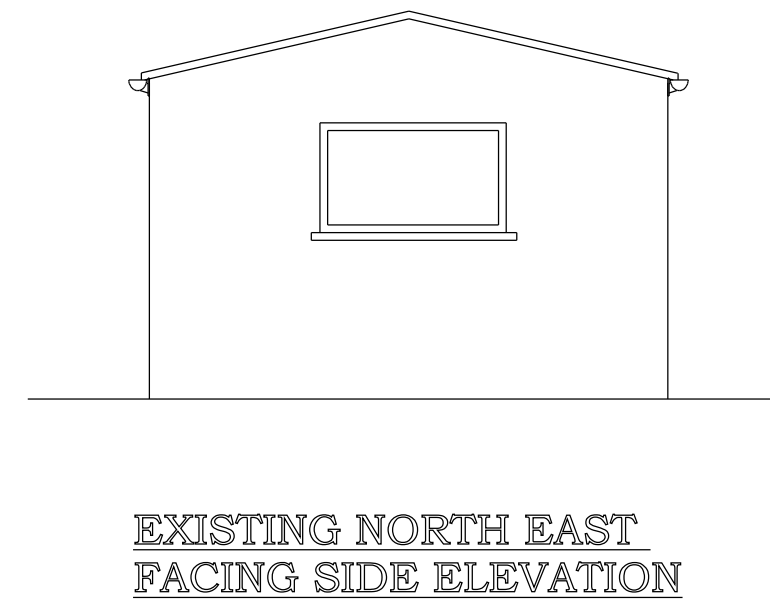


EXISTING NORTH EAST FACING SIDE ELEVATION

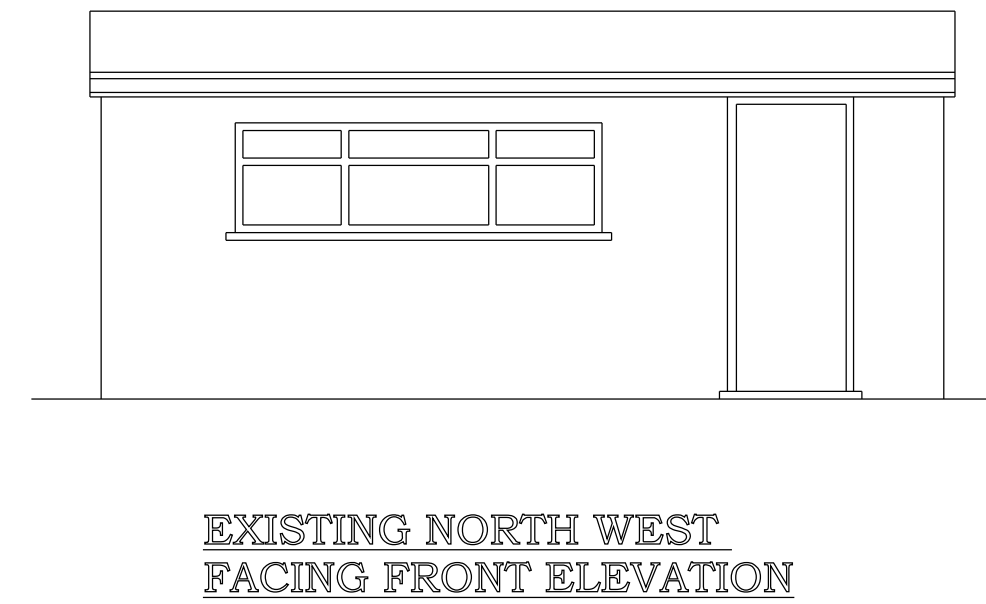


EXISTING NORTH WEST FACING FRONT ELEVATION

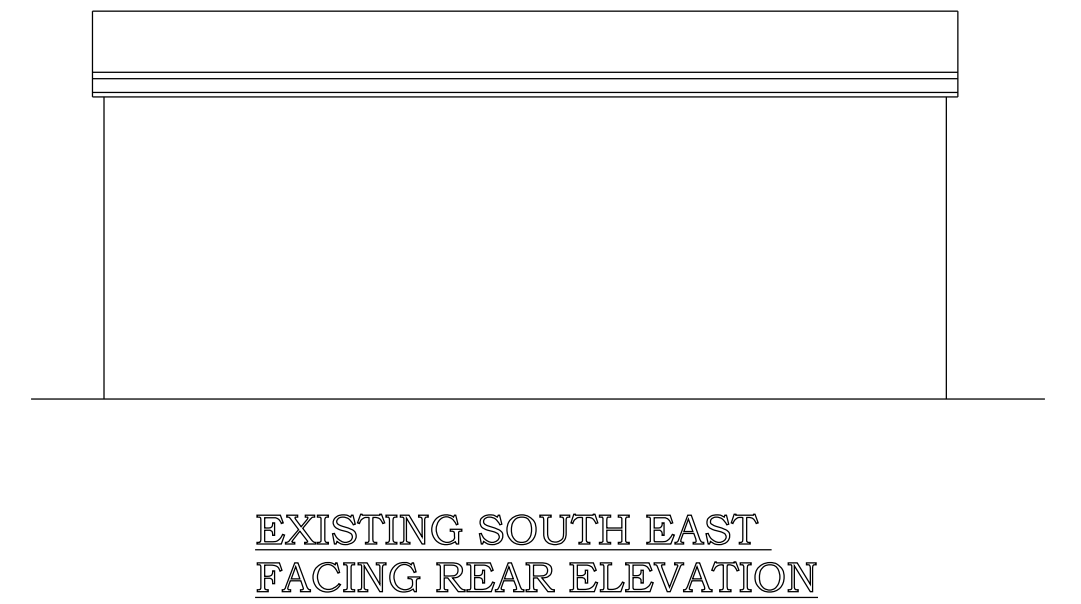


EXISTING SOUTH EAST FACING REAR ELEVATION

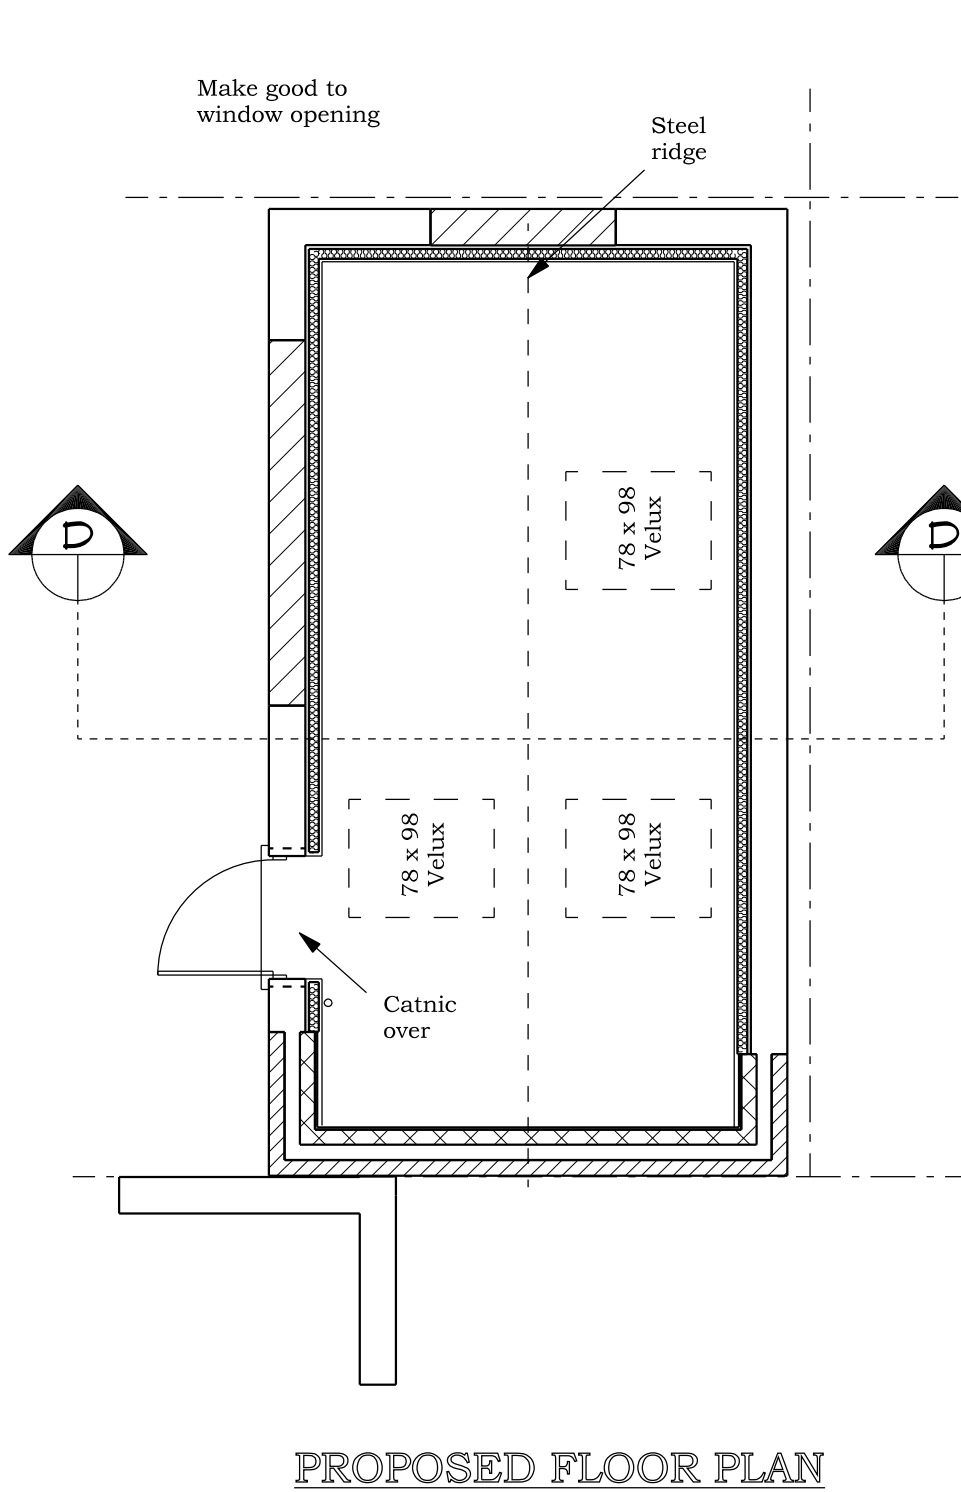


PROPOSED FLOOR PLAN

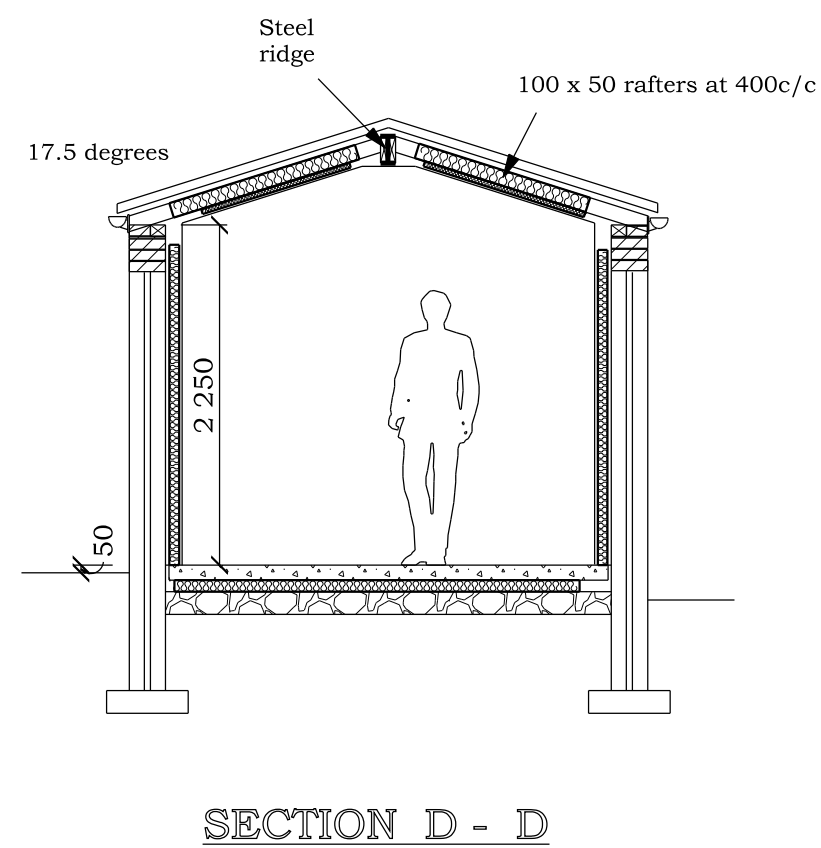

SECTION D - D

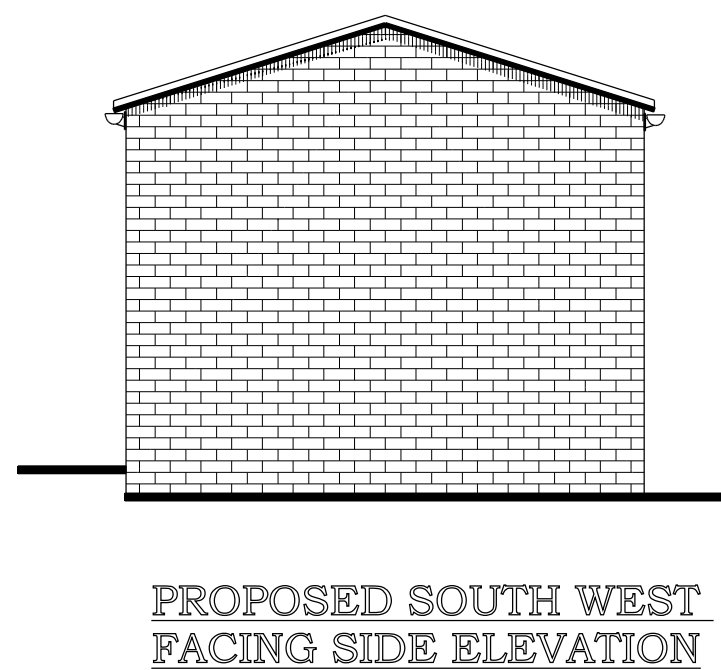


PROPOSED SOUTH WEST FACING SIDE ELEVATION

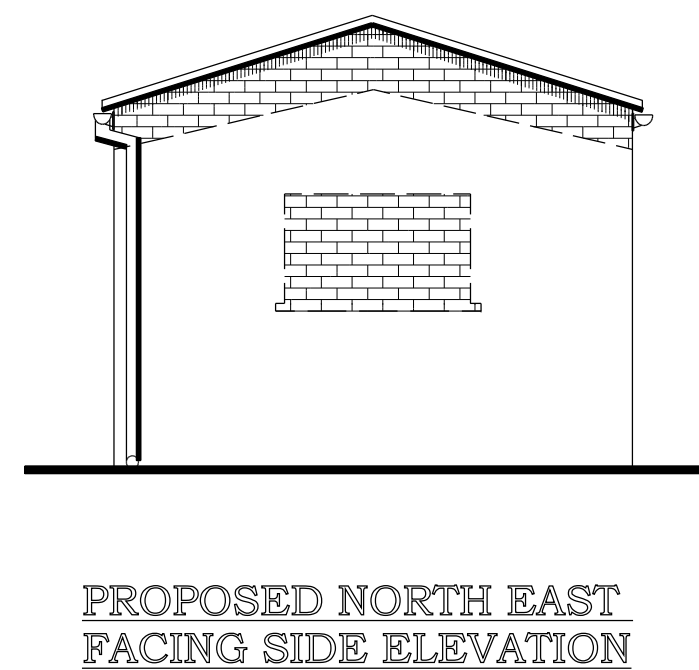


PROPOSED NORTH EAST FACING SIDE ELEVATION



PROPOSED NORTH WEST FACING FRONT ELEVATION

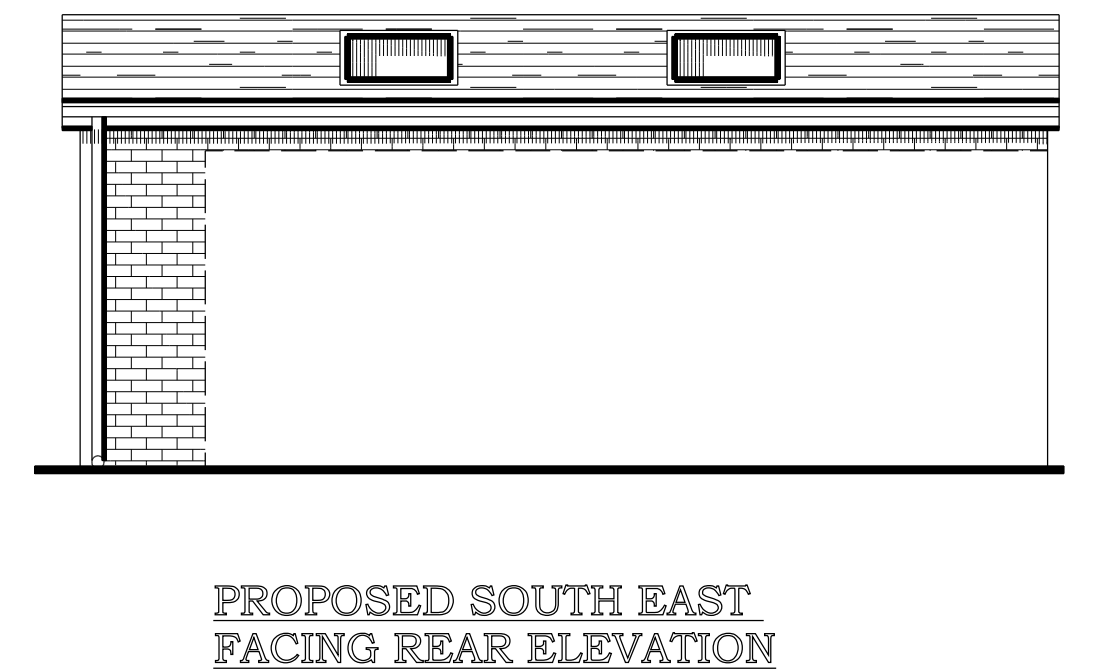

PROPOSED SOUTH EAST FACING REAR ELEVATION

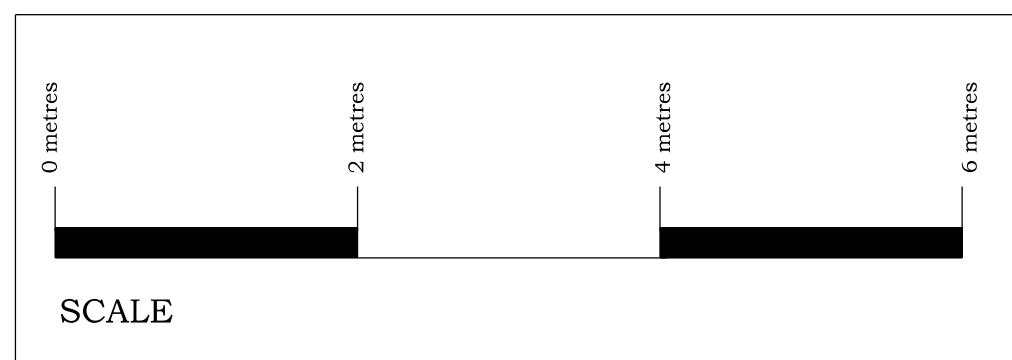

BRADLEY BUILDING DESIGN LTD.
KEEPERS COTTAGE,
LYME PARK,
DISLEY,
STOCKPORT.
SK12 2NS.
01625 858244
Mob 07989 326039
bradleybuildingdesign@btopenworld.com

GARAGE MODIFICATIONS & CONVERSION

for
Mr. J. HATELEY,
at
3, WILTON ROAD,
CHORLTON,
M21 9GS.
Scale 1:50 @ A1
Date MAY 2021
Drawing Number 1963/5