


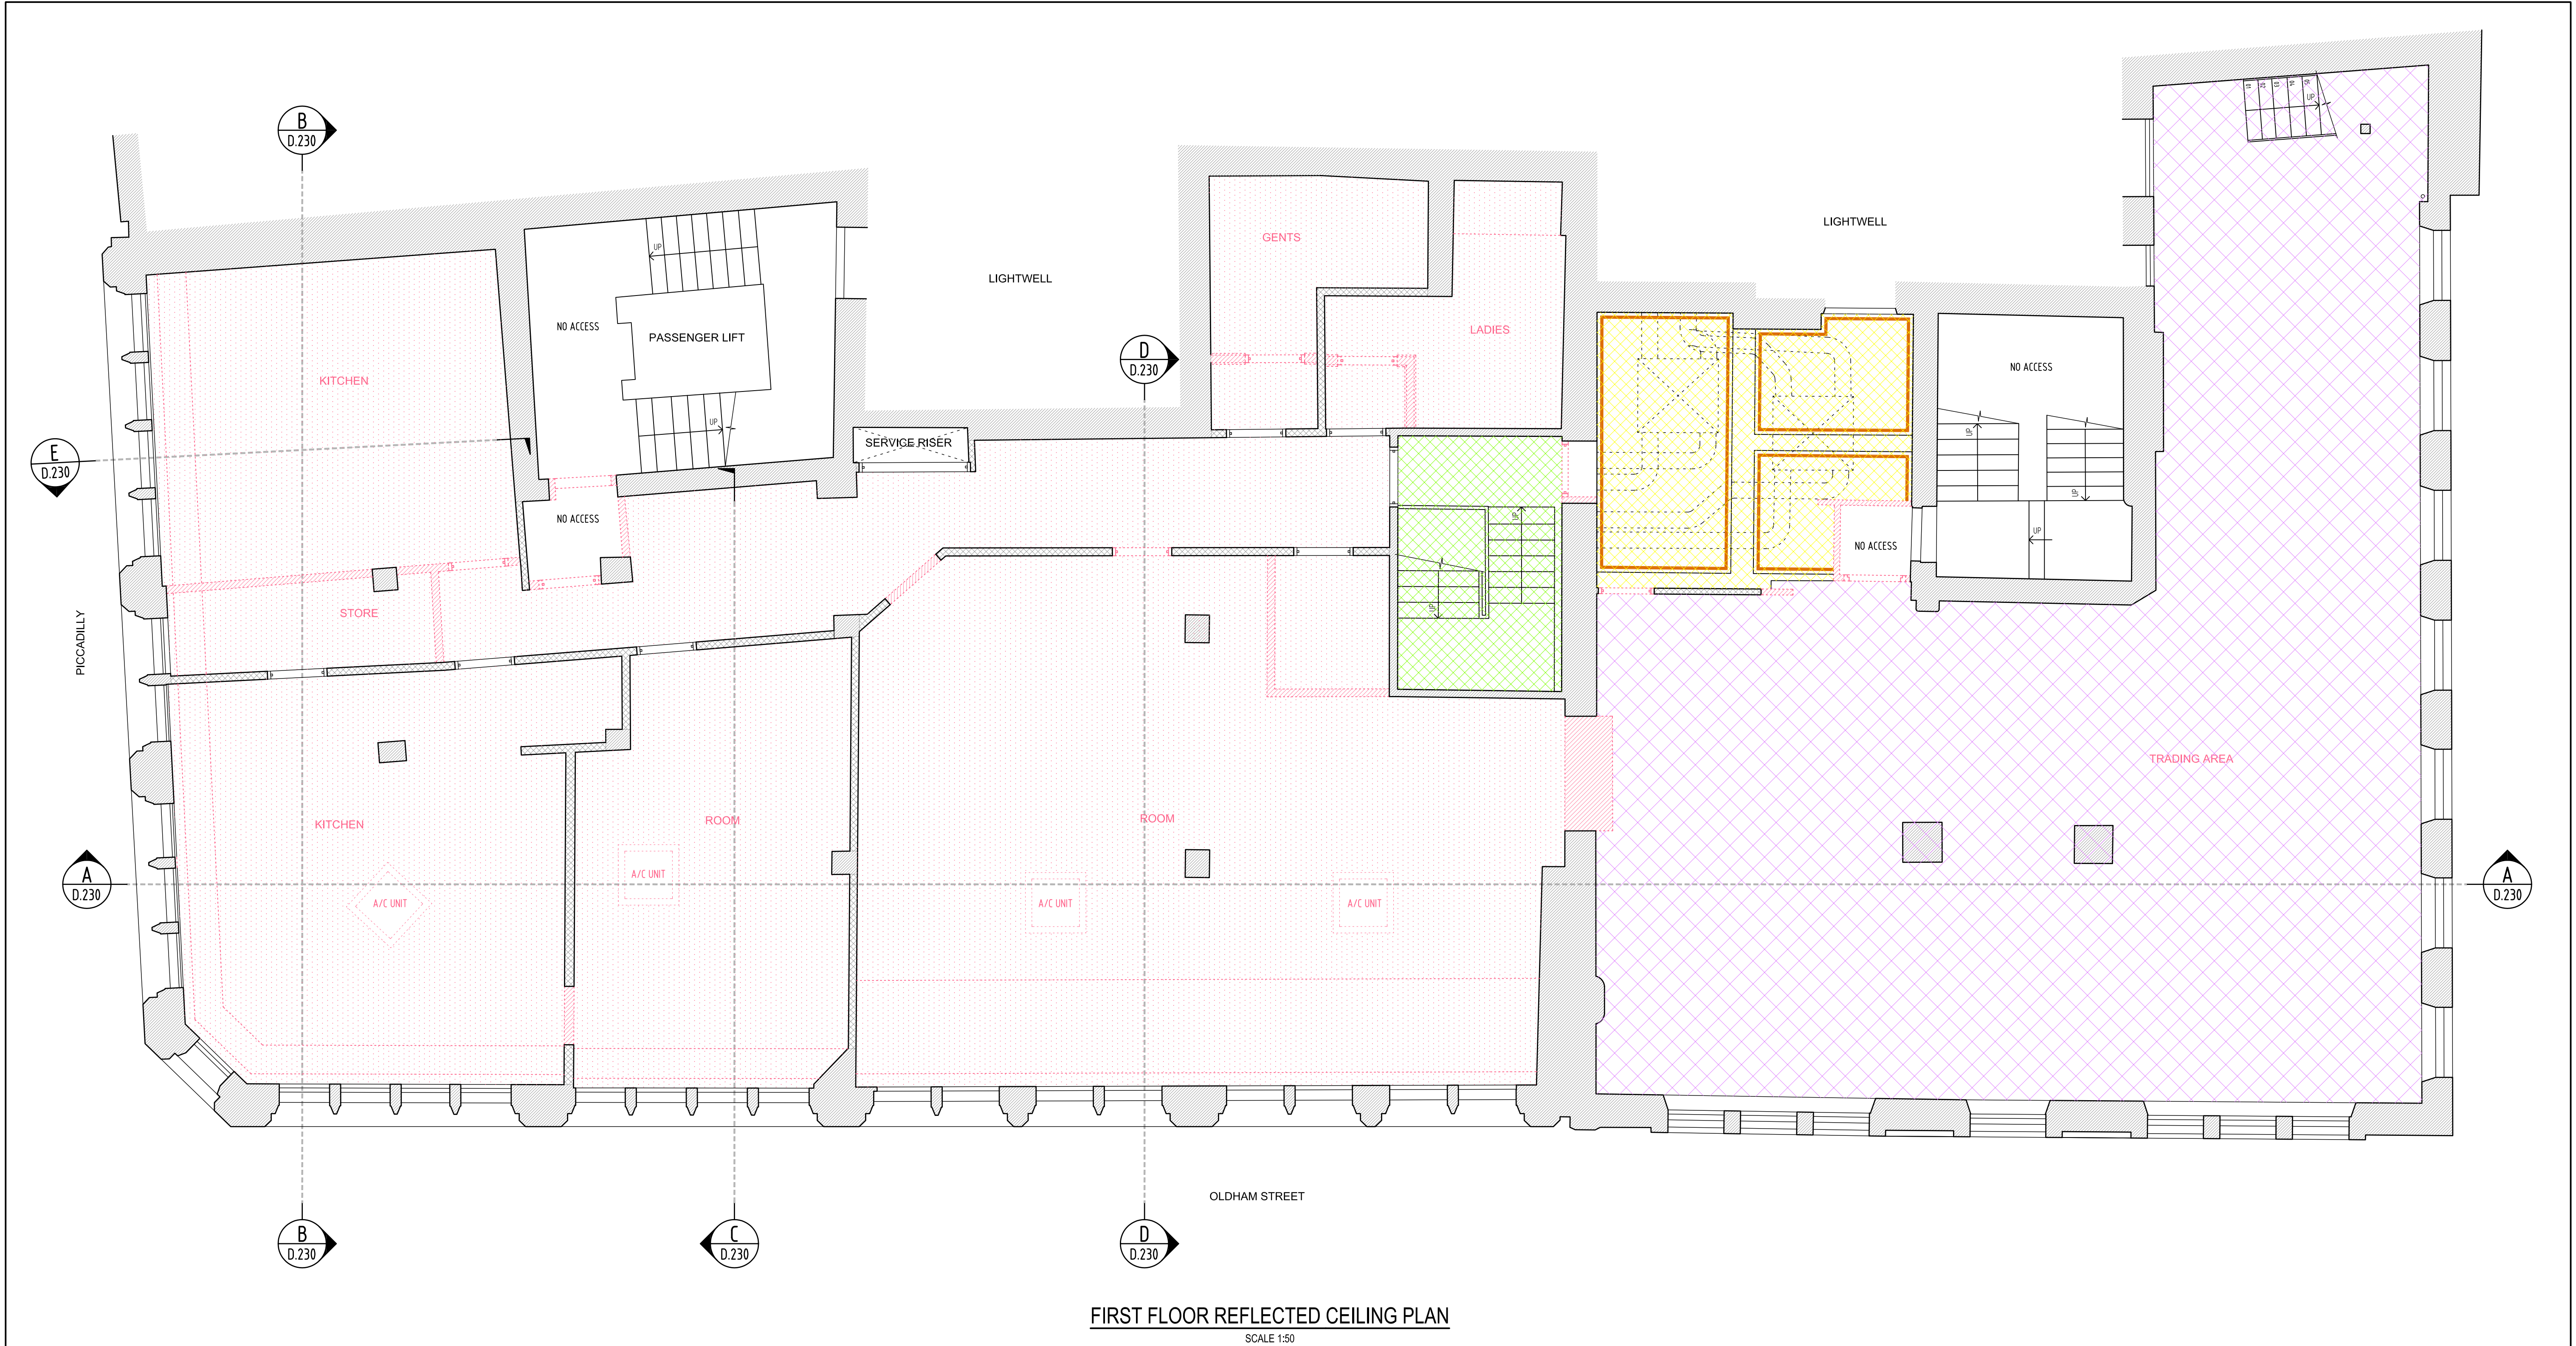

NOTES

1. GENERAL:

1.1 DO NOT SCALE FROM THIS DRAWING. CHECK ALL DIMENSIONS AND CONDITIONS ON SITE.

1.2 ALL WORKS TO BE CARRIED OUT IN ACCORDANCE WITH CURRENT HEALTH & SAFETY (INCLUDING CDM) REGULATIONS. ALL WORKS TO COMPLY WITH CURRENT BRITISH STANDARDS, CODES OF PRACTICE, BUILDING REGULATIONS AND APPROPRIATE EUROPEAN STANDARDS.

1.3 ALL STRUCTURAL WORK IS TO BE CARRIED OUT IN ACCORDANCE WITH THE STRUCTURAL ENGINEER'S DETAILS AND CALCULATIONS.


1.4 PRECISE POSITIONS OF ALL FIXTURES AND FITTINGS IS SUBJECT TO CONFIRMATION ON SITE.

1.5 THIS DRAWING IS PRODUCED FOR PLANNING APPLICATION ONLY AND SHOULD NOT BE USED FOR ANY OTHER PURPOSES.

LEGEND (DEMO):

- DENOTES ORIGINAL EXISTING WALL
- DENOTES NON-ORIGINAL EXISTING WALL
- DENOTES DEMOLITION WORKS
- DENOTES CEILING TO BE REMOVED
- DENOTES SUSPENDED CEILING (600x600 GRID SYSTEM)
- DENOTES FIRE RESISTANT PLASTERBOARD CEILING
- DENOTES TIGHTLY-ATTACHED CEILING
- DENOTES EXISTING CORNICE

NOTE: ALL CEILING FINISHES AND WALLS HAVE BEEN DETERMINED BY NON-INTRUSIVE VISUAL INSPECTION.

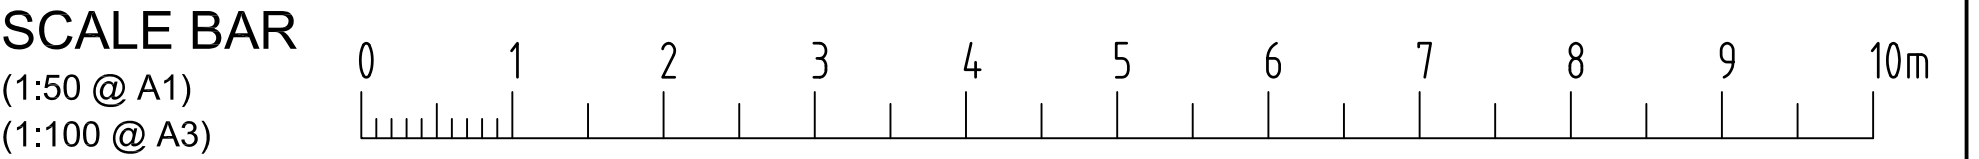

JOB TITLE YORKSHIRE BUILDING SOCIETY 17 PICCADILLY, MANCHESTER				ISP DRAWING SOLUTIONS 21 MONKS CLOSE MIDDLESEX, HA4 9HX TEL: 0044 7886 116912 EMAIL: info@ispdrawingsolutions.co.uk www.ispdrawingsolutions.co.uk			
DRG TITLE SCHEME B - DEMOLITION WORKS FIRST FLOOR REFLECTED CEILING PLAN				JOB NO 1192	DRG NO D.210	REV /	SCALE 1:50 @ A1 1:100 @ A3
DRAWN BY ISP DRAWING SOLUTIONS				DATE 04/2021	DATE 04/2021	DATE 04/2021	DATE 04/2021