




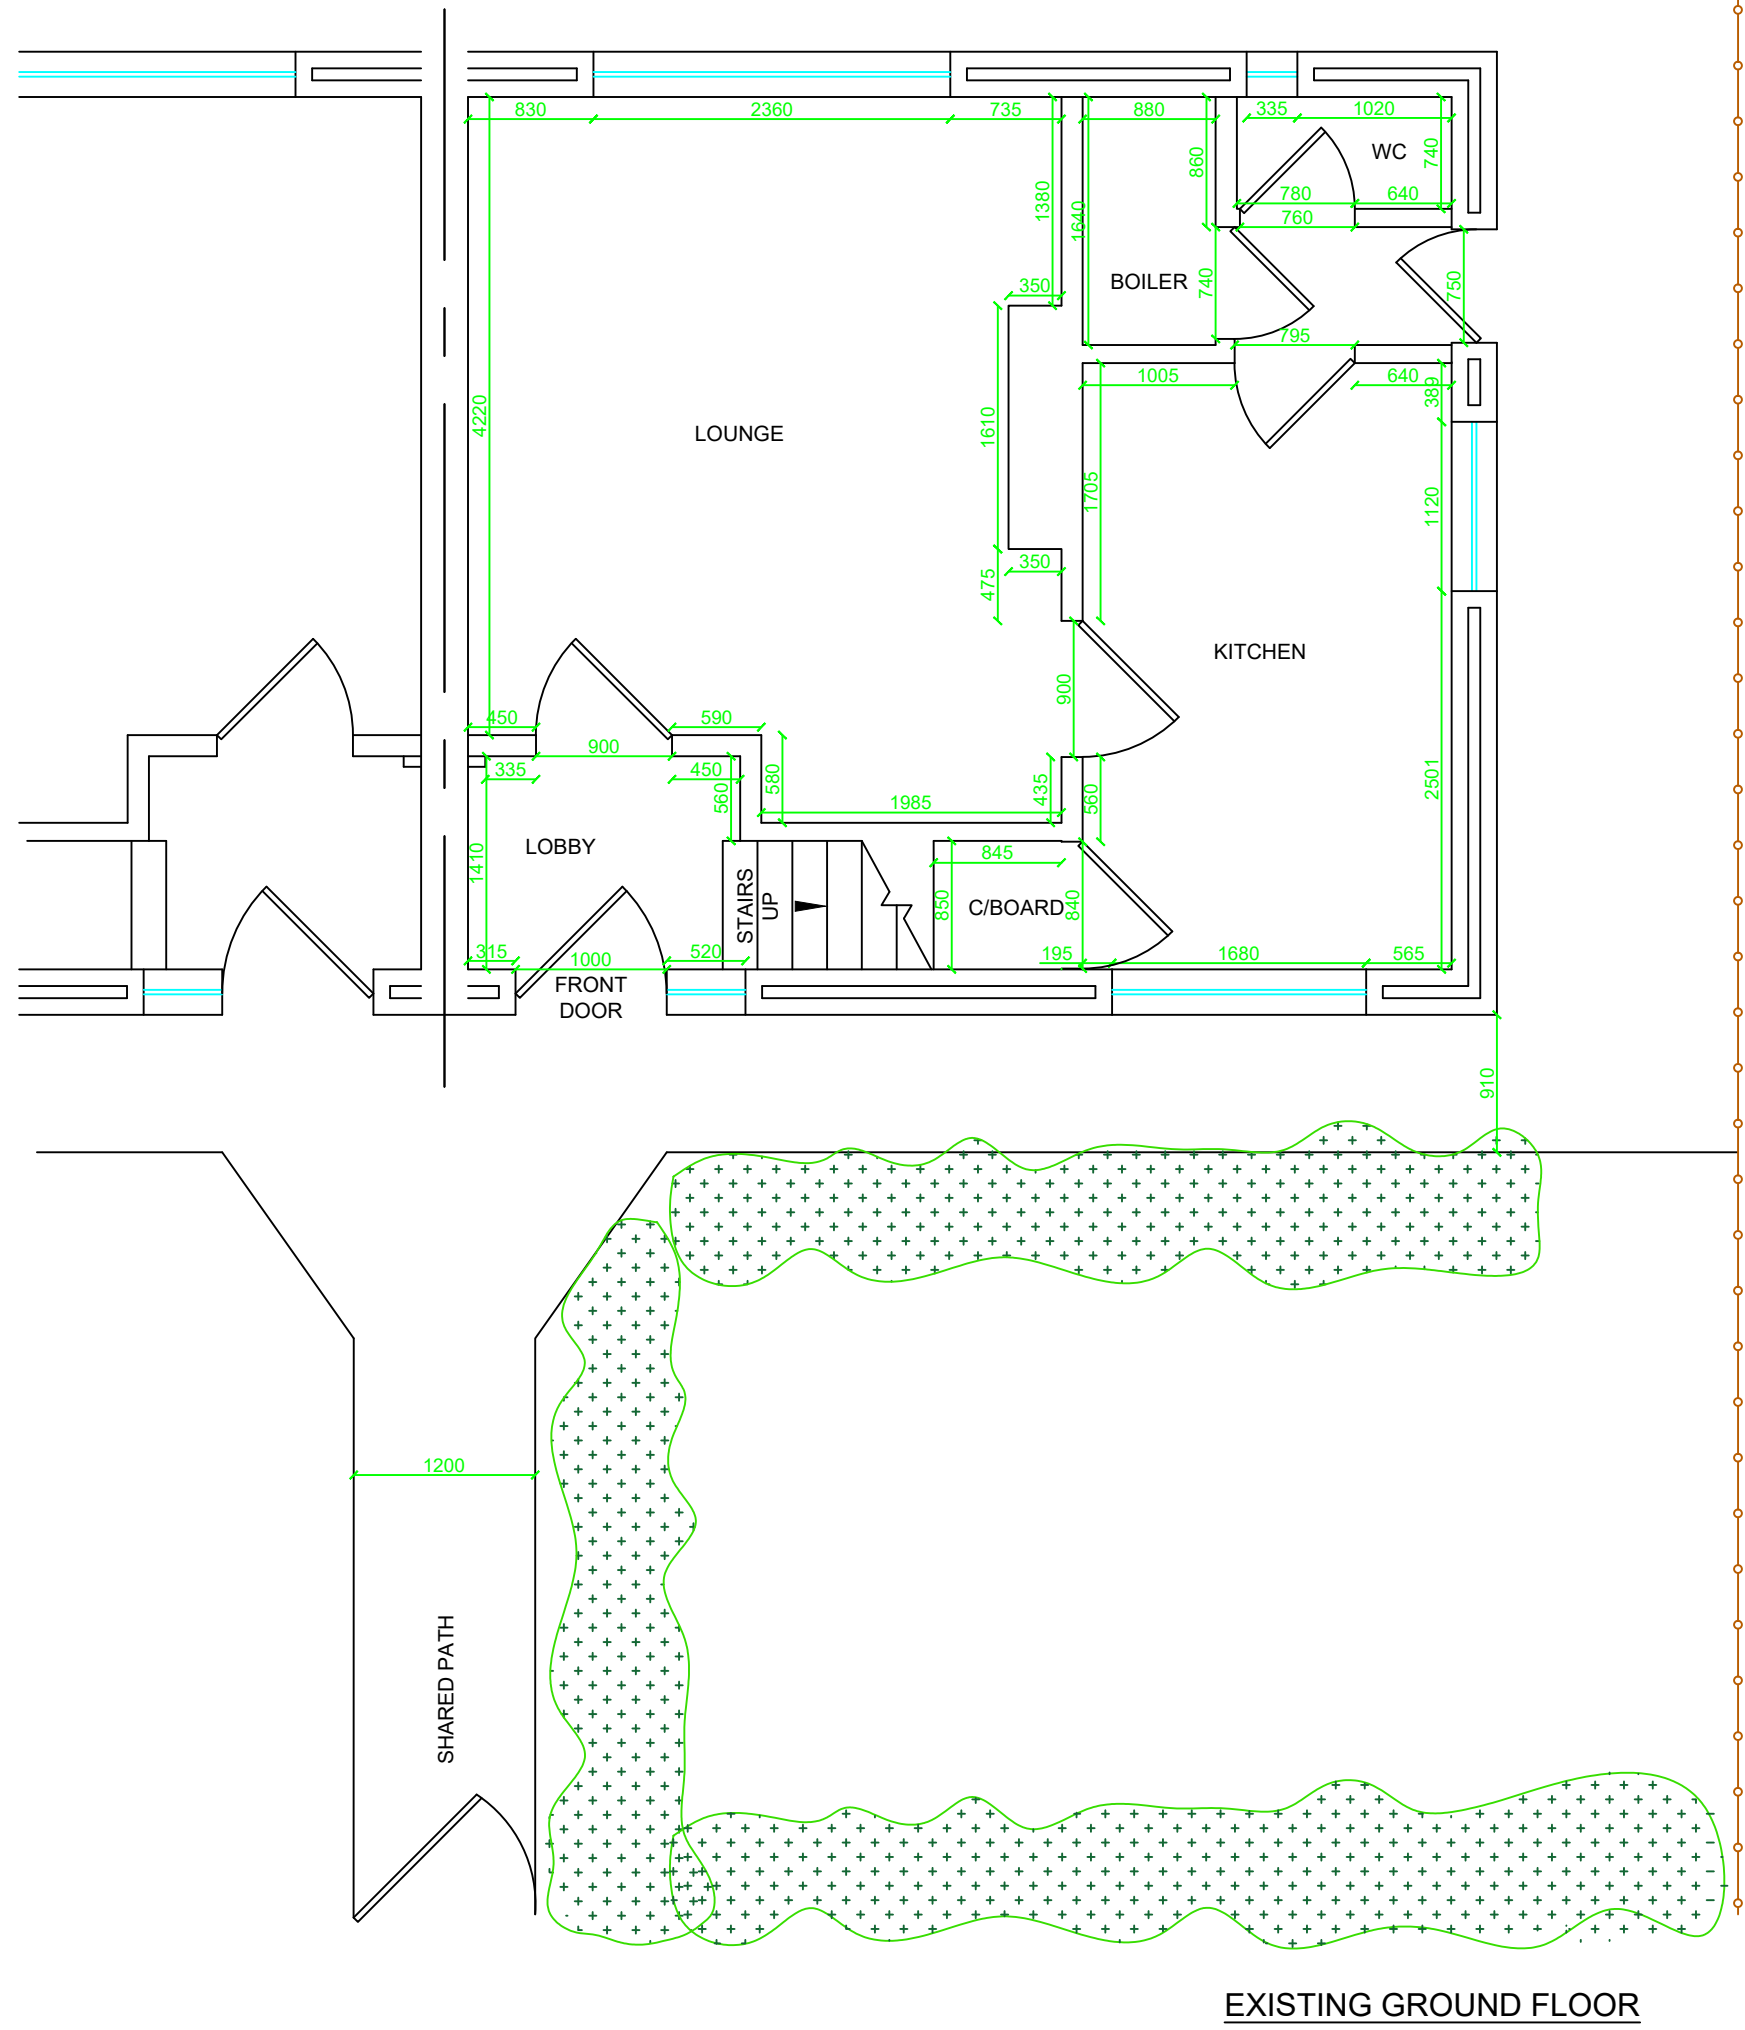


EXISTING GROUND FLOOR

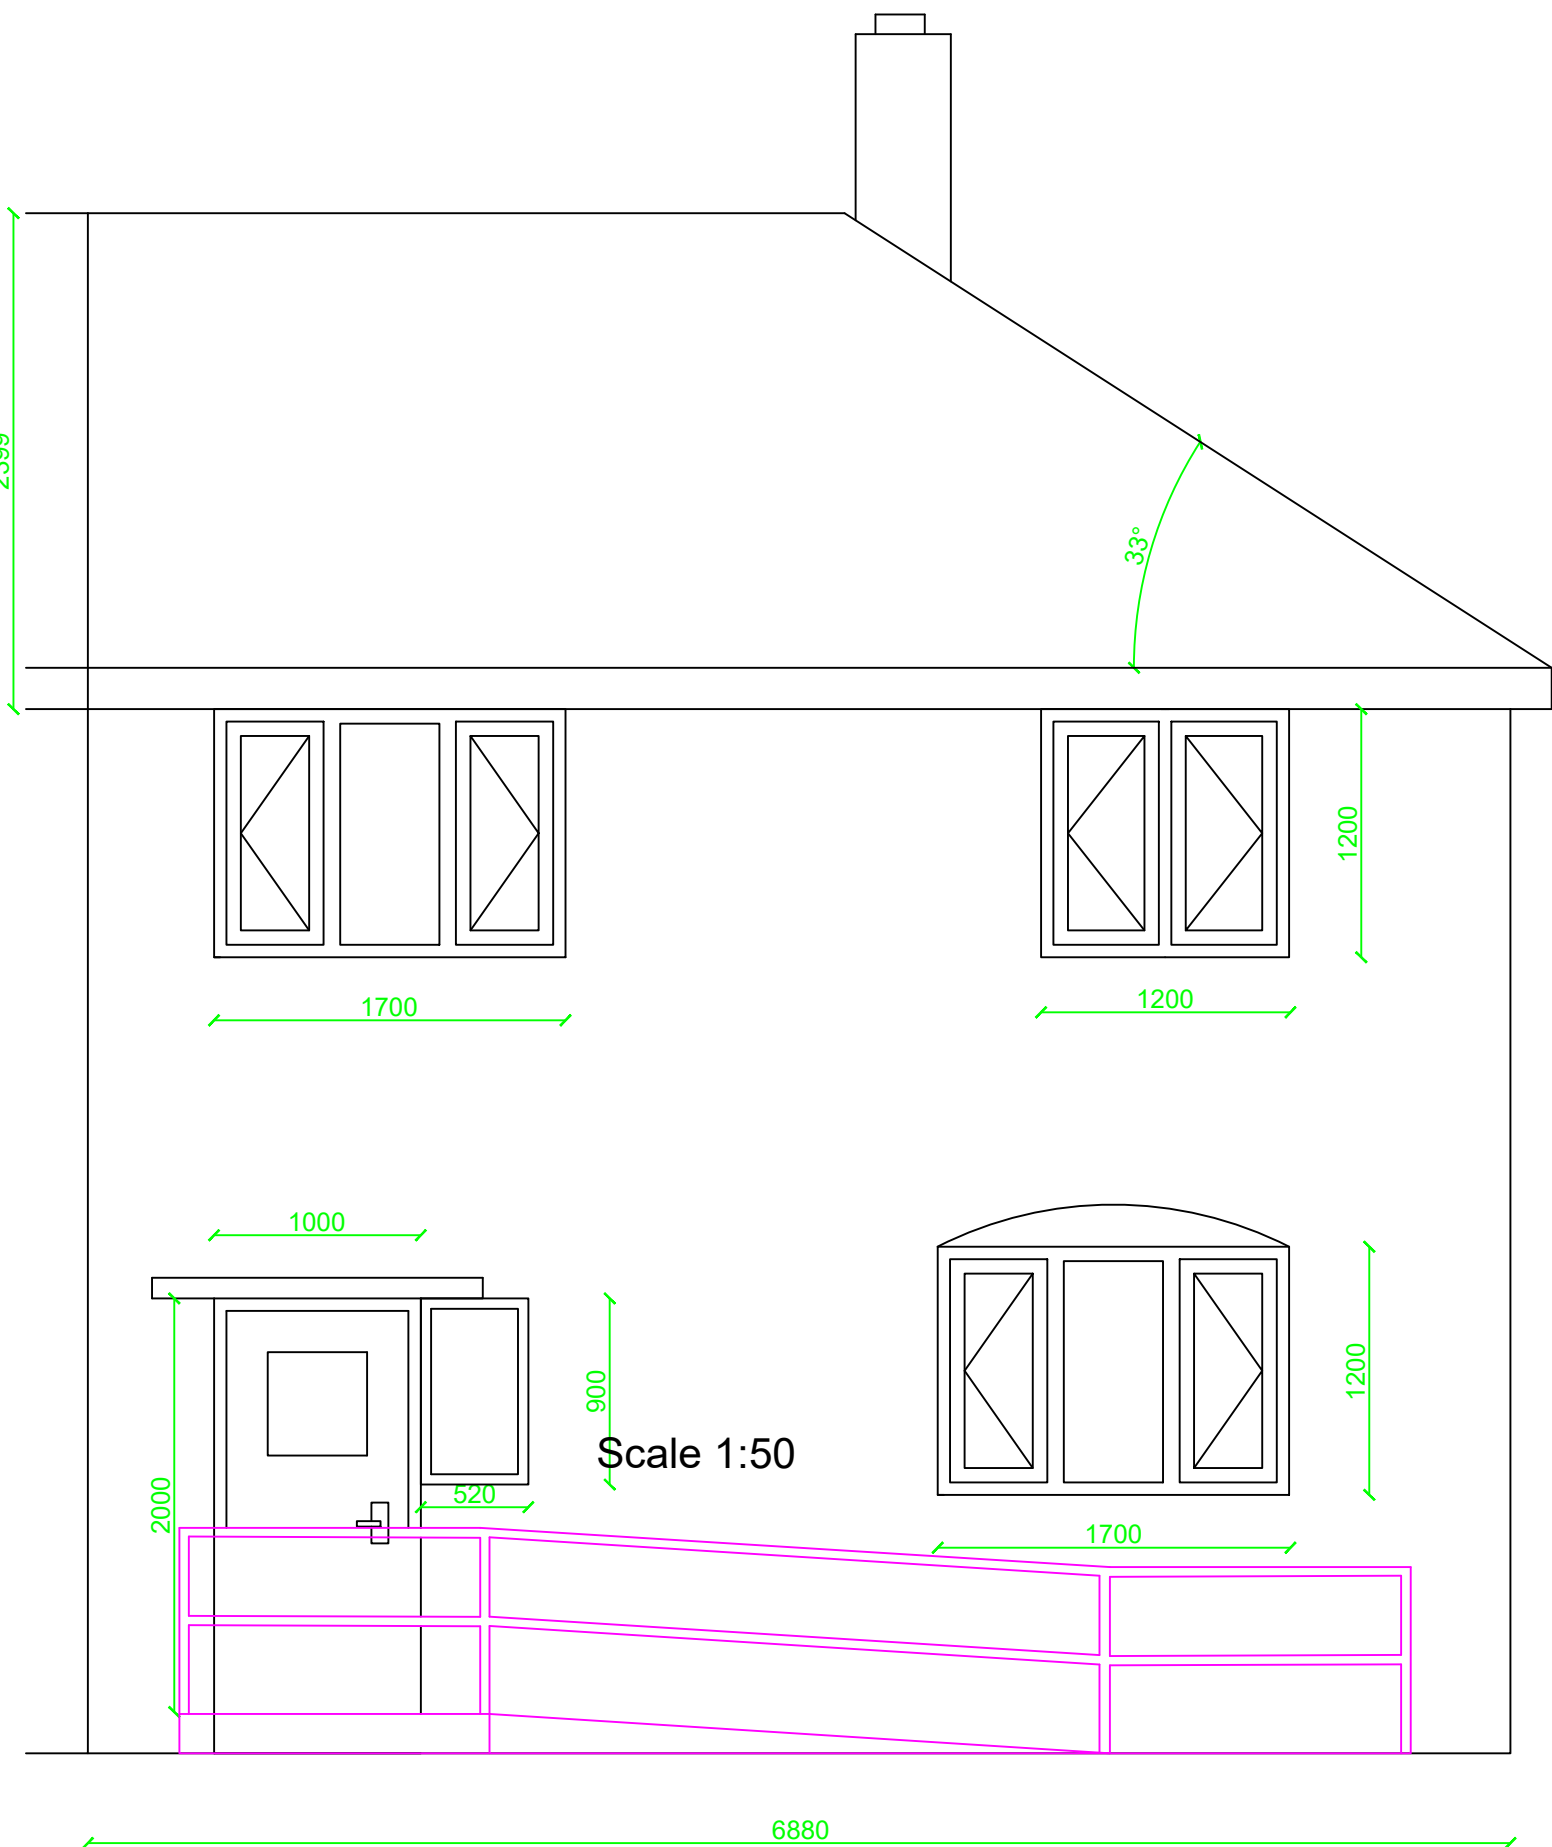


PROPOSED FRONT ELEVATION

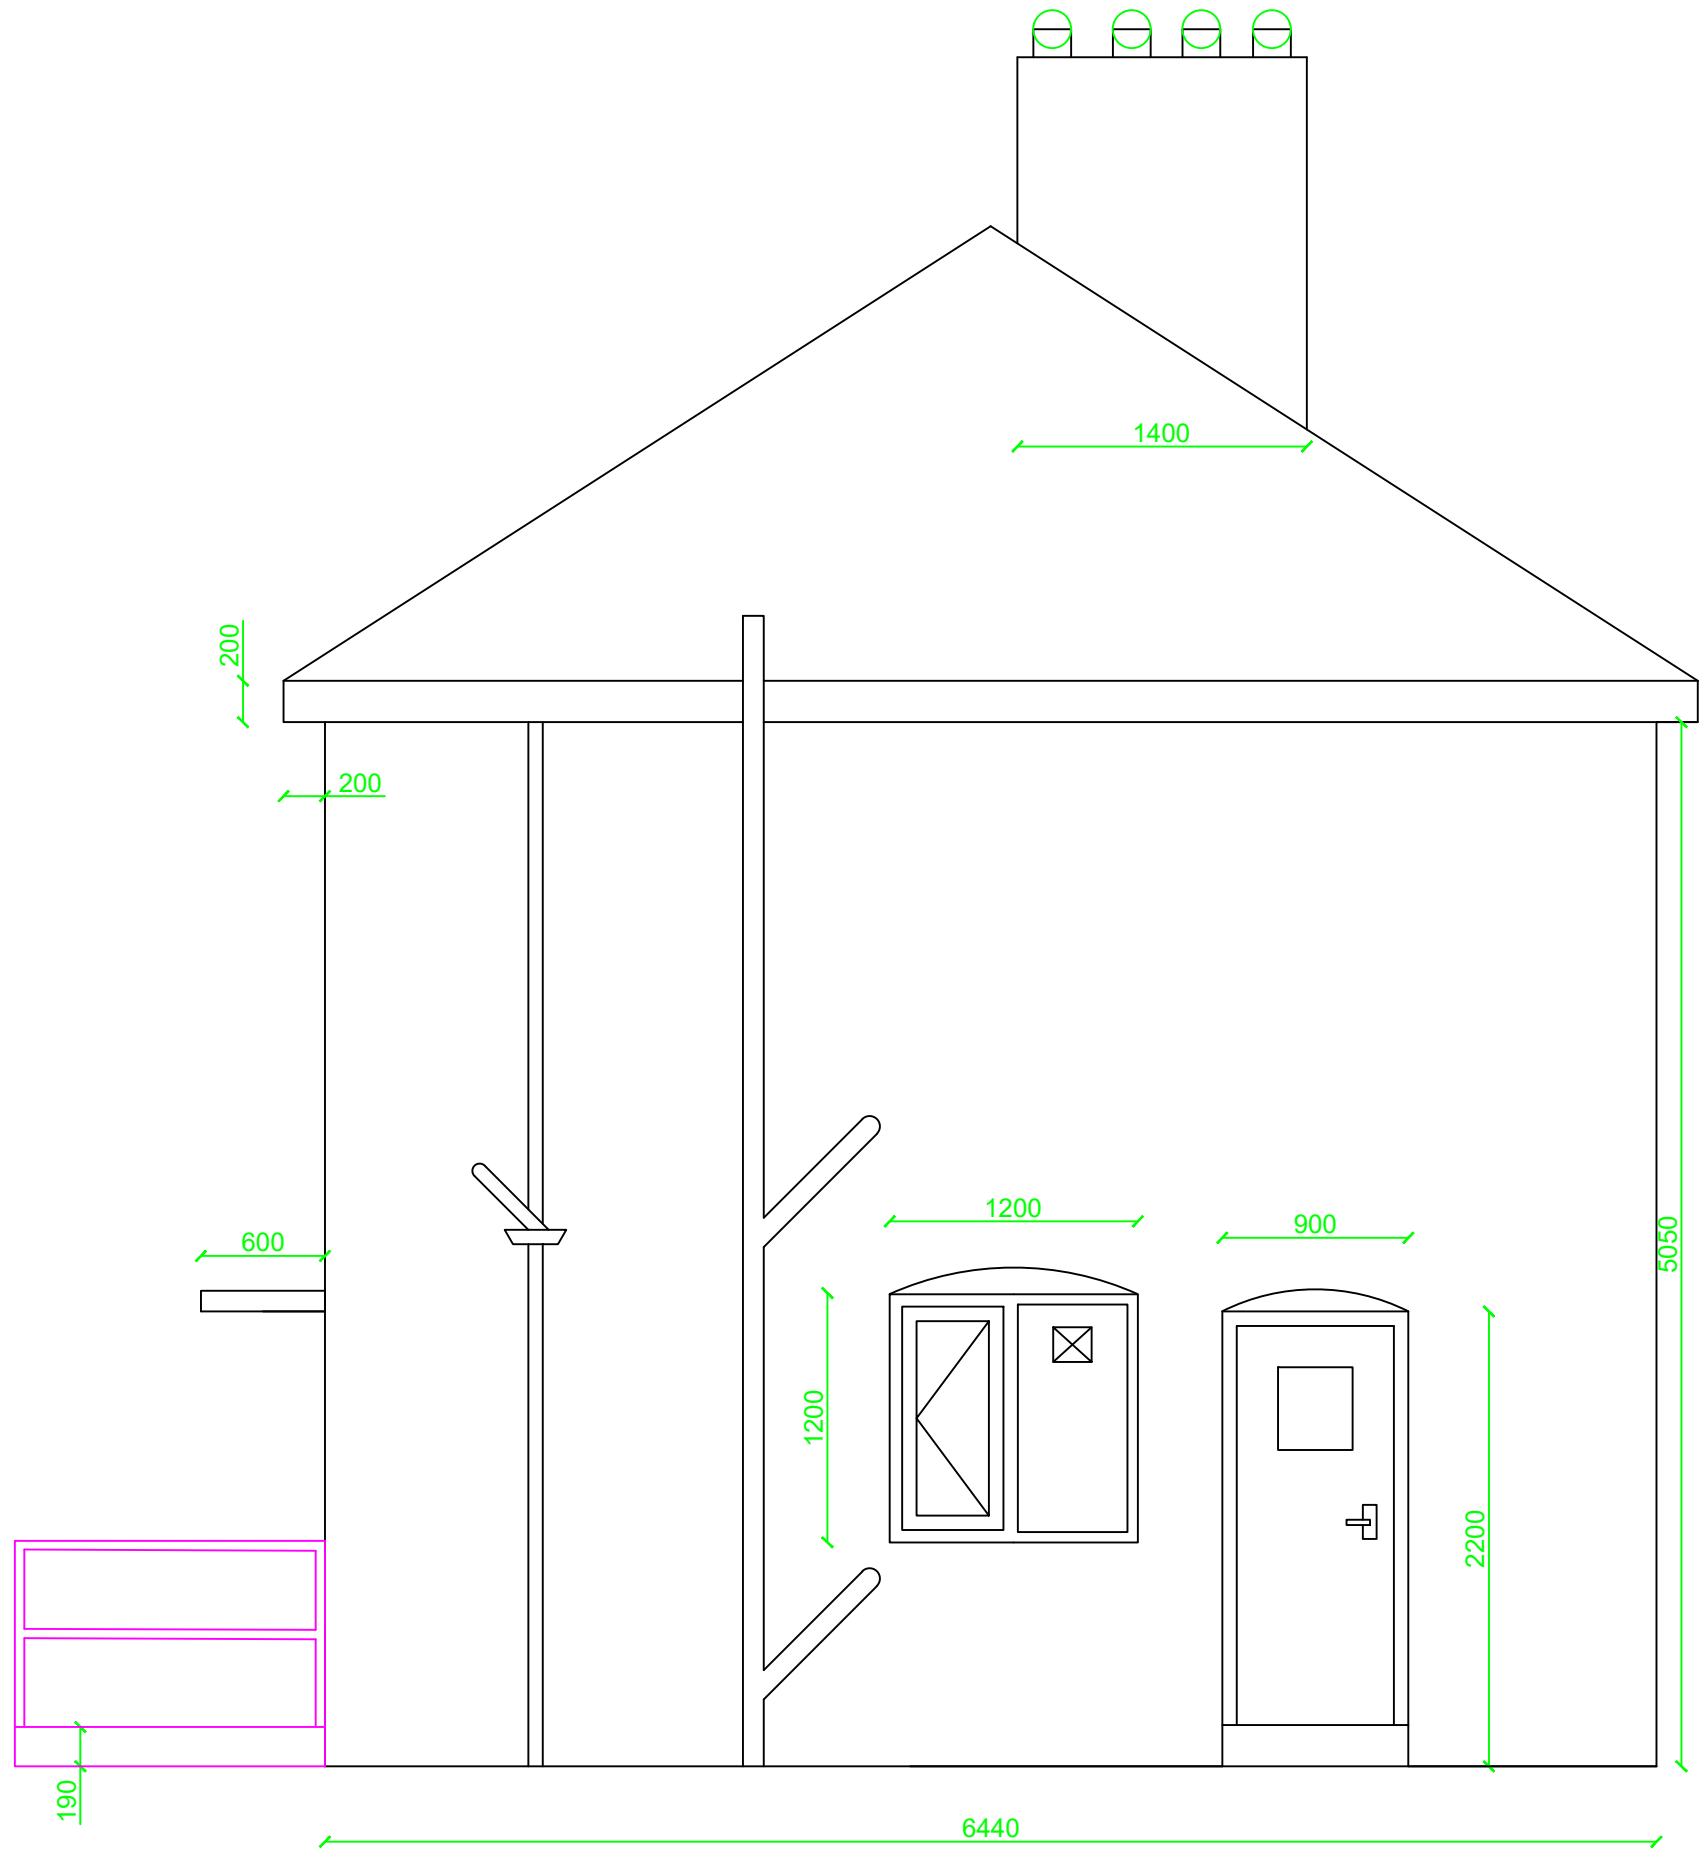

PROPOSED RIGHT GABLE ELEVATION

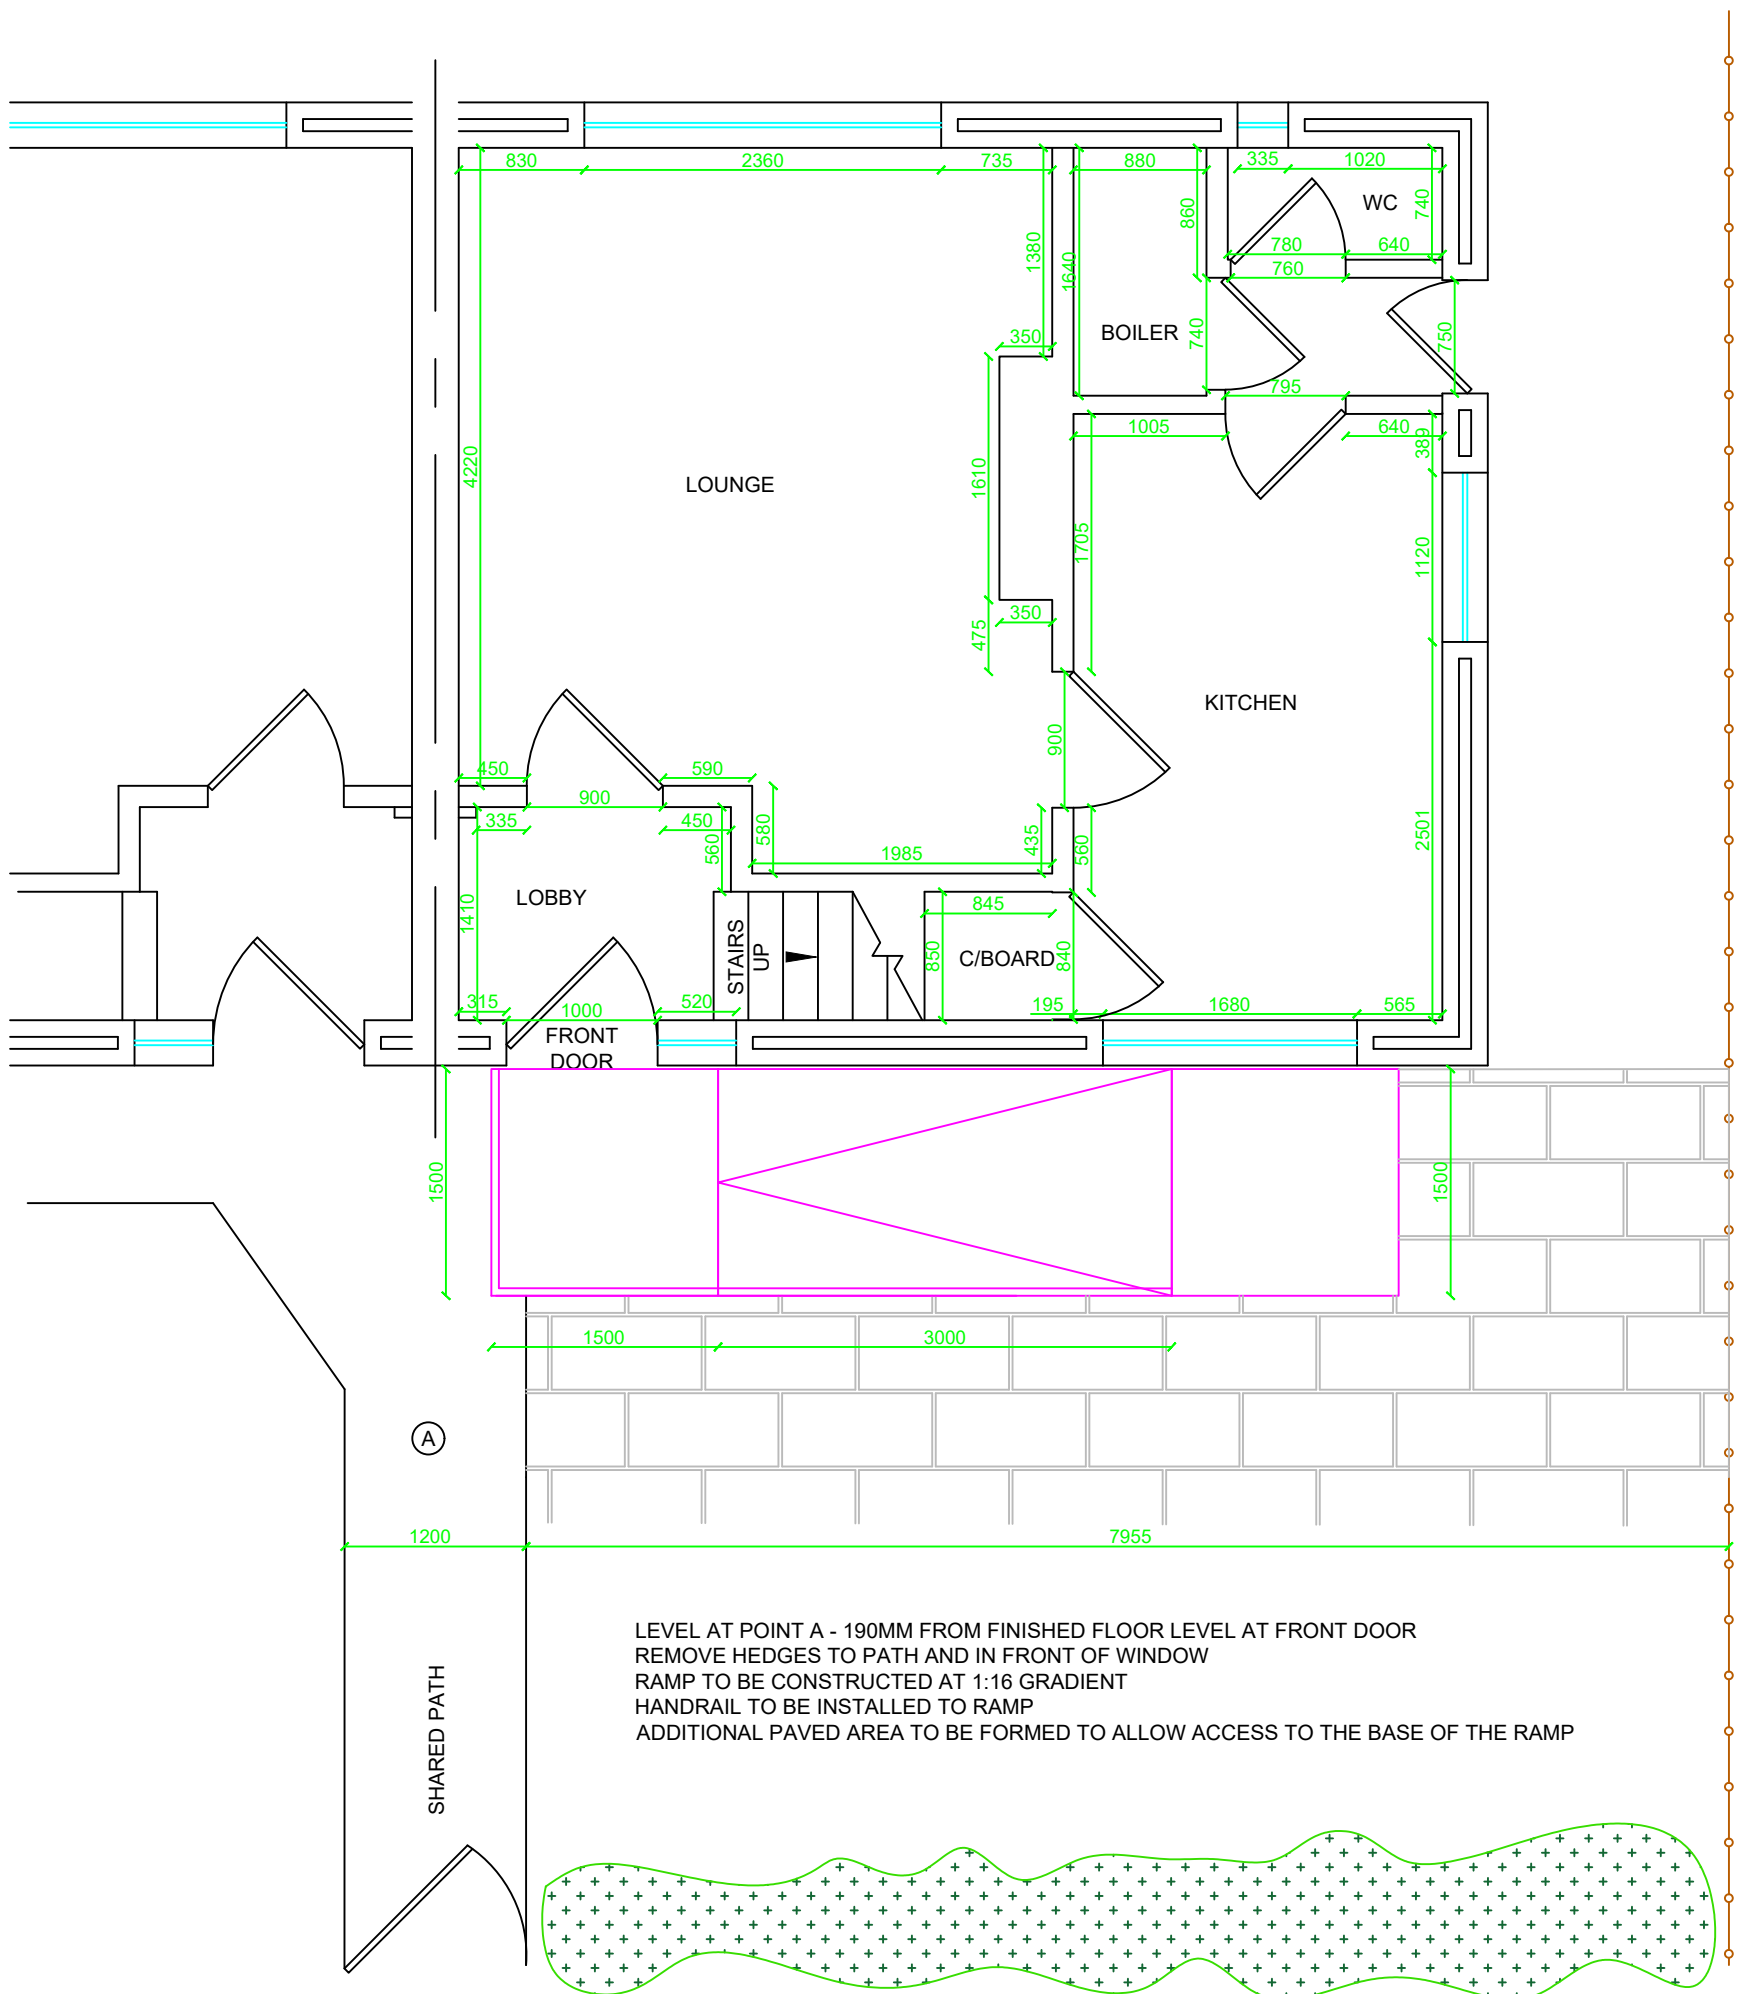

PROPOSED GROUND FLOOR

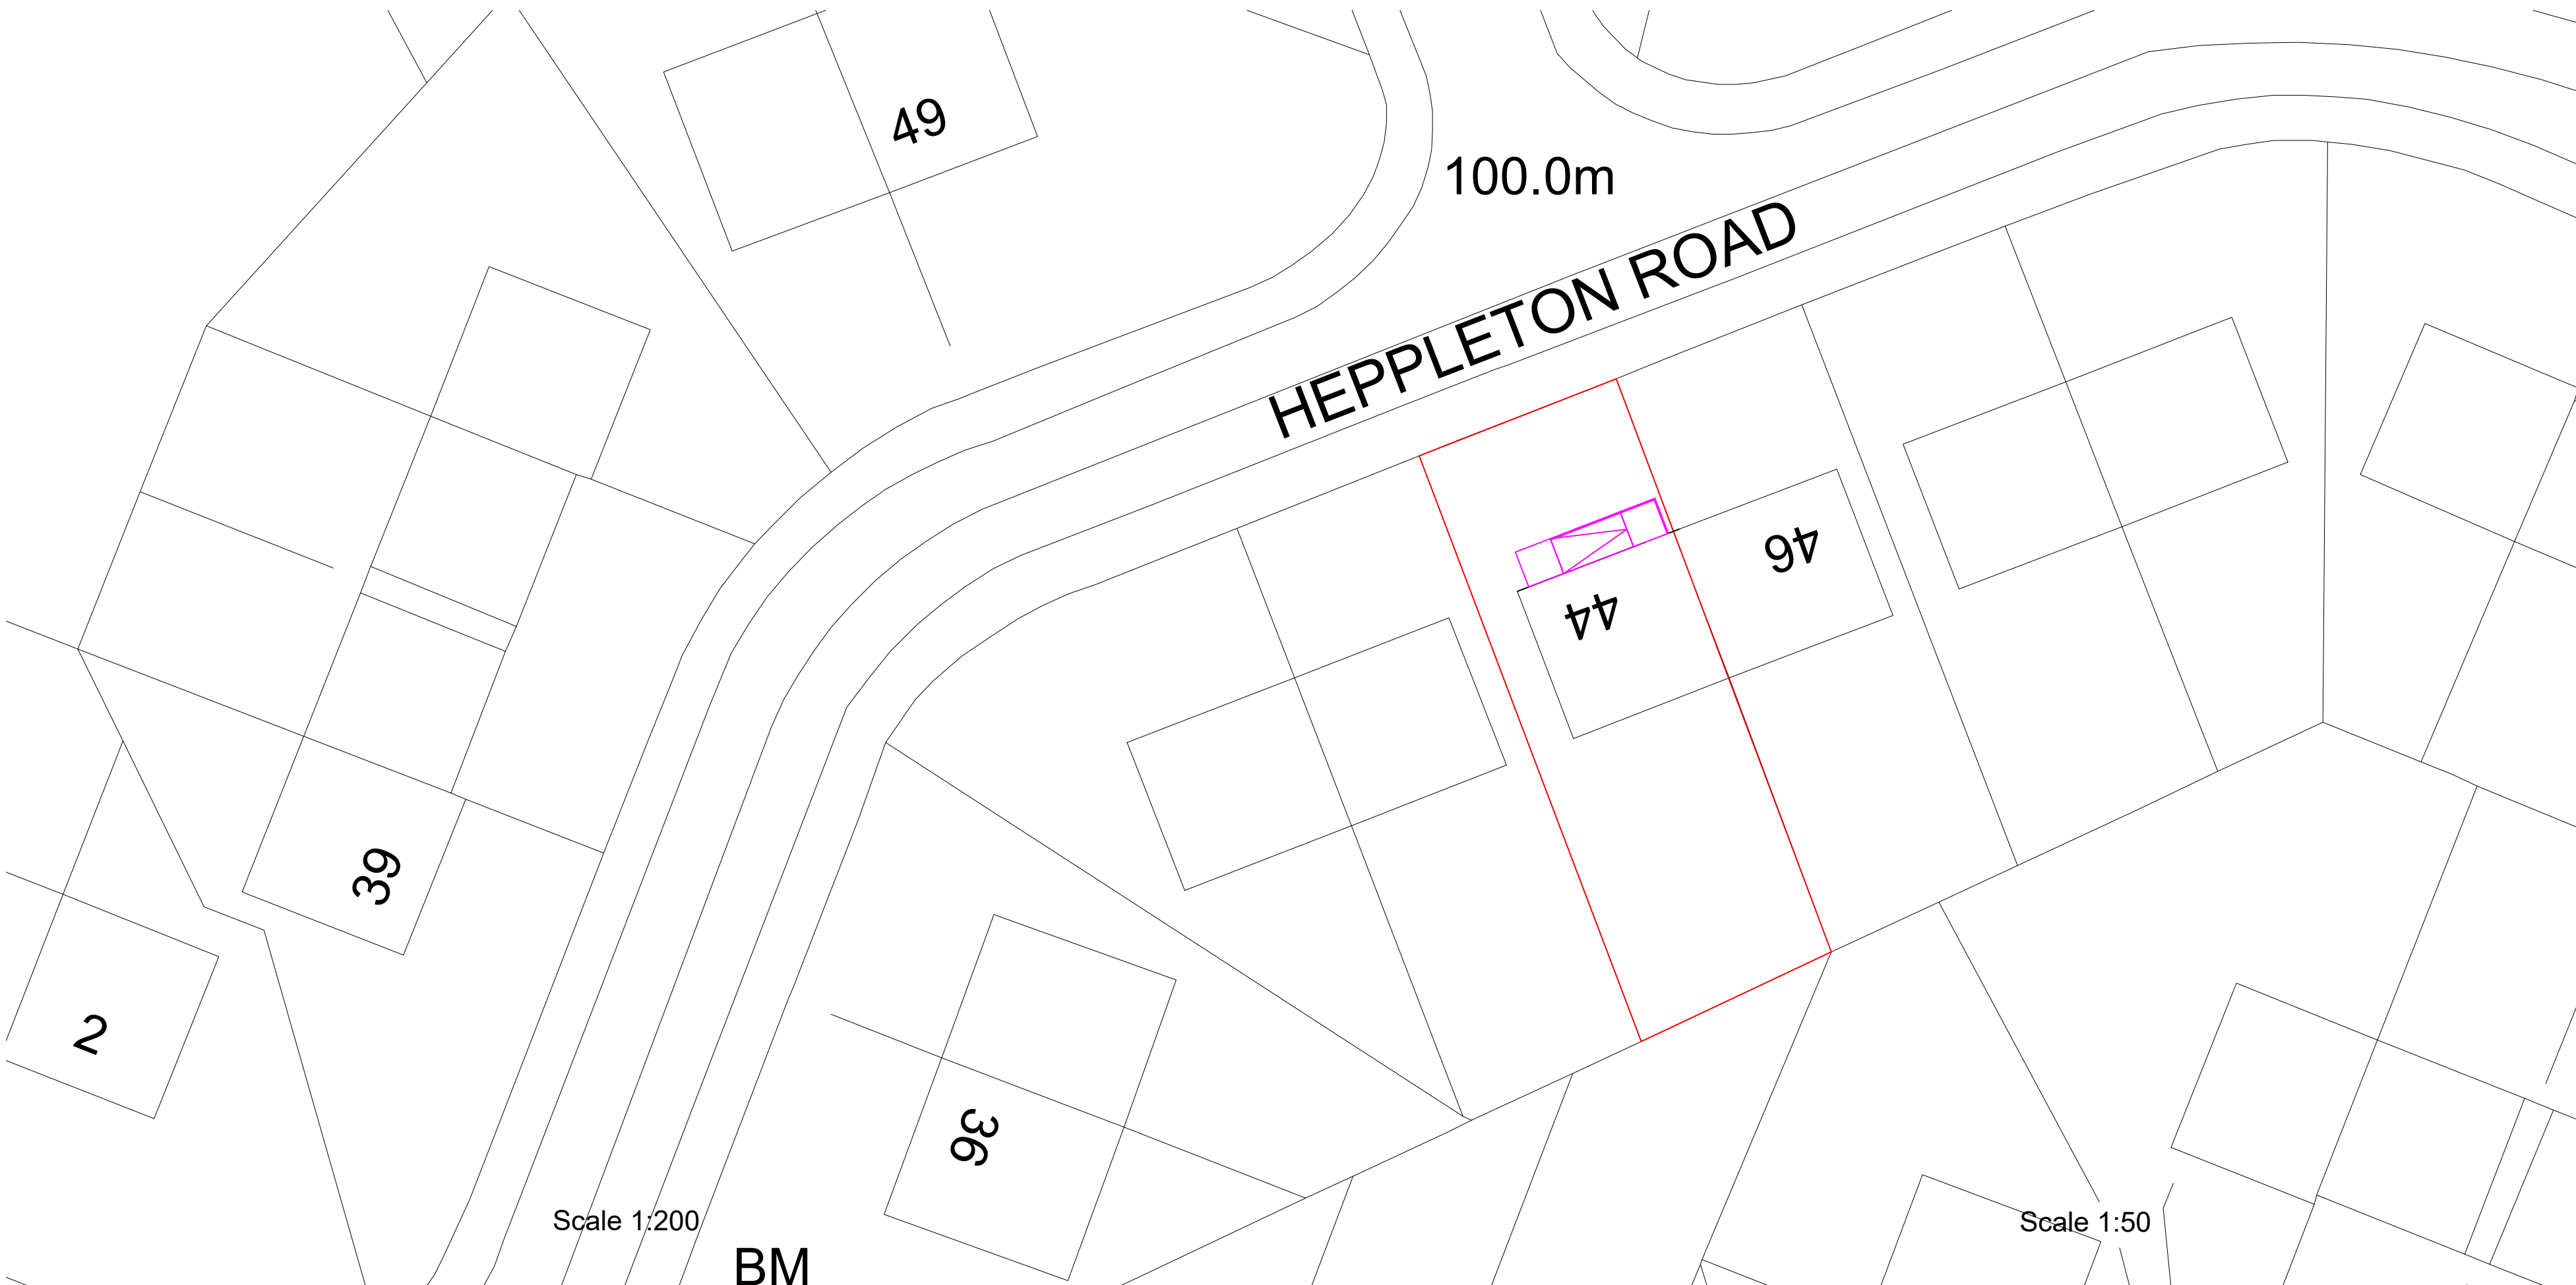

Scale 1:200

BM

Scale 1:50



Northwards Housing Property Services
Hendham Vale Industrial Park
Unit 11, Vale Park Way
Manchester, M8 0AD
Tel: 0161 227 3240 / 3243
Fax: 0161 205 4279

Project: Adaptations Ramped access
Address: 44 Heppleton Road
DRAWING No. 02
DRAWING TITLE: Proposed Ramp
Scale: AS SHOWN

TYPE: 1026RG

Date: 17.5.21

Drawn By: RB - Amended by AC

Scale 1:50