


Note:
 Do Not Scale from this drawing.
 Dimensions are to be checked on site.
 If in doubt please ask.

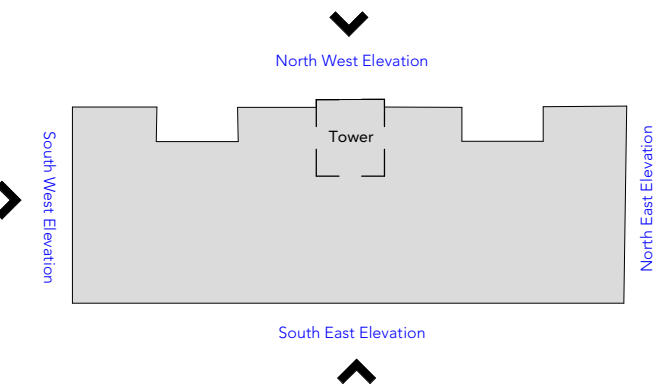

Please Note:
 Survey information contained within this drawing has been created by Third Parties. All survey information issued in good faith. Buttress will not be held responsible for any inaccuracies identified.

Intervention Key:


- Existing windows to be carefully removed and replaced with double glazed aluminium slim profiled framed windows
- Replace with new to match existing or stored material where possible. (Refer to pallets survey & drawing D20.002. All new windows to be aluminium slim profiled framed
- Demolition/ Removal
- Retain or reinstate/Repair existing masonry
- New Build

Original Terracotta signage to be removed from South West Elevation and re-instated in new boundary wall as illustrated

1

Proposed - North West Elevation (Intervention)

1 : 100

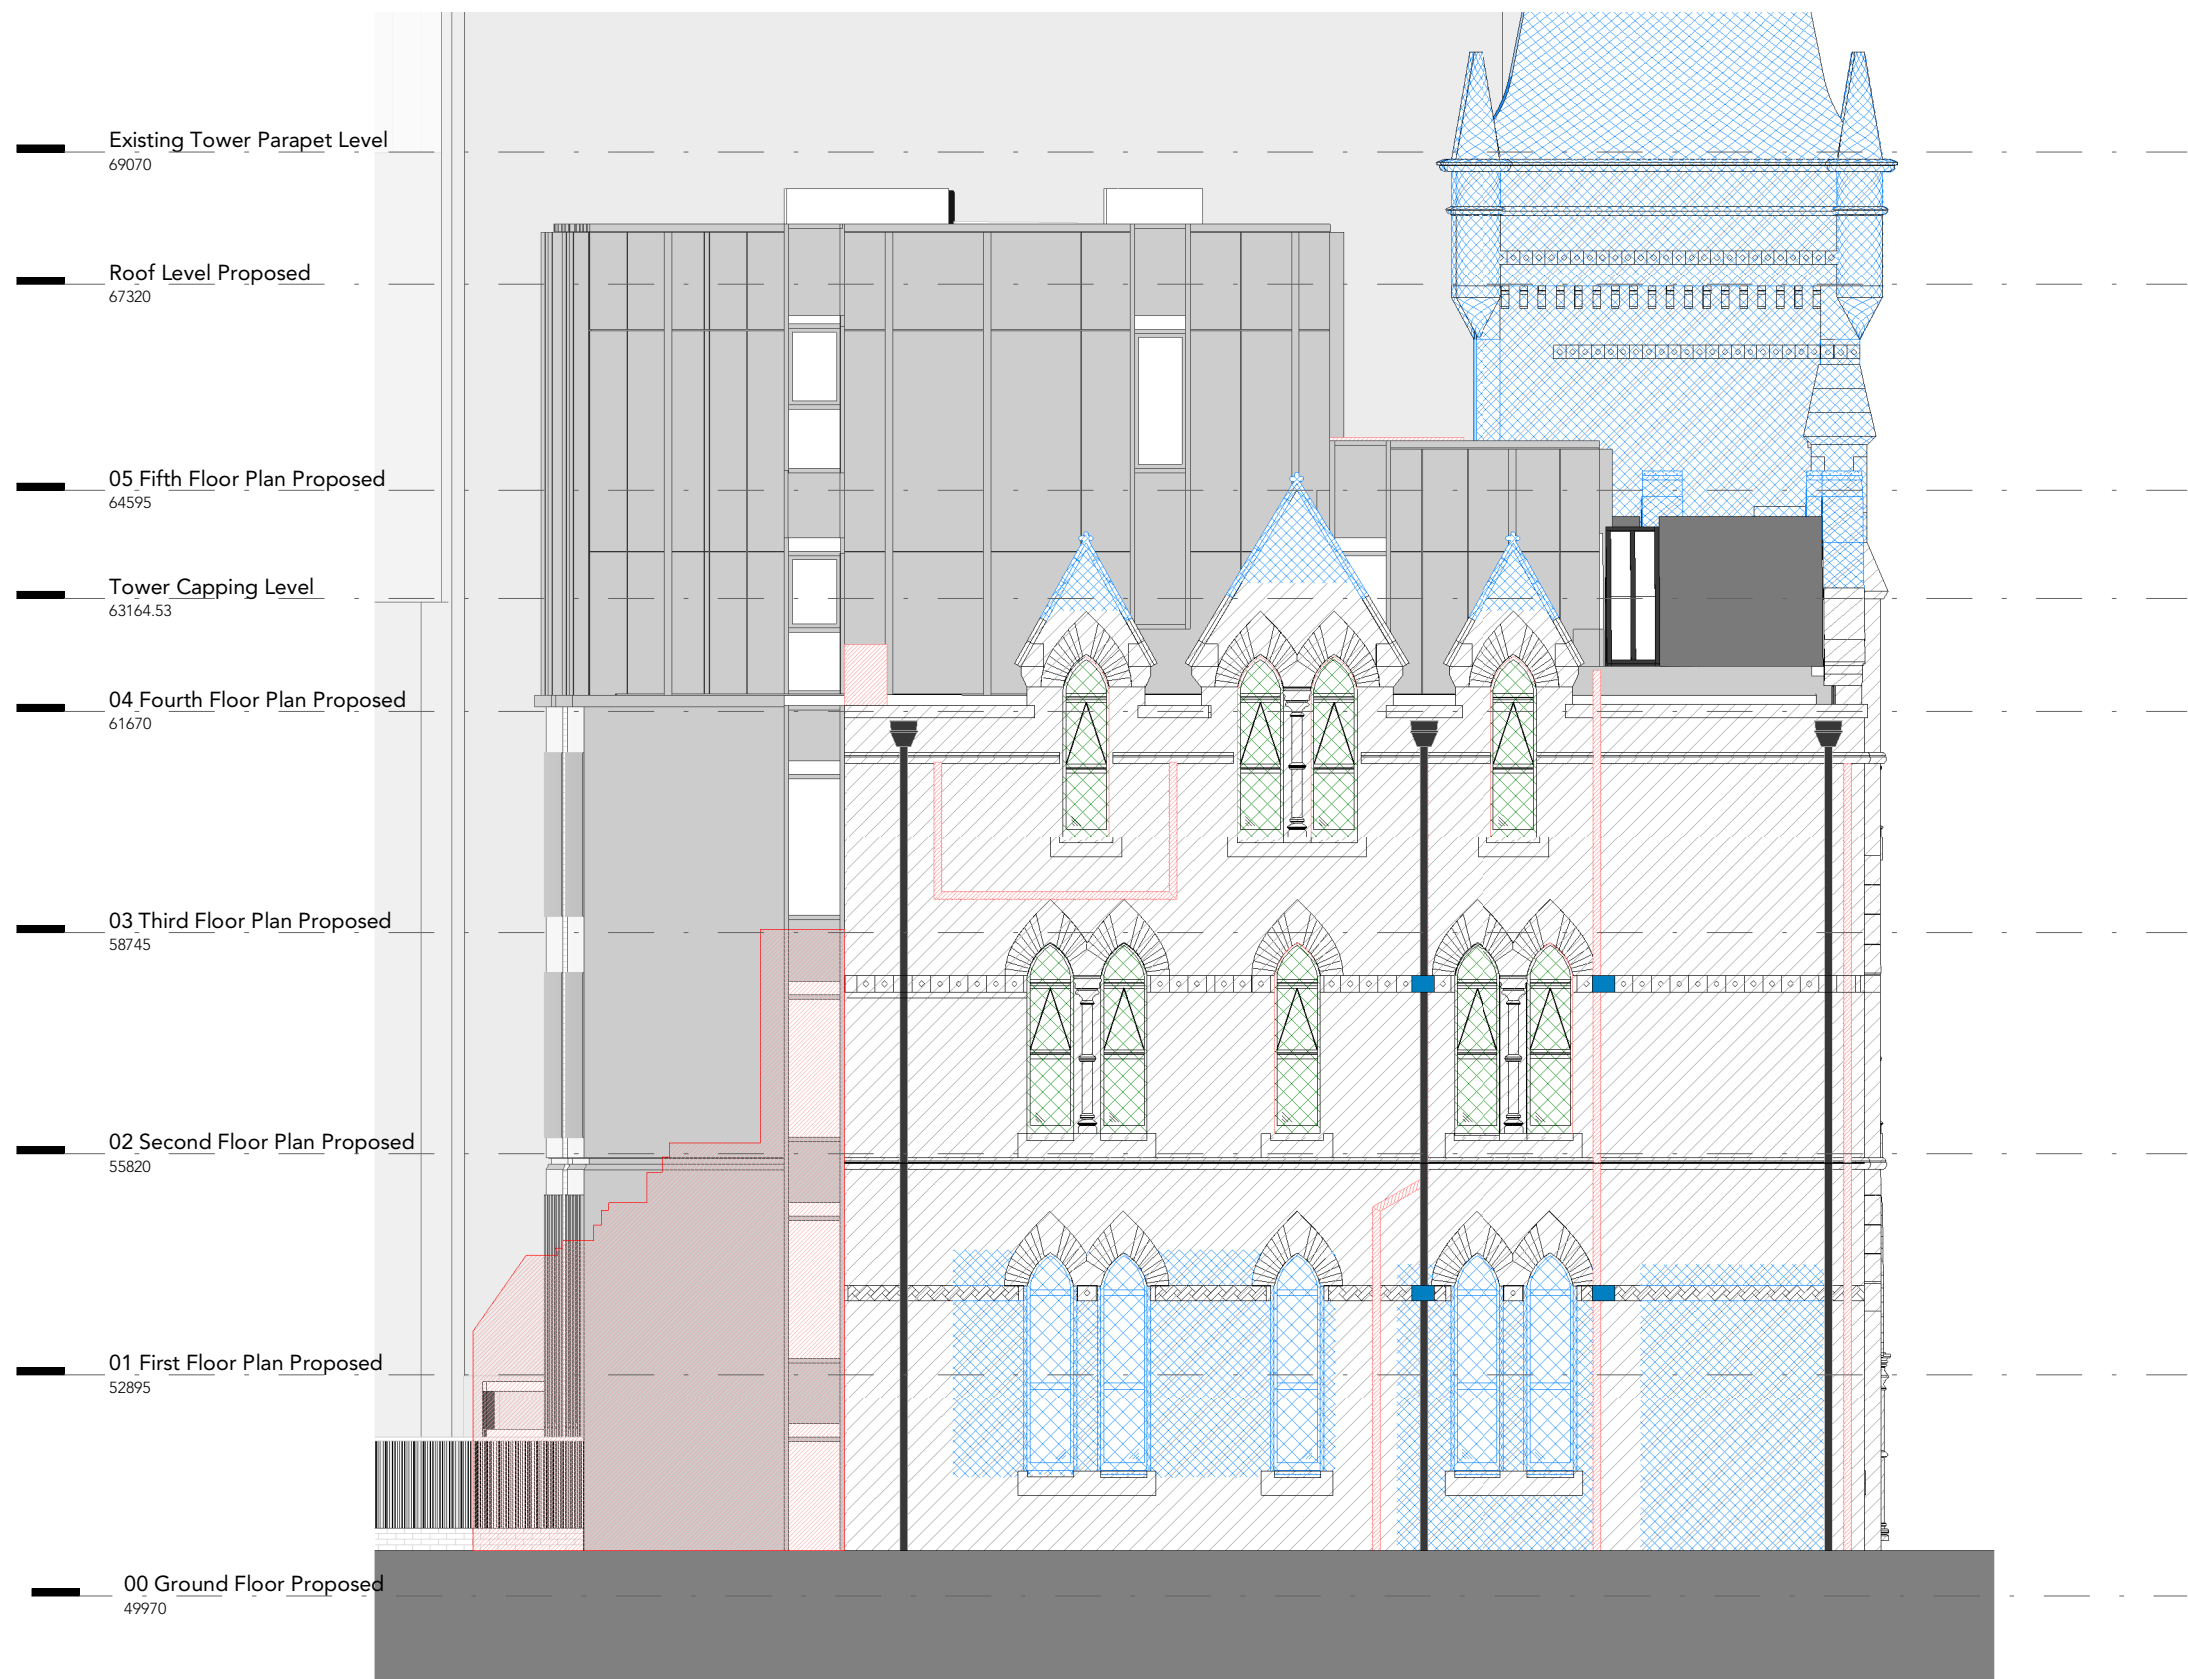

2

Proposed - North East Elevation (Intervention)

1 : 100

P1 29.04.2021 Planning Issue
 P0 16.04.2021 Preliminary Issue

Rev Date Ints Details

© The moral rights of the author are hereby asserted.
 This drawing and design is the sole property of Buttress Ltd and must not be reproduced without permission.
 Buttress Ltd is Registered in England and Wales: 5383573

Buttress

41 Bengal Street
 Manchester
 M4 6AF

T 0161 236 3303
 E contact@buttress.net
 W www.buttress.net

Project Title Ancoats Dispensary
 Client Great Places Housing Group
 Location Ancoats, Greater Manchester

Drawing ref Proposed Intervention Elevations Sheet 1 of 2

Date 04/05/2021 09:56:47 Scale As indicated
 Checker AH Orig Paper Size A1

Job No: 8803 Status PLANNING

Project: Origin: Zone: Level: Type: Disc: Number: Rev:

8803-BA-XX-XX-DR-A-(05)201- P1