



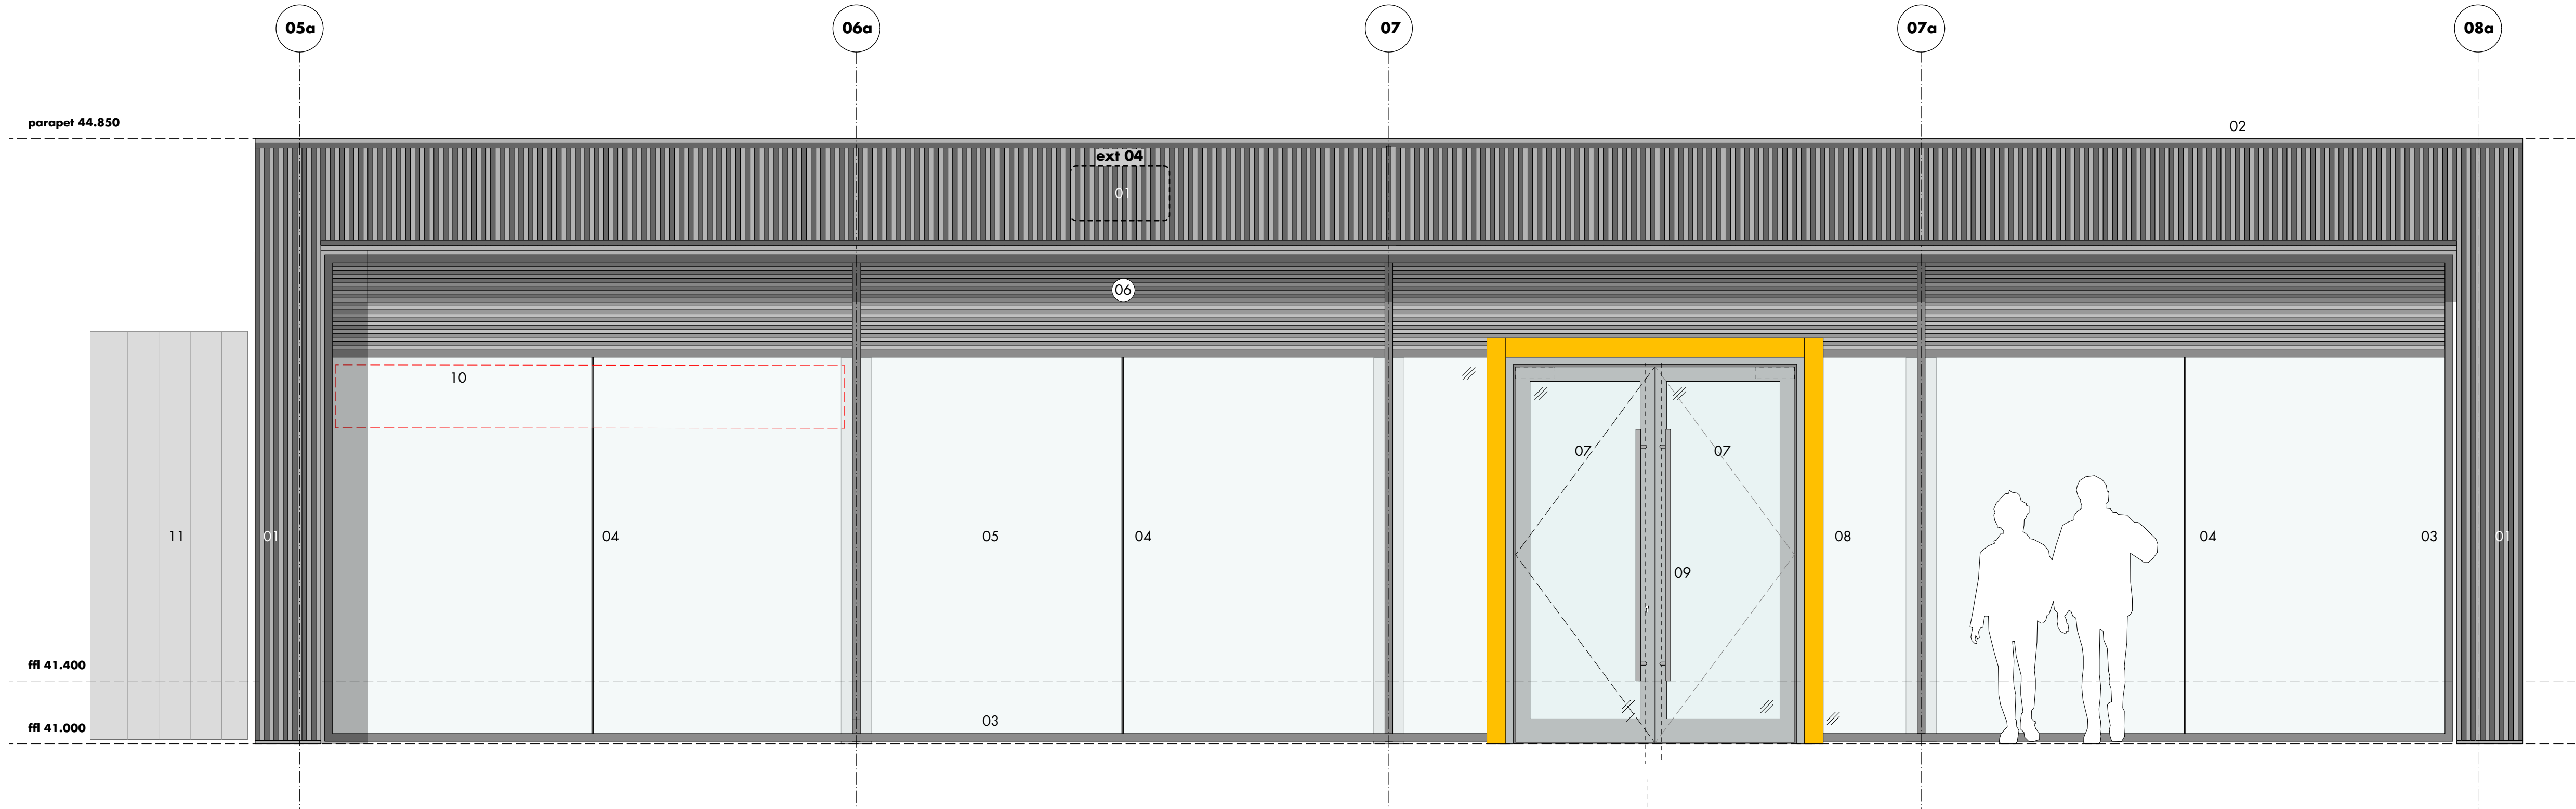


KAM-SKM-MH-ZZ-DR-A-(20)290/01 • G5-extension - south elevation • 1:25

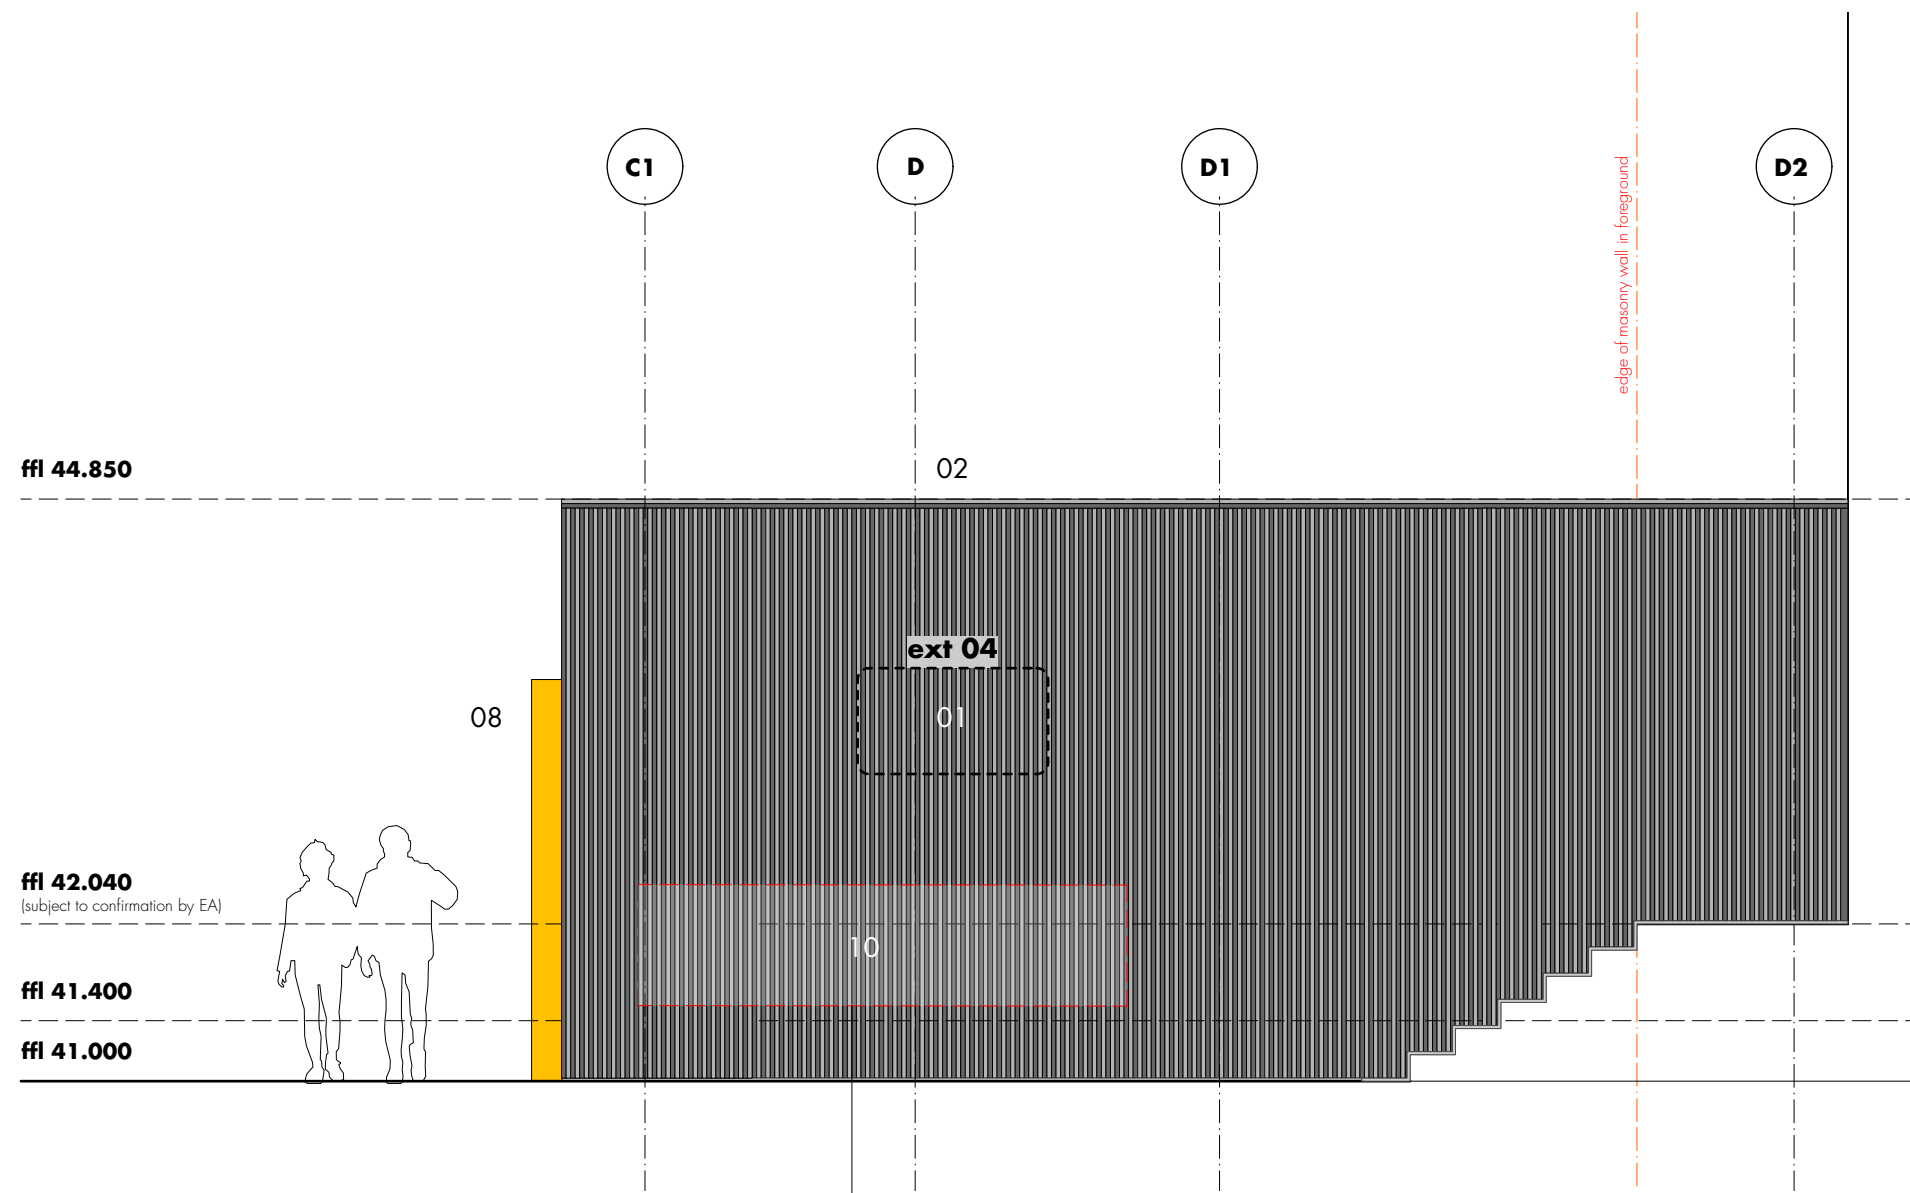

note

- notional signage zone as illustrated on planning drawings.
- no power requirement (unless instructed).
- size/scope subject to tenant fit out.
- it is assumed signage will fix back to proprietary cladding rail system

KAM-SKM-MH-ZZ-DR-A-(20)290/02 • G5-extension - east elevation • 1:50

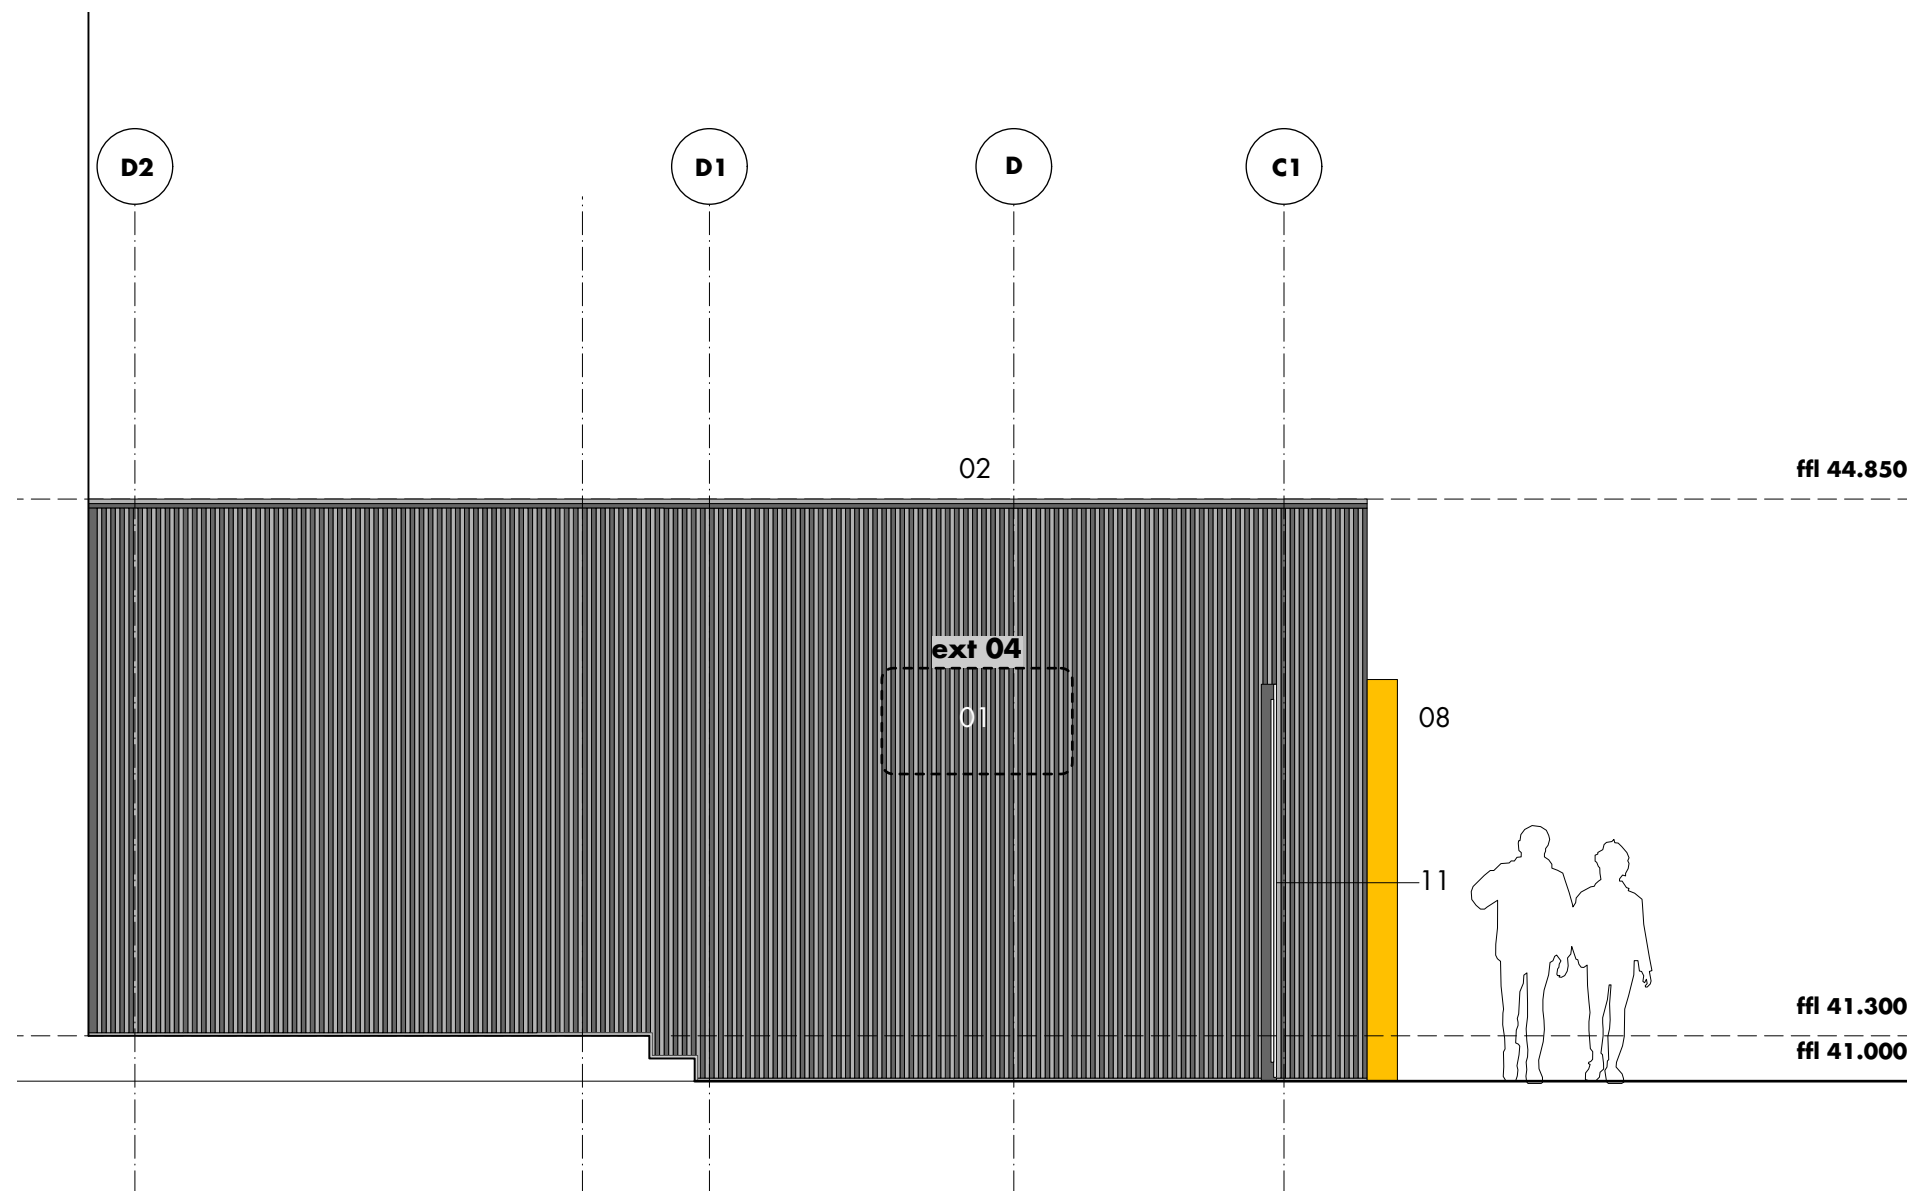

KAM-SKM-MH-ZZ-DR-A-(20)290/03 • G5-extension - west elevation • 1:50

- ext 04
- 01 30 x 30mm PPC corrugated metal cladding
 - 02 PPC aluminium coping
 - 03 capped curtain wall frame
 - 04 - aluprof MB-SR50N with slim profile cap or acceptable equivalent
 - 05 vertical silicon joint with no mullion back box
 - 06 glazing
 - 07 integrated glaze-in louvres - min. 50% free area
 - 08 - renson louvres or acceptable equivalent
 - 09 structurally bonded glazed doors
 - 10 - aluprof MB-SR50N
 - 11 painted steel RHS portal frame - colour TBC
 - 12 pull handles
 - 13 notional signage zone - details subject to tenant fit out
 - 14 black stained timber gate and pergola
- change from original application. refer to changes schedule for further details

23.04.21 • him • jr
issued • drawn • checked

shedkm
+44 (0)151 709 8211
+44 (0)207 253 8881

project kampus • listed buildings
client mount anvil
drawing number KAM-SKM-MH-00-DR-A-(20)290 a
scale as shown @ a1
status planning

minshull • G5-extension • detail elevations

do not scale from this drawing • all dimensions are to be set out and checked on site prior to starting construction • any discrepancy found between information given on this drawing and that given elsewhere or recorded on site shall be brought to the attention of the project architect immediately