

GENERAL NOTES

1. All dimensions are in millimetres unless otherwise noted.
2. This drawing is not to be copied or disclosed by or forwarded on to any unauthorised persons without prior written consent of Gamble King and Noone Limited.
3. Do not scale from this drawing and is only to be used for Local Authority Approval purposes only.

131



133




133a




FOOTPATH LEVEL

Proposed Street Scene (1:50)

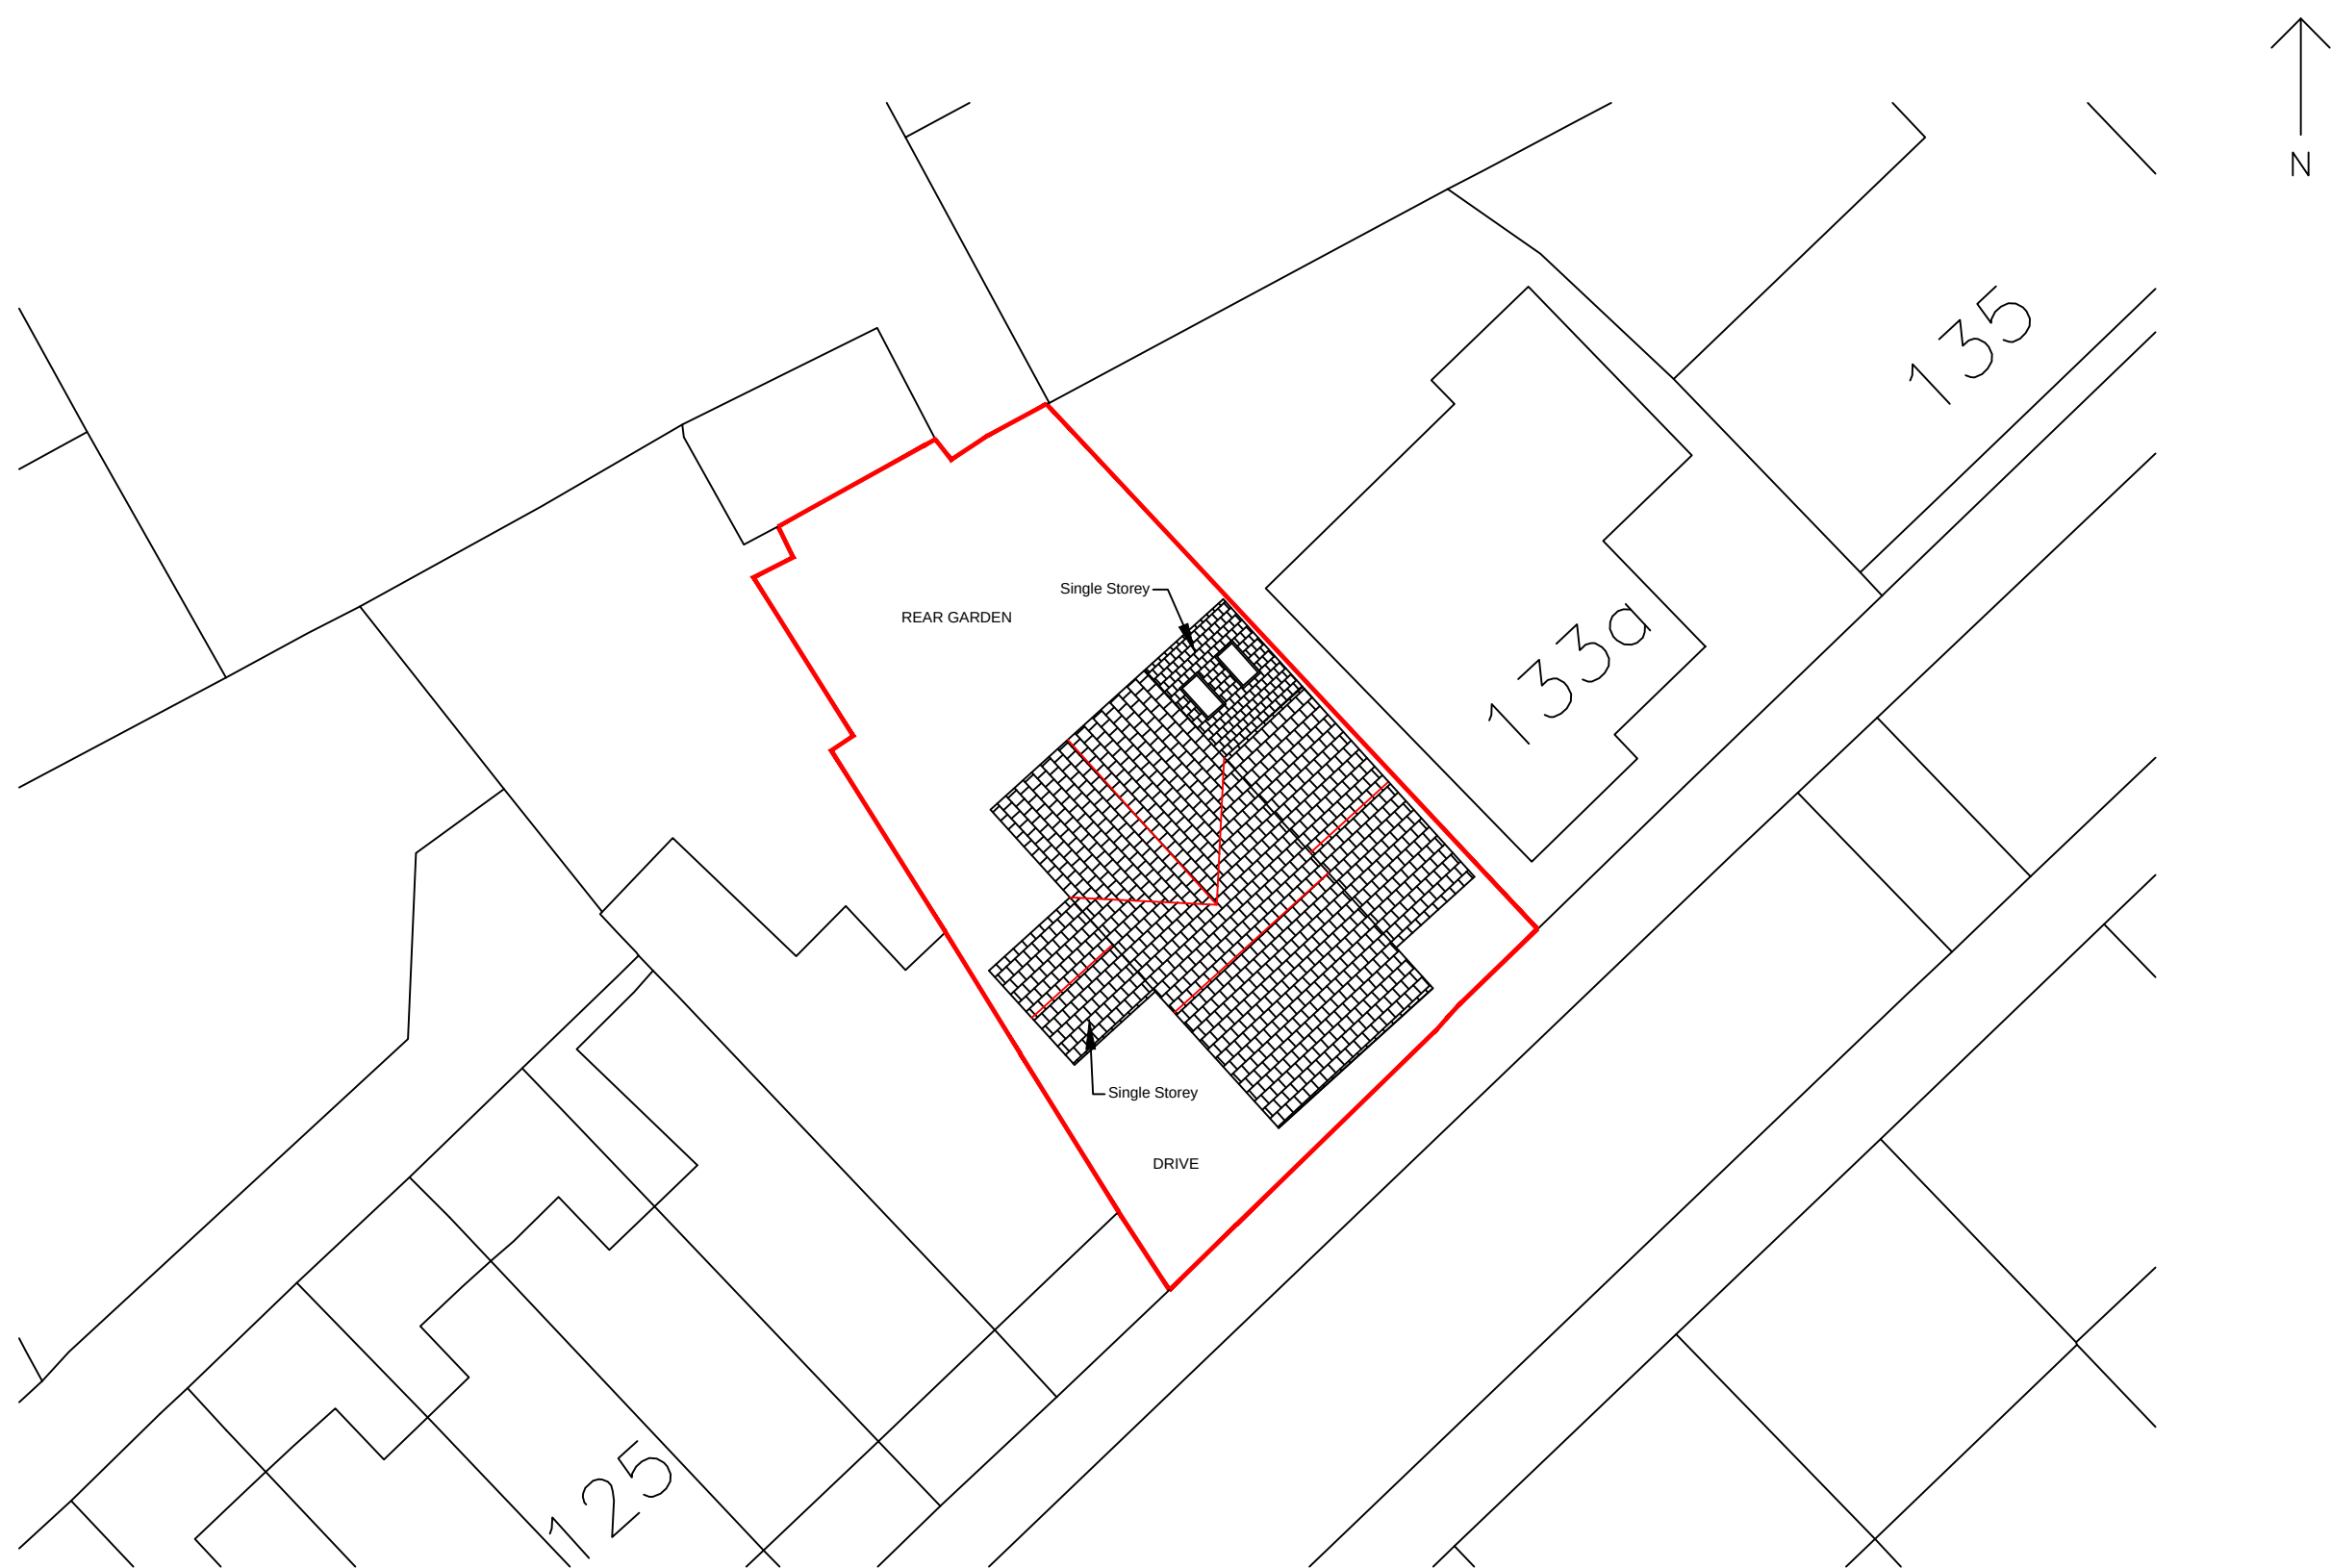

Proposed Site Plan (1:200)

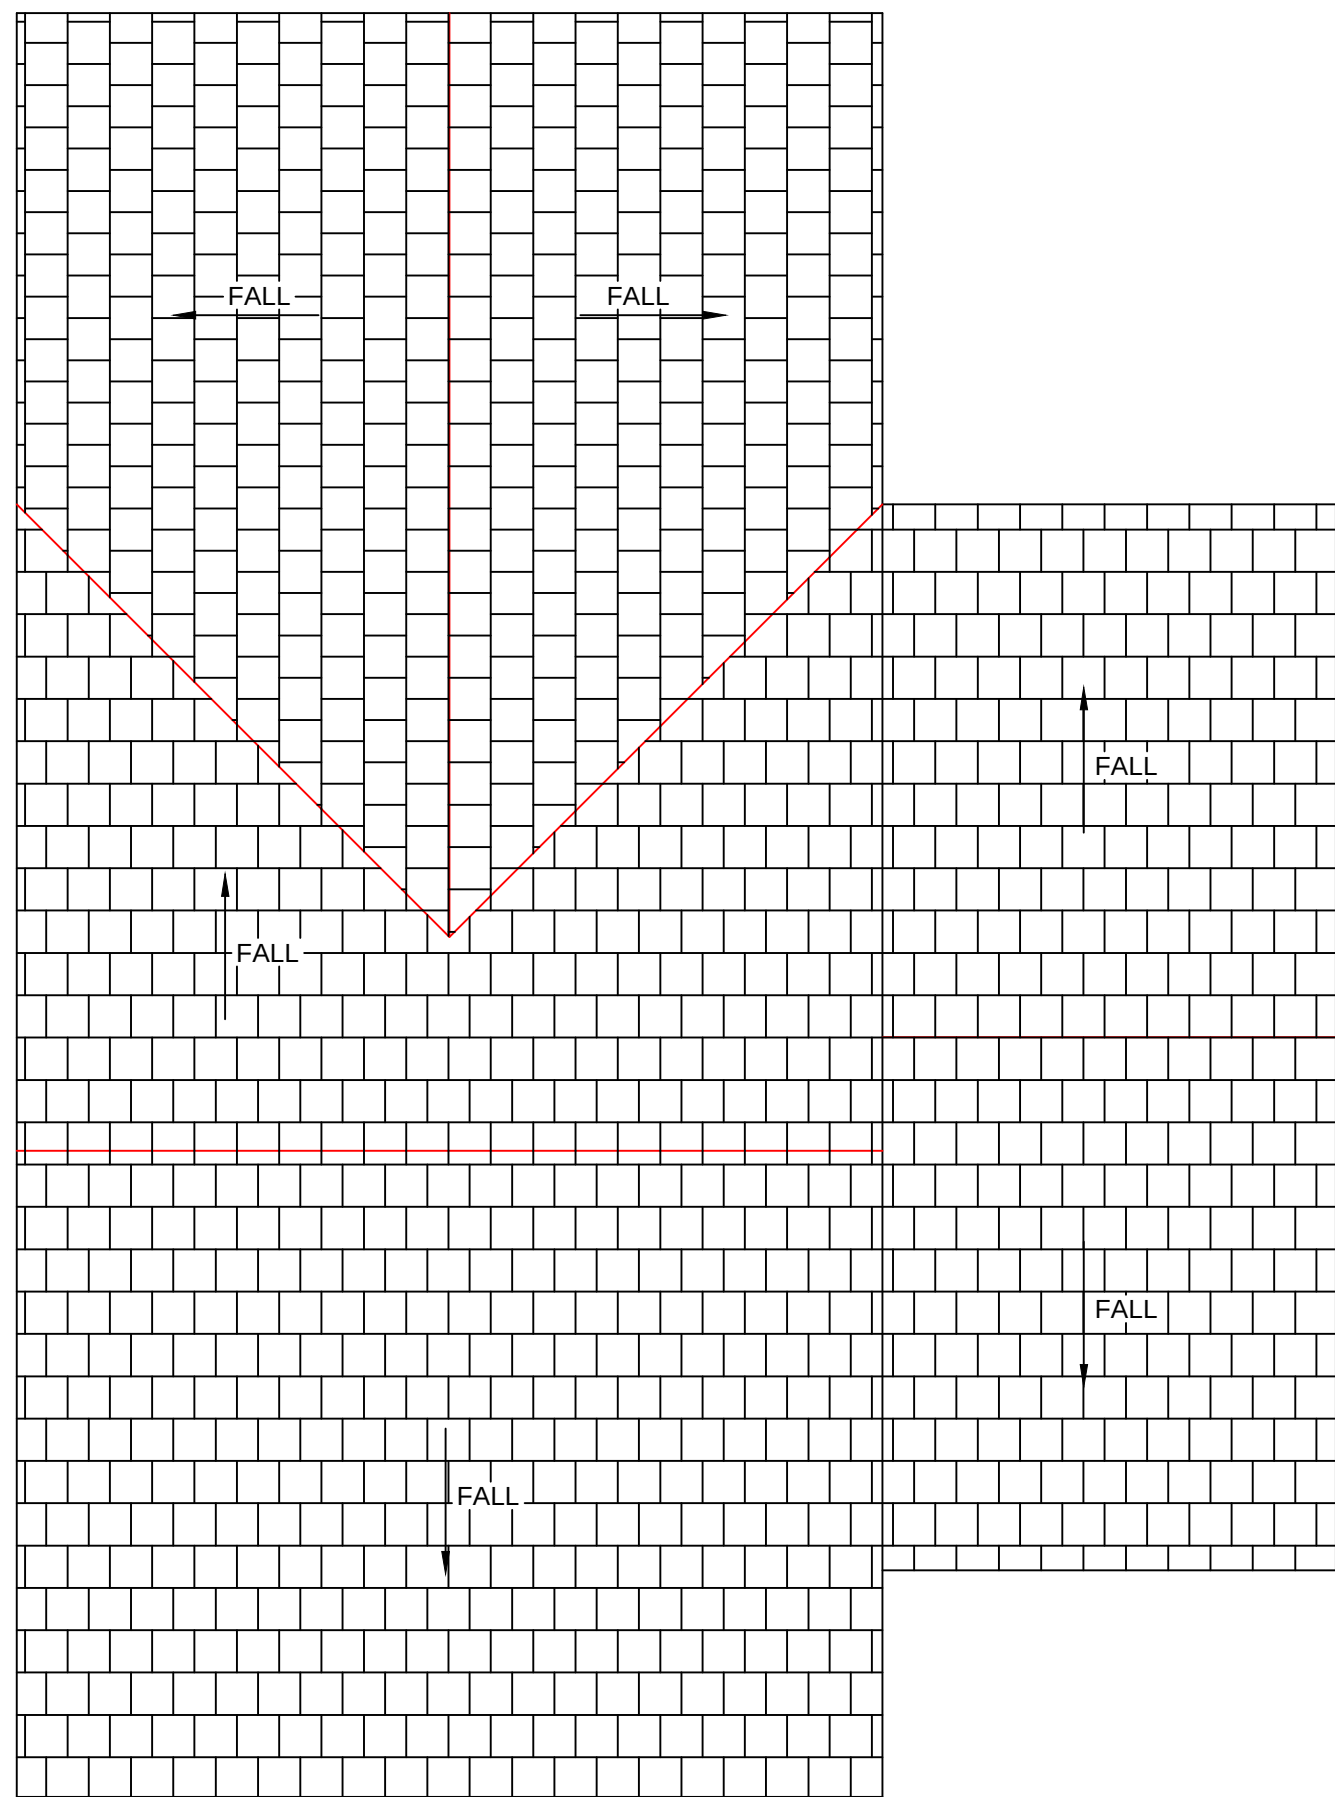

Proposed Roof Plan (1:50)

SCALE AS SHOWN AT A1

Client		
Mr. John Burns		
Job		
133 Belgrave Road, New Moston, Manchester. M40 3SX.		
Drg		
Proposed Streetscene, Roof and Site Plan		
Drawn	Date	Scale
S.King	April 2021	As Shown
Job No.	Drg No.	
D21.05.09	P03	
Gamble King and Noone Ltd		
Consulting Structural Engineers & Building Surveyors		
5 Queen Street Oldham OL1 1RD Tel: 0161 652 1183 Mobile: 07756 902 604 07725 145 369		