



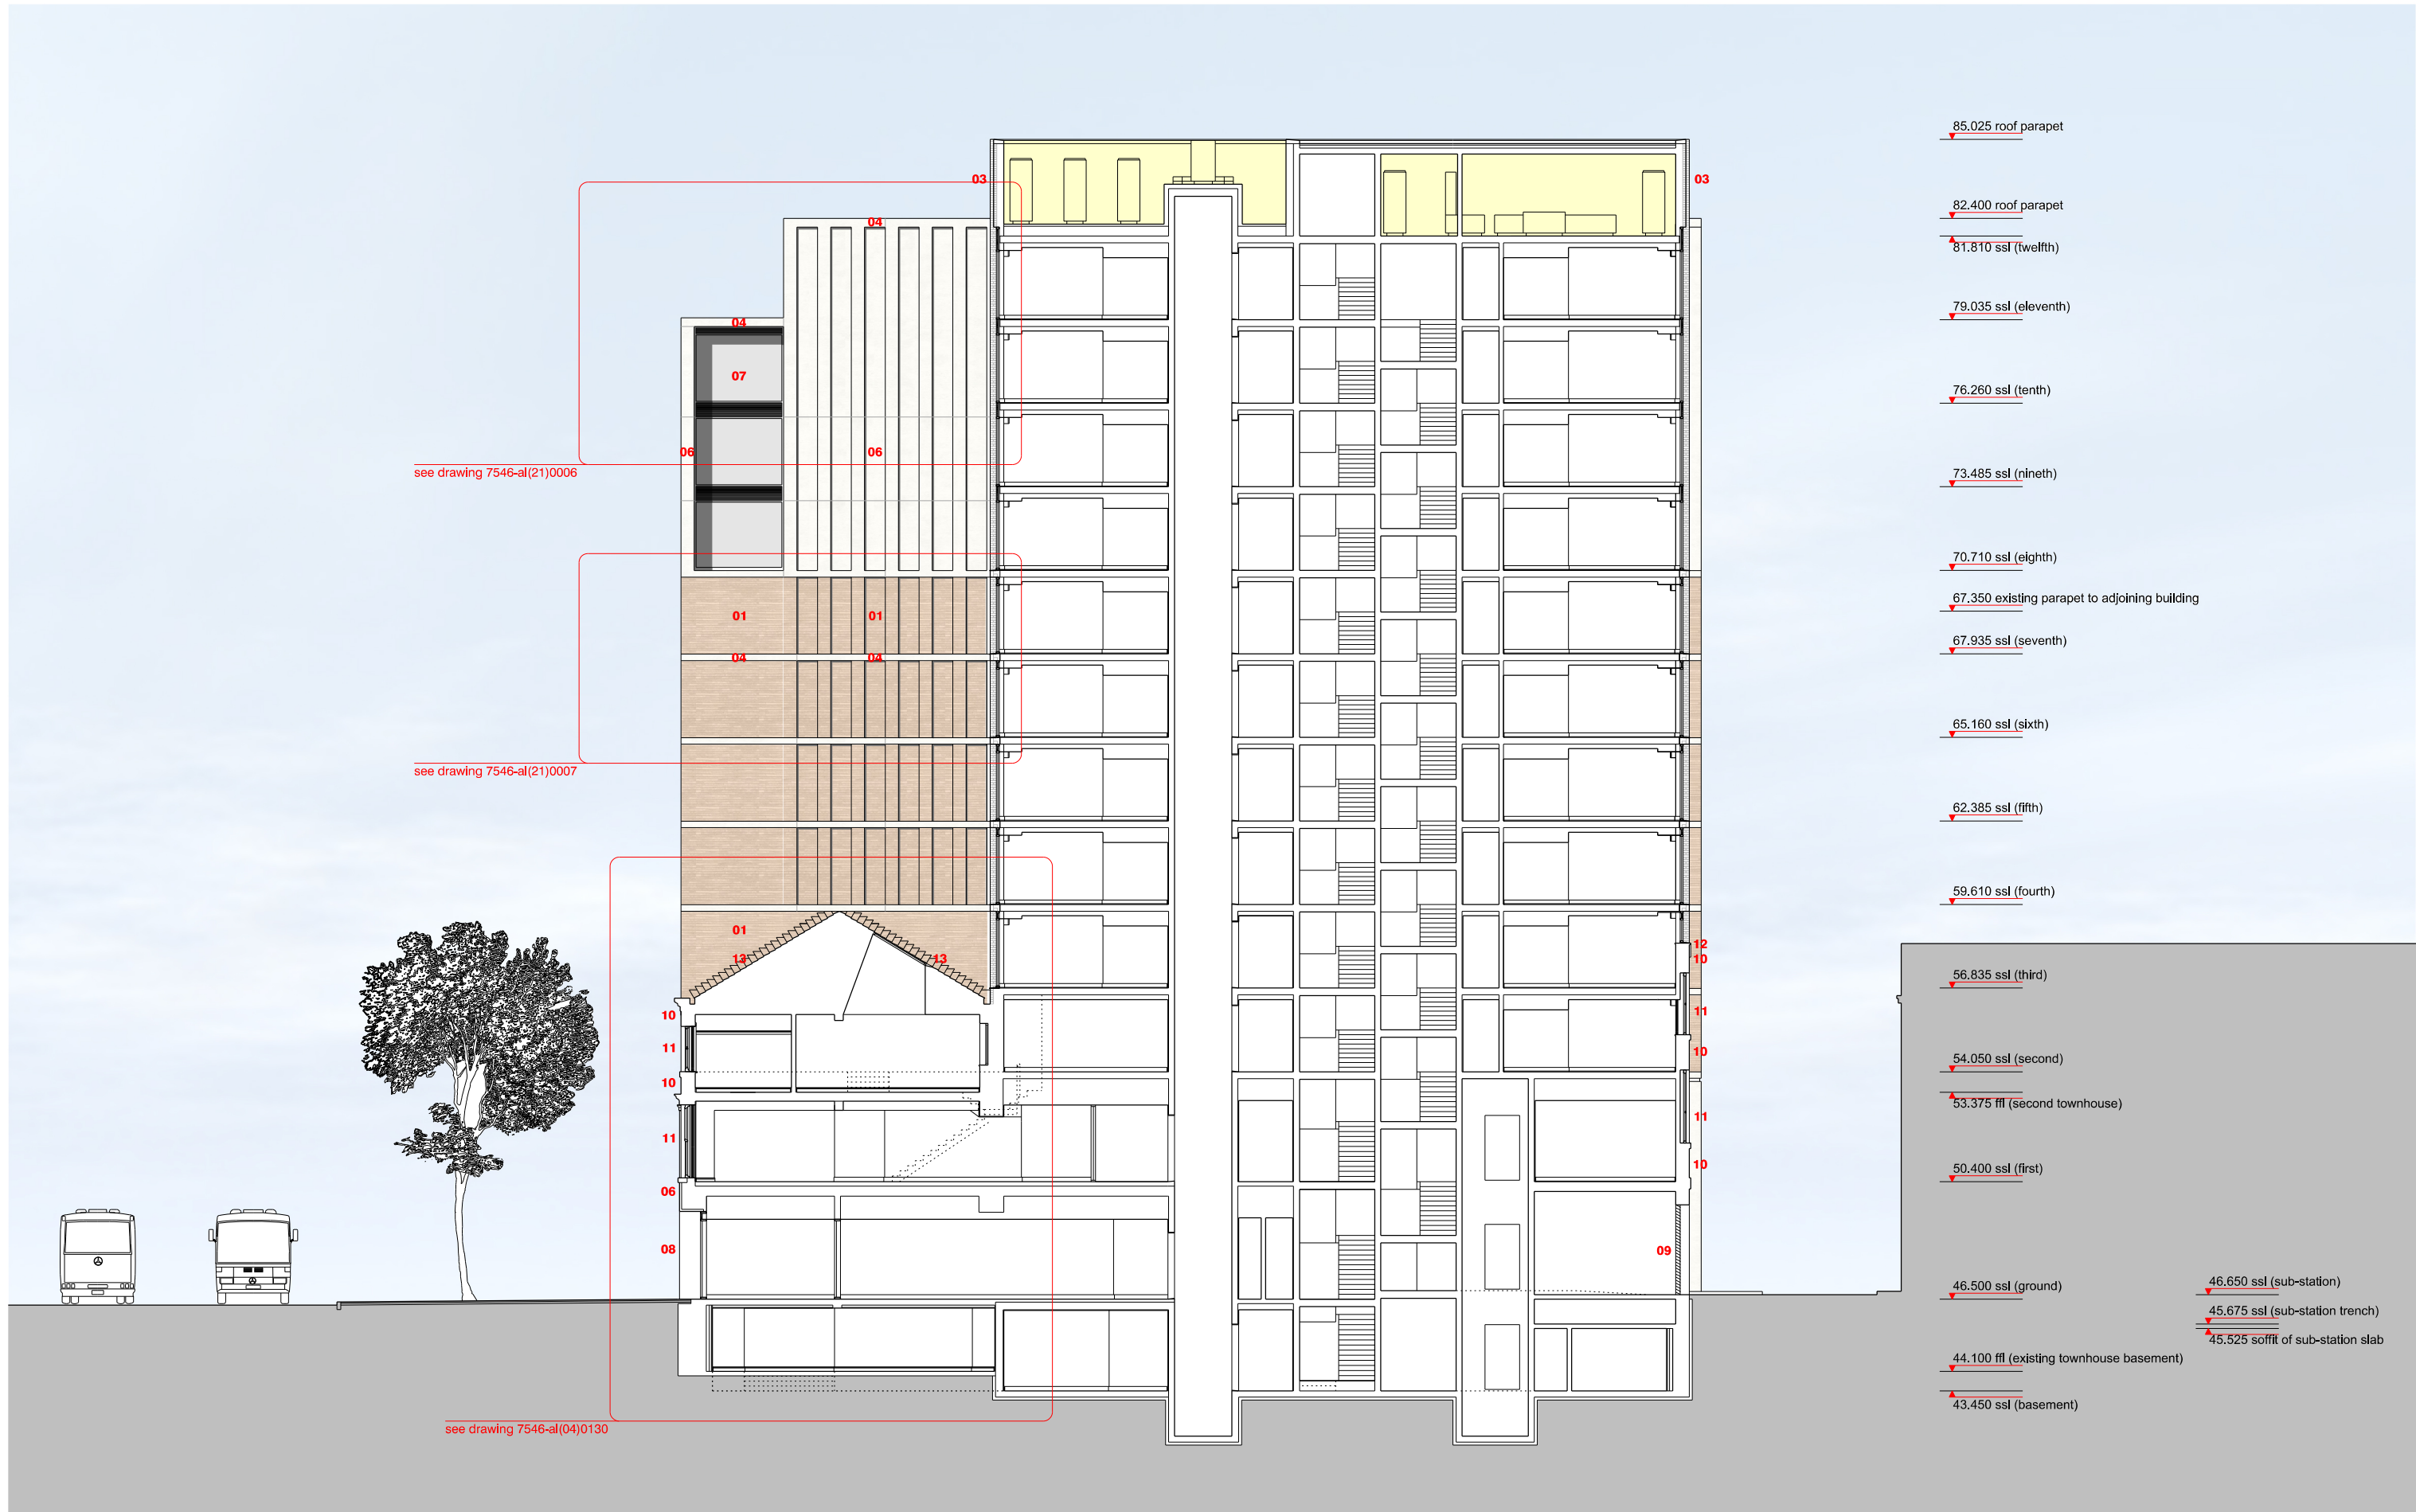

revision:	date:	note:
P01	2020.07.15	preliminary first issue
P02	2020.07.31	updated
P03	2020.08.04	roof plant added, bay study locator added
P04	2021.01.05	amended following pre-app with MCC on 10th March
P05	2021.03.19	

 

- material legend
- 01 brickwork in stretcher bond with flush mortar
 - 02 brickwork in stretcher bond with flush mortar and soldier course banding to each floor
 - 03 brickwork in stretcher bond with flush mortar with protruding headers
 - 04 GRC cornice and associated soffit
 - 05 GRC over-panel
 - 06 GRC panels
 - 07 windows with mix of clear glass and blanking glass and micro-louvre at head
 - 08 shop front glazing with micro-louvre at head and associated doors
 - 09 louvres and associated flush louvered doors
 - 10 retained facade restored and made good
 - 11 existing timber windows / doors restored and re-glazed
 - 12 new stone coping to retained facade
 - 13 restored slate roof

roof plant in brickwork enclosure

project
43-47 piccadilly, manchester

job no.
7422

title
proposed sectional elevation B-B

scale
1:200 @ A3

drawing no.
7546-al(04)0034

stephenson hamilton risley
STUDIO

3 riverside mews
4 commercial street
manchester, M15 4RQ
www.shr.studio
mail@shr.studio
0161 832 0244